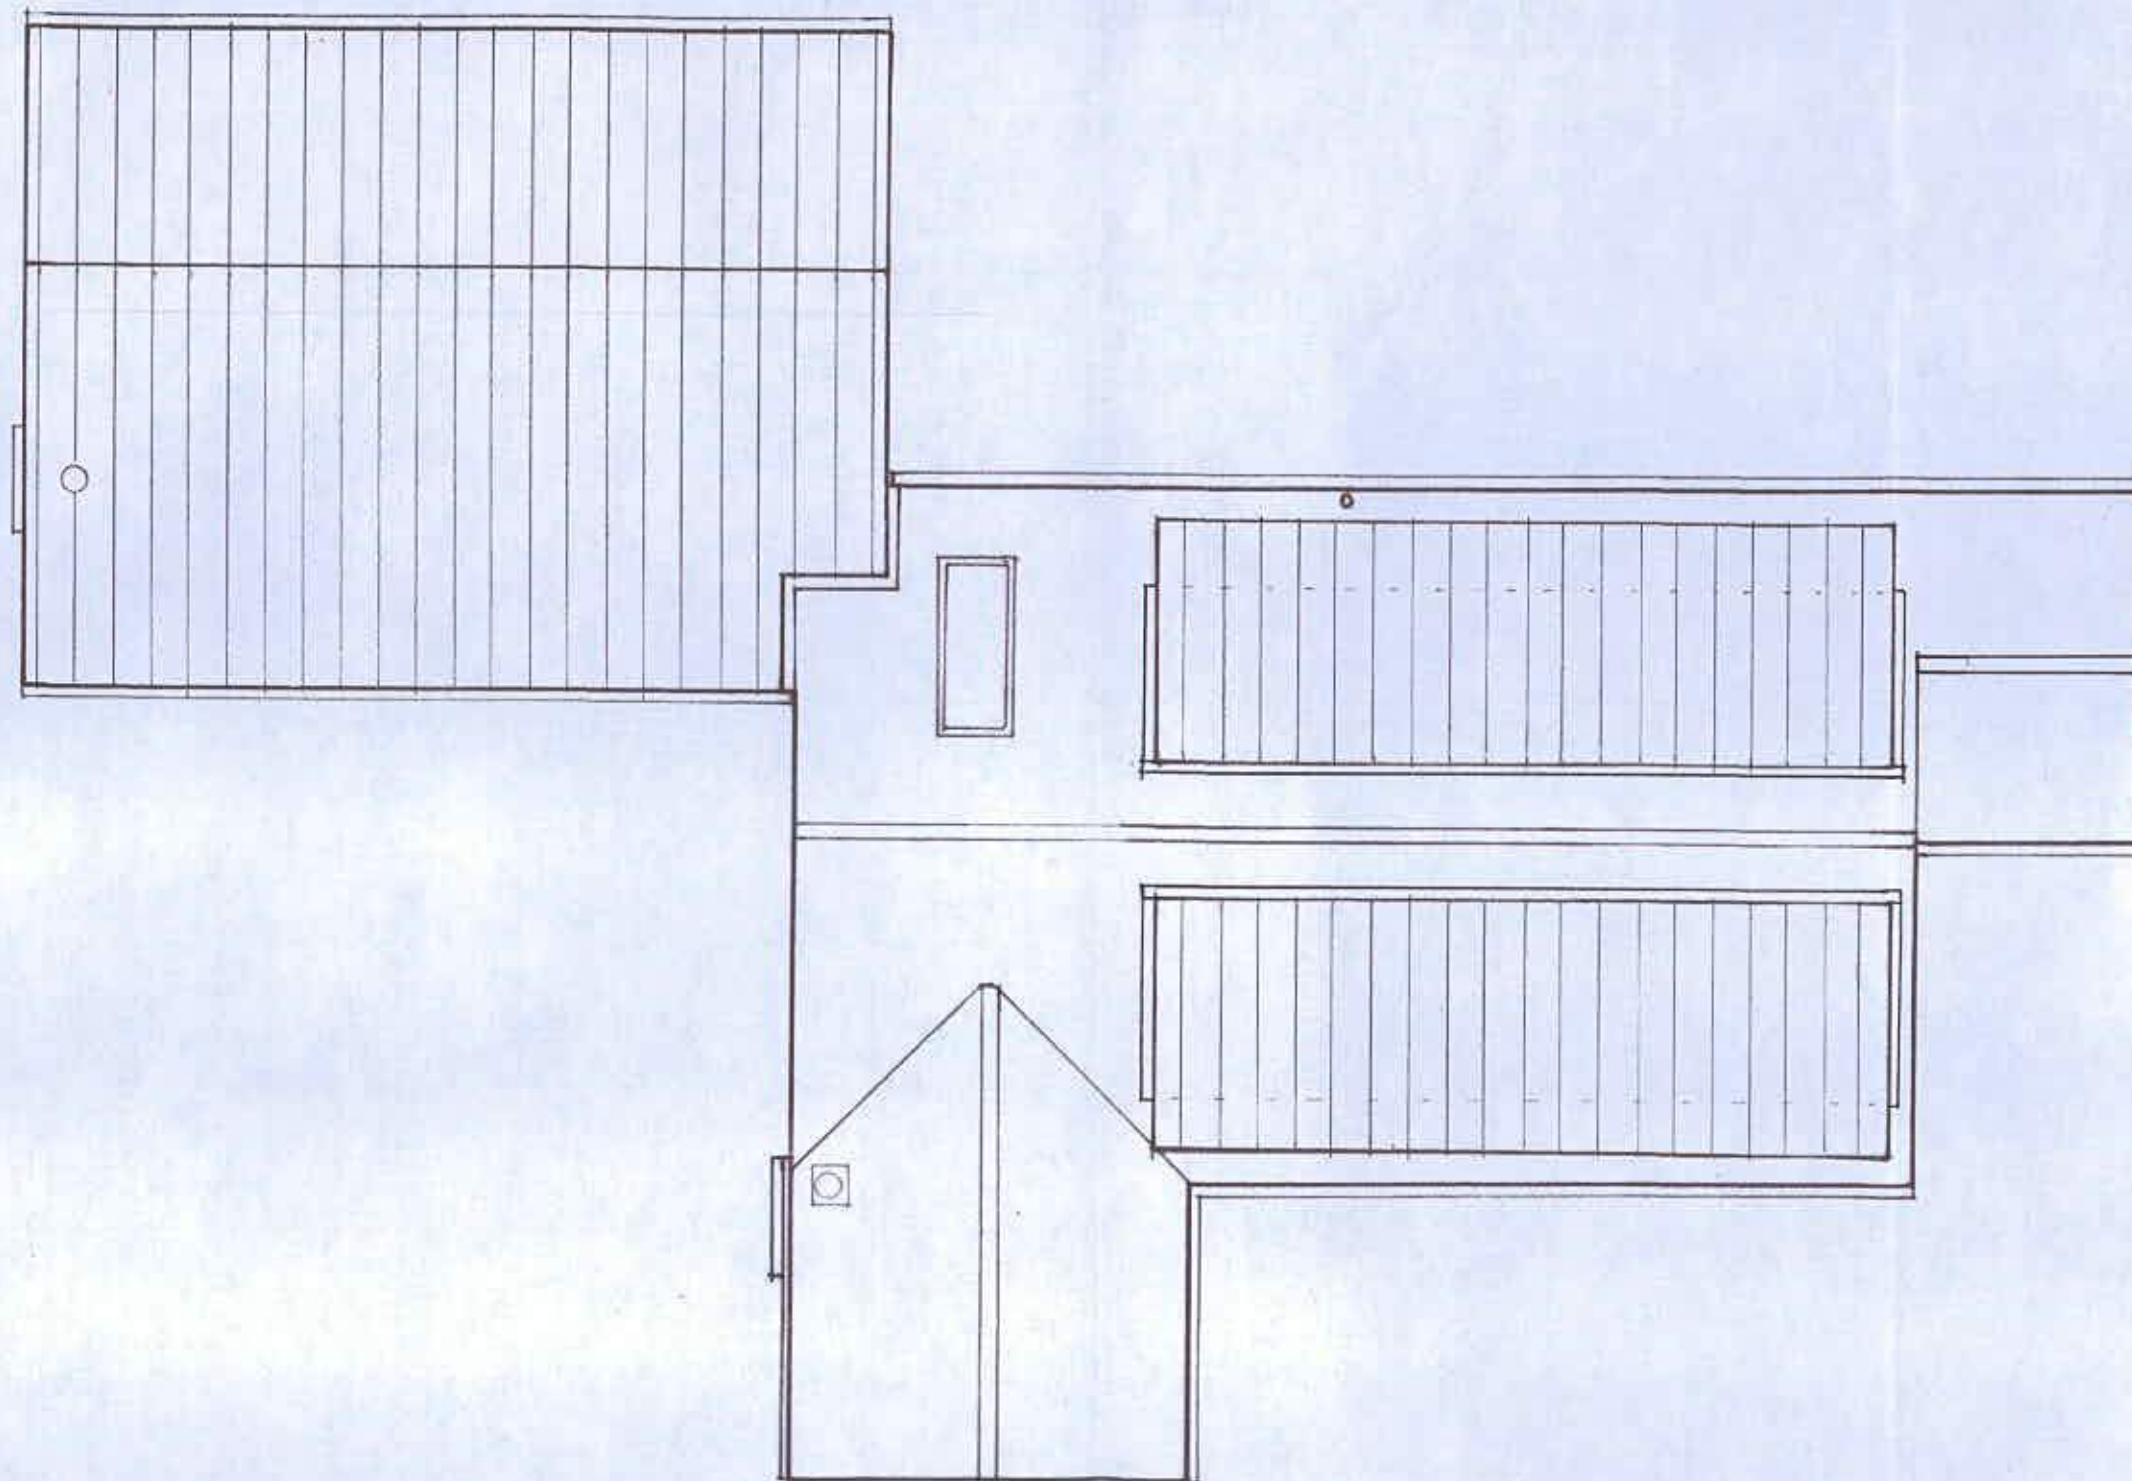


REV A: 25.03.19: Ground floor bedroom roof change from pitched to gable

9 Myrtle Grove, East Preston, BN16 2SW
Loft conversion and alterations

Julie Shannon Design Ltd

Drawing: 213A – Proposed Roof Plan

Scale: 1:100

Drawn By: JS

Date: March 2019