



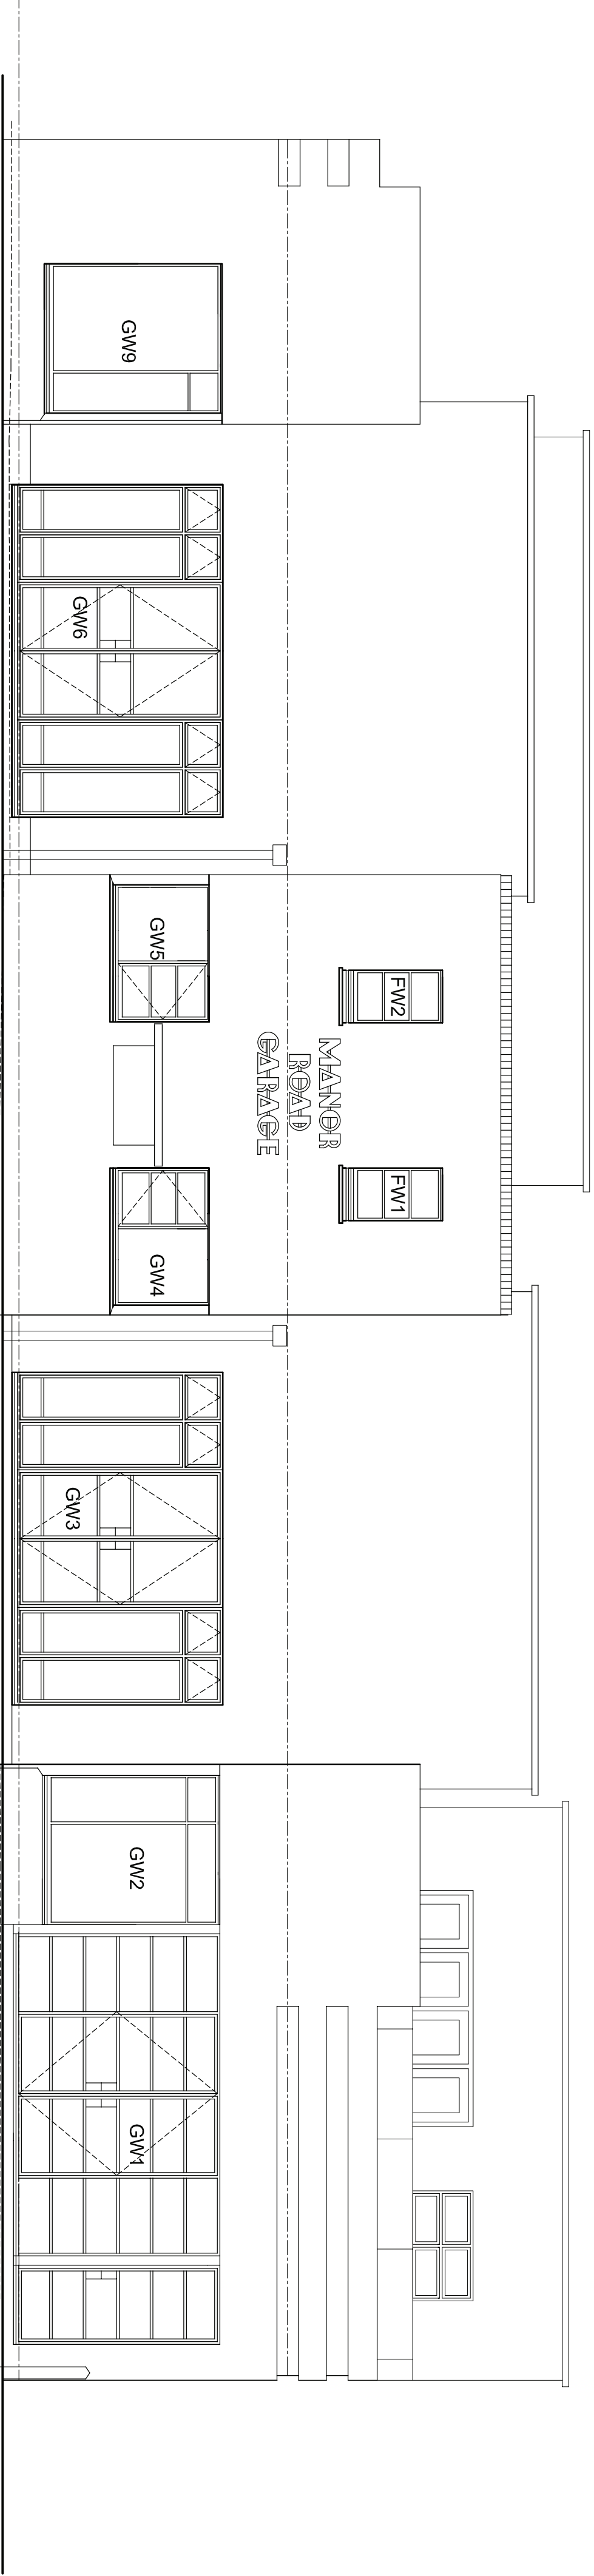

South Elevation

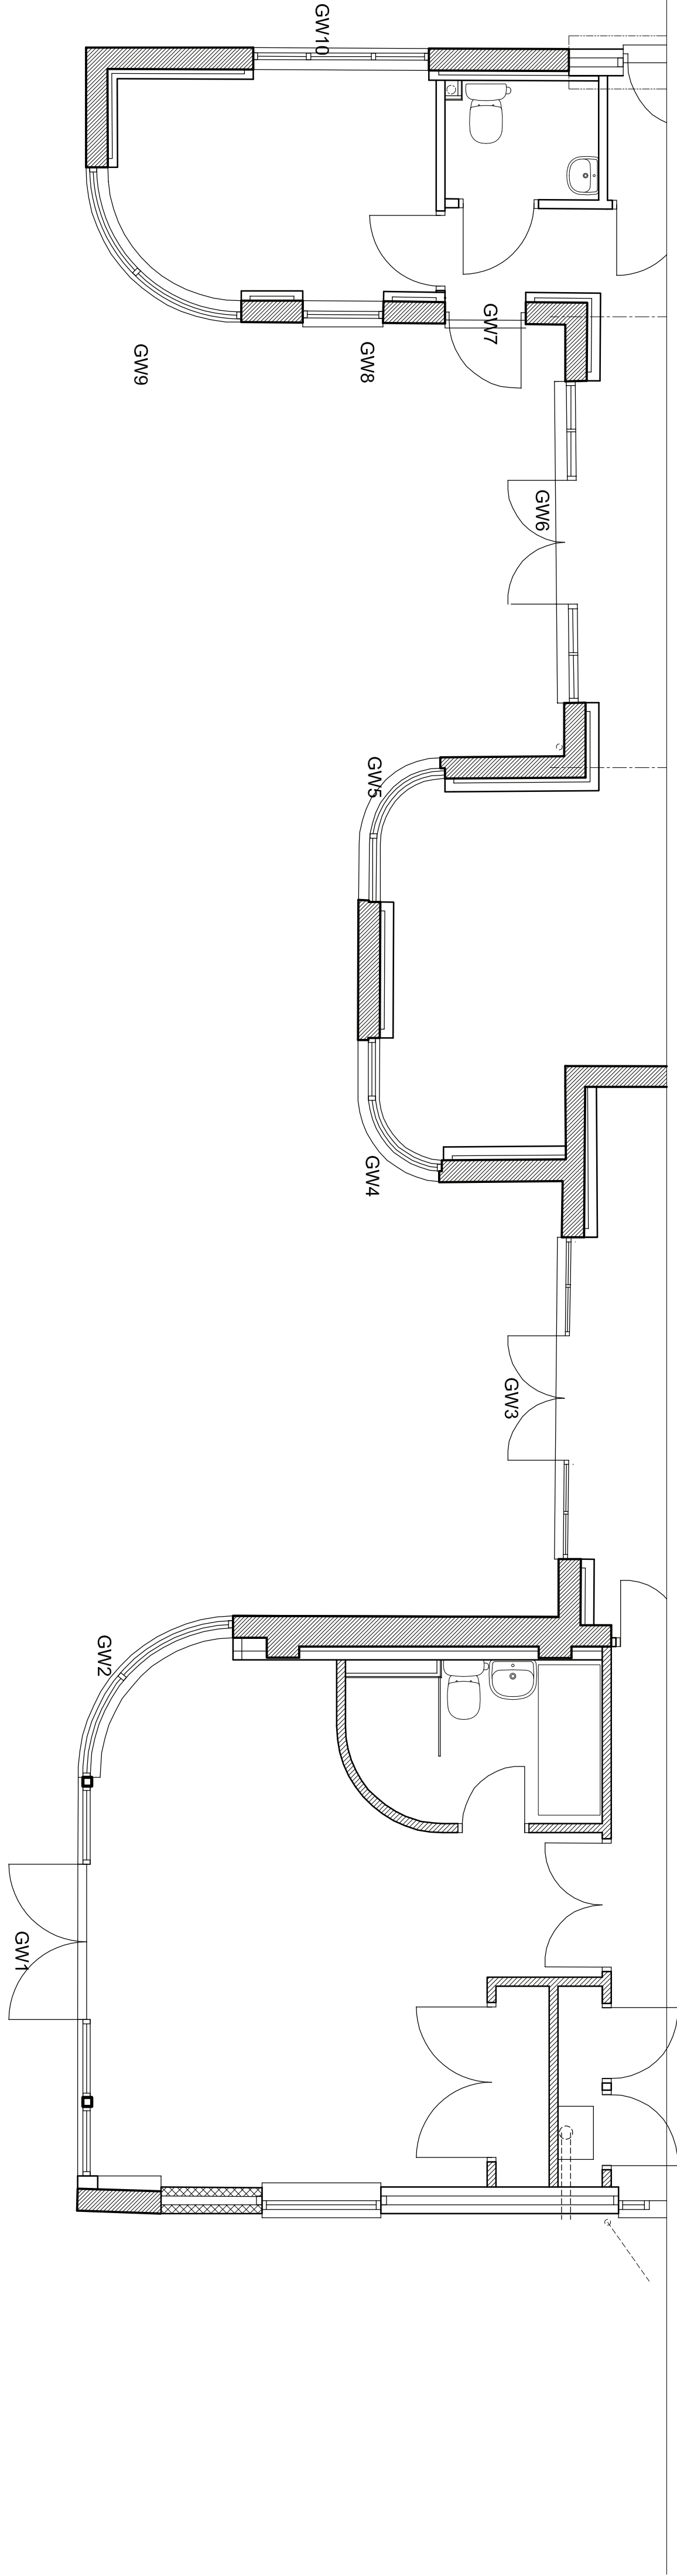

Part Ground Floor Plan

R J C A
CHARTERED ARCHITECTS

LIME KILN BARN
COLWORTH
CHICHESTER
WEST SUSSEX
PO20 6DS
Tel 01243 757011
Fax 01243 757022

Rev A Position of glazing bars shown on plan			April 2011
REVISION			
PROJECT			
Development at SEVENTEEN, Manor Road, East Preston			
SUBJECT			
Details of replacement windows to South Elevation			
SCALE		DRAWING NO	
1:50		10 / 61 / 104	
DATE		Rev	
April 2011		A	
DRAWN		CHECKED	