



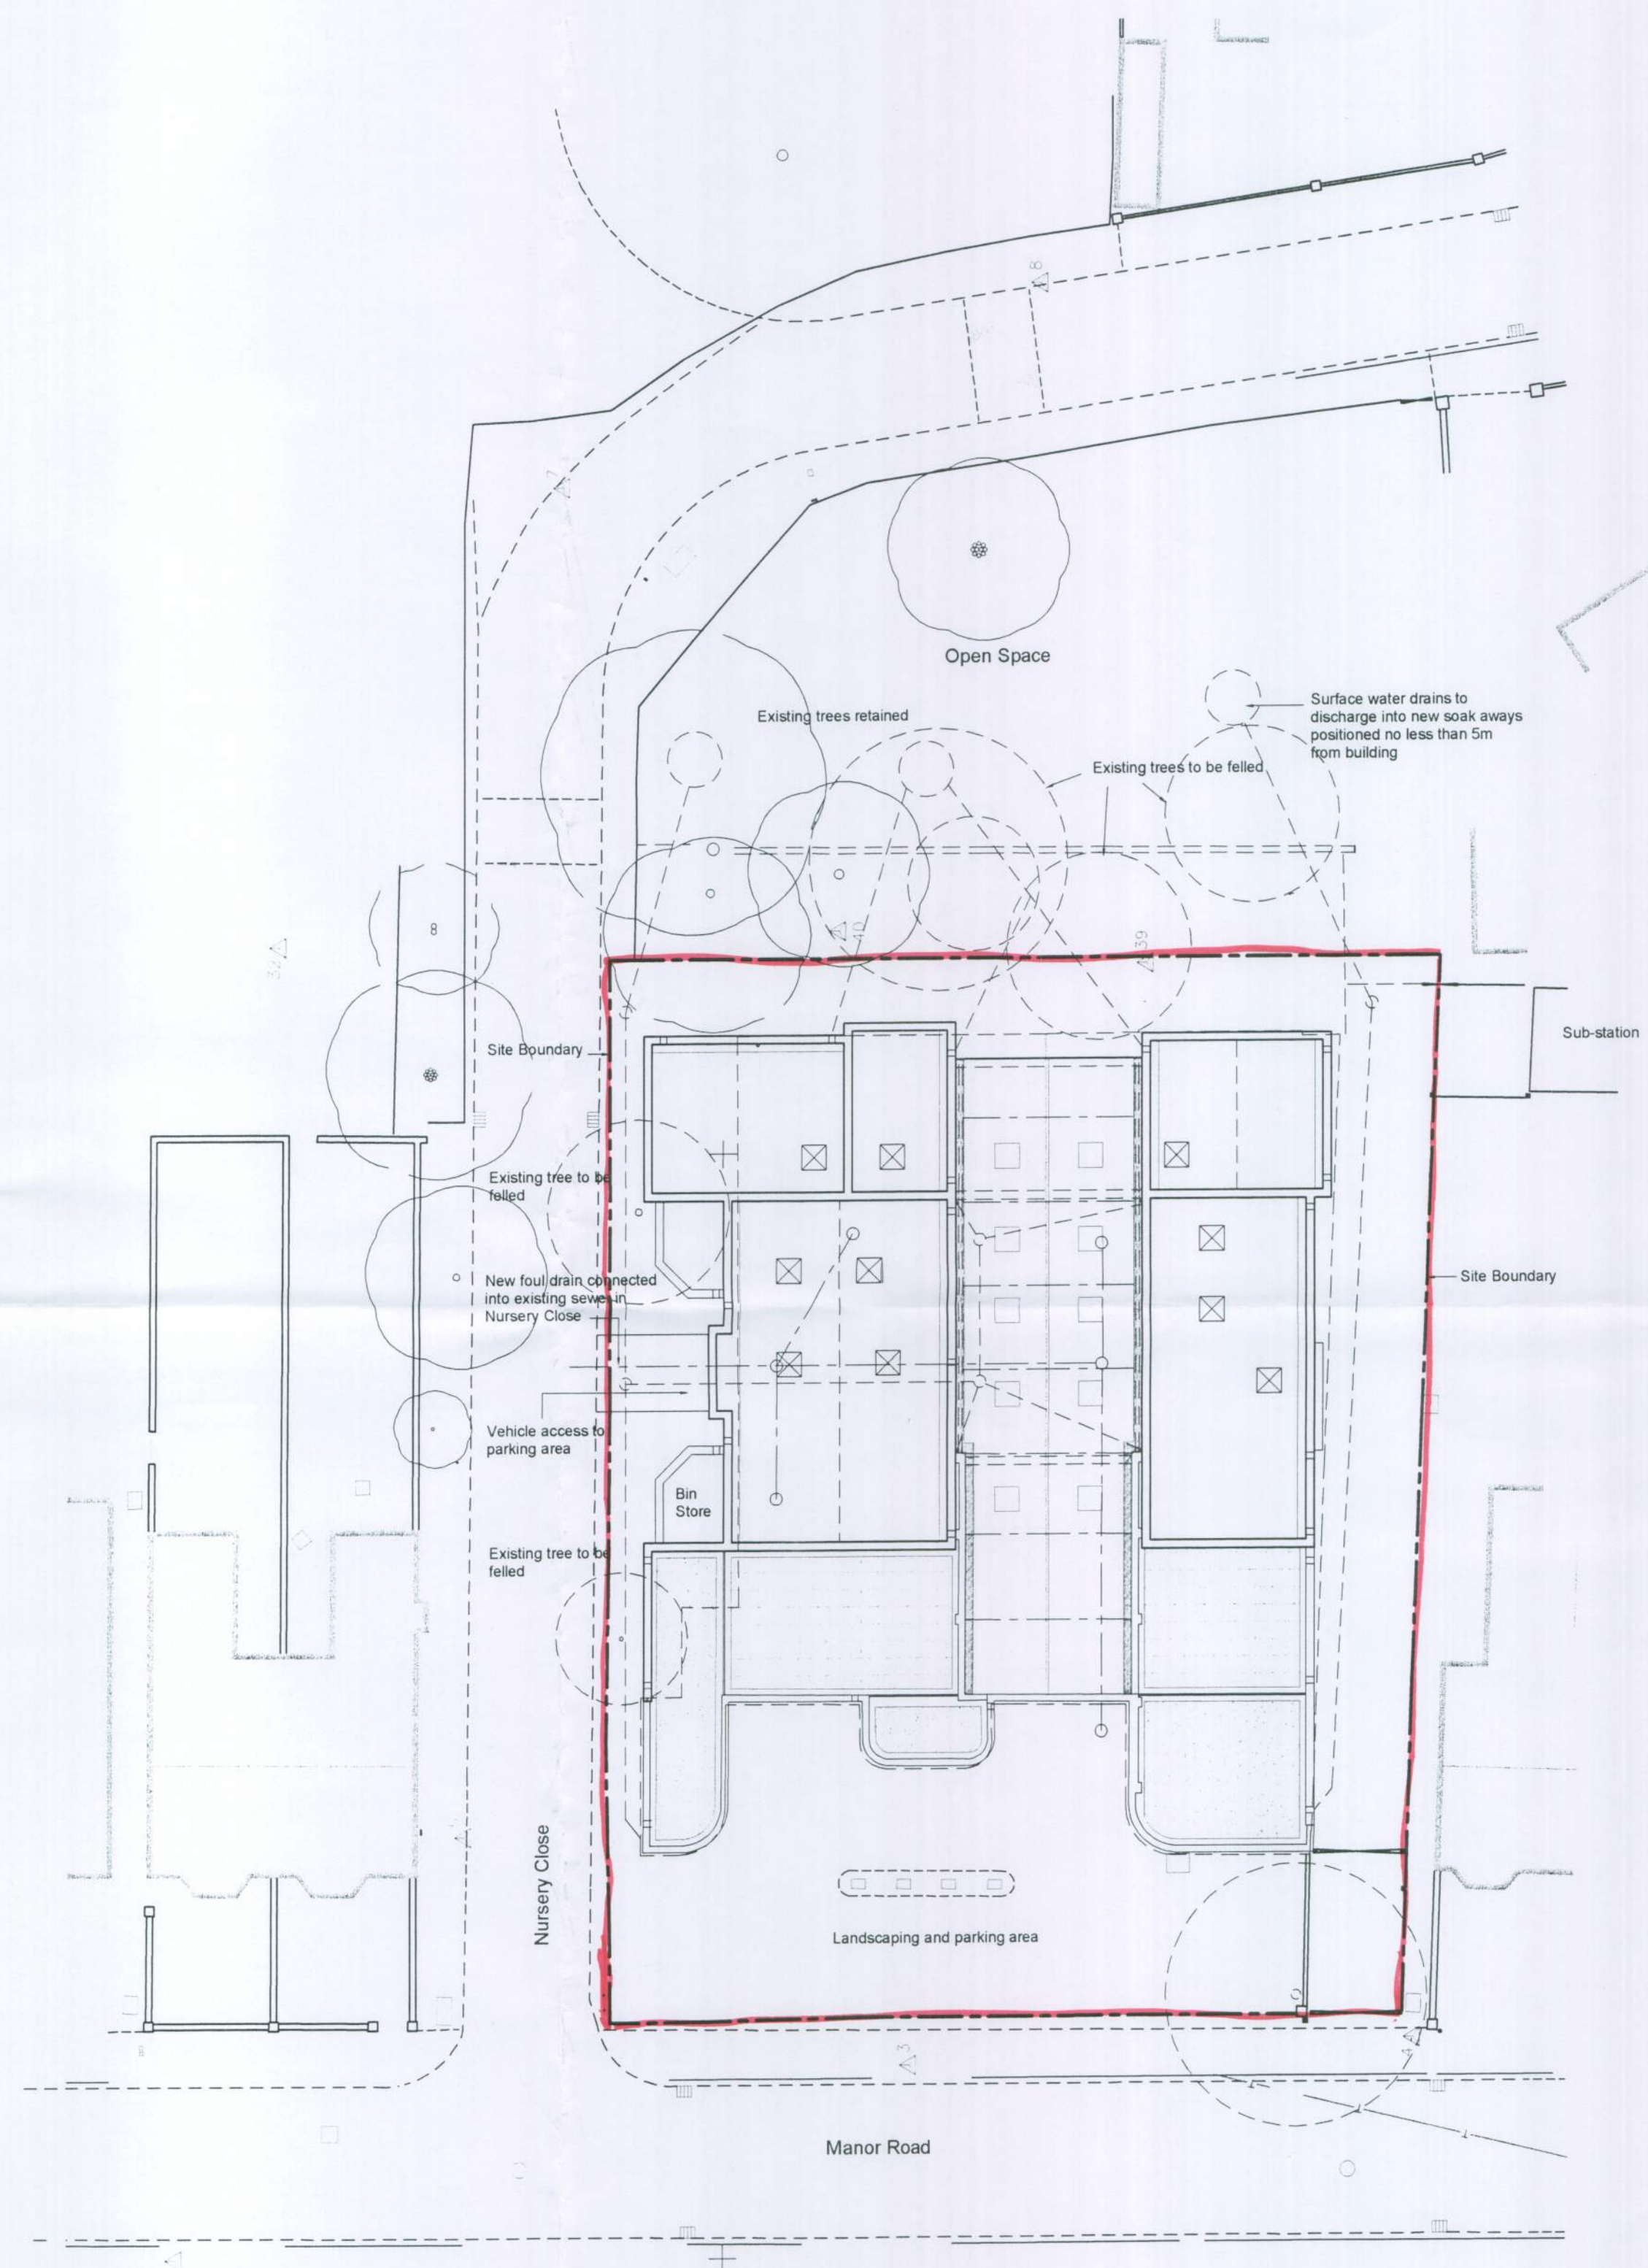

Site Plan 1:200

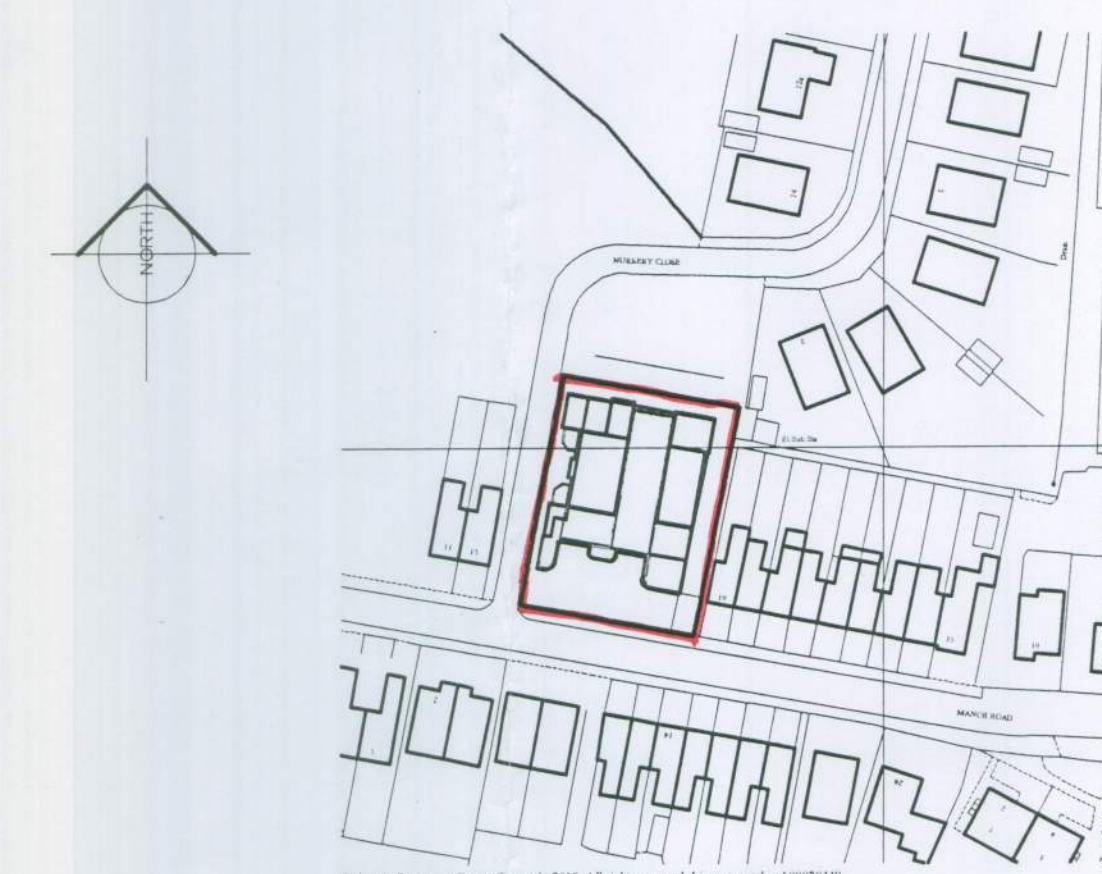

Block Plan 1:500



Location Plan 1:1250

R J C A
CHARTERED ARCHITECTS

LIME KILN BARN
COLWORTH
CHICHESTER
WEST SUSSEX
PO20 6DS

Tel 01243 787011
Fax 01243 787022

REVISION			
PROJECT		Proposed Development at Manor Road Garage, Manor Road, East Preston	
SUBJECT		Site Plan and Location Plan	
SCALE	DATE	DRAWING No 10 / 61 / 01	
DRAWN	CHECKED		