




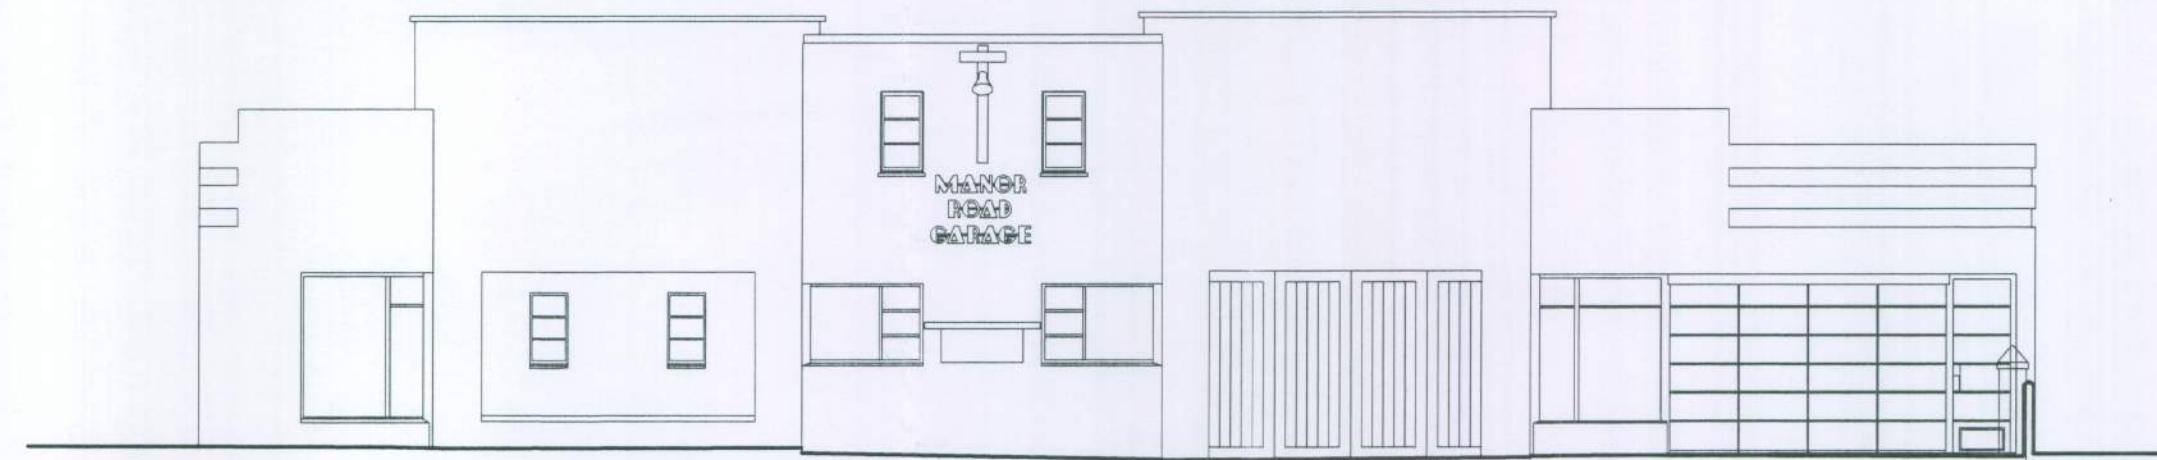


South Elevation

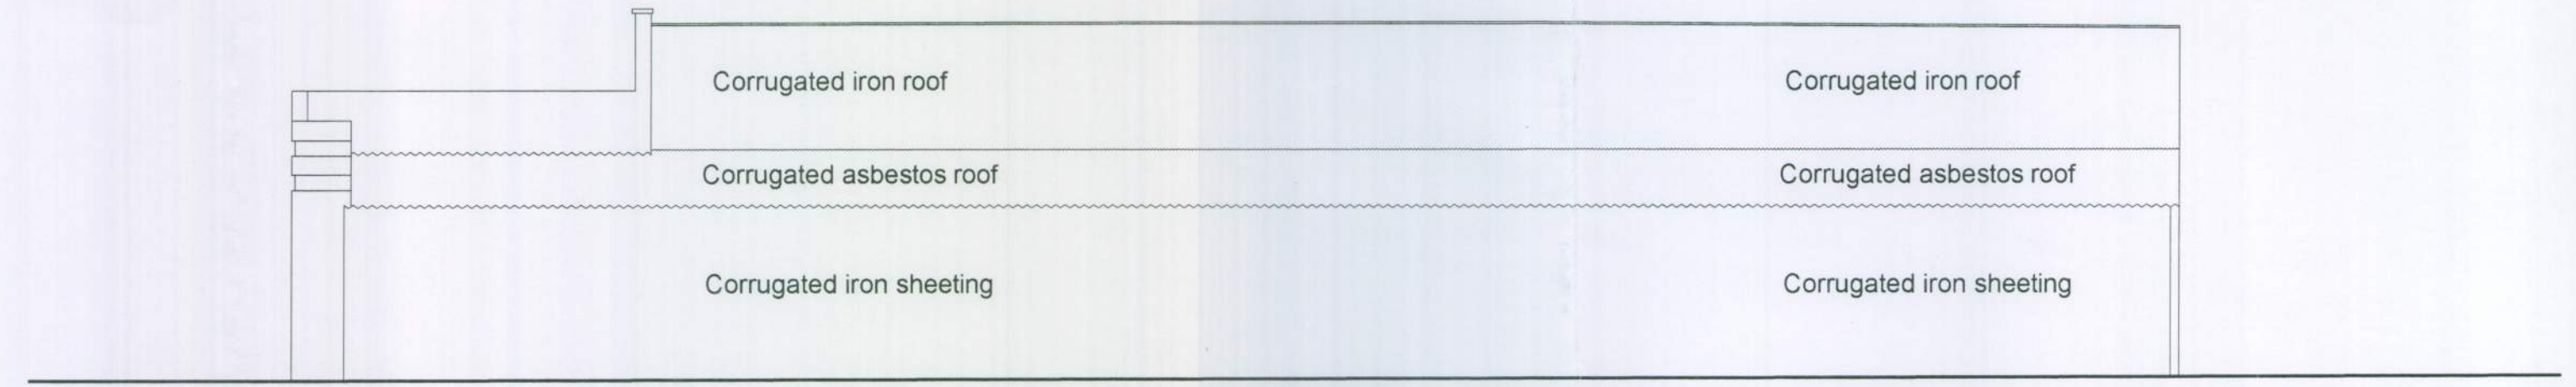


East Elevation

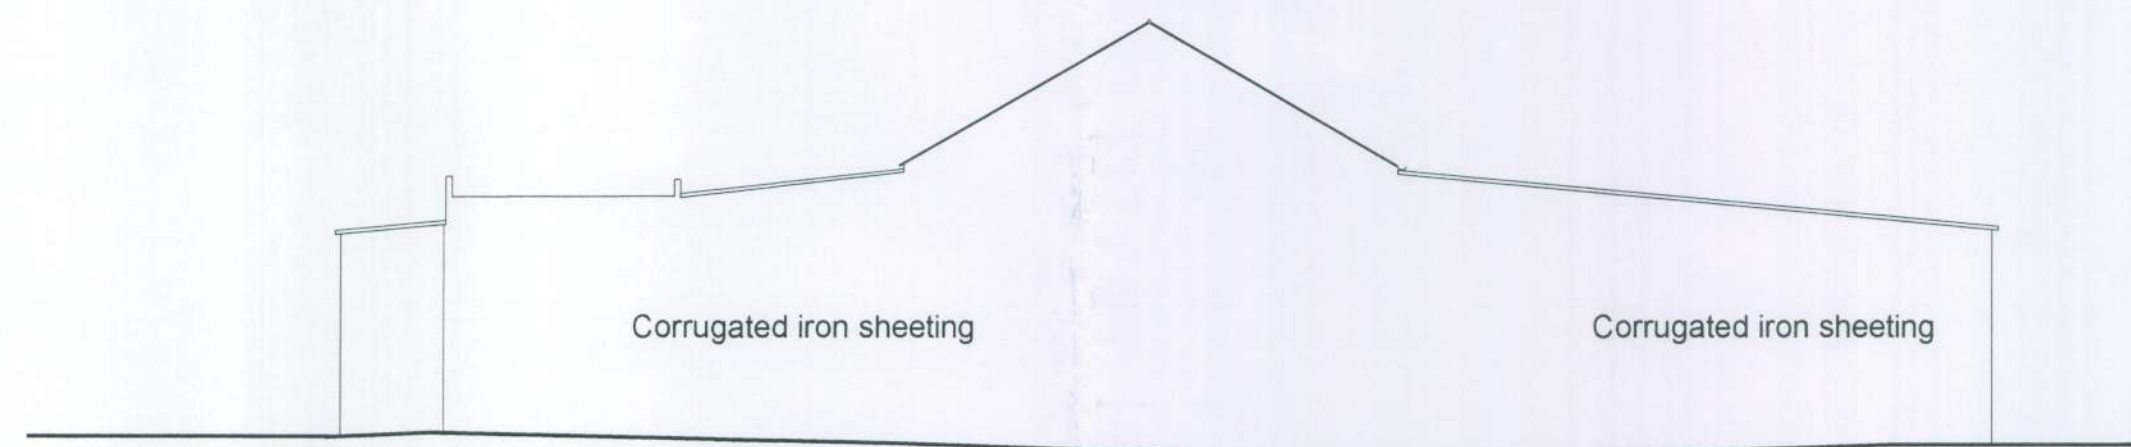

North Elevation

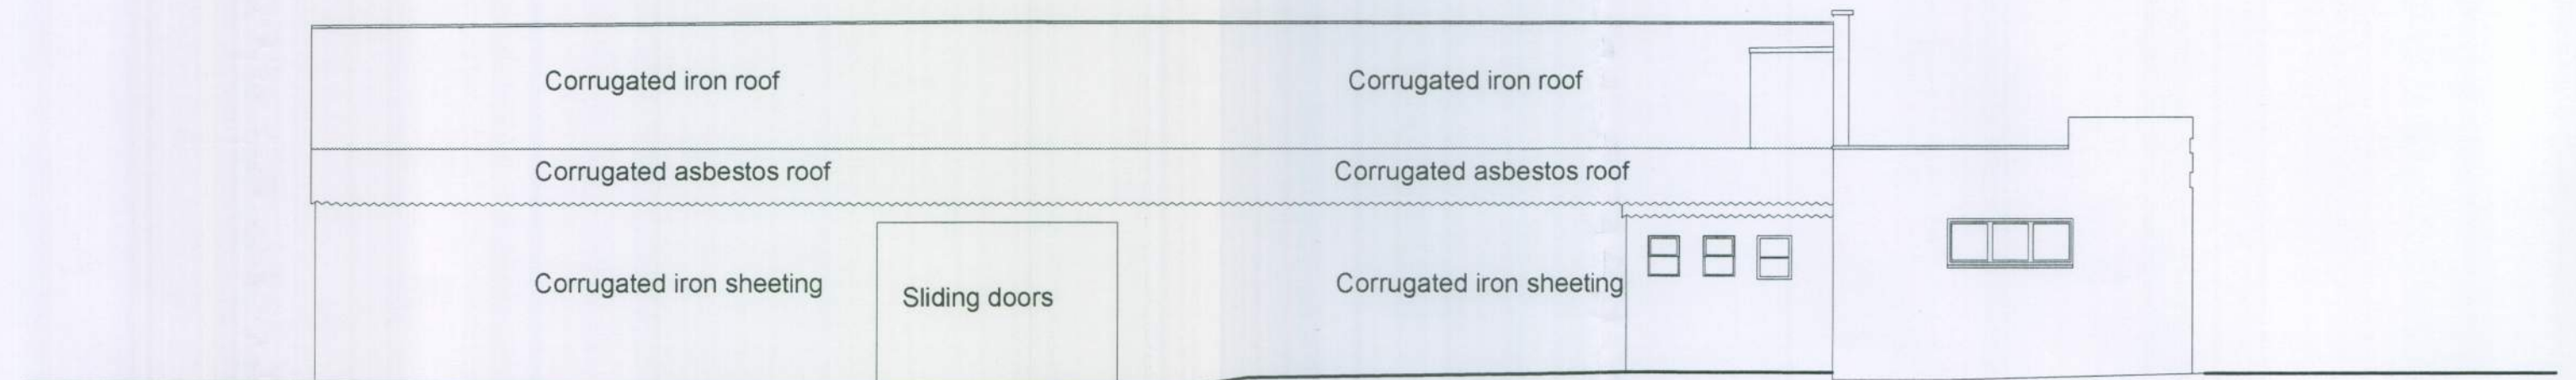

West Elevation

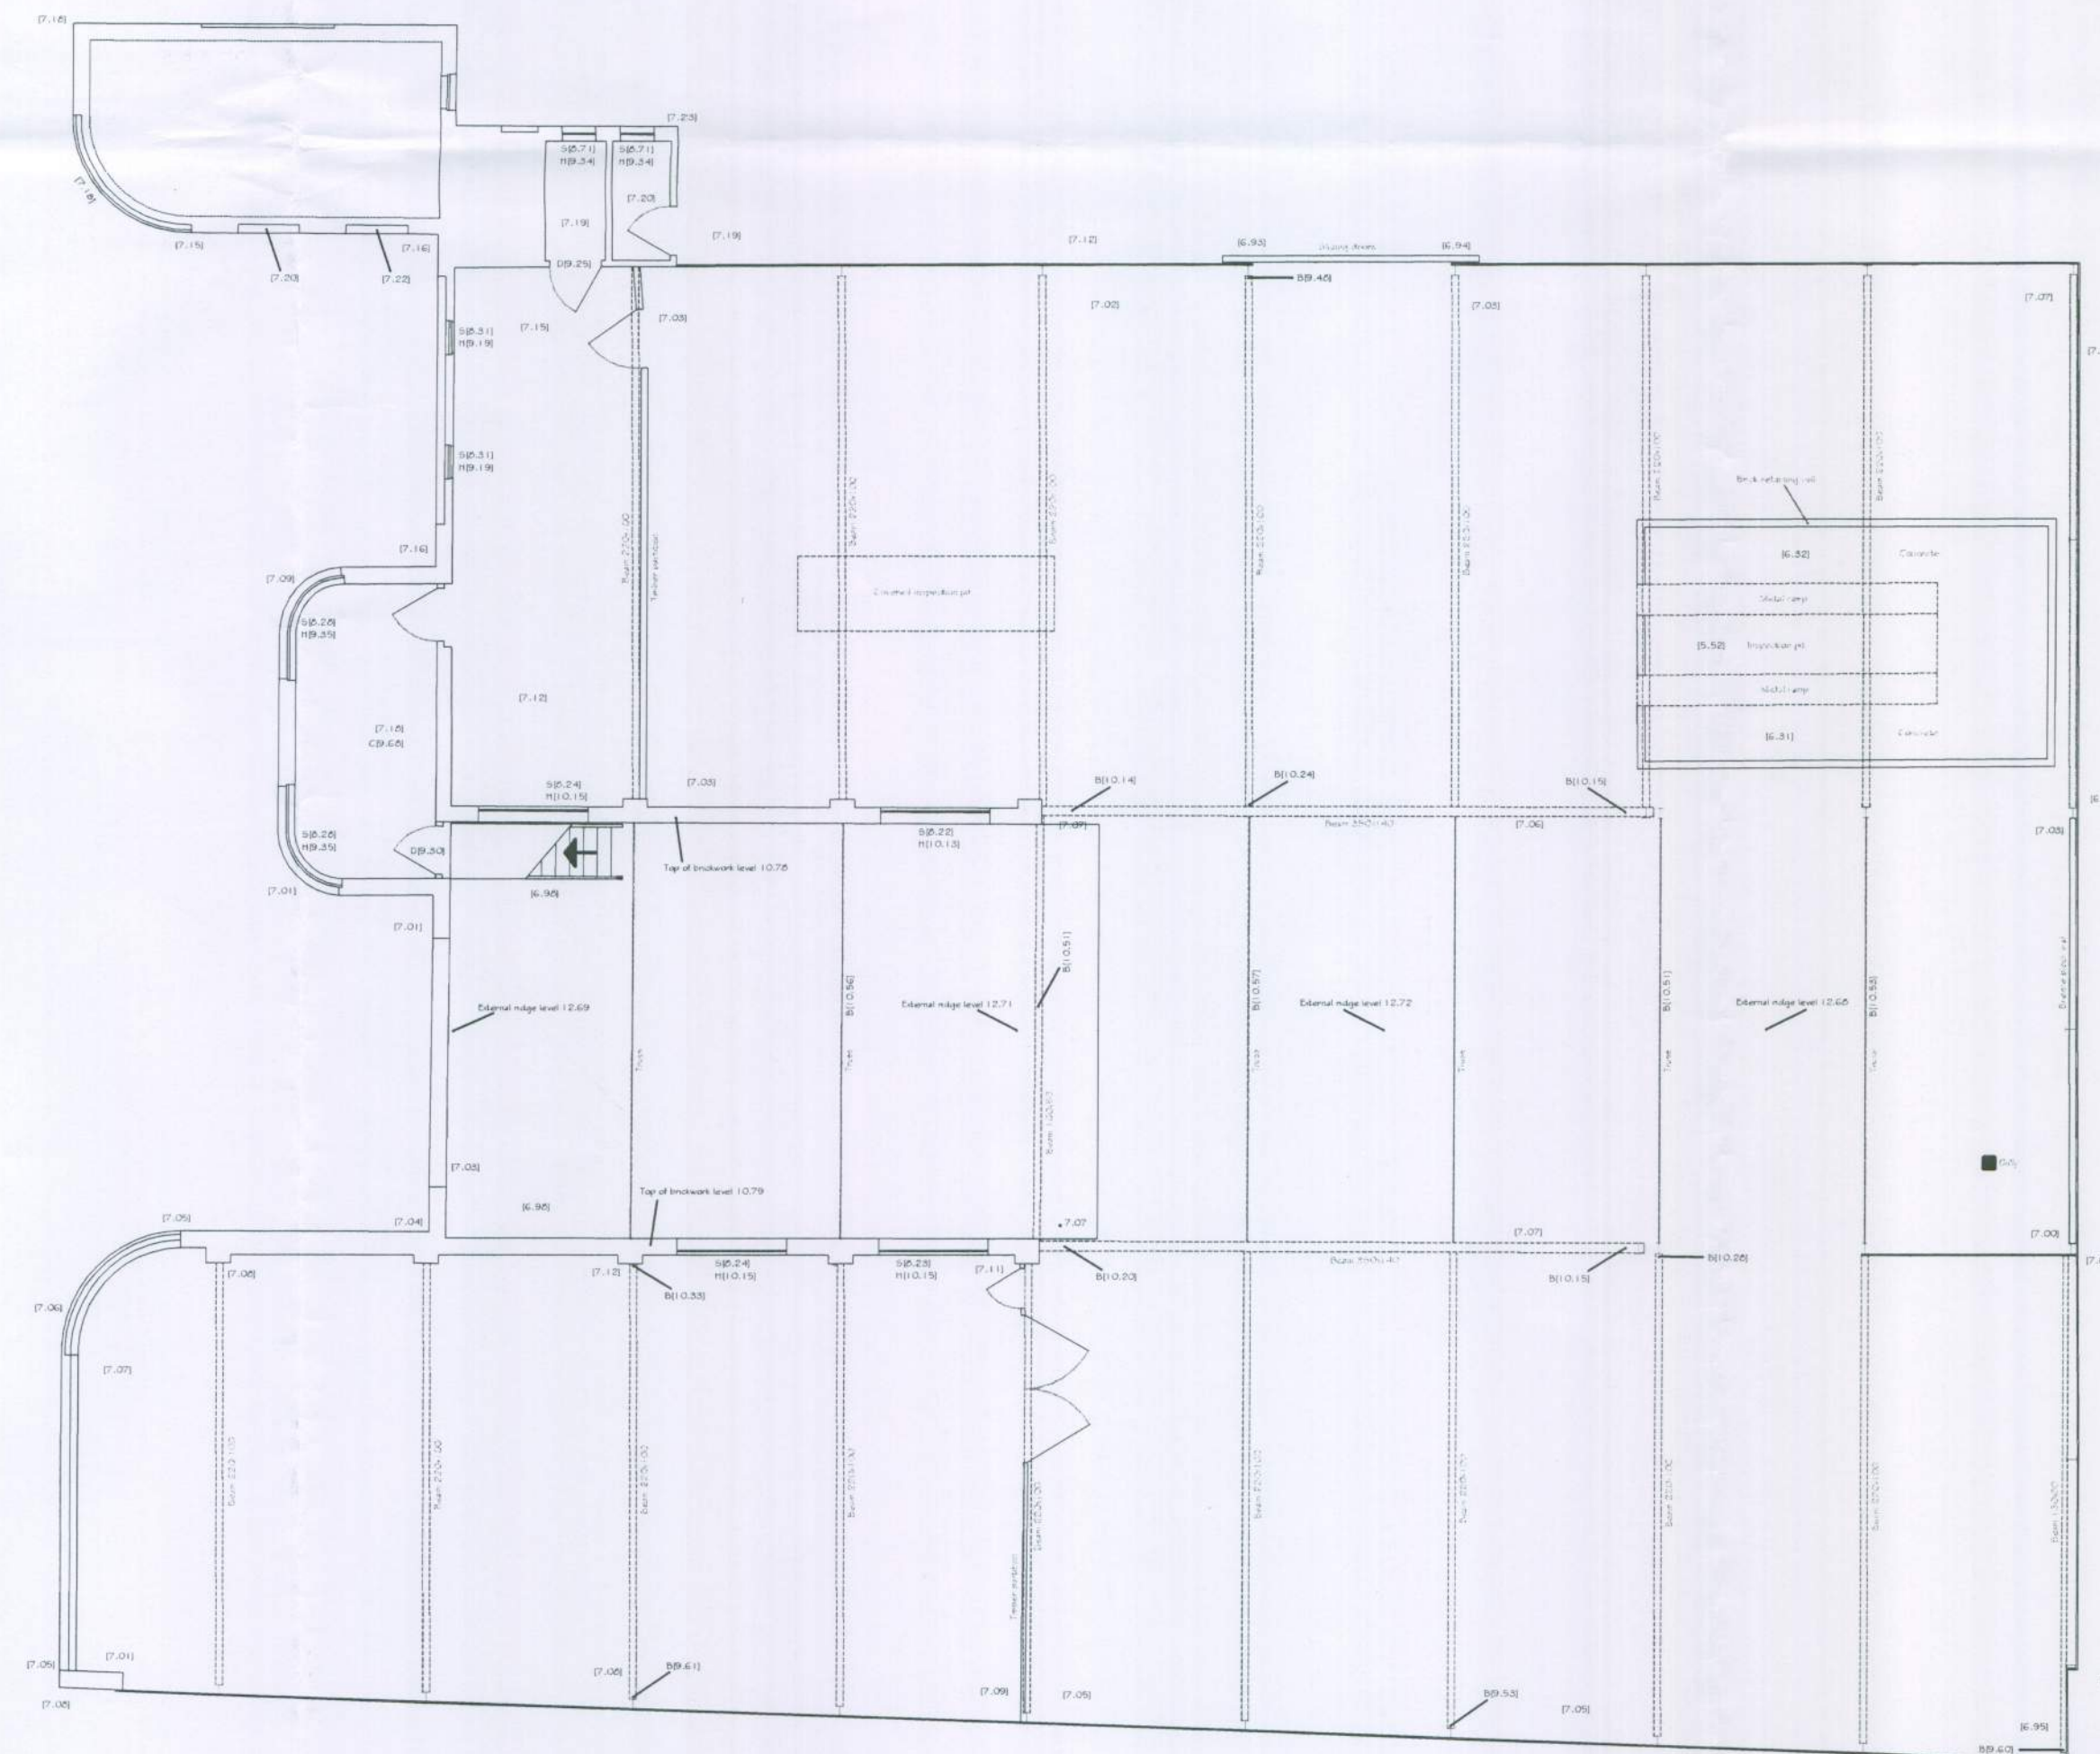

Floor Plan

R J C A
CHARTERED ARCHITECTS

LIME KILN BARN
COLWORTH
CHICHESTER
WEST SUSSEX
PO20 6DS

Tel 01243 787011
Fax 01243 787022

REVISION		
PROJECT Proposed Development at Manor Road Garage, Manor Road, East Preston		
SUBJECT Existing Floor Plan and Elevations		
SCALE 1:100	DATE Dec 2010	DRAWING No 10 / 61 / 102
DRAWN	CHECKED	