



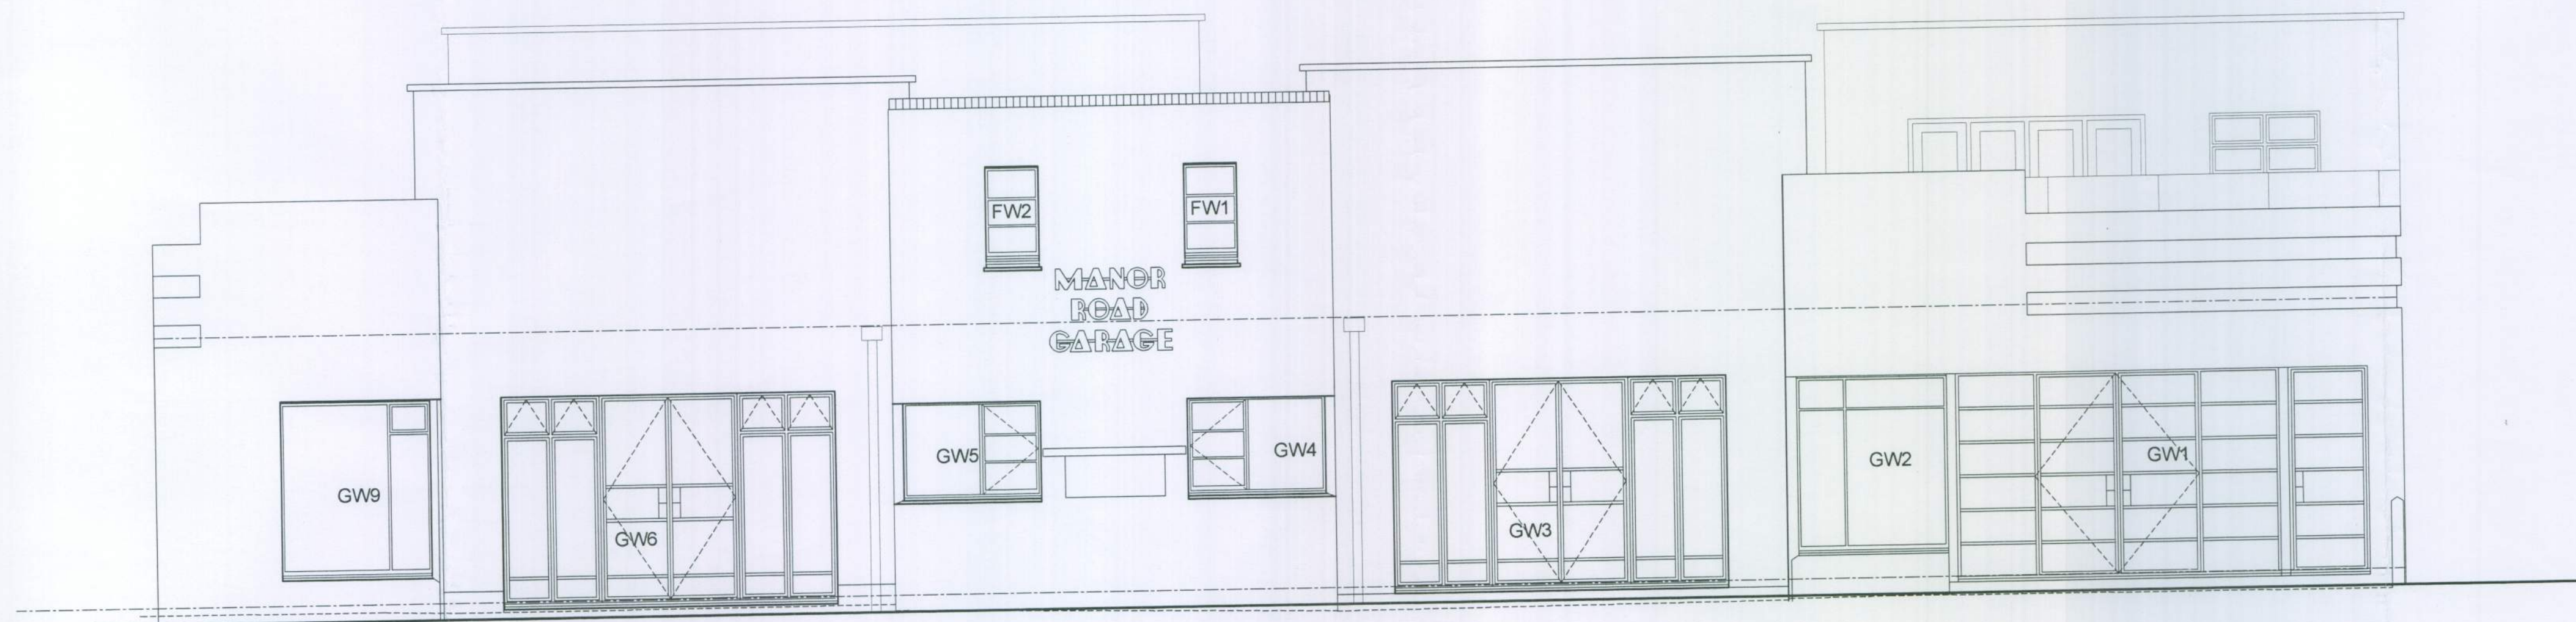

South Elevation

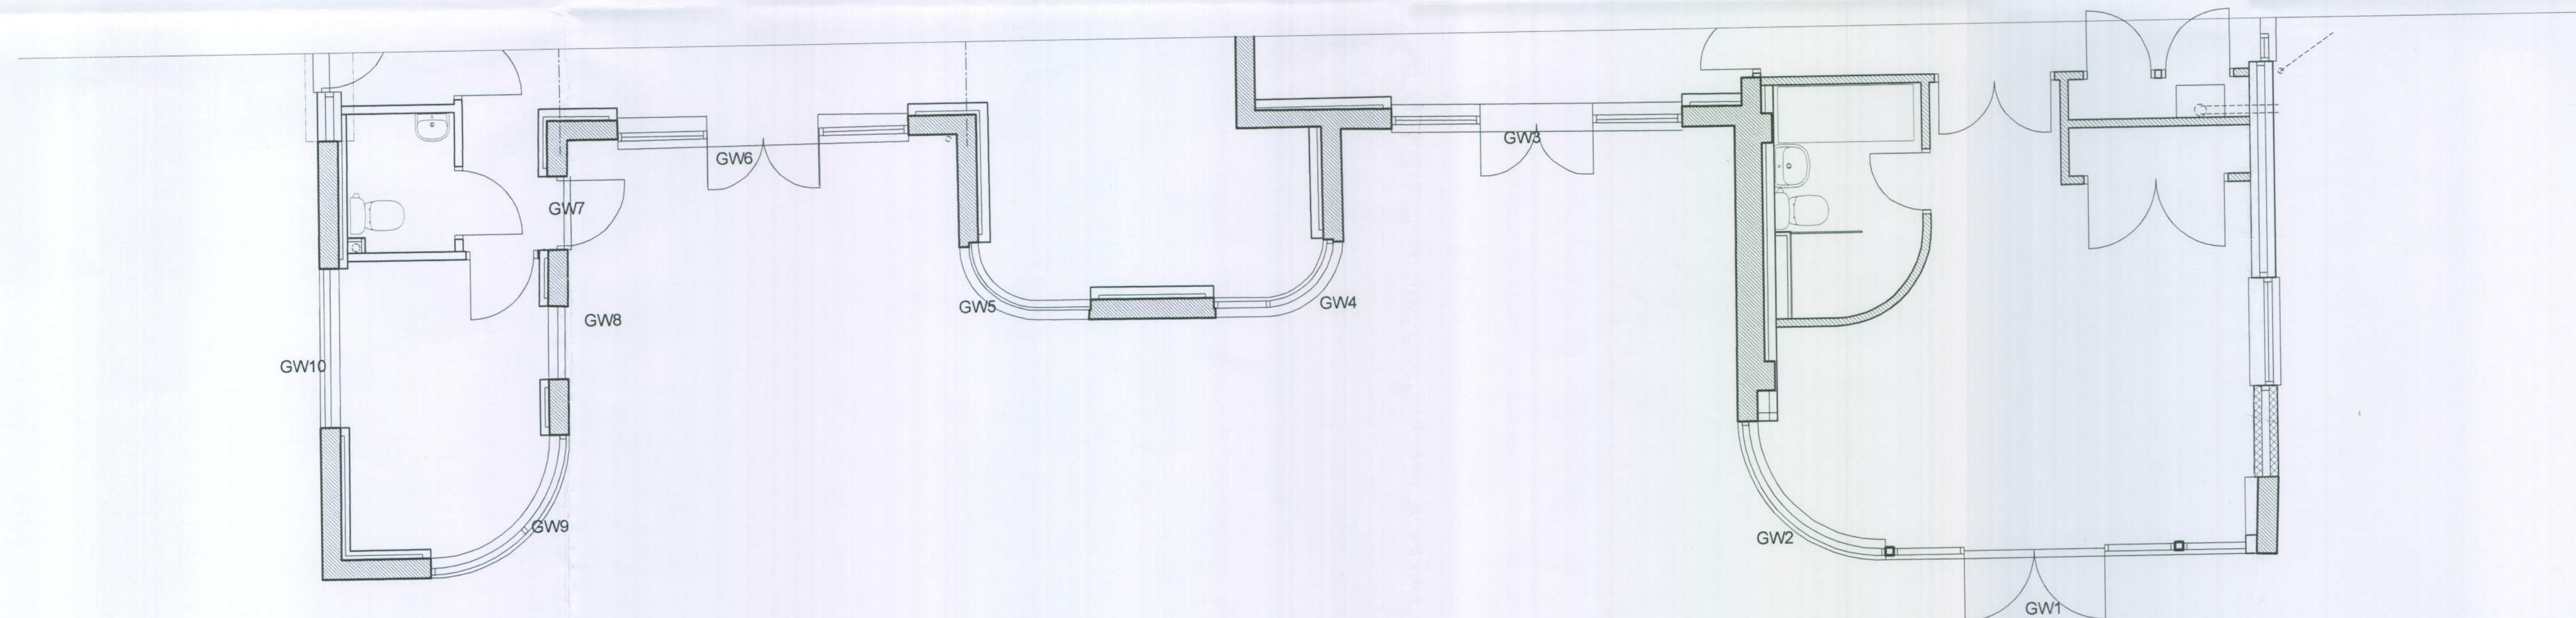

Part Ground Floor Plan

R J C A
CHARTERED ARCHITECTS

LIME KILN BARN
COLWORTH
CHICHESTER
WEST SUSSEX
PO20 6DS

Tel 01243 787011
Fax 01243 787022

REVISION		
PROJECT	Development at SEVENTEEN, Manor Road, East Preston	
SUBJECT	Details of replacement windows to South Elevation	
SCALE	1:50	DATE April 2011
DRAWN	CHECKED	DRAWING No 10 / 61 / 104