




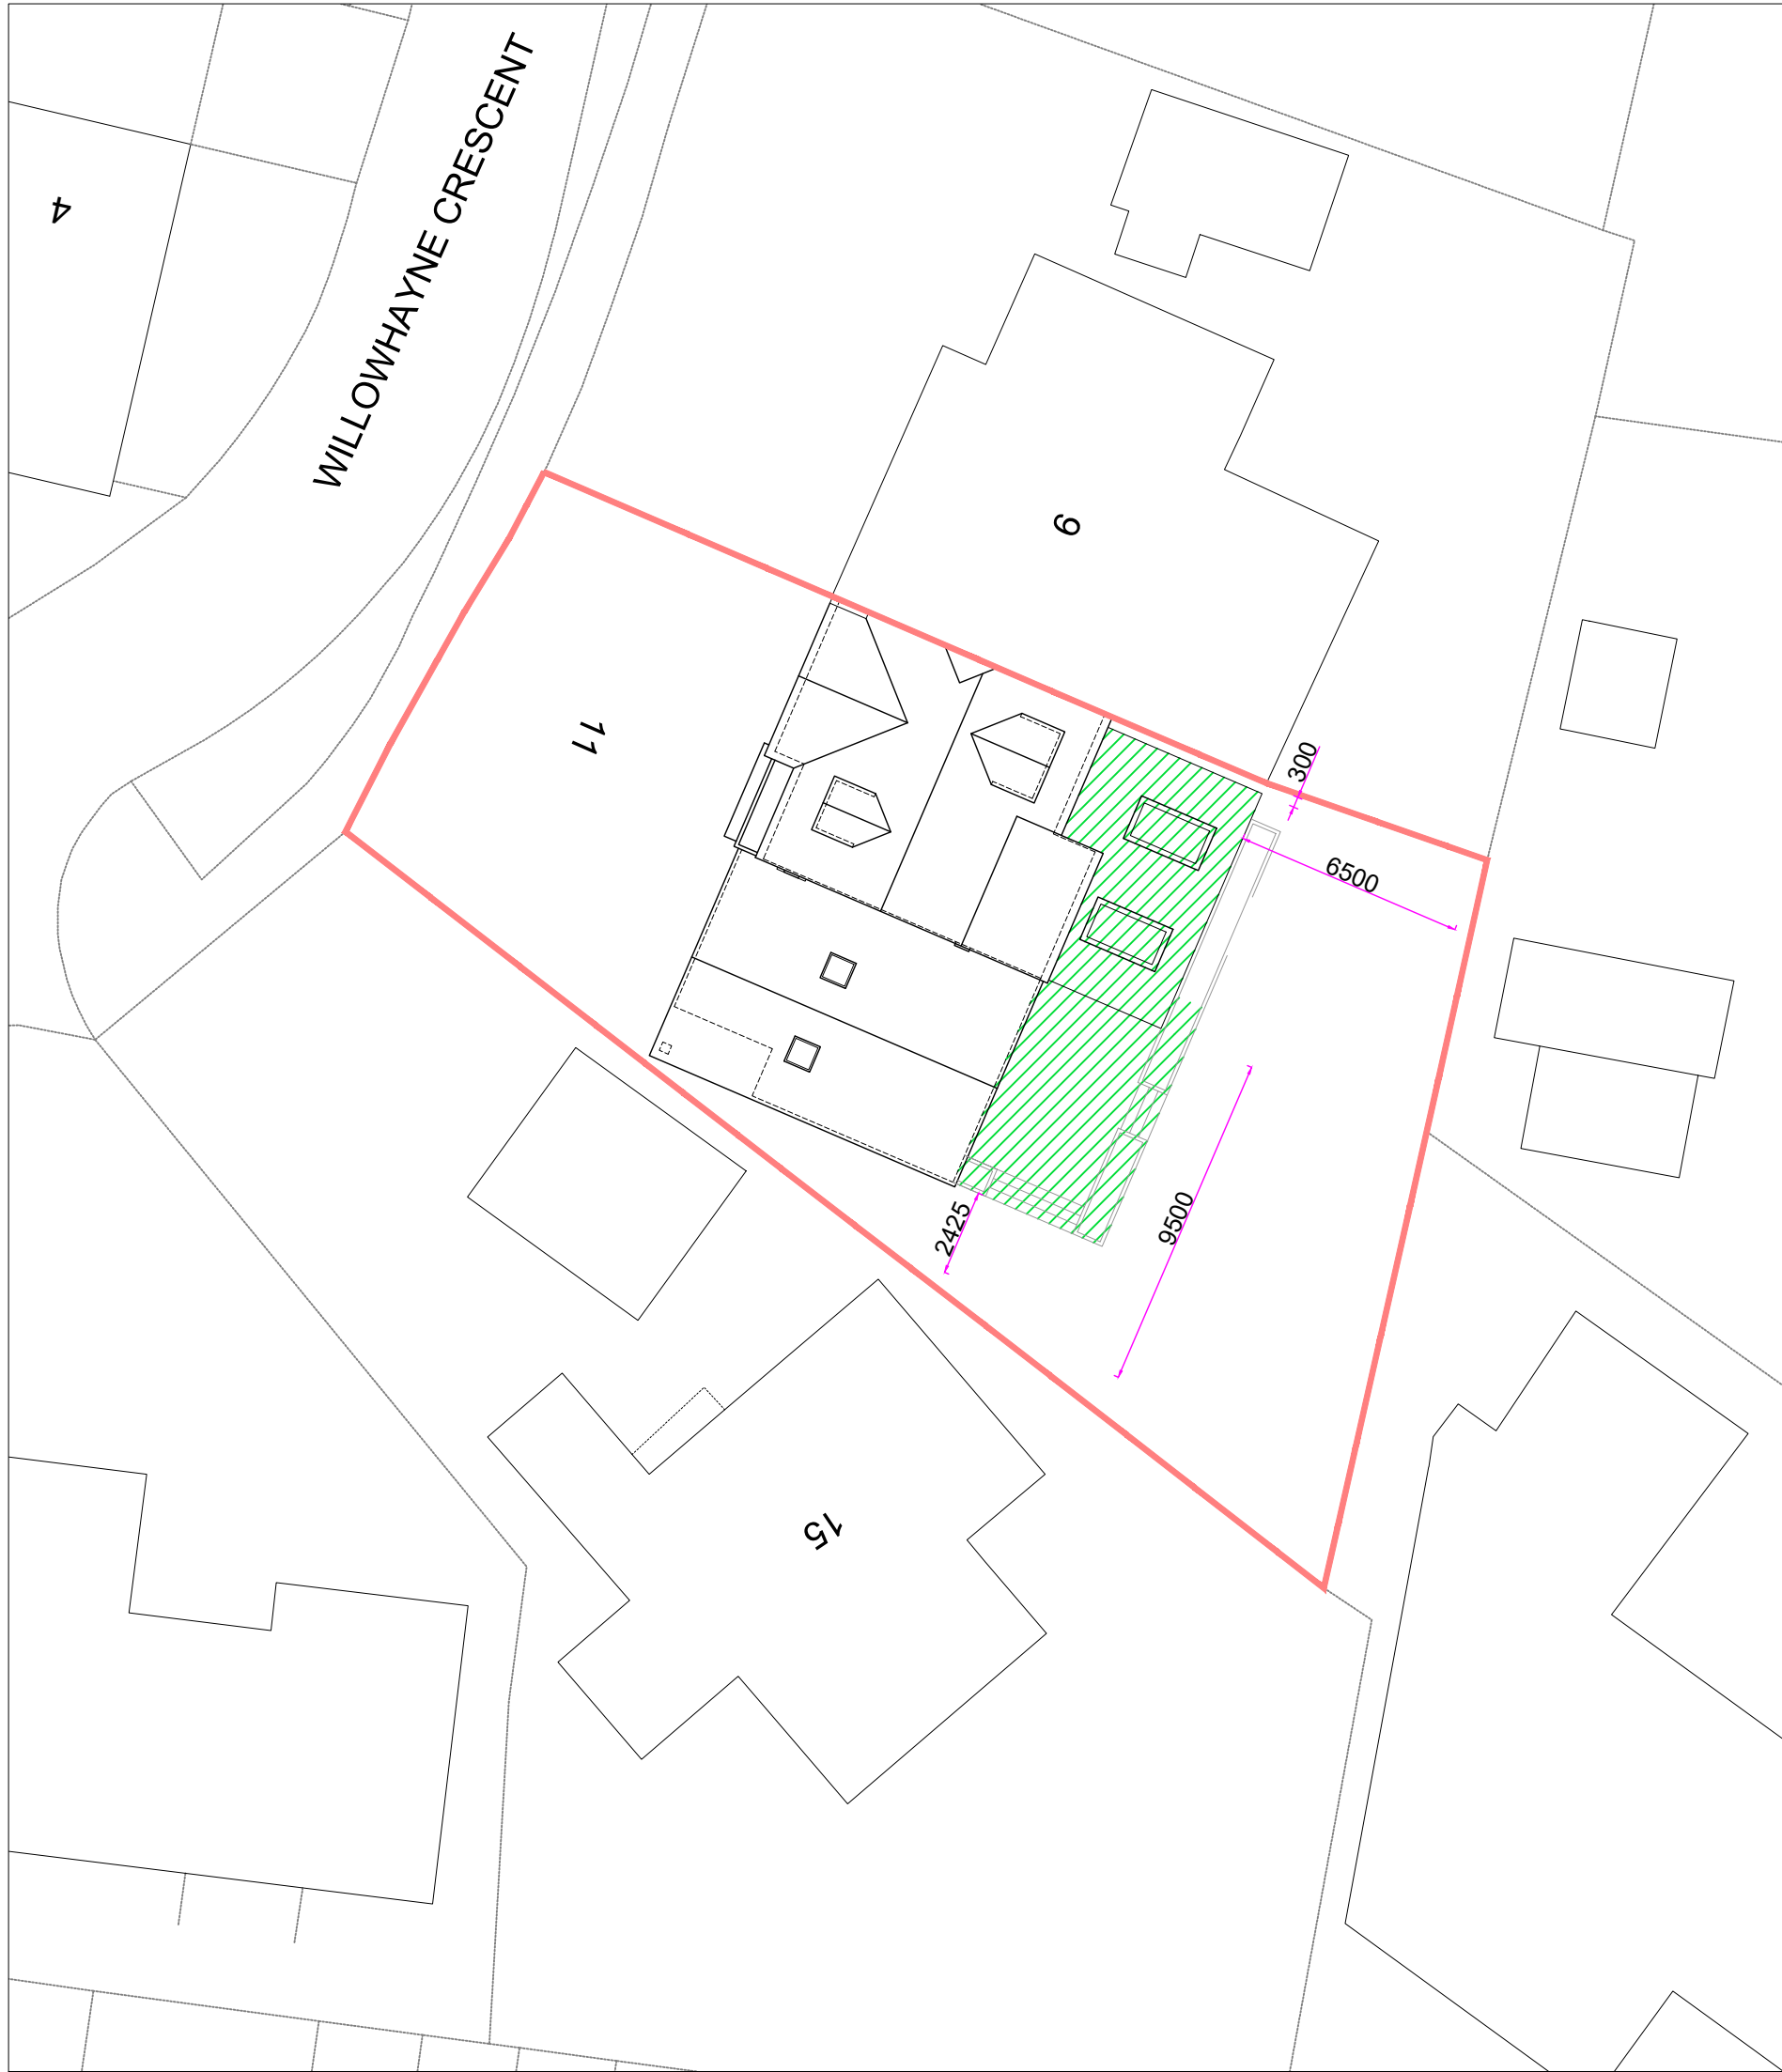


Proposed Site Plan
Scale 1:200 @ A1

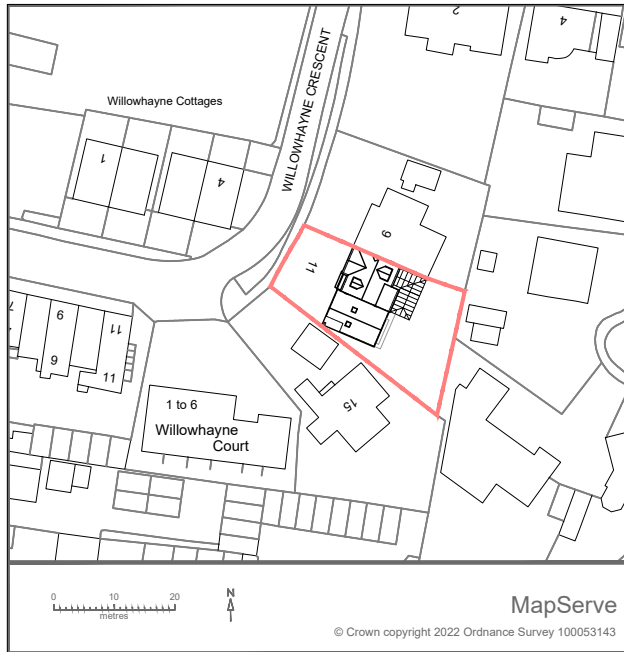


Location Plan
Scale 1:1250 @ A1

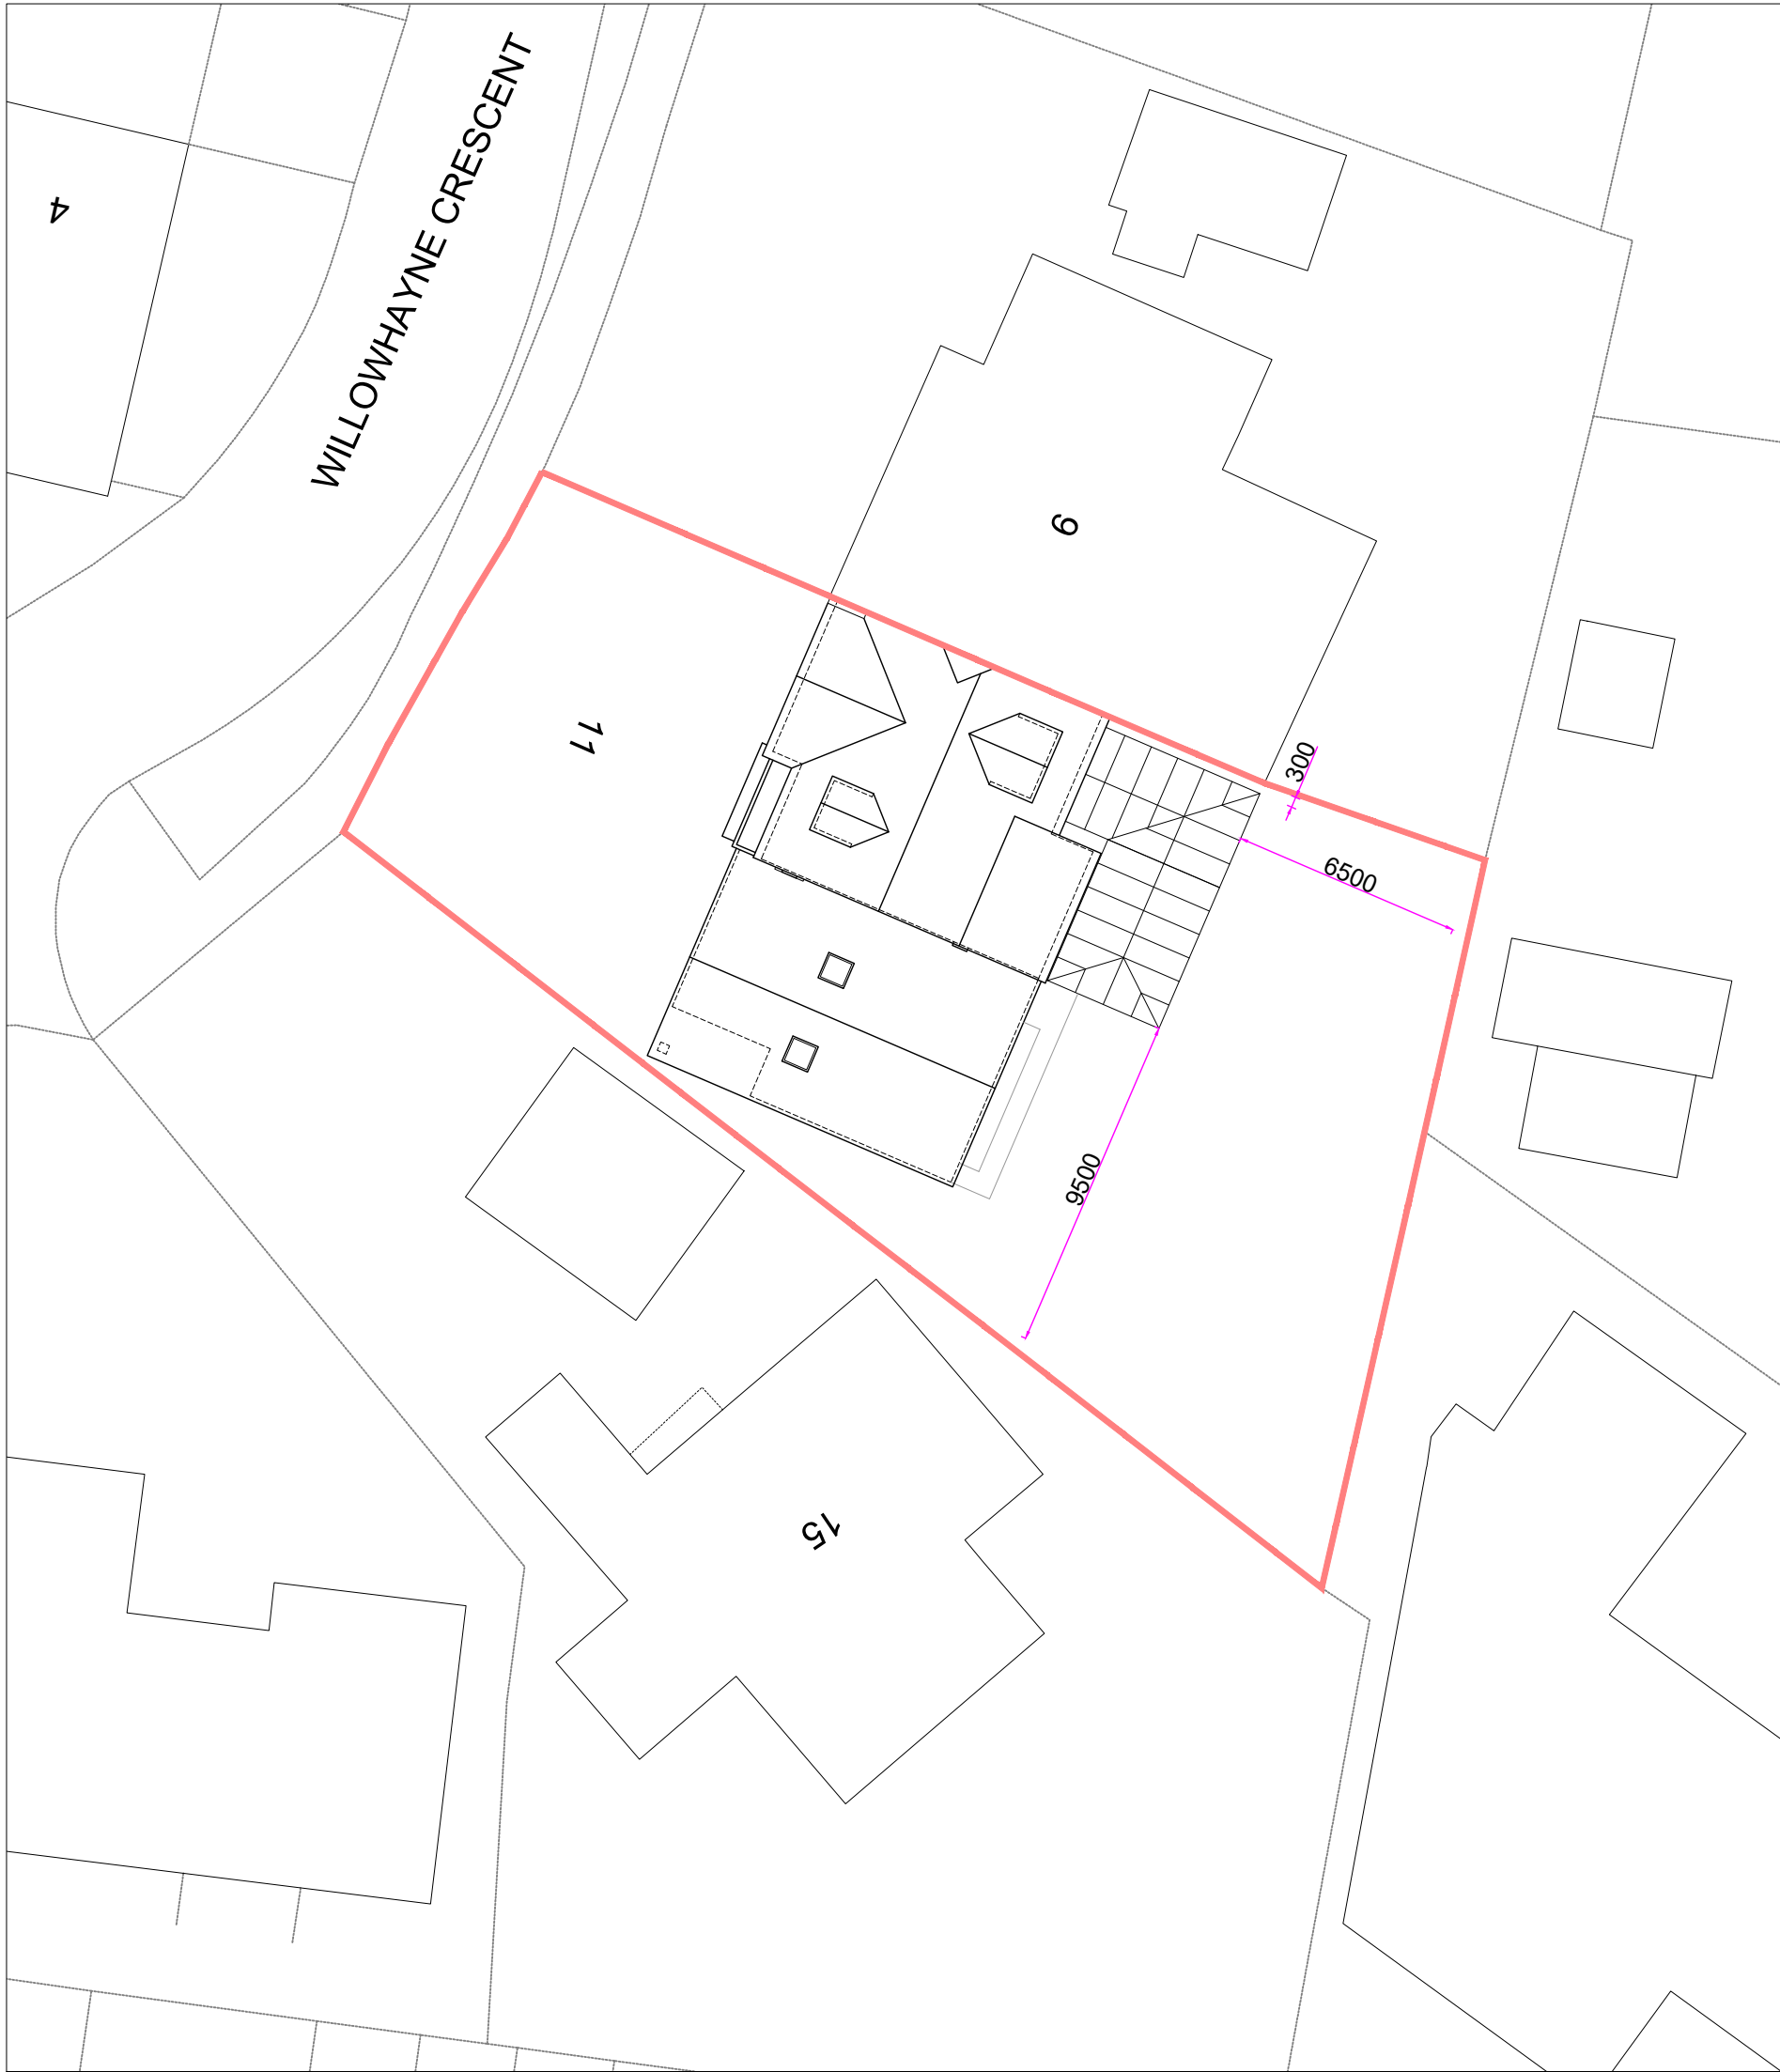

Existing Site Plan
Scale 1:200 @ A1

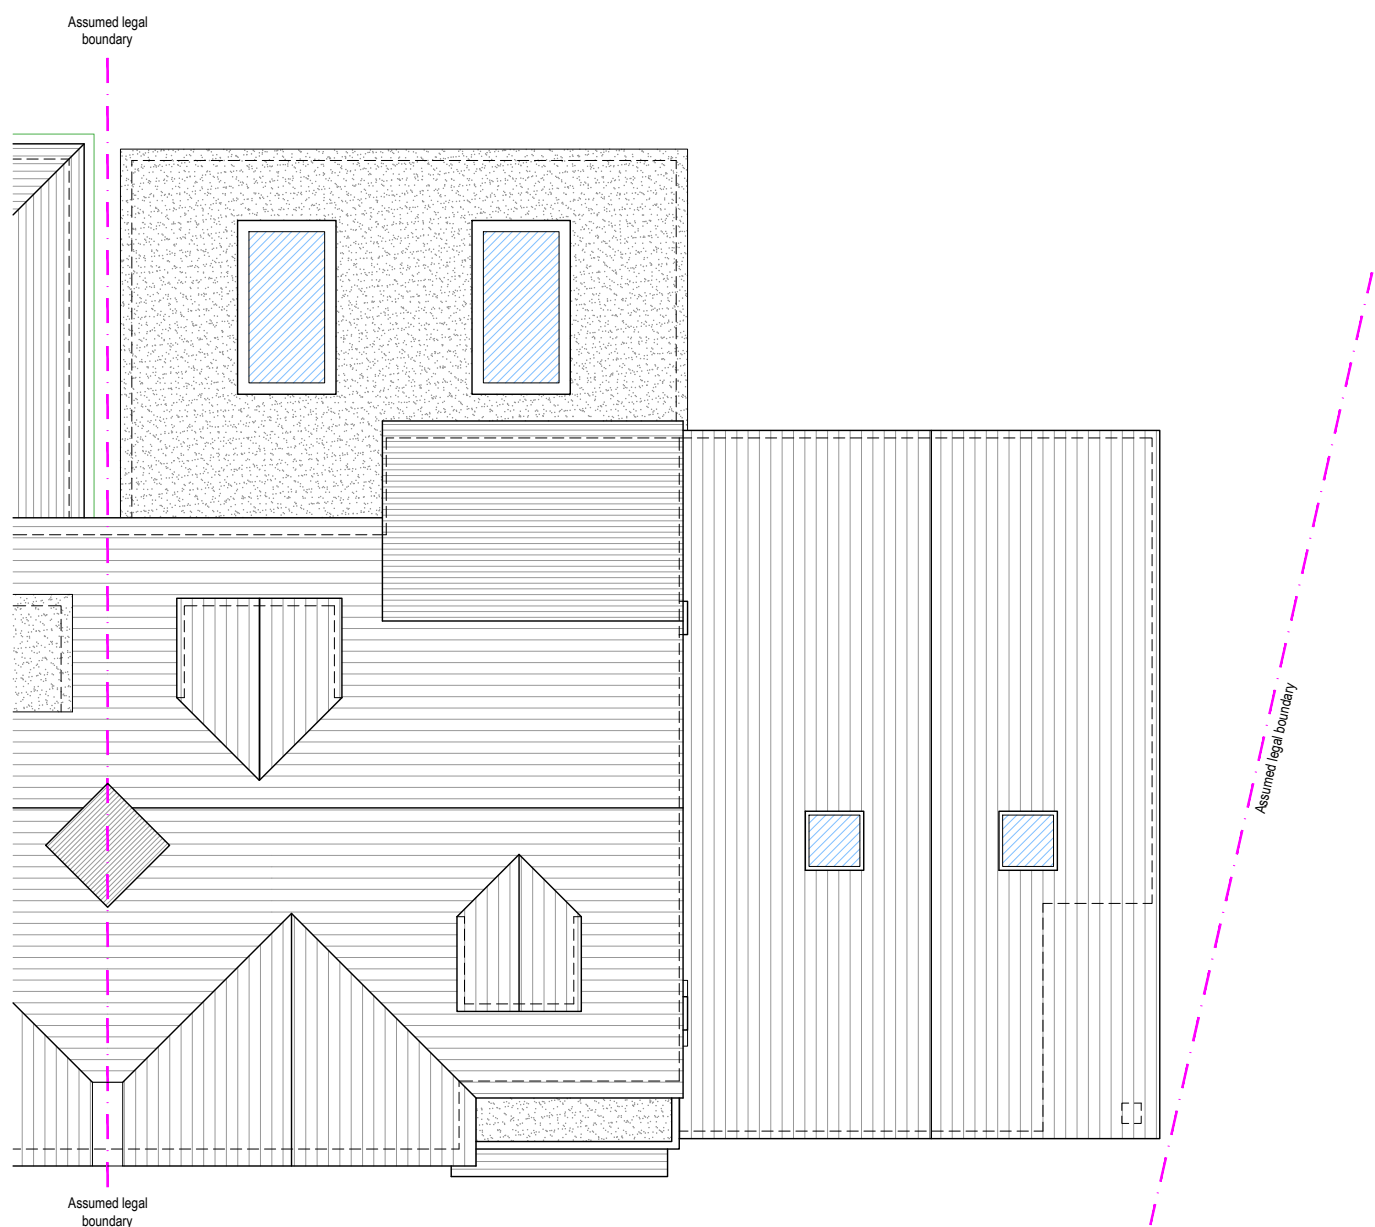

Roof Plan (Proposed)

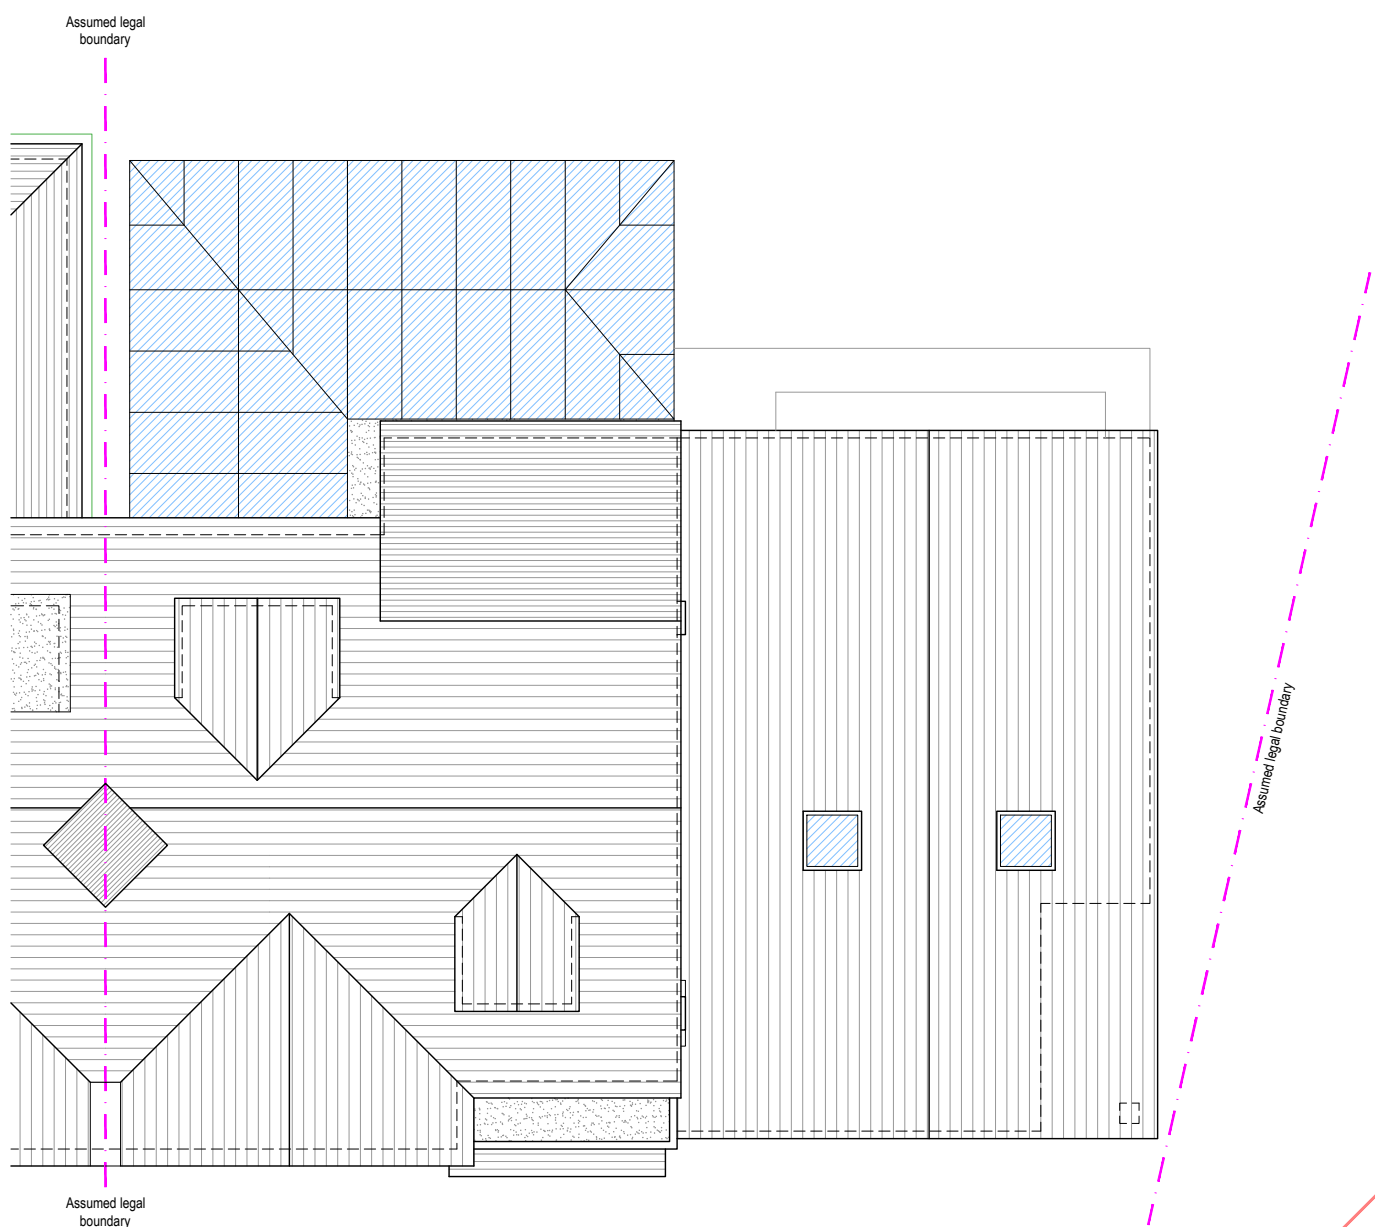



Roof Plan (Existing)

PRELIMINARY DRAWINGS
Awaiting approval


General notes:
This drawing has been produced for Planning Permission purposes only and should not be used for construction purposes or Building Regulations.

Use of Colour
Please note that these drawings have been produced in colour. If black and white copies have been produced some important detail may not be illustrated correctly.

Site survey & survey dimensions
Check all key/critical dimensions prior to making decisions which may be relied upon them. Any significant discrepancies should be reported immediately to Surrey Architecture Limited.

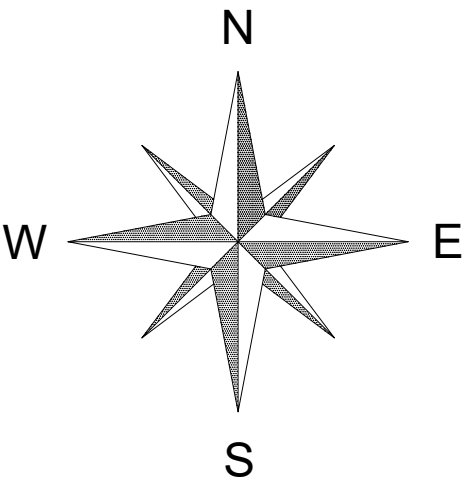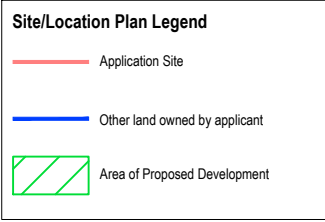

Scale Bar

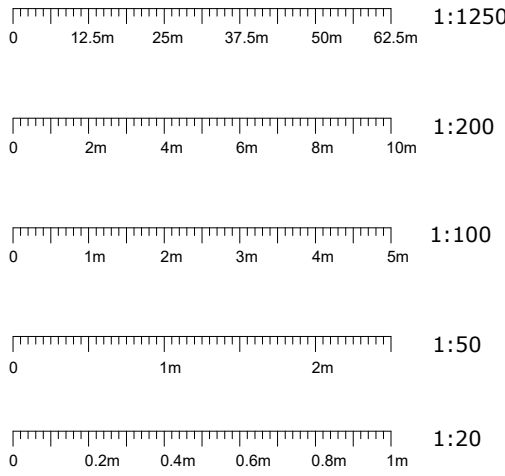

Note - All floor/slab levels to match existing unless noted otherwise.

All external facing materials and finishes e.g. brickwork incl. bonding, roof/hanging tiles, rendering etc to match existing unless noted otherwise.



Surrey Architecture Limited
32 New Road, Chilworth
Surrey GU4 8LW

E-mail: keith@surreyarchitecture.co.uk
Website: www.surreyarchitecture.co.uk

(C) Copyright 2021 Surrey Architecture Limited, all rights reserved.

Client Project Mr & Mrs Murphy
11 Willowhayne Crescent,
East Preston, Little Hampton
West Sussex, BN16 1PJ

Date 31st March 2022
Dwg No. SA/1238/3
Status Planning
Revision 1
Drawn KB
Checked
Scale(s) 1:100/200/1250 @ A1 or as stated

Existing & Proposed Site, Location
and Roof Plans