



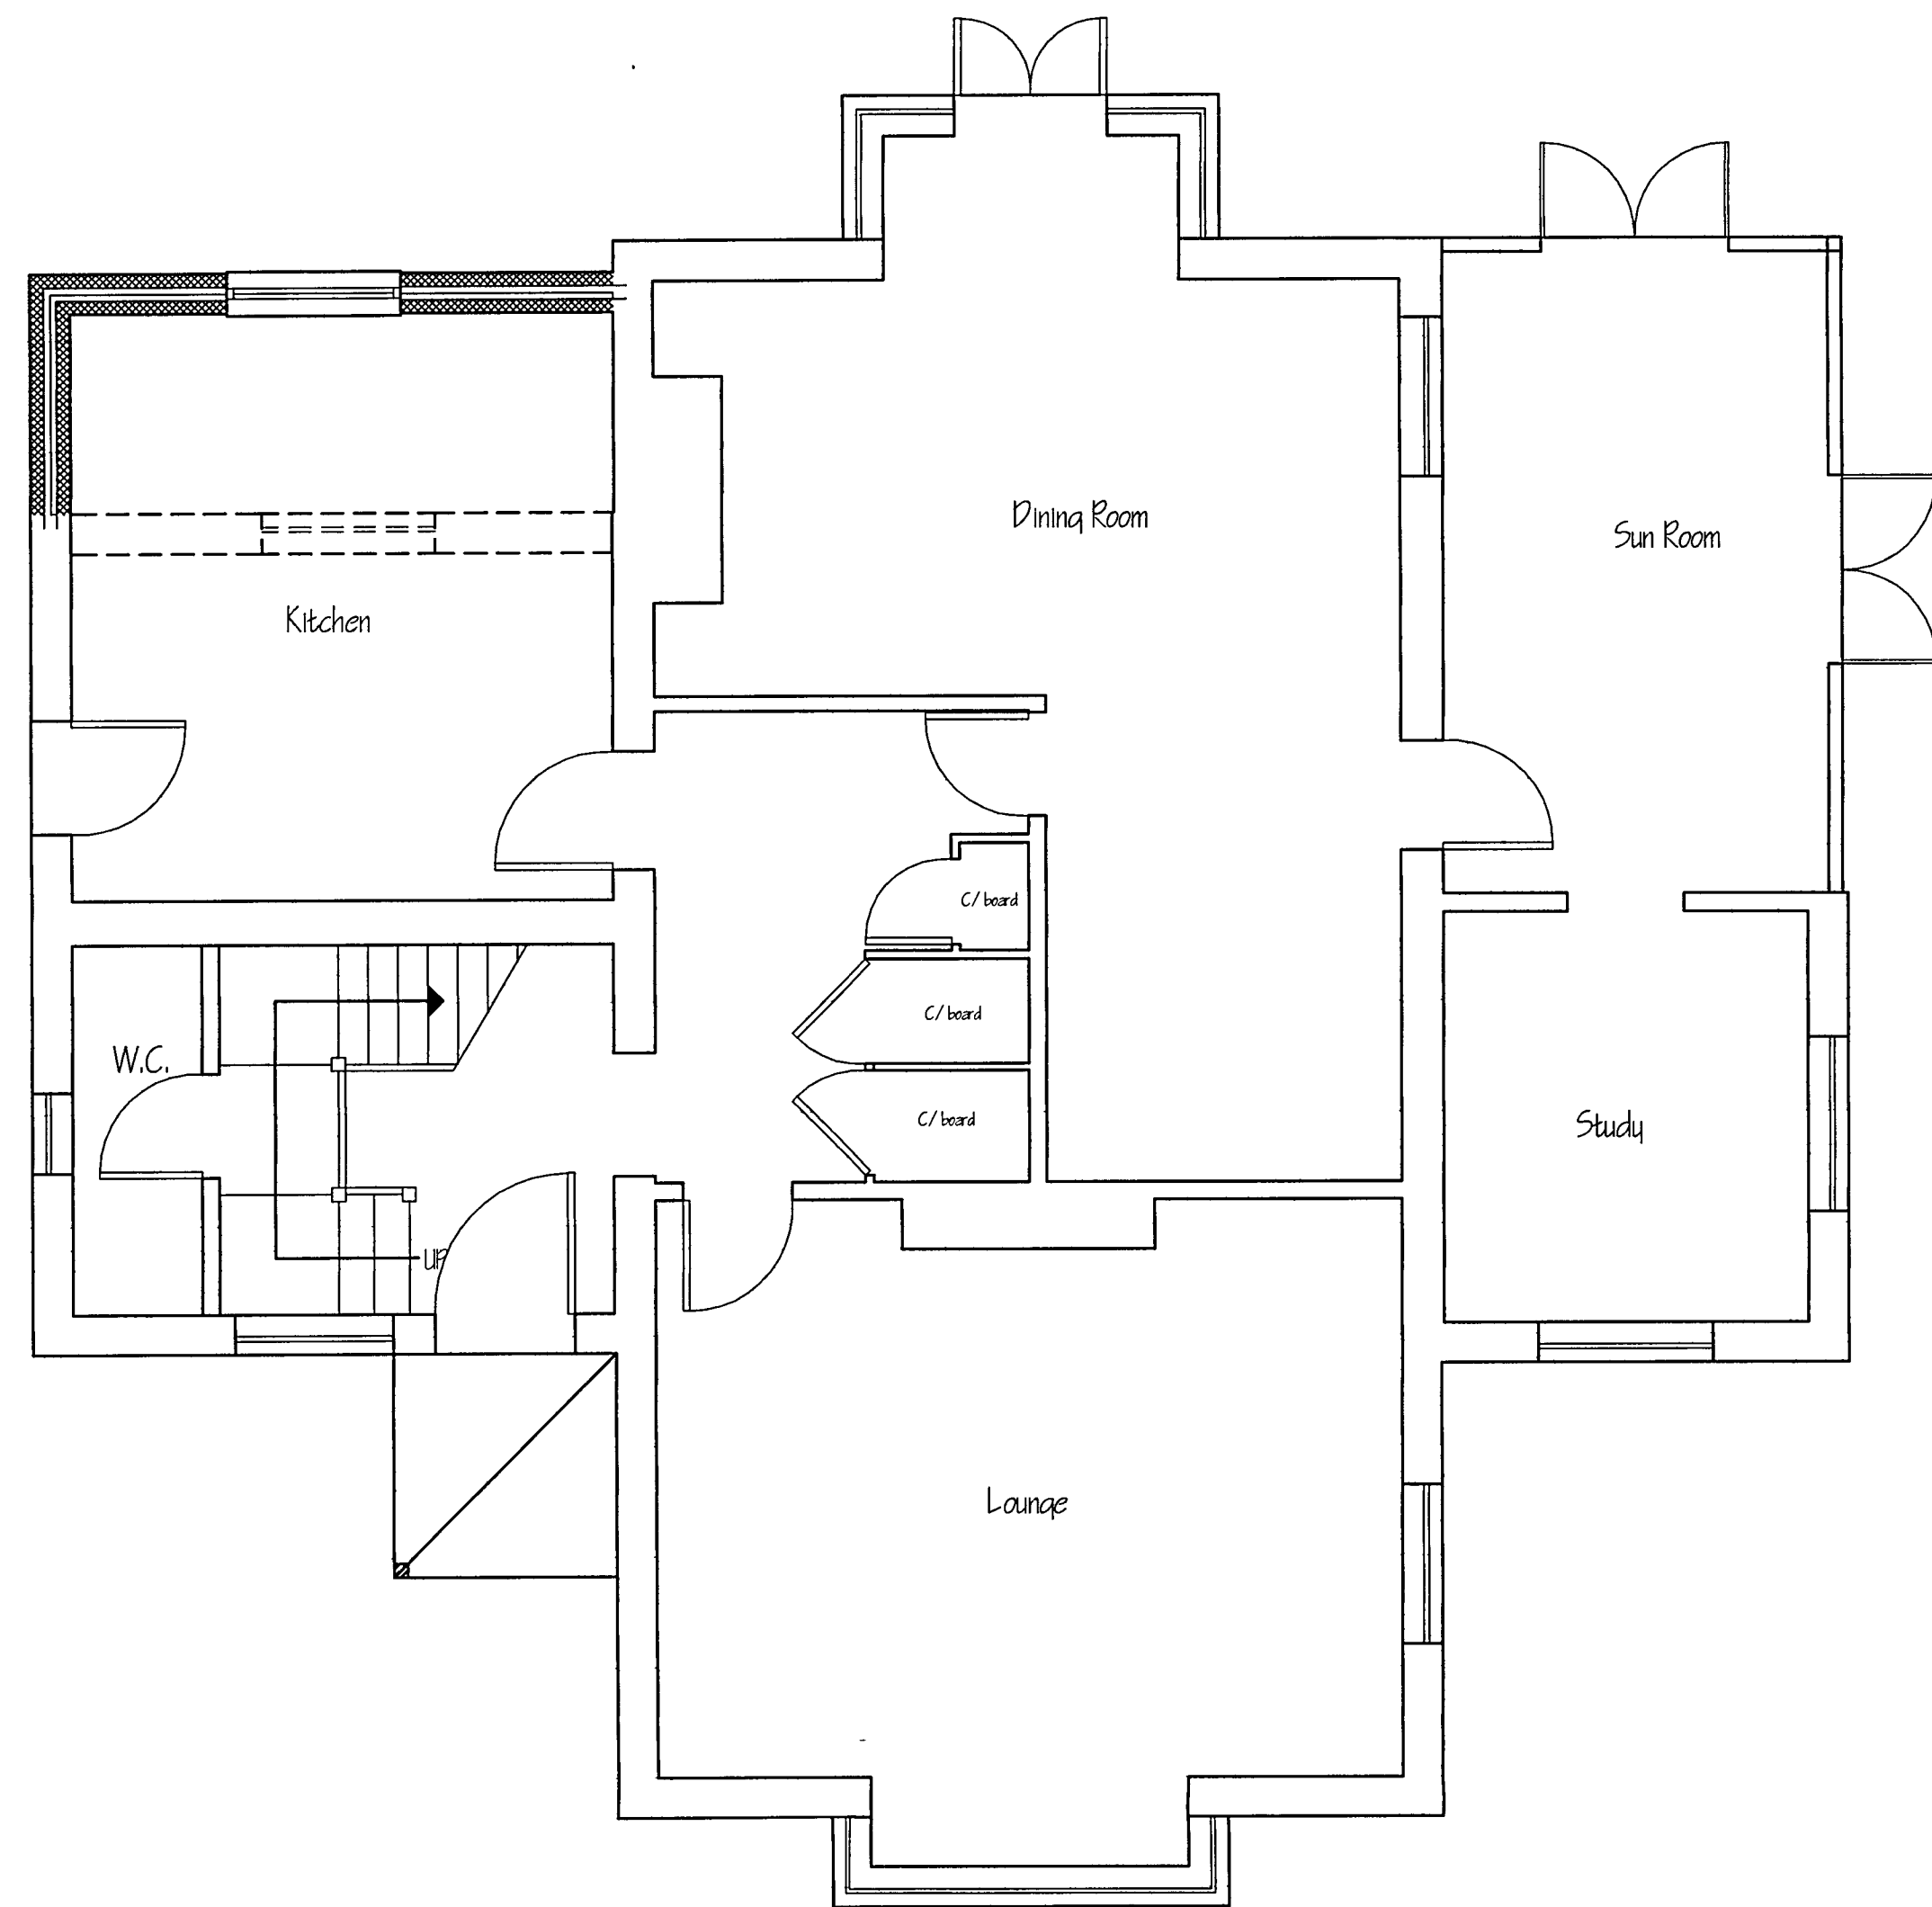

PROPOSED GROUND FLOOR PLAN

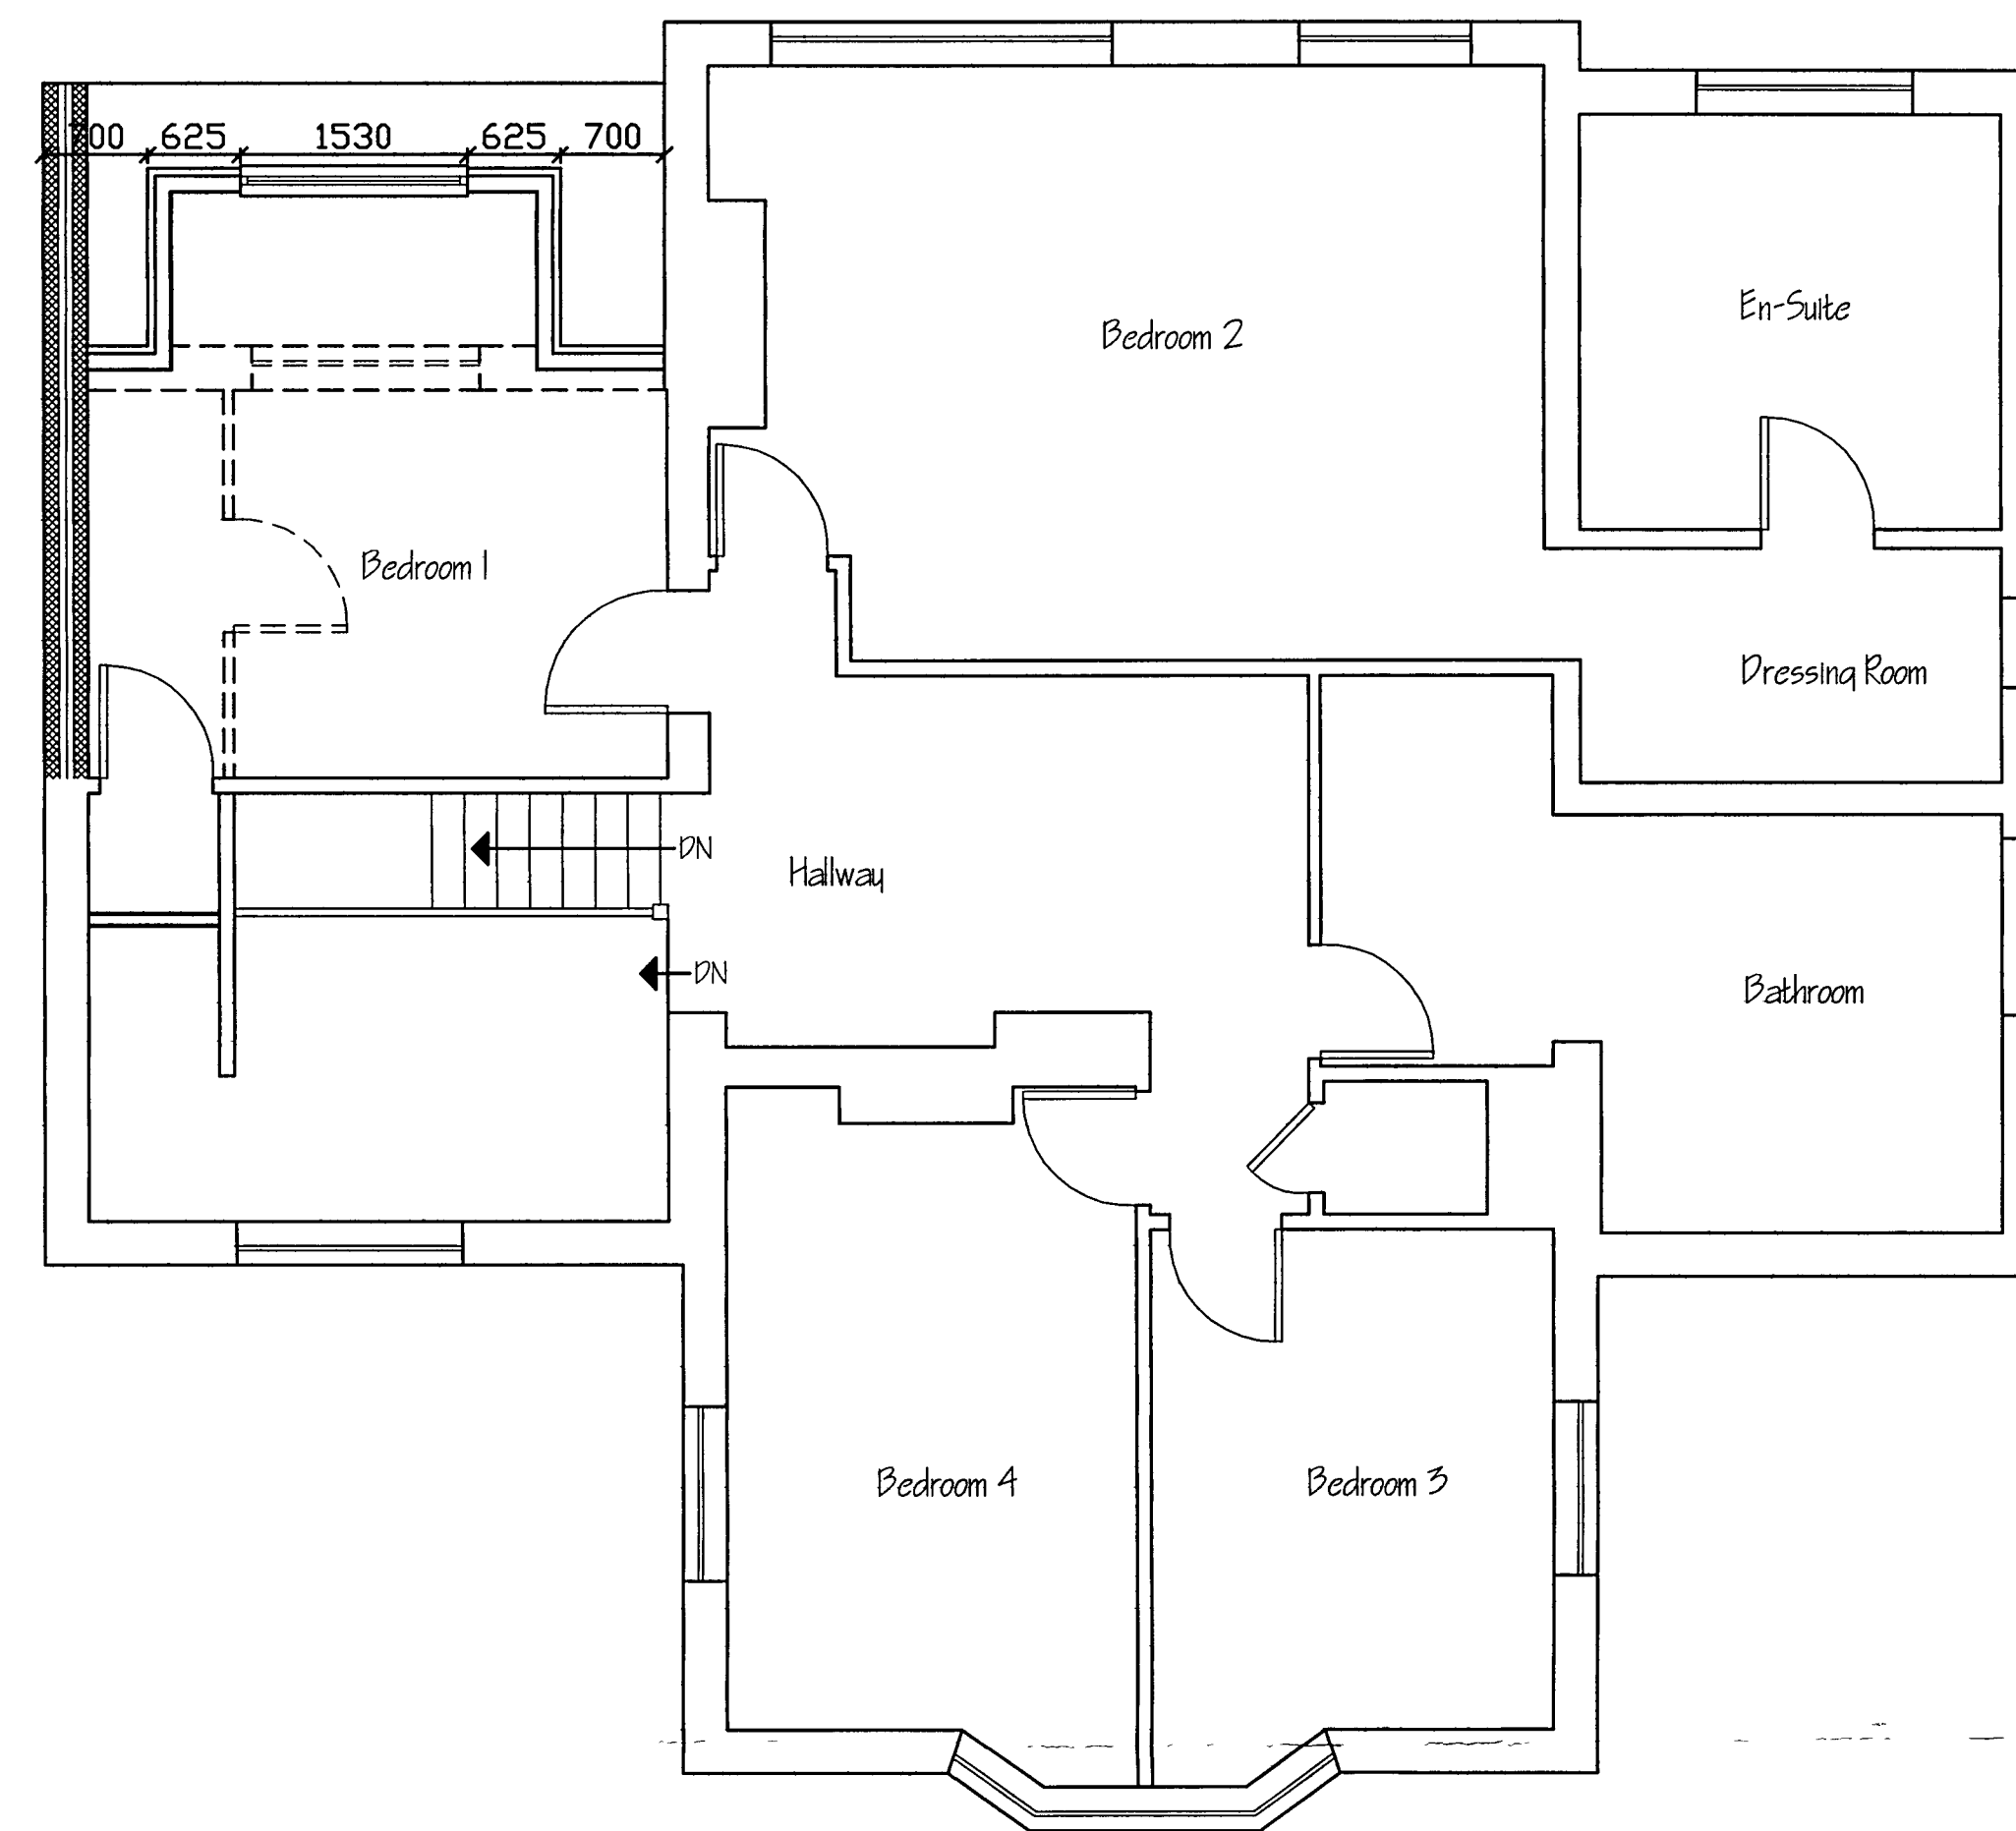


PROPOSED FIRST FLOOR PLAN


ARUN DISTRICT COUNCIL	
No.	3907
RECEIVED	20/3/07




PROPOSED REAR ELEVATION

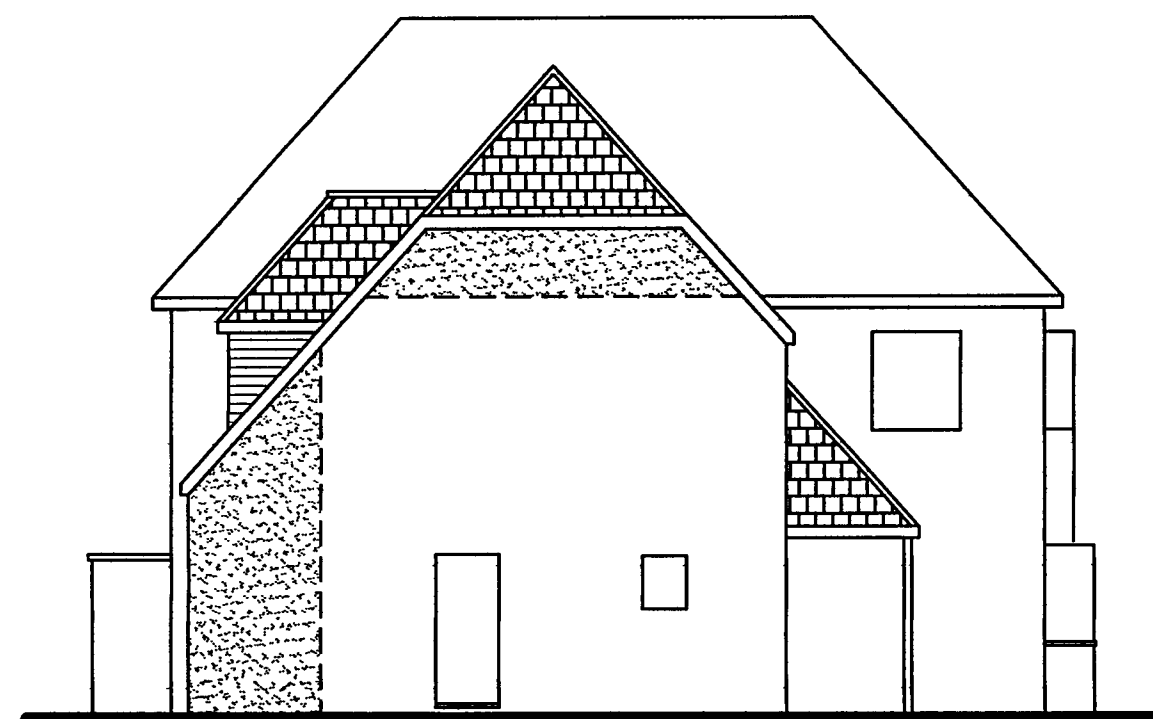

PROPOSED SIDE ELEVATION

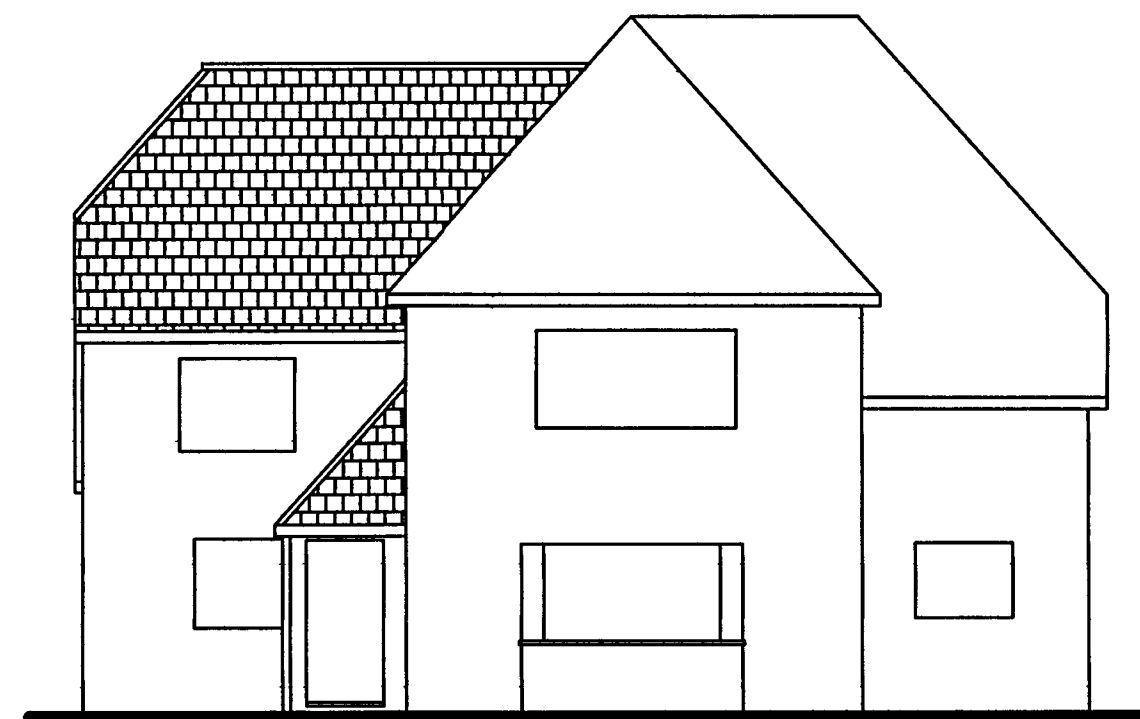

PROPOSED FRONT ELEVATION

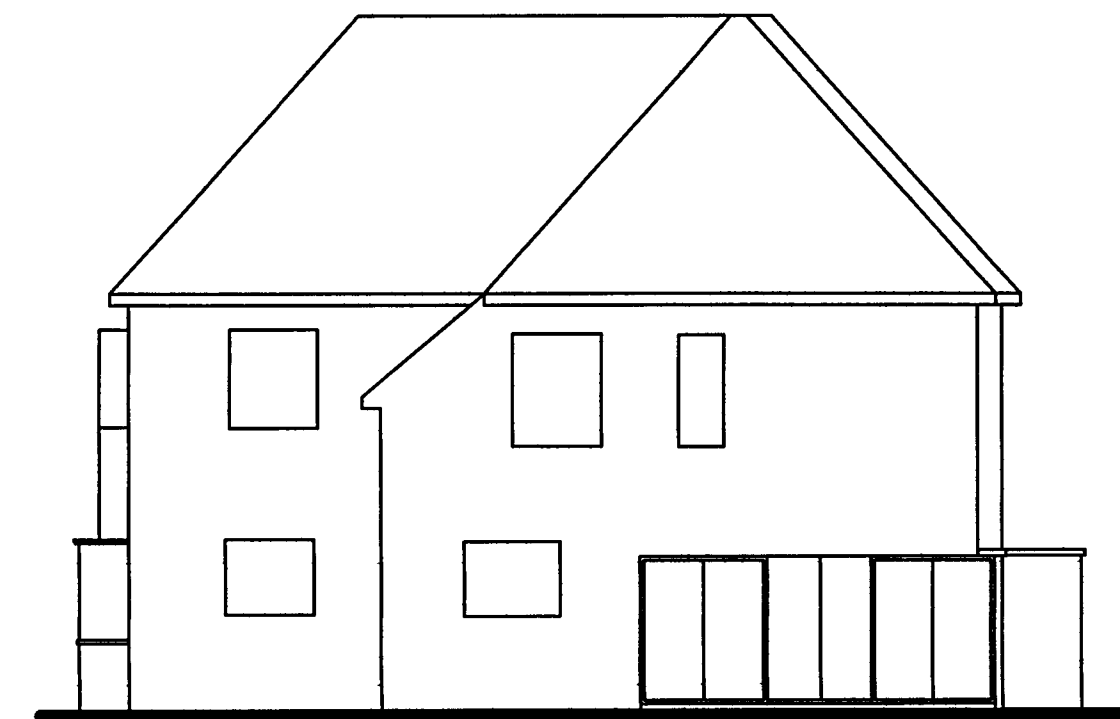

PROPOSED SIDE ELEVATION

Tony Rogers Building Consultants Address 40 Dawn Crescent, Upper Beeding West Sussex, BN44 3WH Telephone 01903 815225 Fax 01903 815225		
Rev.	Date:	Revision Description:
Client: MRS C SMITH		
Address: 2 Westfield Avenue East Preston West Sussex		
Project: Proposed Extension & Dormer To Rear, With New Barn Hip Roof.		
Scale: 1:50 1:100		
Date: MARCH 2007		
Drawing No: 07/275/01		
Drawn By: AJM		Revision: