



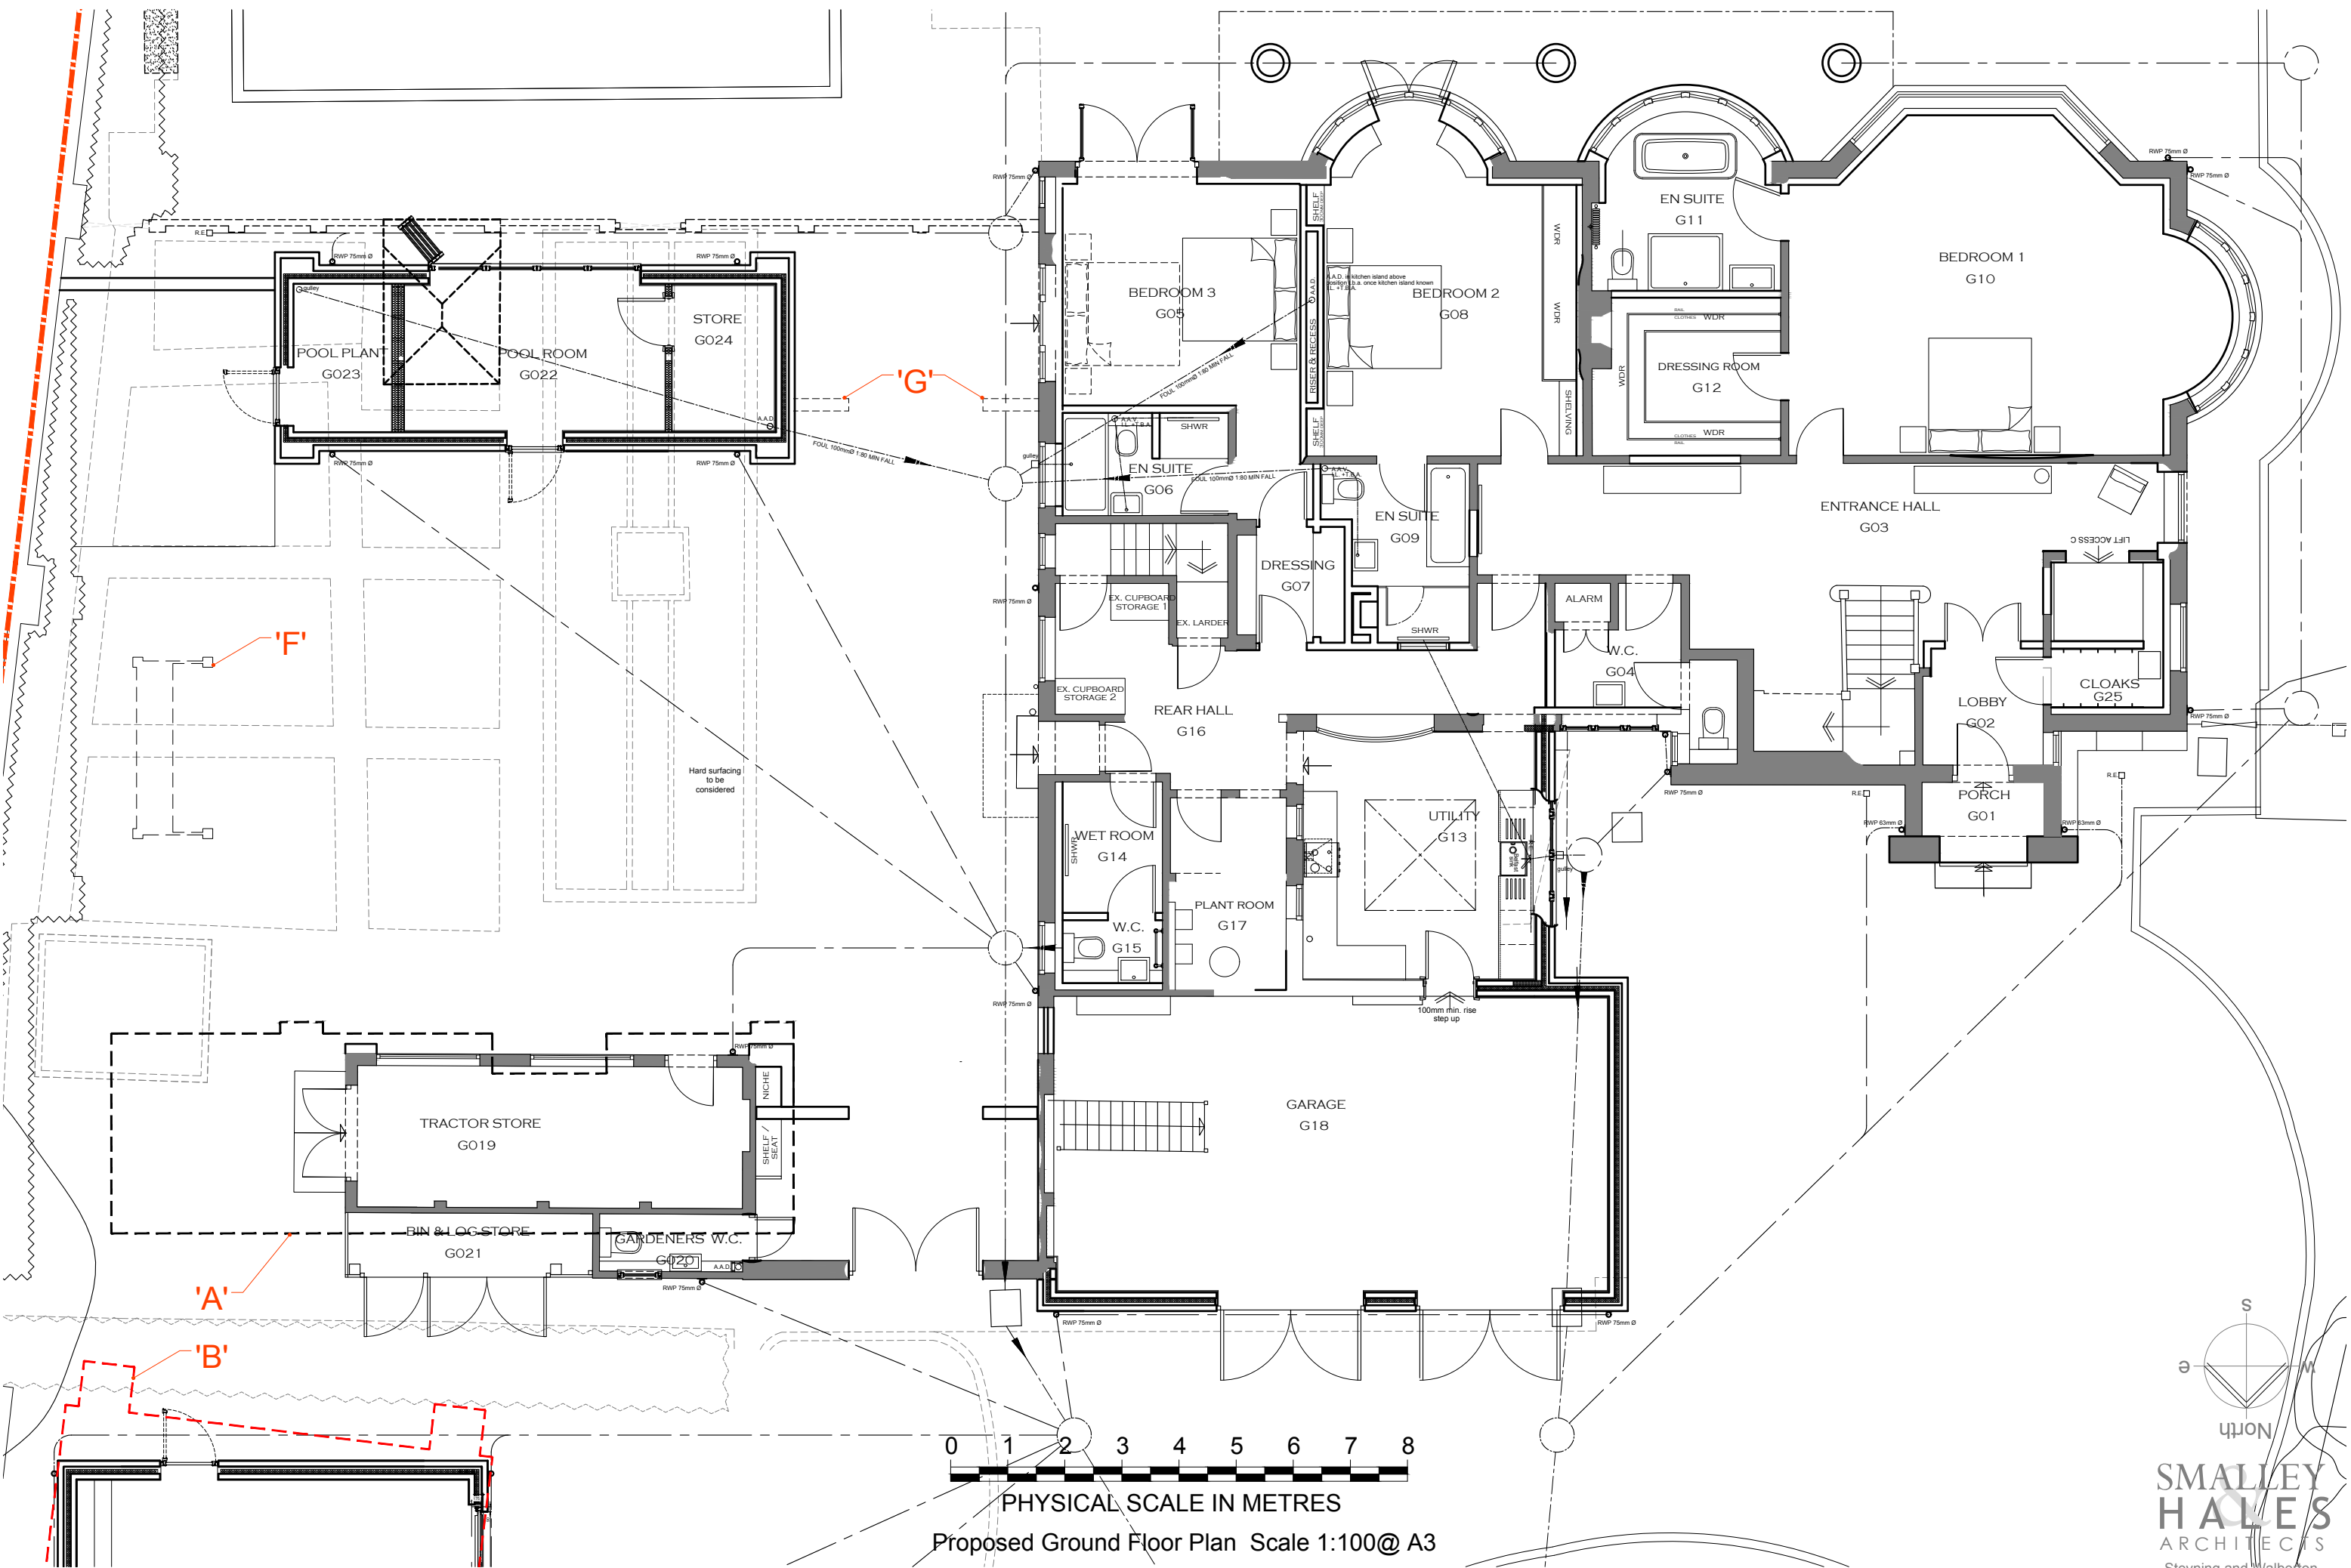

PROPOSED RESTORATION, REMODELING & EXTENSIONS AT THE BREAKERS . TAMARISK WAY . EAST PRESTON . WEST SUSSEX . BN16 2TE

Drawing Title :
Drawing No.
15th November 2021

Proposed Ground Floor Plan
1469/NA15A
Scale 1:100 at A3 .

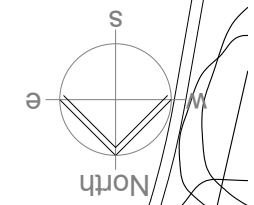

**SMALLEY
HALES**
ARCHITECTS
Steving and Walberton
West Sussex
07813 003558 / 07980 838864
office@smalleyhales.com
smalleyhales.com
Registered in England & Wales
Company No. 8888394