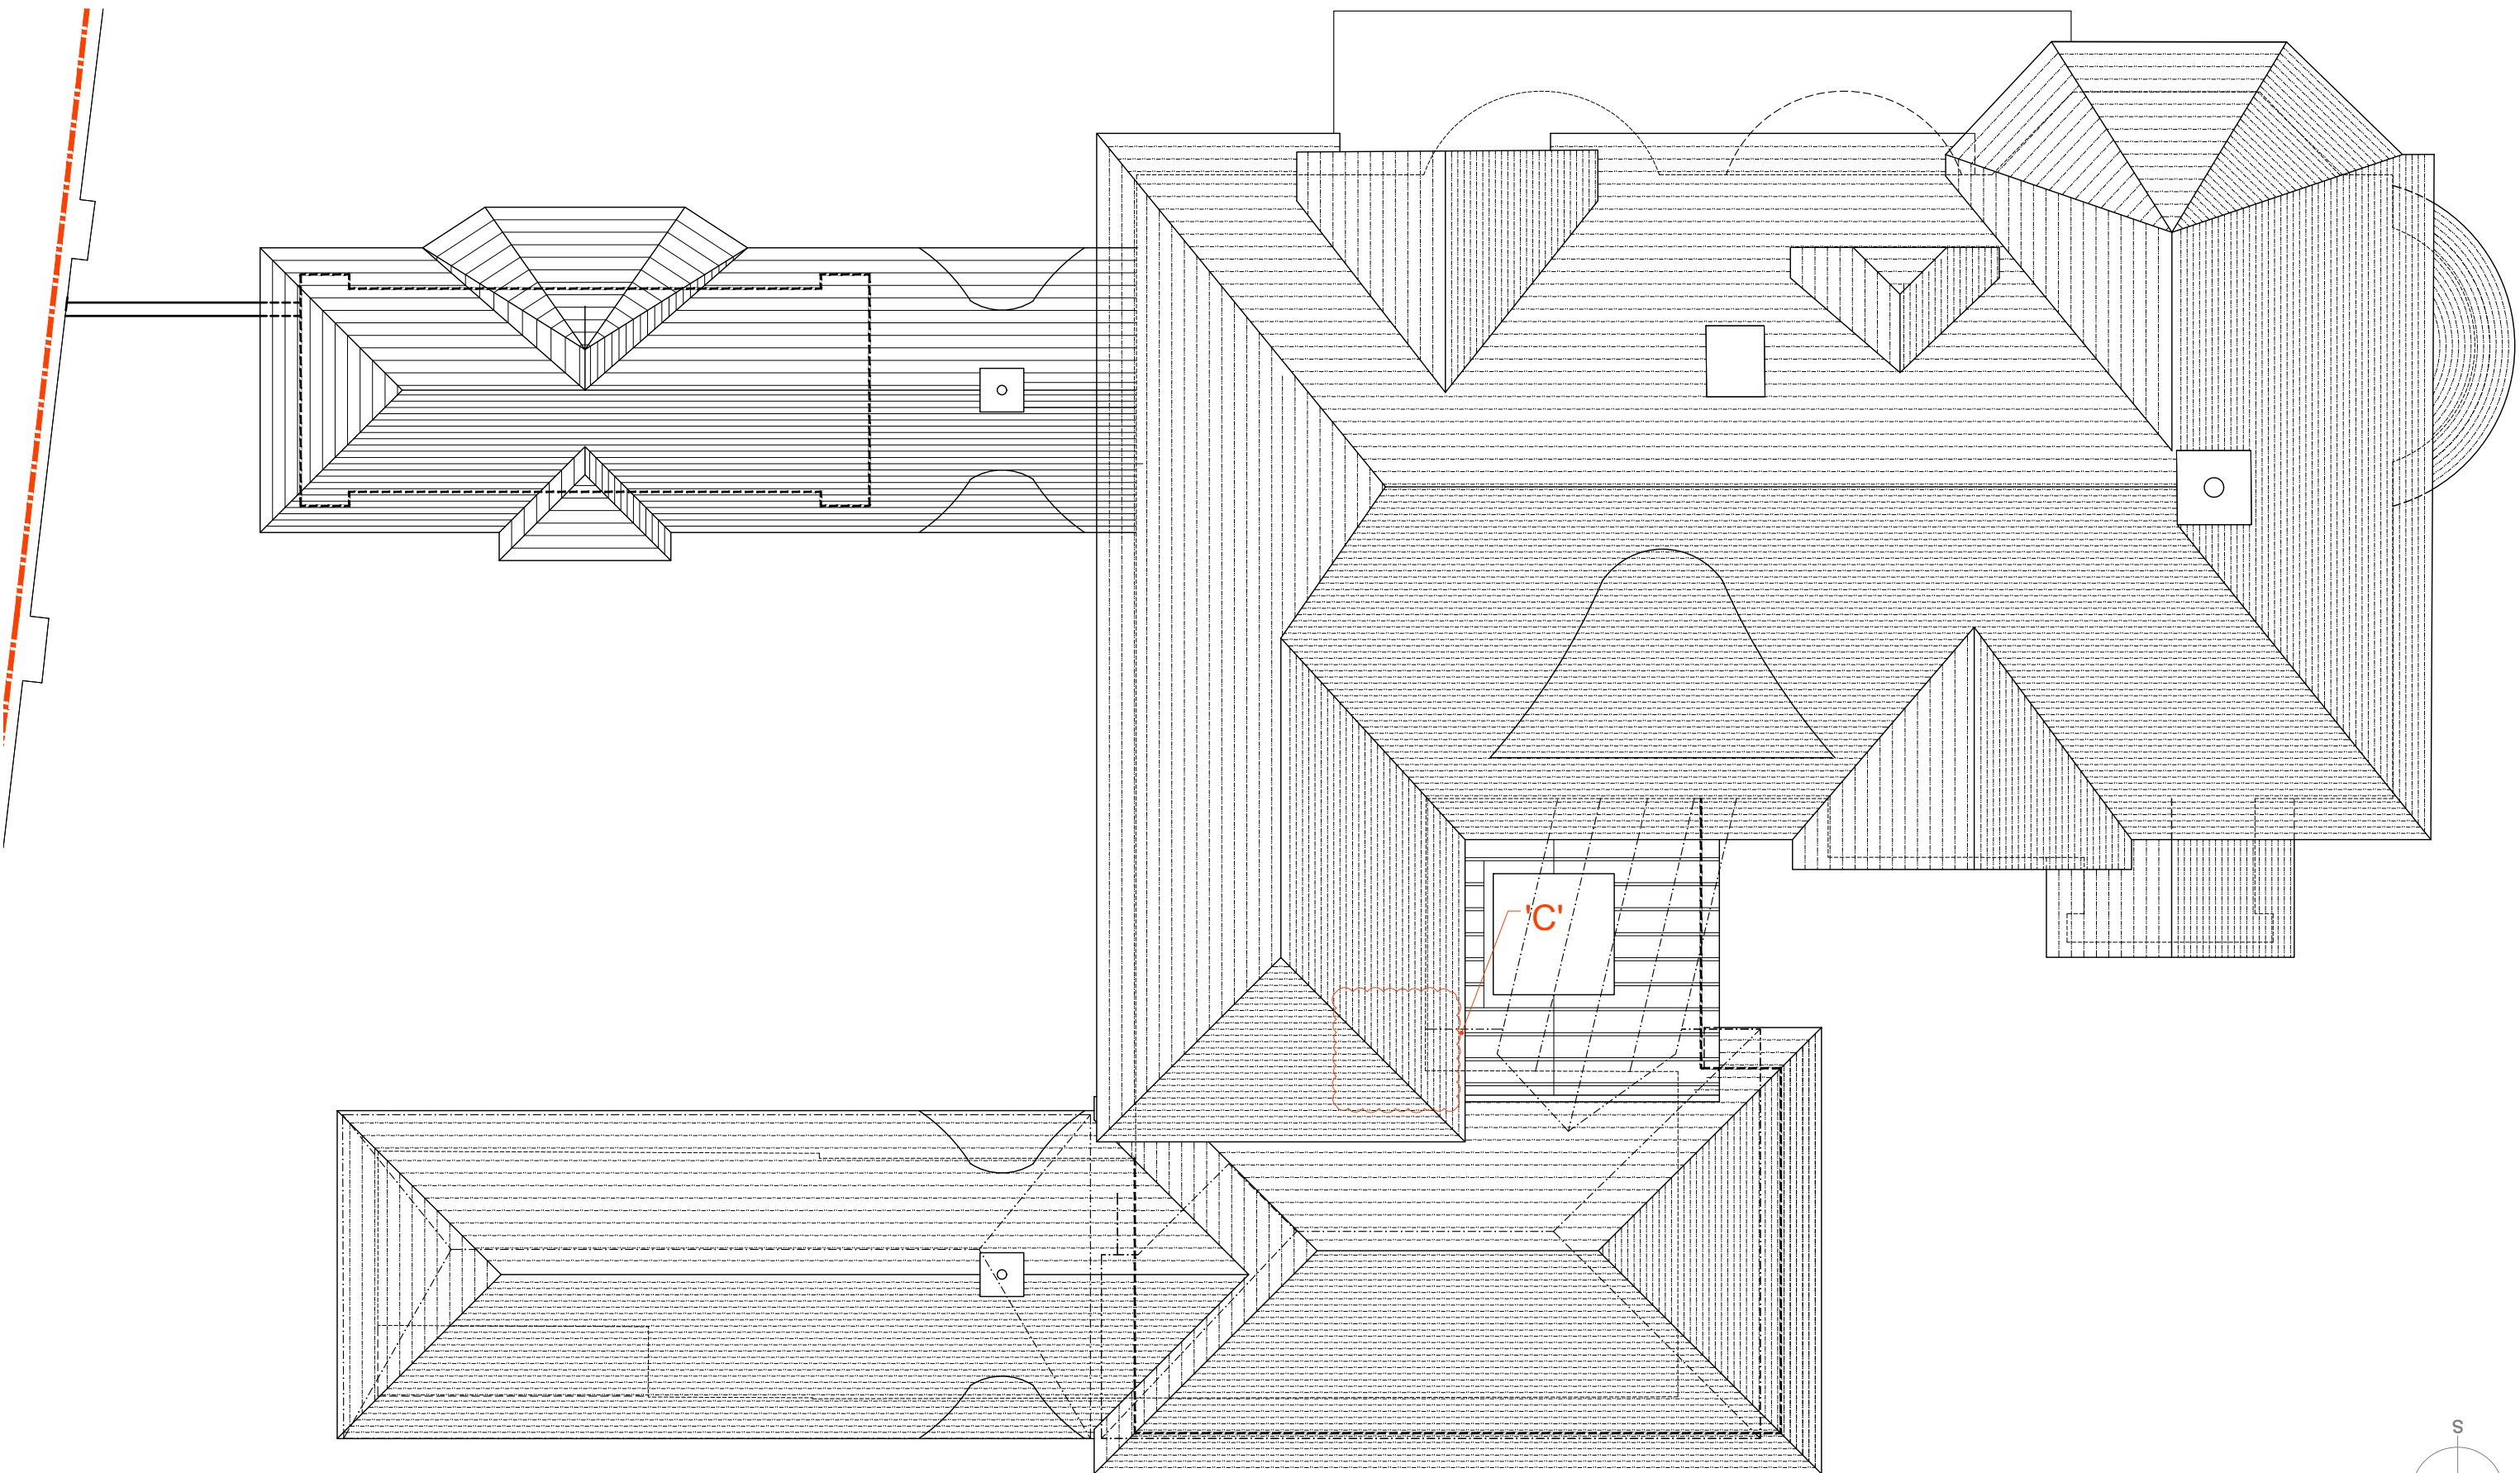


0 1 2 3 4 5 6 7 8
PHYSICAL SCALE IN METRES

Proposed Roof Plan Scale 1:100@ A3

PROPOSED RESTORATION, REMODELING & EXTENSIONS AT
THE BREAKERS . TAMARISK WAY . EAST PRESTON . WEST SUSSEX . BN16 2TE

Drawing Title :
Drawing No.
15th November 2021

Proposed Roof Plan
1469/NA18A
Scale 1:100 at A3 .

**SMALLEY
HALES**
ARCHITECTS

Steving and Walberton
West Sussex
07813 003558 / 07980 838864
office@smalleyhales.com
smalleyhales.com
Registered in England & Wales
Company No. 8888394