

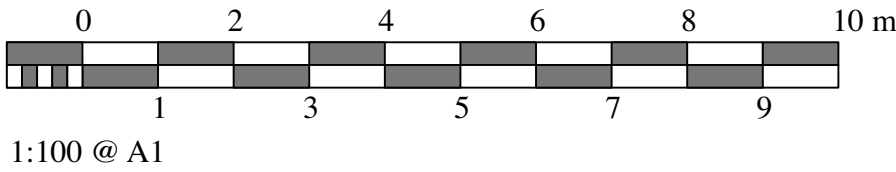
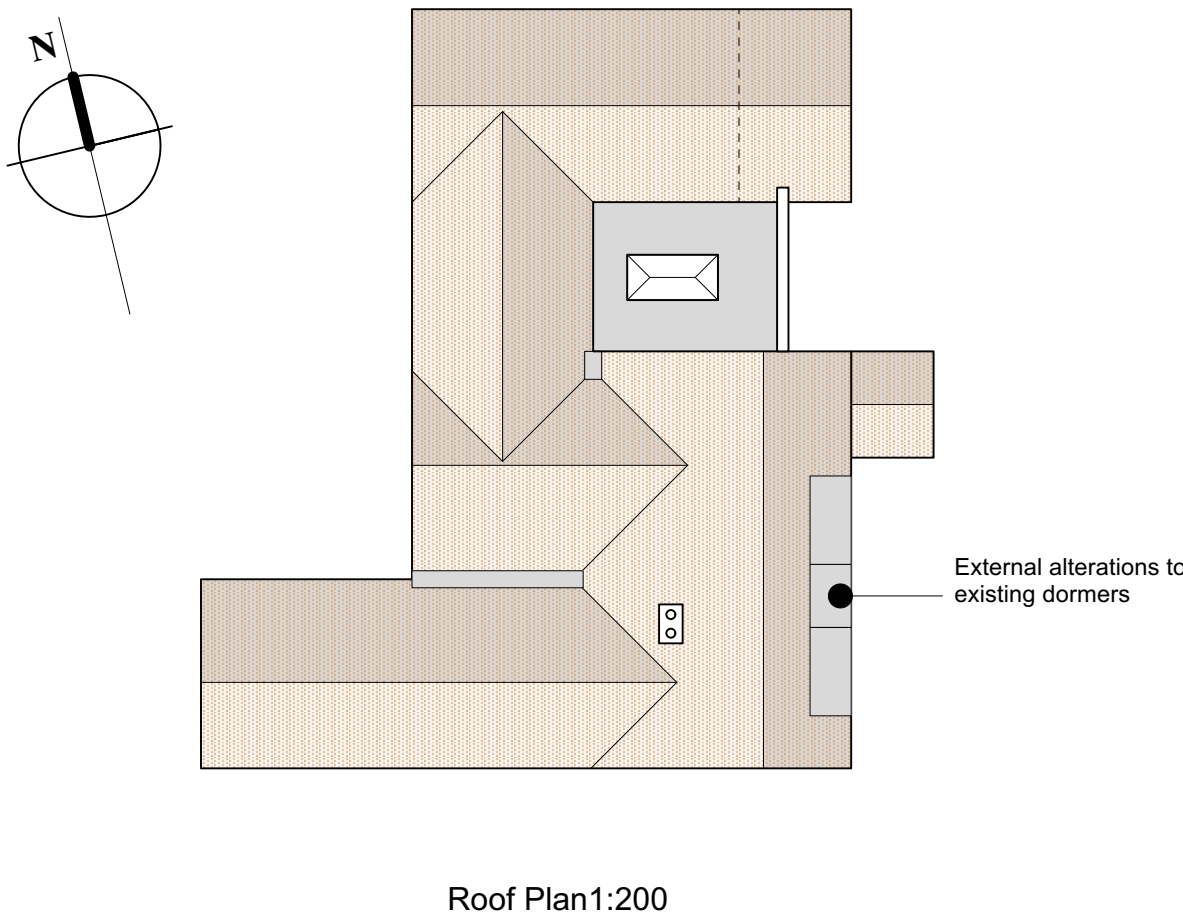
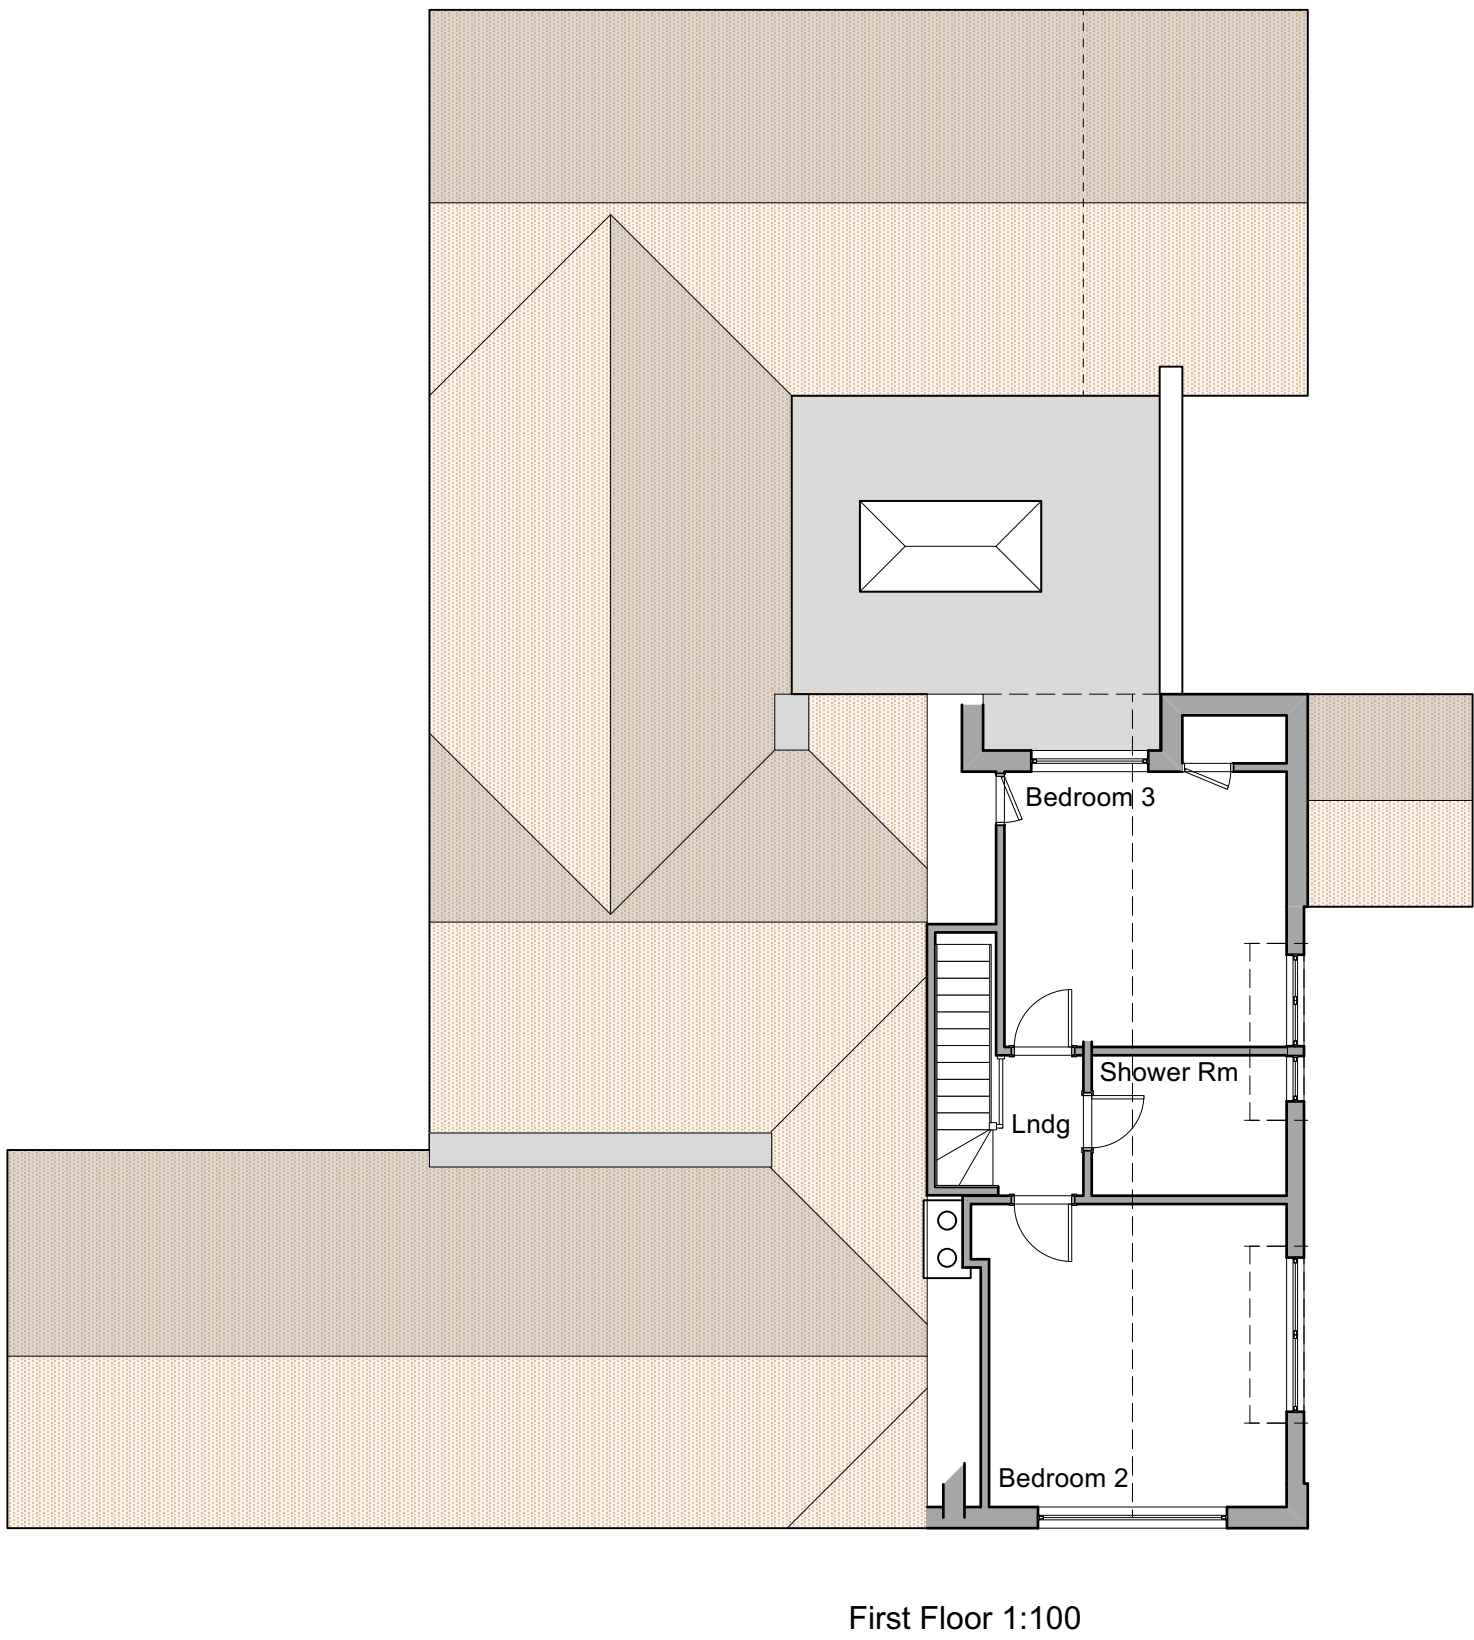


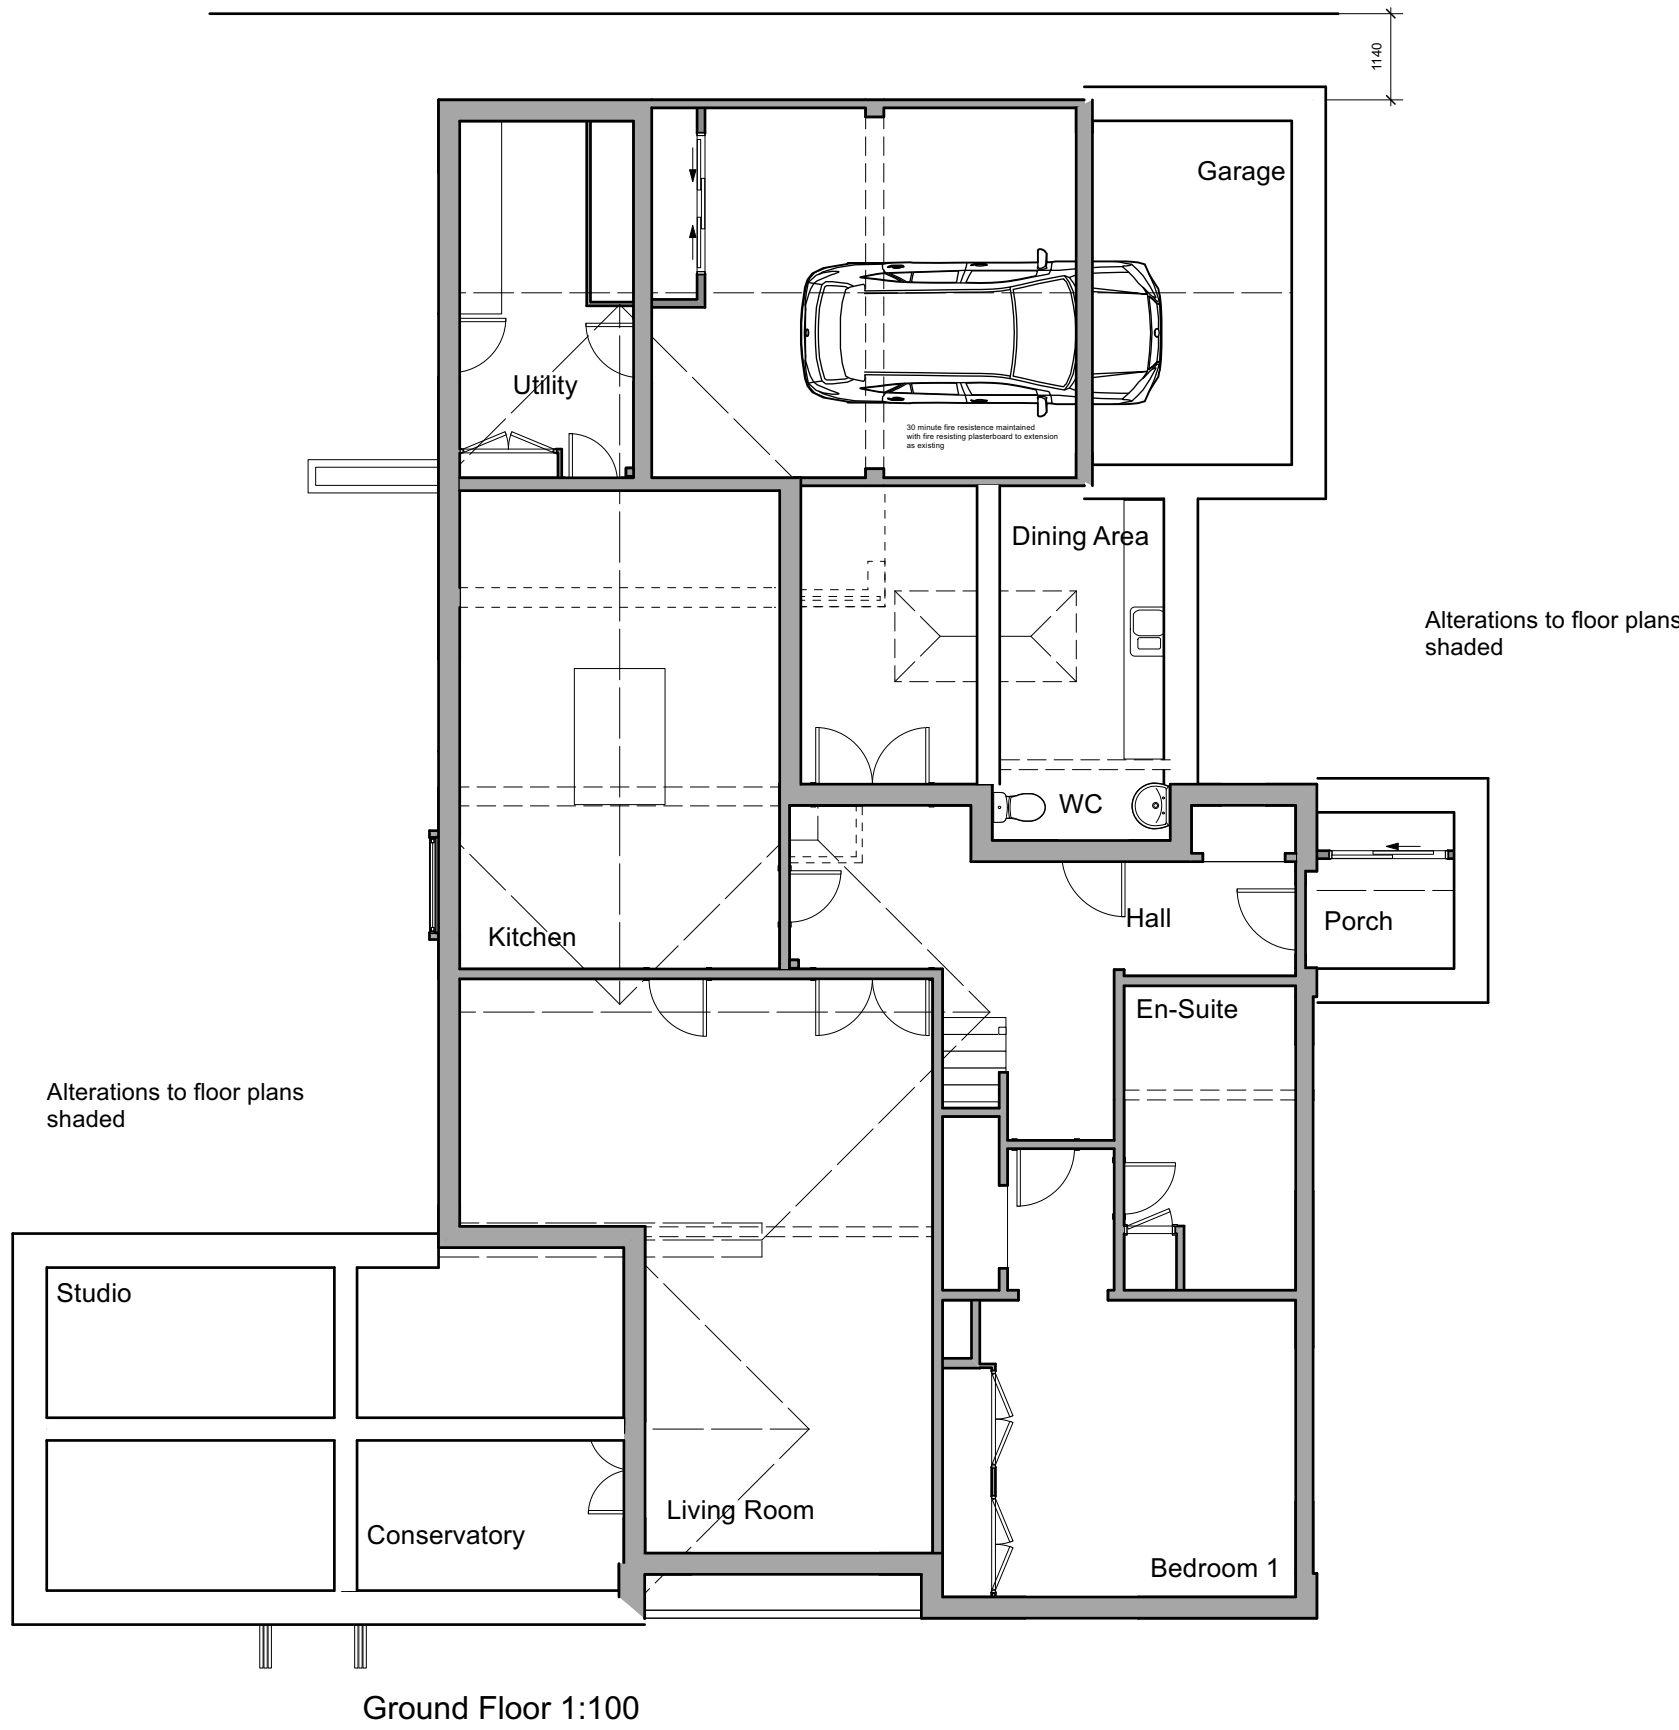

Proposed Elevations 1:100

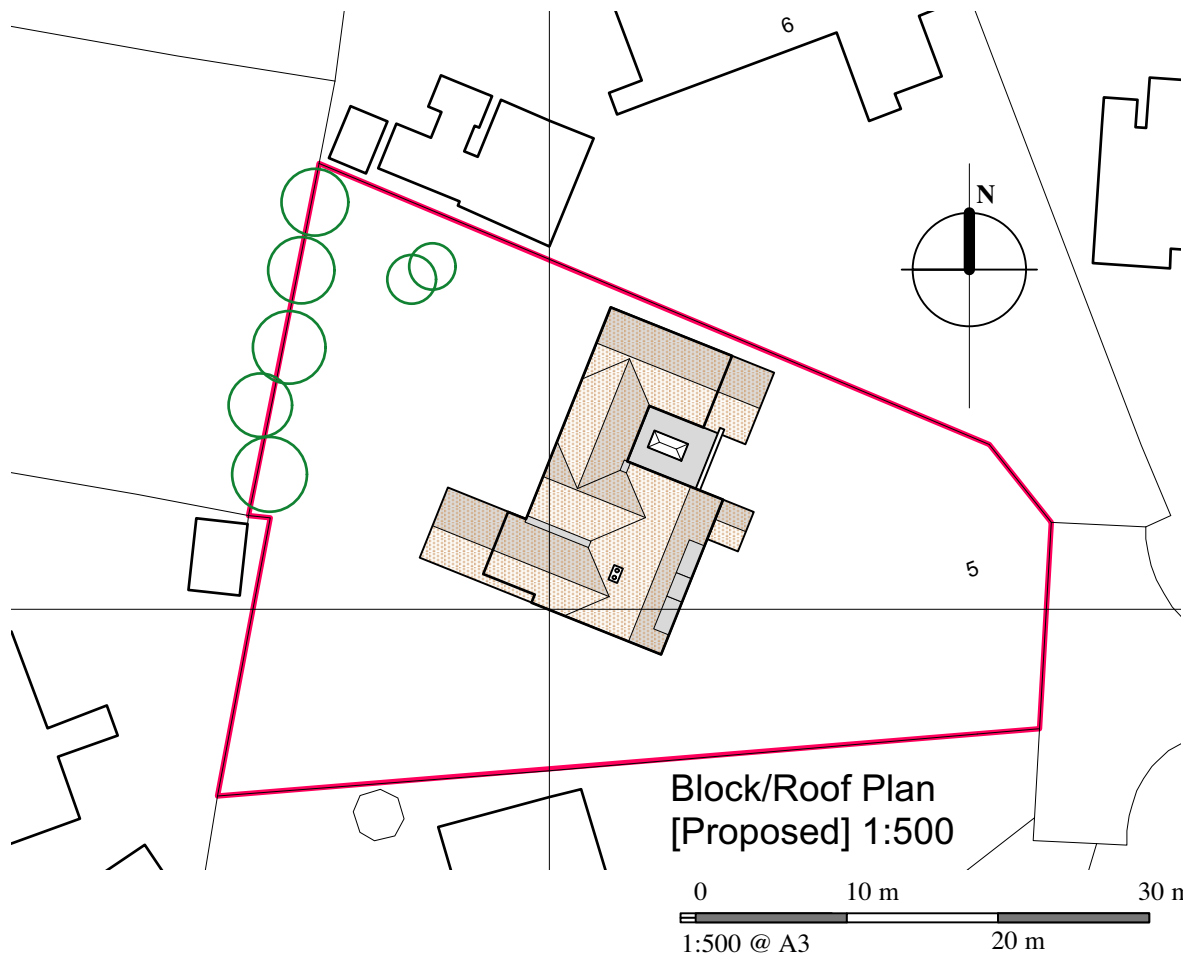

A 100121 gm Alterations to dormer  
Rev Date Amend Revision

**Gerald Moore** RIBA. Chartered Architect

1 Exmoor Crescent Worthing West Sussex BN13 2PL

Tel: 01903 609607 Mobile: 07793 00 44 62

www.geraldmooreriba.co.uk e-mail: contact@geraldmooreriba.co.uk

**Client:** MR & MRS M PAYNE

**Project:** 5 SELHURST CLOSE  
EAST PRESTON  
BN16 2SR

**Drawing:** FLOOR PLANS, ELEVATIONS,  
ROOF PLAN AND SITE LAYOUT  
[PROPOSED]

**Drg No:** 1647/20/P/02A

**Scales:** 1:500, 1:200, 1:100 **Date:** OCTOBER 2020

**Drawn:** gm **Drwg Size:** A1