
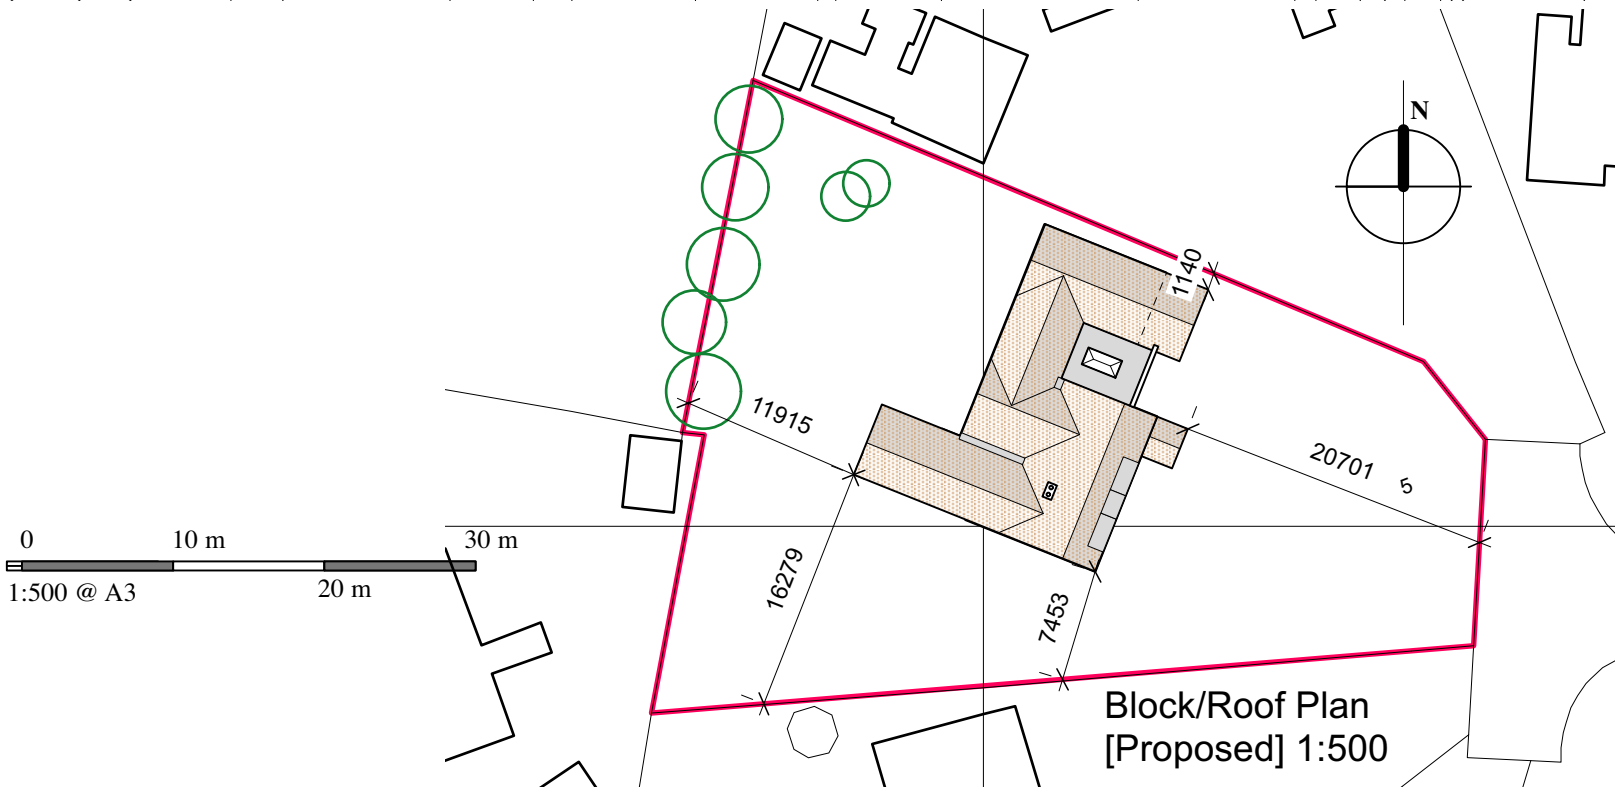


This drawing is the copyright of Gerald Moore RIBA. The contractor should check all dimensions on site.
No dimensions are to be scaled from this drawing except for planning purposes. It is the contractor's responsibility to ensure that all works are in compliance with the current statutory requirements.

Reproduced from the Ordnance Survey map with the permission of the Controller of Her Majesty's Stationary Office. Crown copyright of Gerald Moore RIBA.
Licence No: 100041472

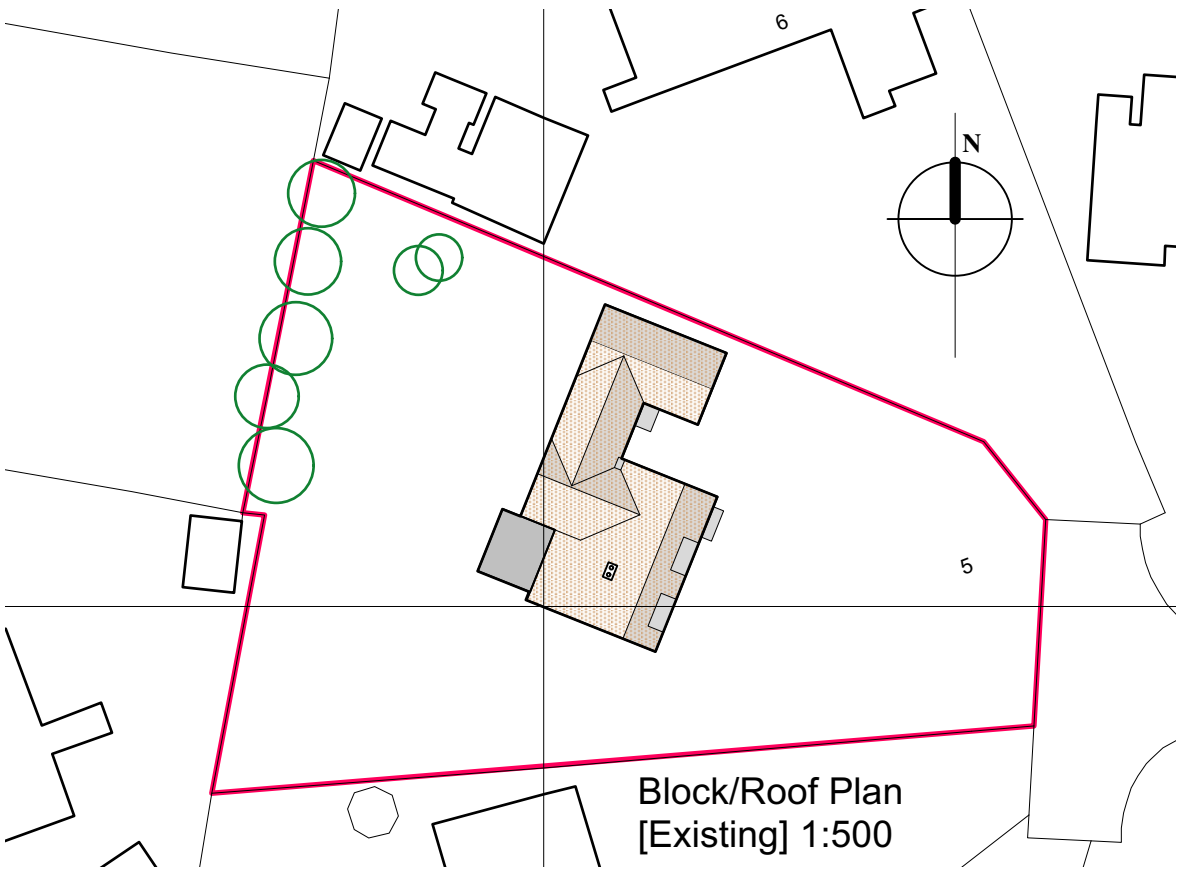

Gerald Moore RIBA. Chartered Architect

1 Exmoor Crescent Worthing West Sussex BN13 2PL

Tel: 01903 609607 Mobile: 07793 00 44 62 e-mail: contact@geraldmooreriba.co.uk

Client: MR & MRS M PAYNE

Project: 5 SELHURST CLOSE EAST PRESTON BN16 2SR

Drawing: LOCATION, BLOCK, AND ROOF PLANS

B	100121	gm	Infill on roof plan
Rev	Date	Amend	Revision

Drg No: 1647/17/P/01B

Scales: 1:1250, 1:500 Date: OCT 2020

Drawn: gm Drawing Size: A3