


East Elevation

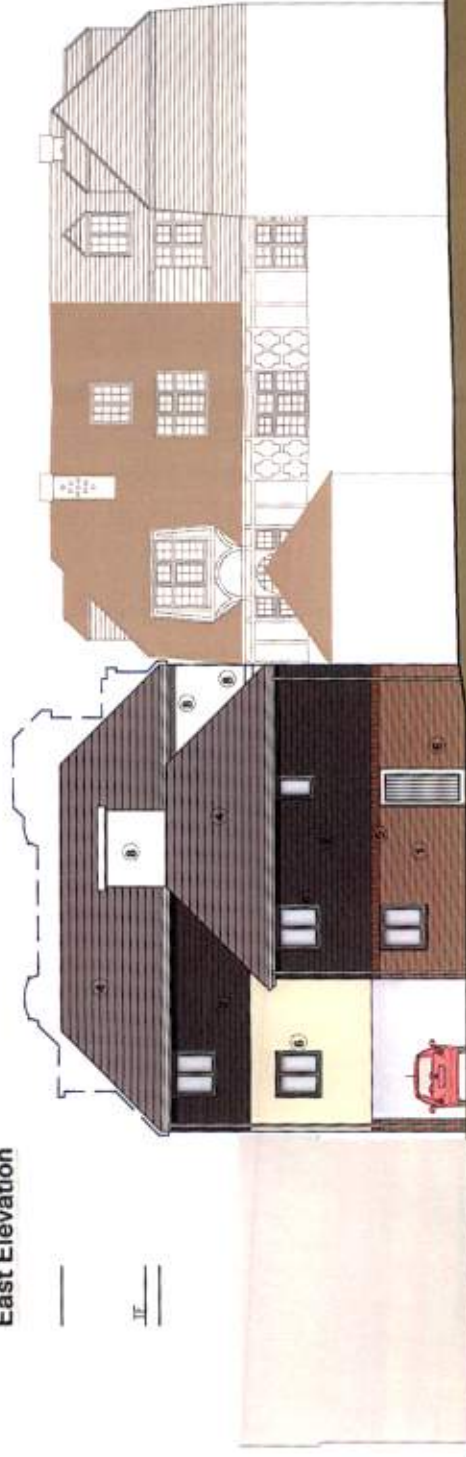


Materials

1. Facing Brickwork
2. Timber Cladding
3. Powder-Coated Aluminium
4. Roof Tile
5. Brick Course
6. Double Glazed Window
7. Juliet Balcony
8. Render

----- Outline of Previous  
Application: EP/16/11

North Elevation

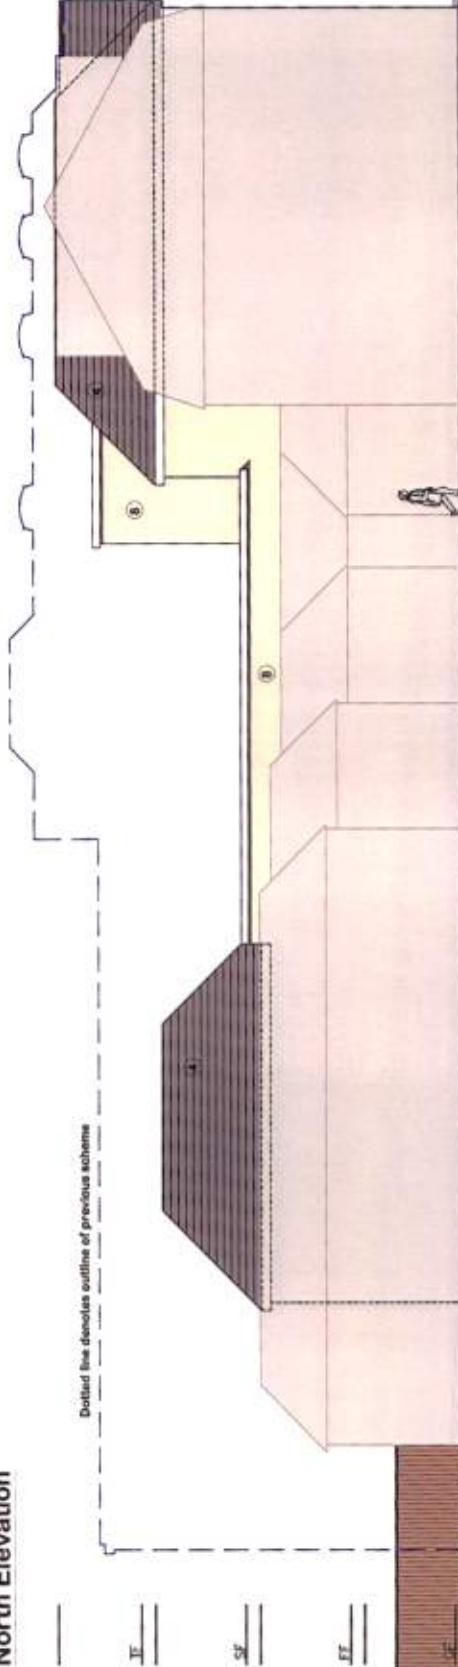

|                       |        |    |    |
|-----------------------|--------|----|----|
| ARUN DISTRICT COUNCIL |        |    |    |
| No.                   | EP     | 40 | 12 |
| CUPERTON              |        |    |    |
| Received              | 5.9.12 |    |    |

Proposed Parking and Landscaping  
to Rear

Existing Buildings in Foreground

Sea Road

revision:

subject to site survey and LA approvals

general notes:

this drawing shall not be scaled.

all dimensions shall be checked on site, where applicable,  
prior to commencing the works.

all works shall conform to the current edition of the building  
regulations and other relevant statutory requirements.

all materials and workmanship shall conform with the relevant  
British standard specifications and codes of practice.

this drawing is the copyright of gdm architects.  
and shall not be copied or reproduced without permission.

this drawing shall be read in conjunction with  
gdm architect's health and safety risk assessments and  
general principles for means of access and protection.

all works shall be carried out in a safe manner, by competent  
persons, strictly in accordance with all current statutory  
provisions and other competent advice relating to the  
health and safety of all work people and others.

gdm design + management ltd trading as gdm architects

## PLANNING ISSUE

project: 115-117 Sea Road, East Preston  
client: Oakhurst Developments Ltd  
drawing: Elevations  
scale: 1:200 @ A3 date: Dec '11

number: 3279/P201 rev: D  
dm: agw chkd: ge appd: ge

gdm architects

chartered architects

the master's house, college road, maidstone, kent. ME15 6YQ tel: 01622 666364 fax: 01622 761006 email: info@gdmarchitects.co.uk

