



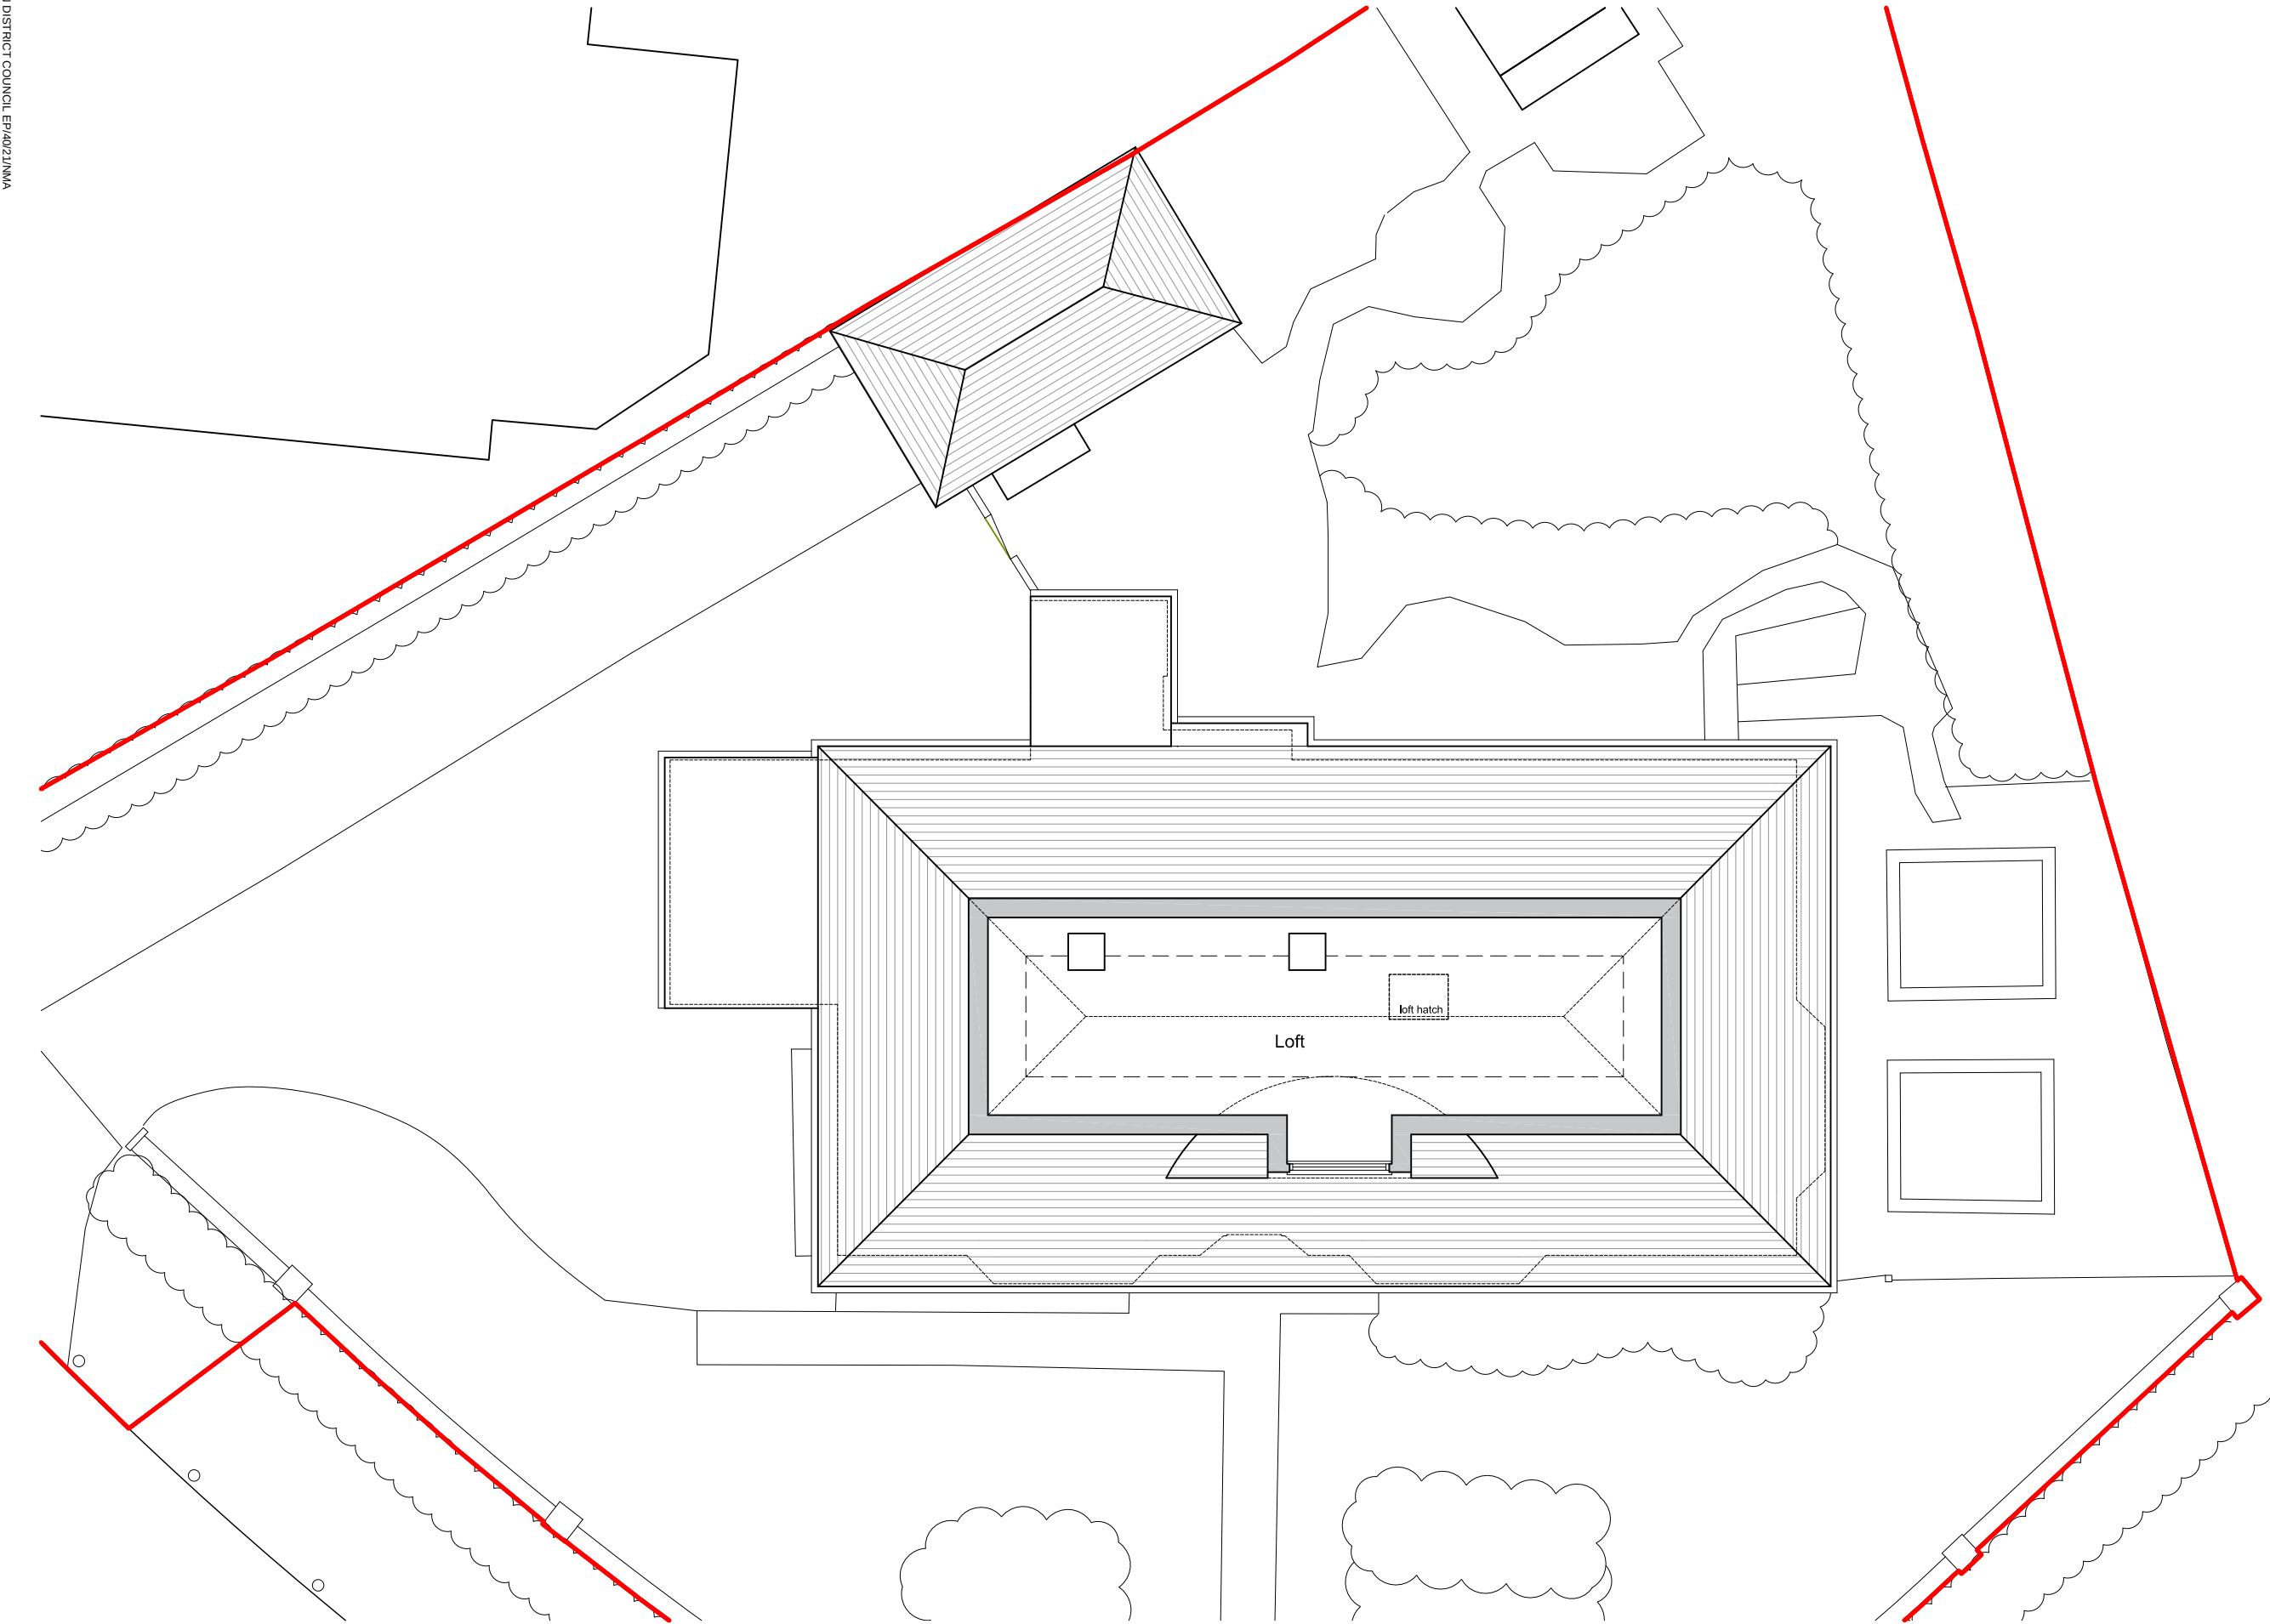

Existing first floor plan

This drawing was produced by OM Architectural Design for Planning purposes only.  
OM Architectural Design can not be liable for any other use of the drawing other than the use for the work it was drawn for.  
This drawing is not to be scaled or used for construction purposes.  
OM Architectural Design is to be informed of any errors before work proceeds.  
All dimensions are to be checked on site.  
All drawings are copyright of OM Architectural Design.

1:100 SCALE BAR

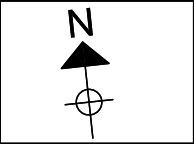

|     |                          |      |      |
|-----|--------------------------|------|------|
| 00  | 05 January 2021 Planning | JR   | OM   |
| Rev | Date + notes             | Drwn | Chkd |

**OM Architectural Design**  
Works House, Station Road, Angmering, BN16 3AA  
Tel: 07590 508302  
E-mail: [info@olivermcgowan.co.uk](mailto:info@olivermcgowan.co.uk)

Project  
38 The Roystons, East Preston

Drawing  
Existing first floor plan

|          |        |        |          |      |
|----------|--------|--------|----------|------|
| Job Ref  | Dwg No |        | Revision |      |
| BBZ      | 2001   |        | 00       |      |
| Scale(s) | Size   | Date   | Drwn     | Chkd |
| 1:100    | A3     | Jan 21 | JR       | OM   |

Status  
Planning