



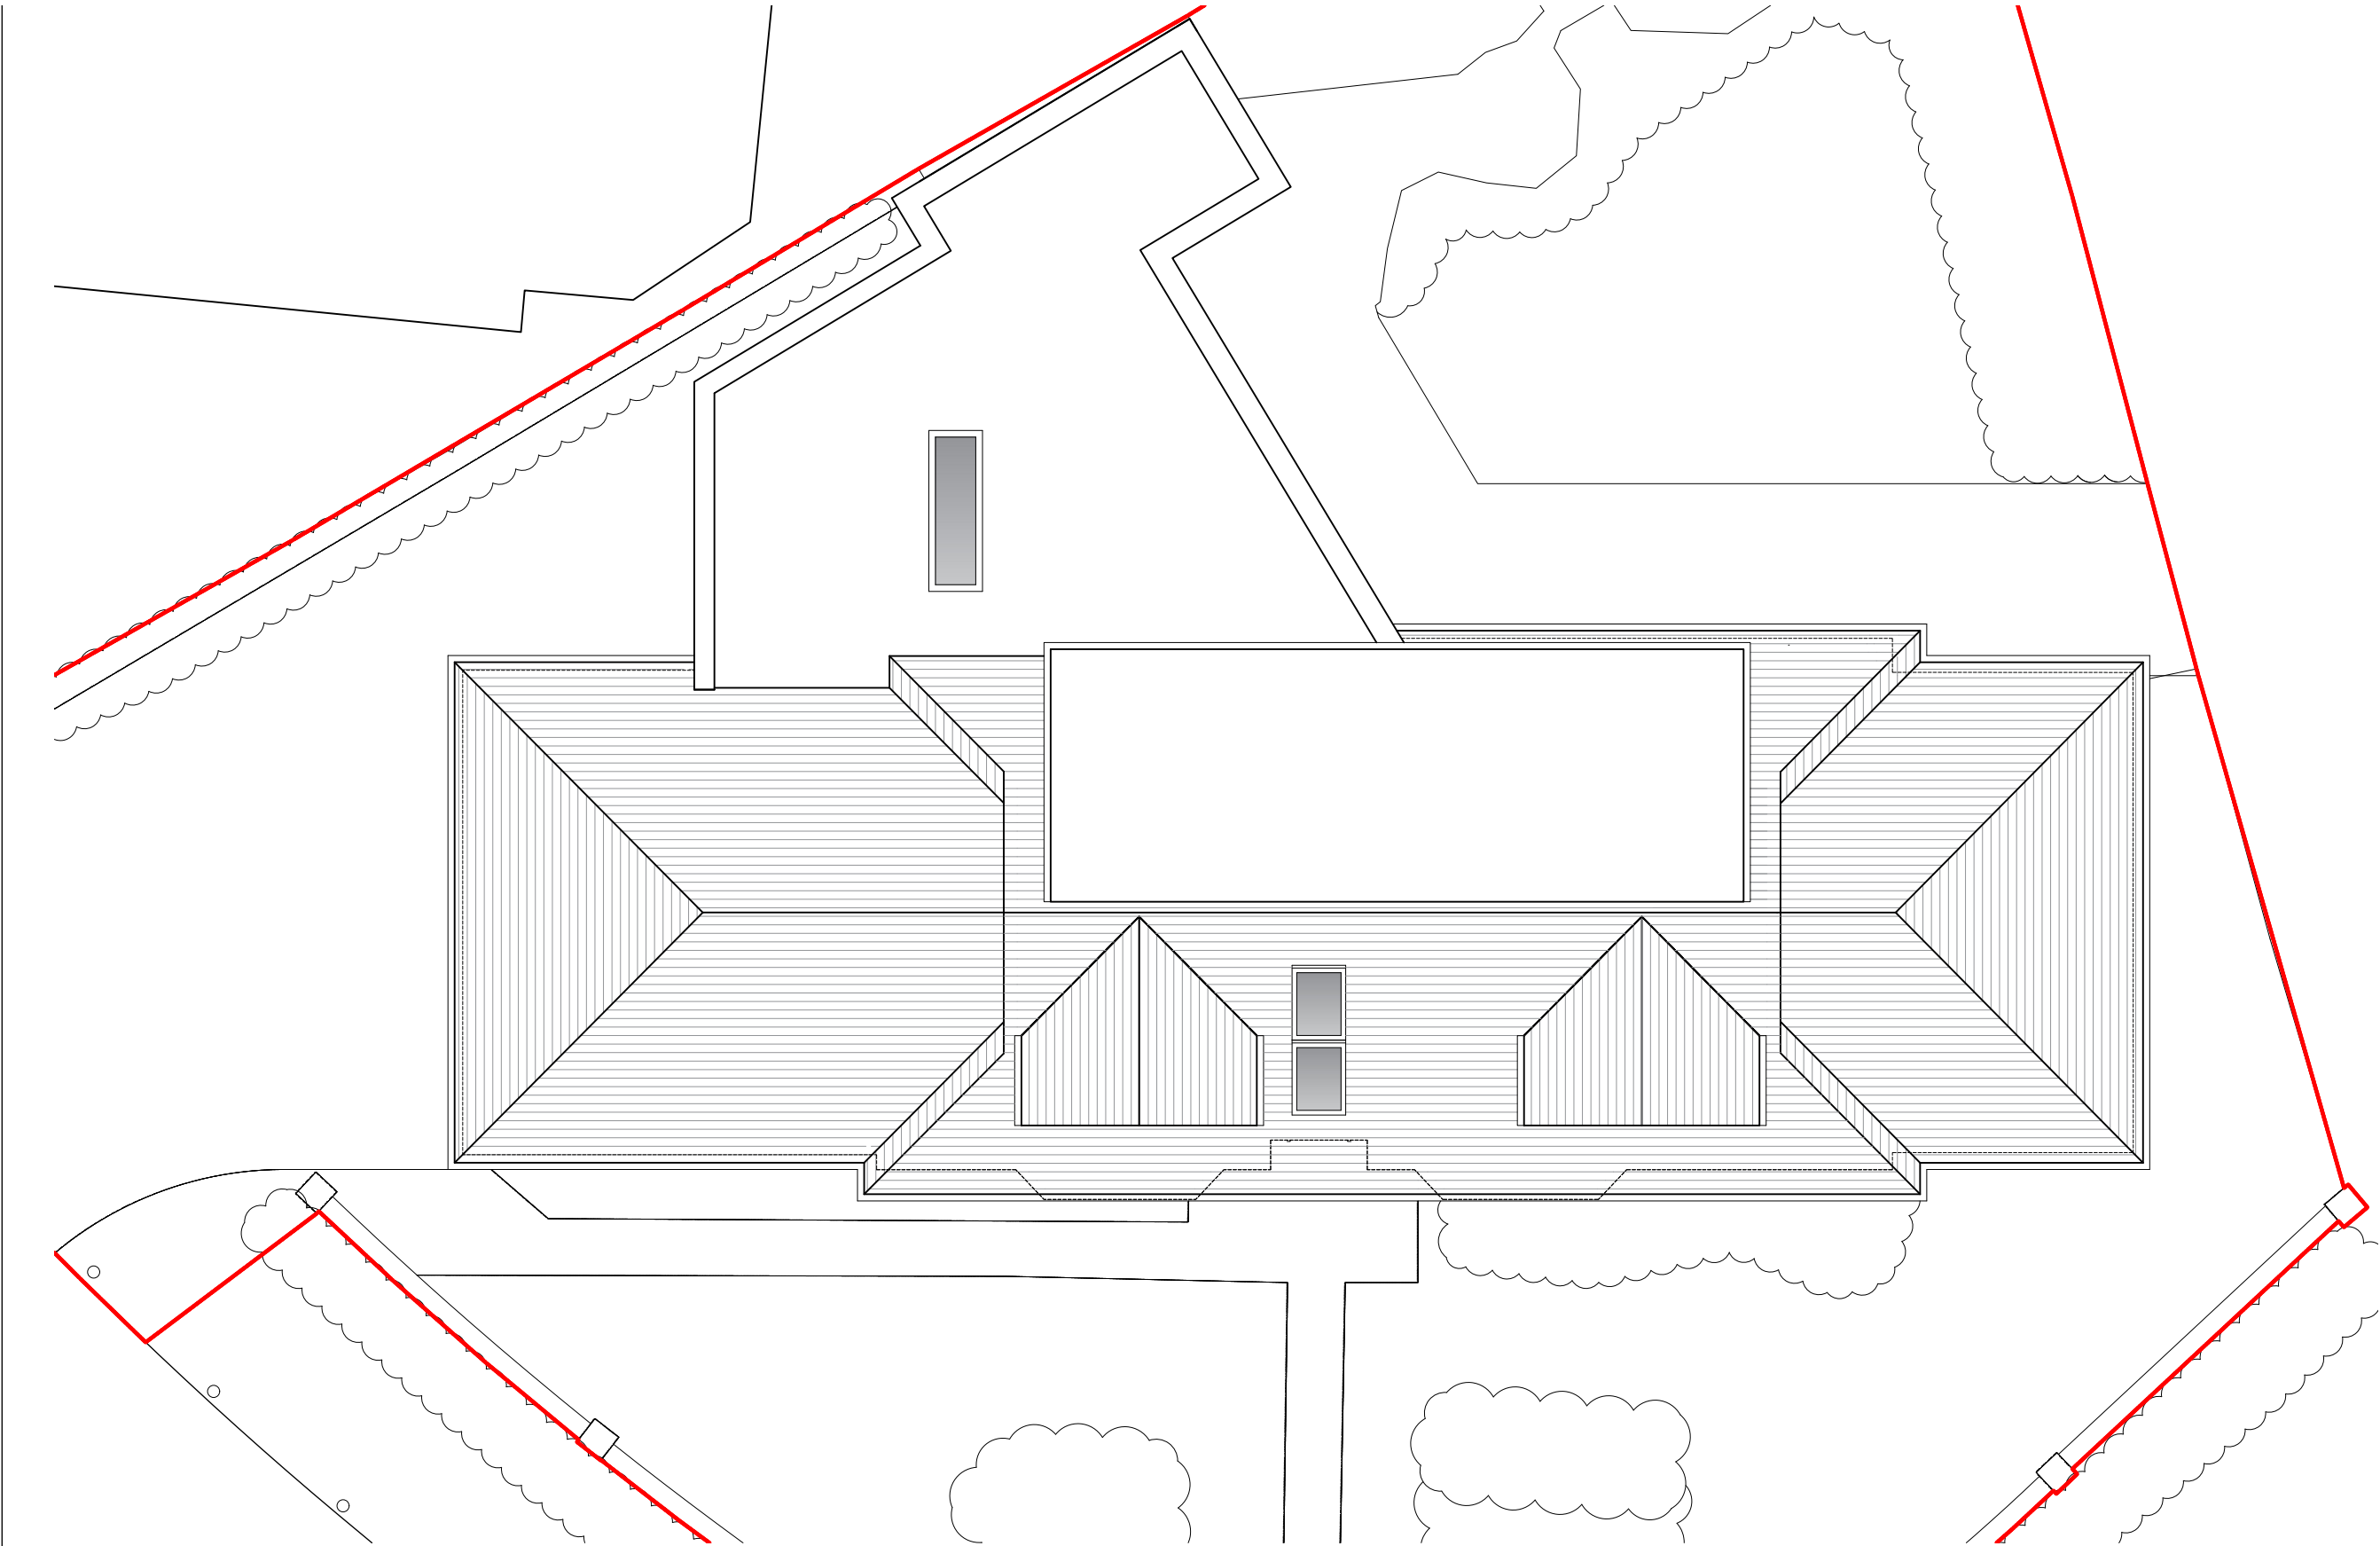

Proposed roof plan

This drawing was produced by OM Architectural Design for Planning purposes only. OM Architectural Design can not be liable for any other use of the drawing other than the use for the work it was drawn for.
This drawing is not to be scaled or used for construction purposes.
OM Architectural Design is to be informed of any errors before work proceeds.
All dimensions are to be checked on site.
All drawings are copyright of OM Architectural Design.

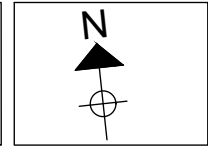

02	13 April 2021	Planning	JR	OM
01	19 March 2021	Planning	JR	OM
00	05 January 2021	Planning	JR	OM
Rev	Date + notes		Drwn	Chkd

OM Architectural Design
Works House, Station Road, Angmering, BN16 3AA
Tel: 07590 508302
E-mail: info@olivermcgowan.co.uk

Project
38 The Roystons, East Preston

Drawing
Proposed roof plan

Job Ref	Dwg No	Revision		
BBZ	2006	02		
Scale(s)	Size	Date	Drwn	Chkd
1:100	A3	Jan 21	JR	OM

Status
Planning