


NOTES

DO NOT SCALE OFF THIS DRAWING EXCEPT FOR DIMENSIONING PURPOSES. CHECK ALL DIMENSIONS ON SITE BEFORE ANY WORK IS COMMENCED.

ALL GOODS MATERIALS AND WORKMANSHIP MUST CONFORM WITH CURRENT BUILDING REGULATIONS, BRITISH STANDARDS AND CODES OF PRACTICE.

COPYRIGHT OF THIS DRAWING IS RETAINED BY THE ARCHITECT AND IT MUST NOT BE REPRODUCED WITHOUT WRITTEN CONSENT.

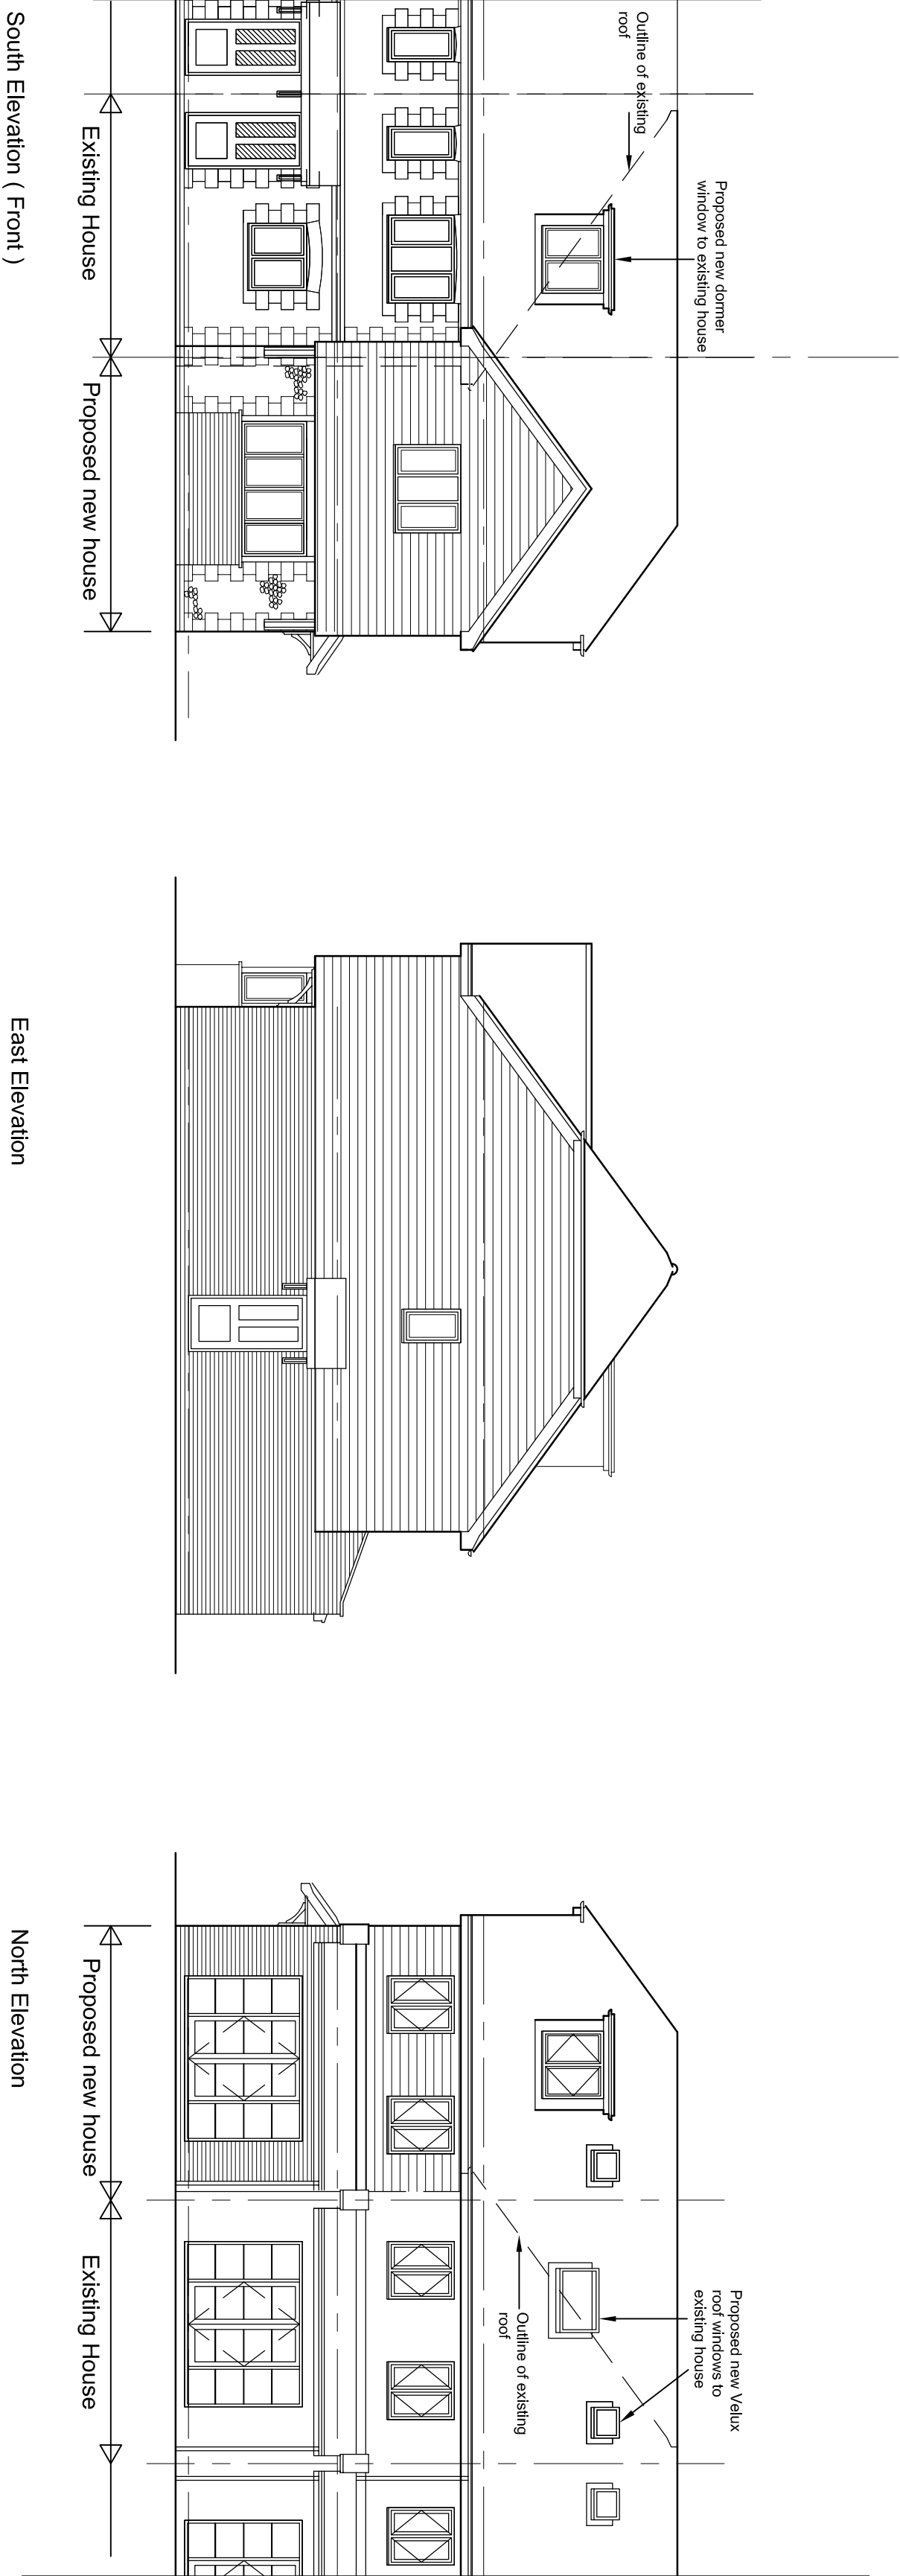

External Materials

Roof

New section of roof to be clad with plain tiles to match existing roof

New dormer windows to be constructed to match existing with flat head roof and lead to cheeks.

Walls



Wall to front elevation to be constructed with brickwork to match existing

Side and rear elevations constructed with brick with face cement boarding at first floor level

First and brick work to match existing houses

Doors and windows

Doors and windows to be white UPVC to match existing house.

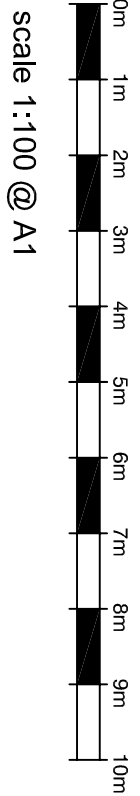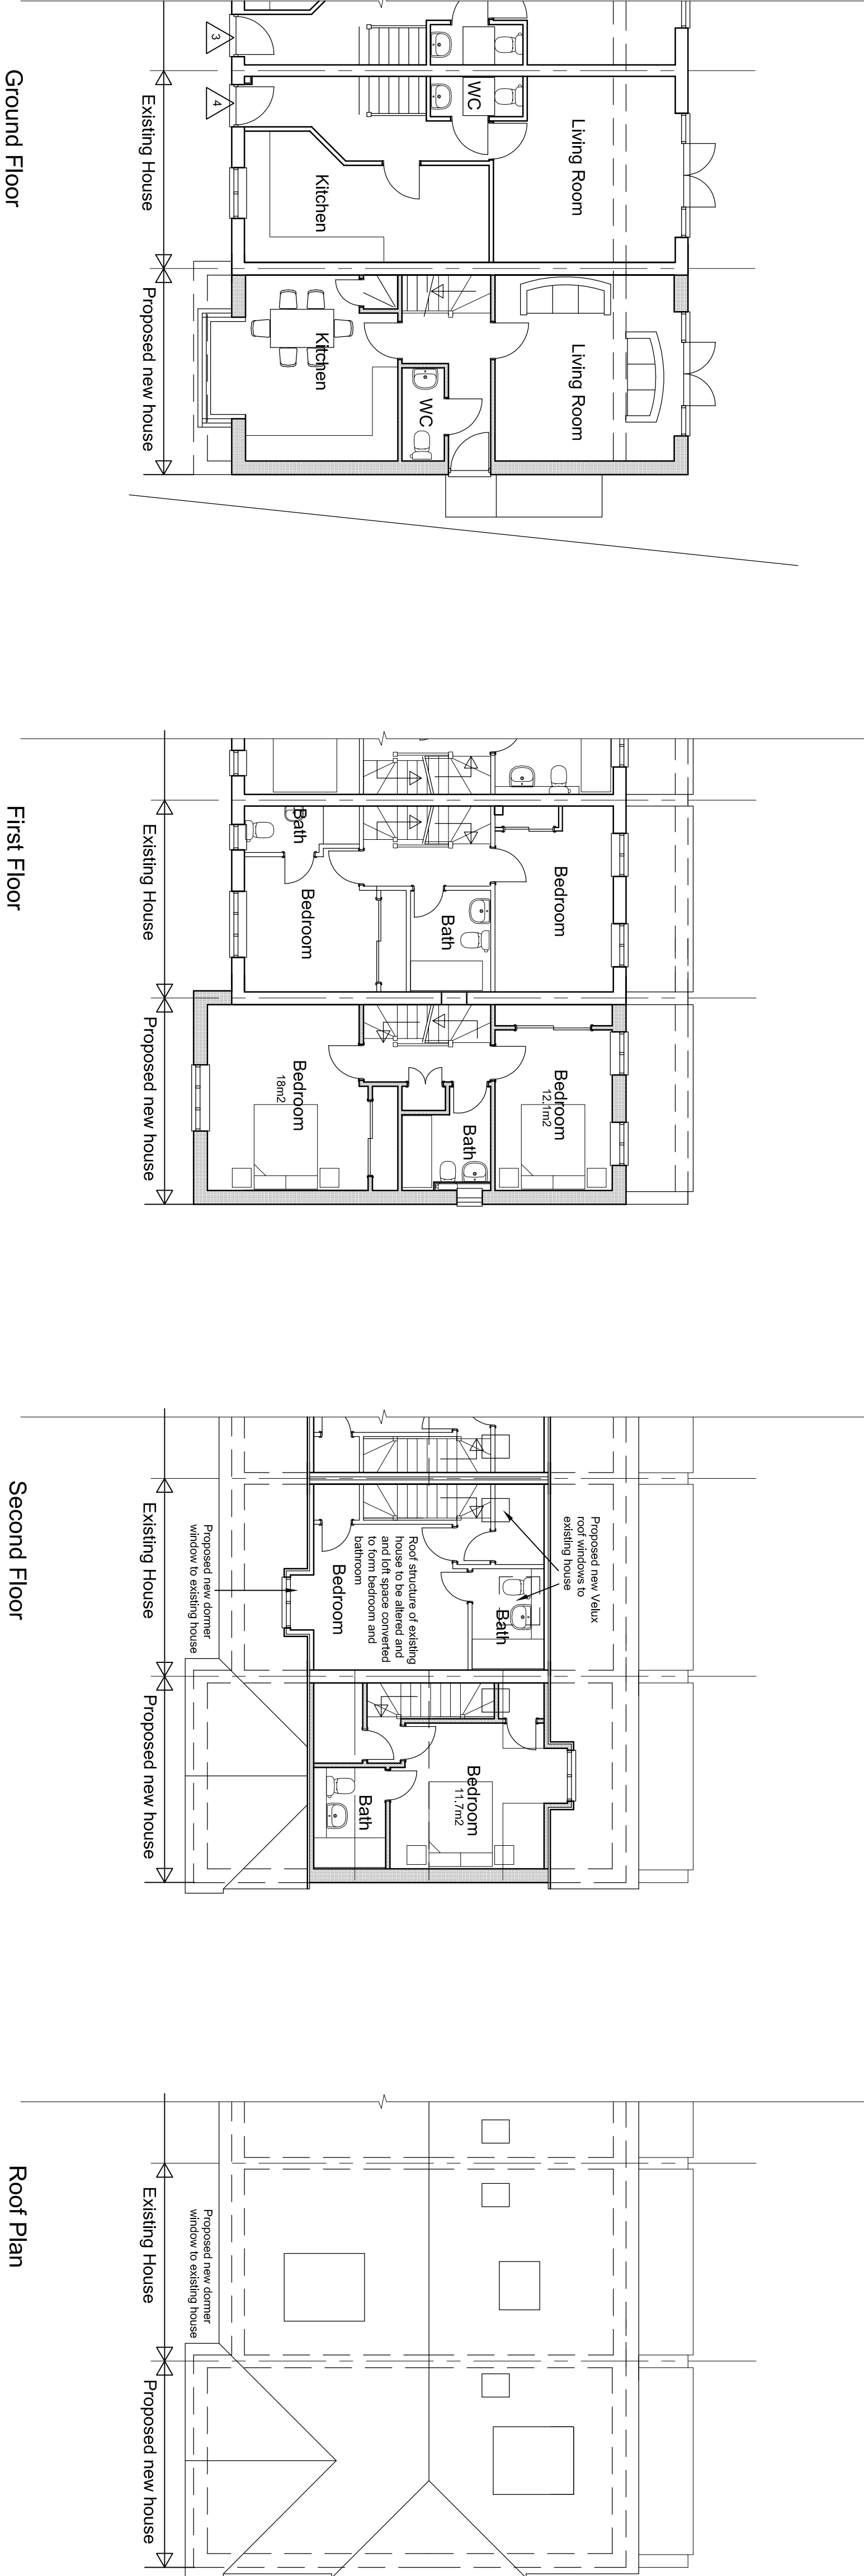

JOB TITLE			
New house at Beachlands Close, East Preston			
CLIENT			
Dearden Homes			
DRAWING TITLE			
Proposed Plans and Elevations			
DATE	SCALE	DRAWN BY	CHECKED BY
Sept 2016		GIM	
JOB NO.	DRAWING NO.	REVISION	
1671	2.02	A	

**folkes architects**

THE DESIGN STUDIO
54 High Street
East Preston
West Sussex
PO20 2DD
info@folkesarchitects.co.uk