


NOTES
DO NOT SCALE OFF THIS DRAWING EXCEPT FOR PLANNING PURPOSES
CHECK ALL DIMENSIONS ON SITE BEFORE ANY WORK IS
COMMENCED
ALL GOODS MATERIALS AND WORKMANSHIP MUST CONFORM
WITH CURRENT BUILDING REGULATIONS, BRITISH
STANDARDS AND CODES OF PRACTICE
COPYRIGHT OF THIS DRAWING IS RETAINED BY THE
DRAWING OFFICE. IT MUST NOT BE REPRODUCED WITHOUT
WRITTEN CONSENT




Site Plan

0m 20m 40m 60m 80m 100m
scale 1:200 @ A1

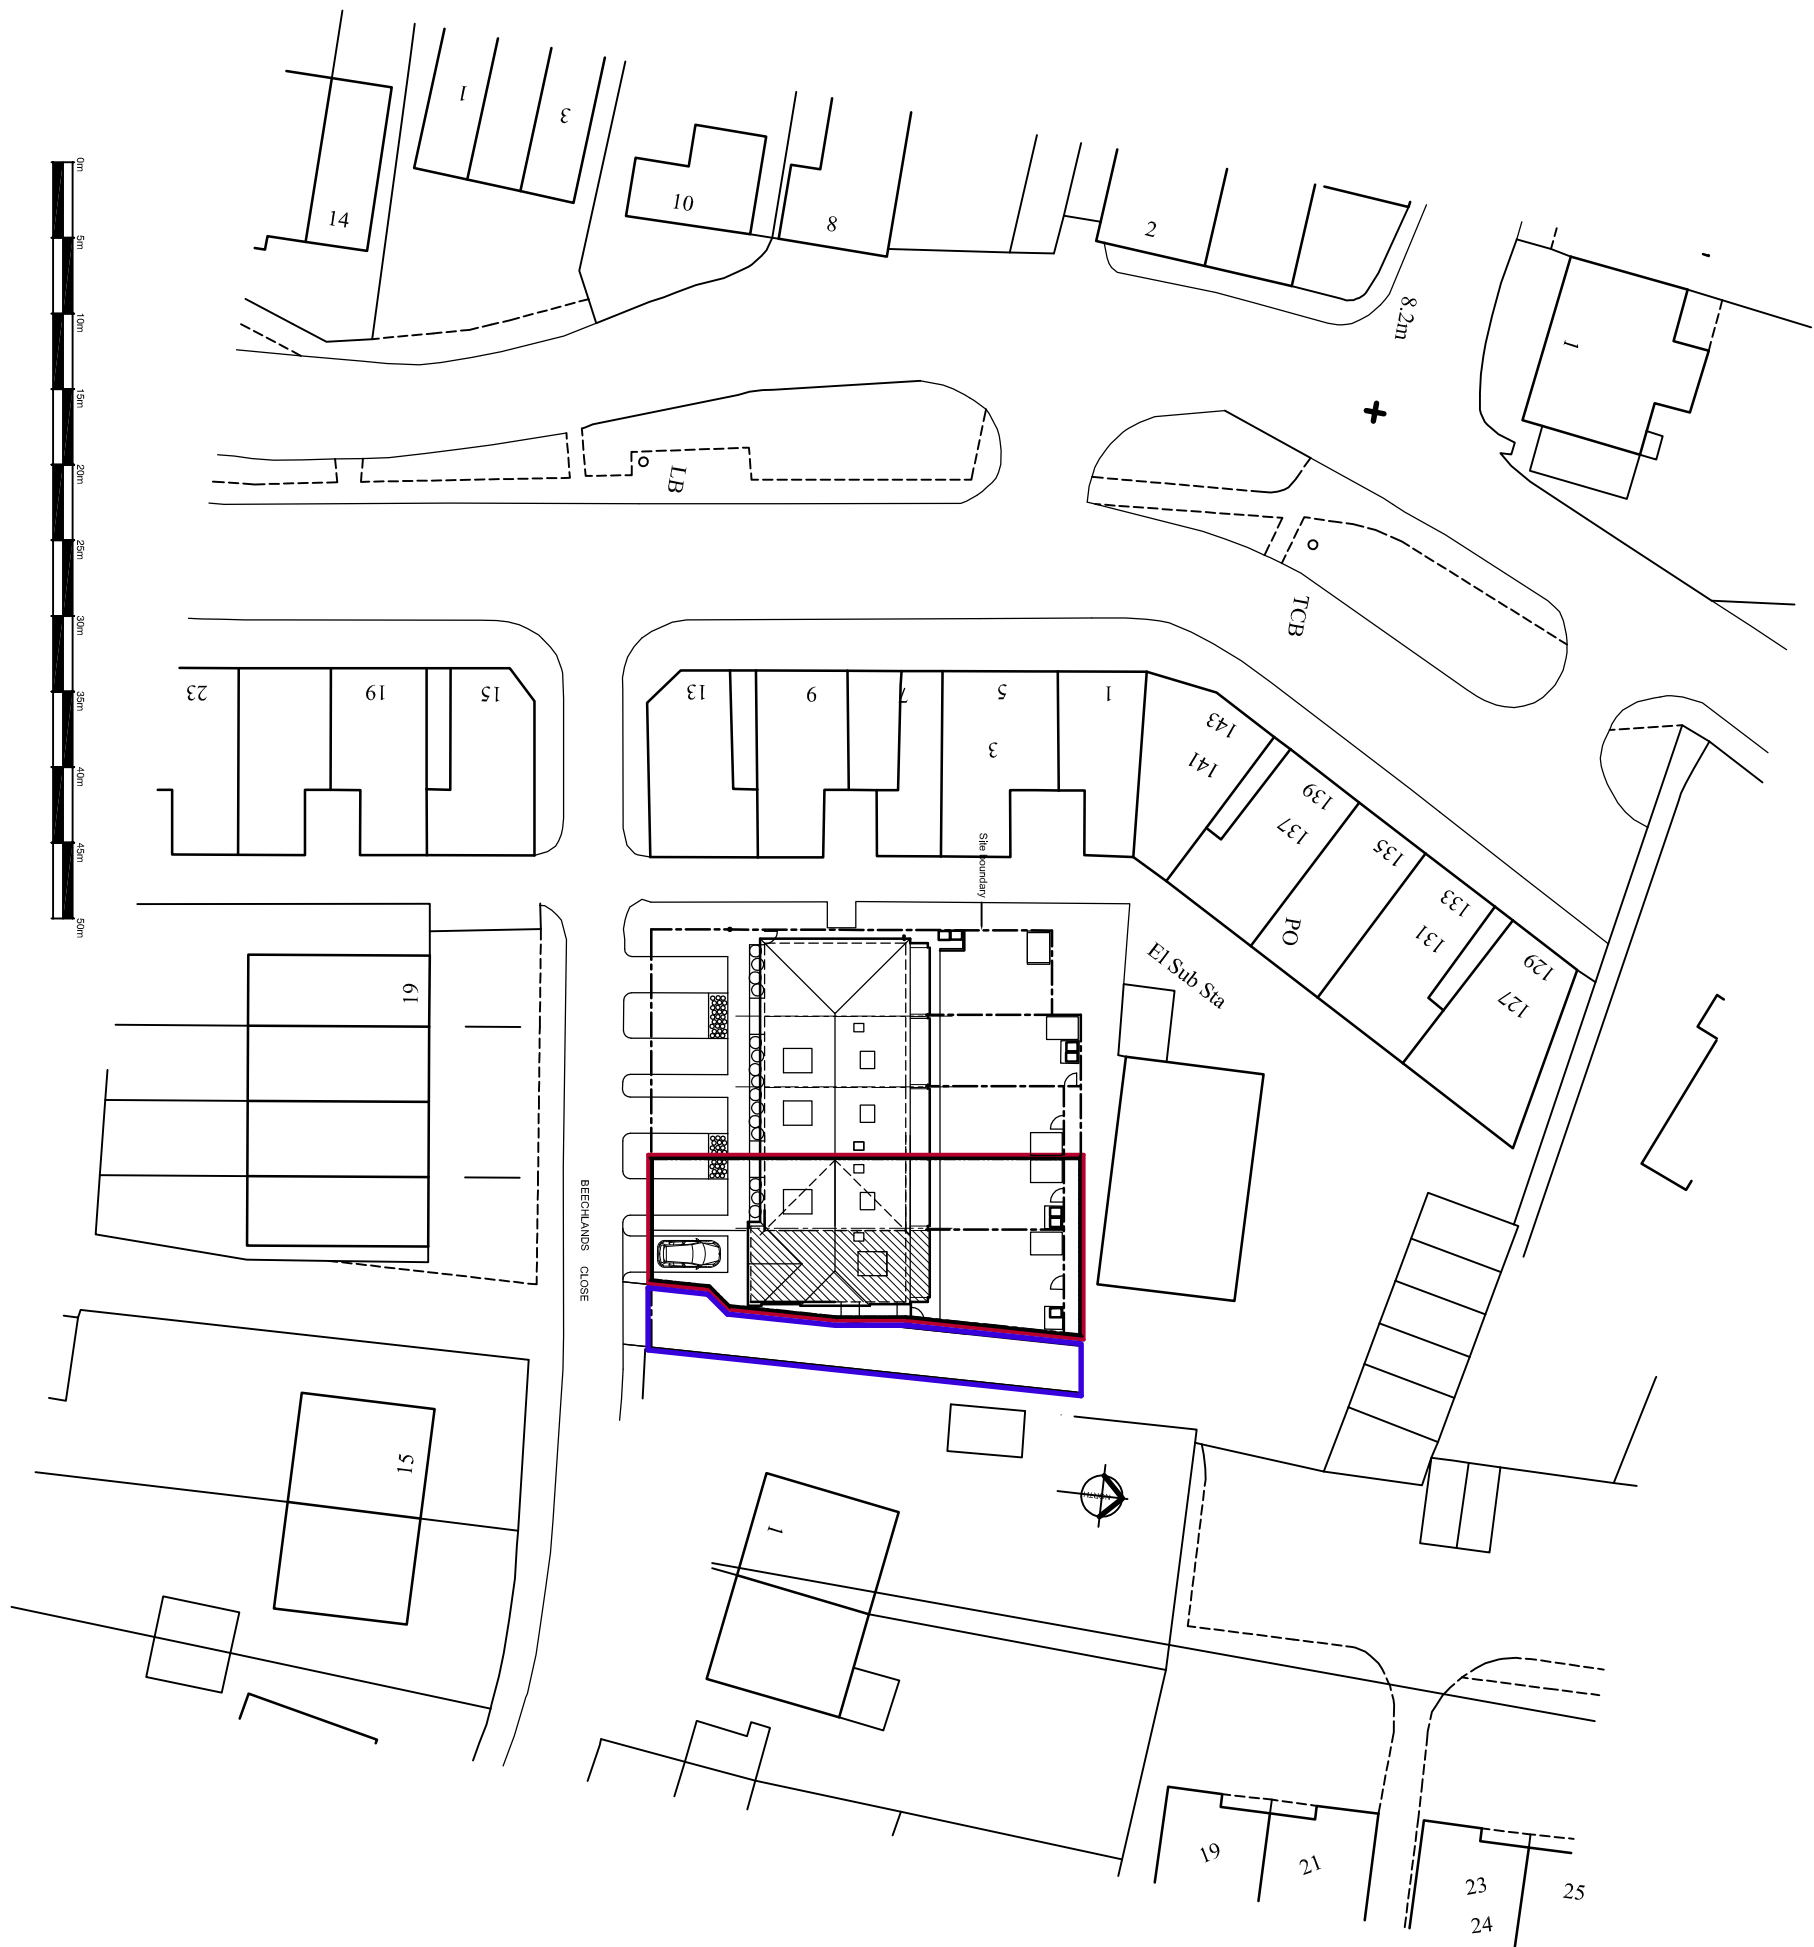

Block Plan

scale 1:500 @ A1

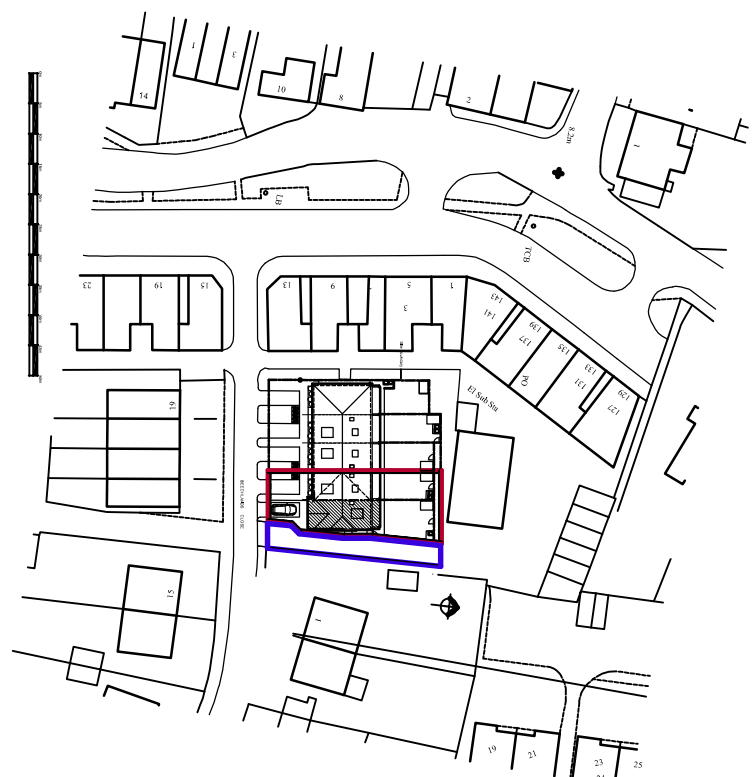

Location Plan

scale 1:1250 @ A1

 THE DESIGN STUDIO 1, 2/2021 BIRKENHEAD 34, 35, 36, 1000			
CLIENT			
Dearden Homes			
JOB TITLE			
New house at Beachlands Close, East Preston			
DRAWING TITLE			
Proposed Site Plan Block and Location Plans			
DATE	SCALE	DRAWN BY	GIM
Sept 2016		CHECKED BY	
JOB NO.	DRAWING NO.	REVISION	
1671	2.03	A	