

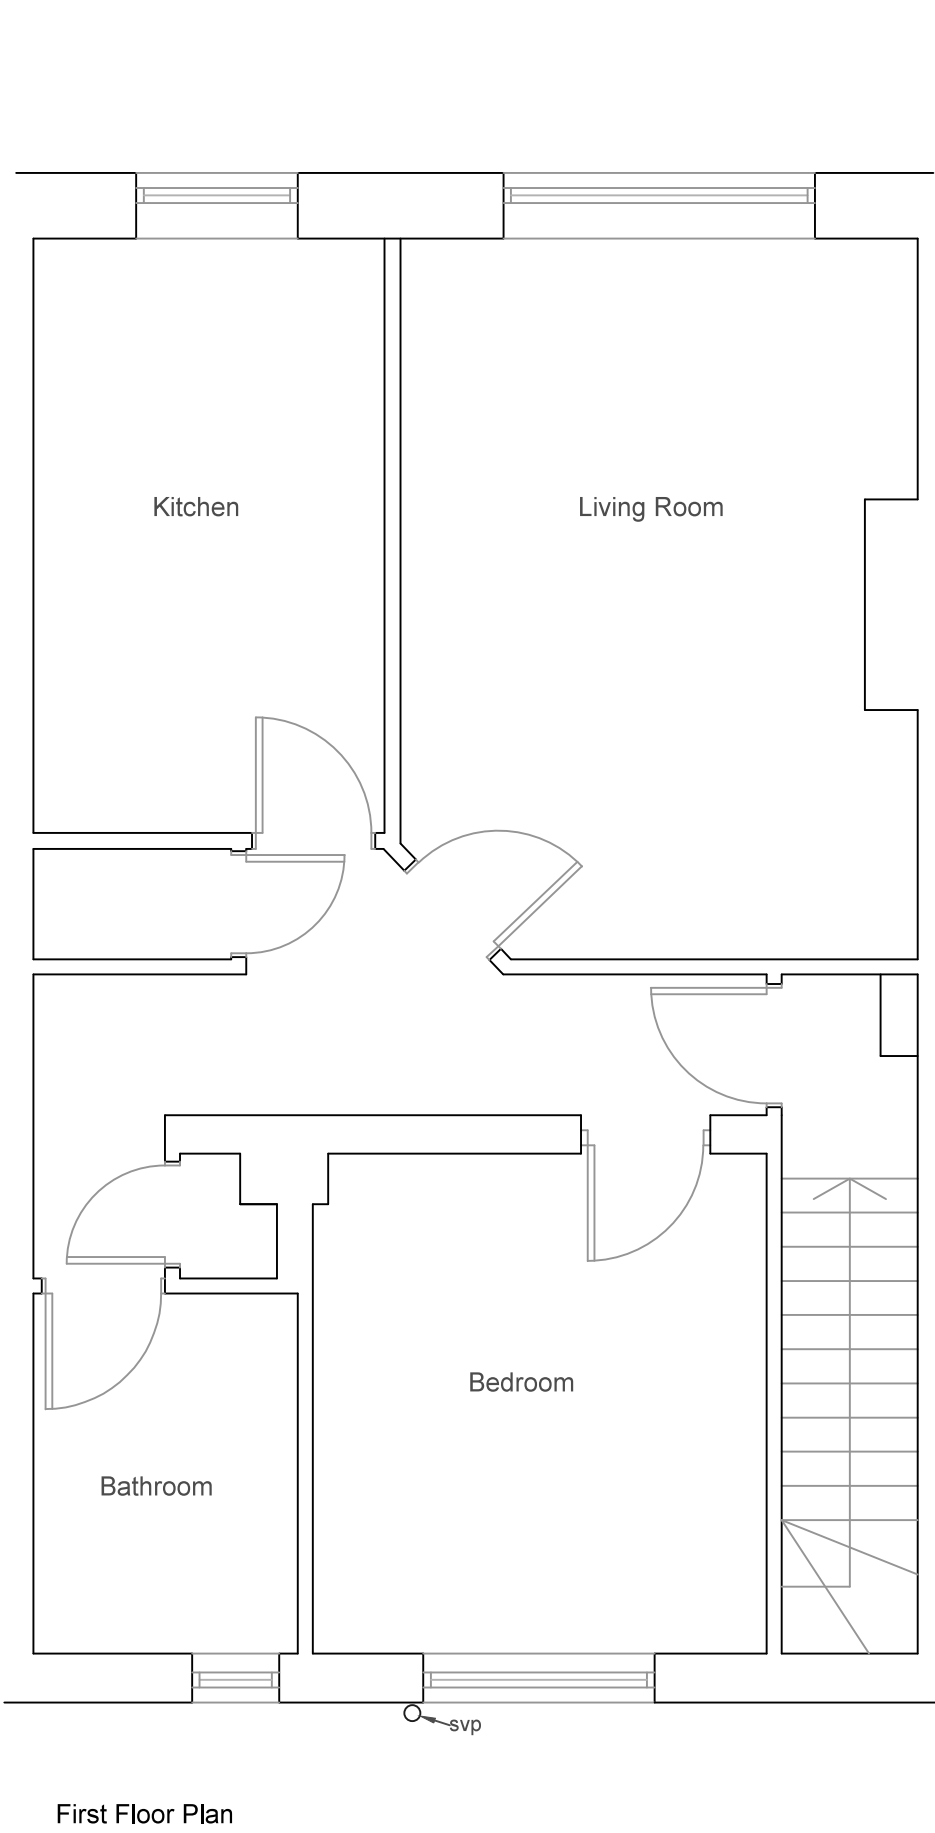


EXISTING

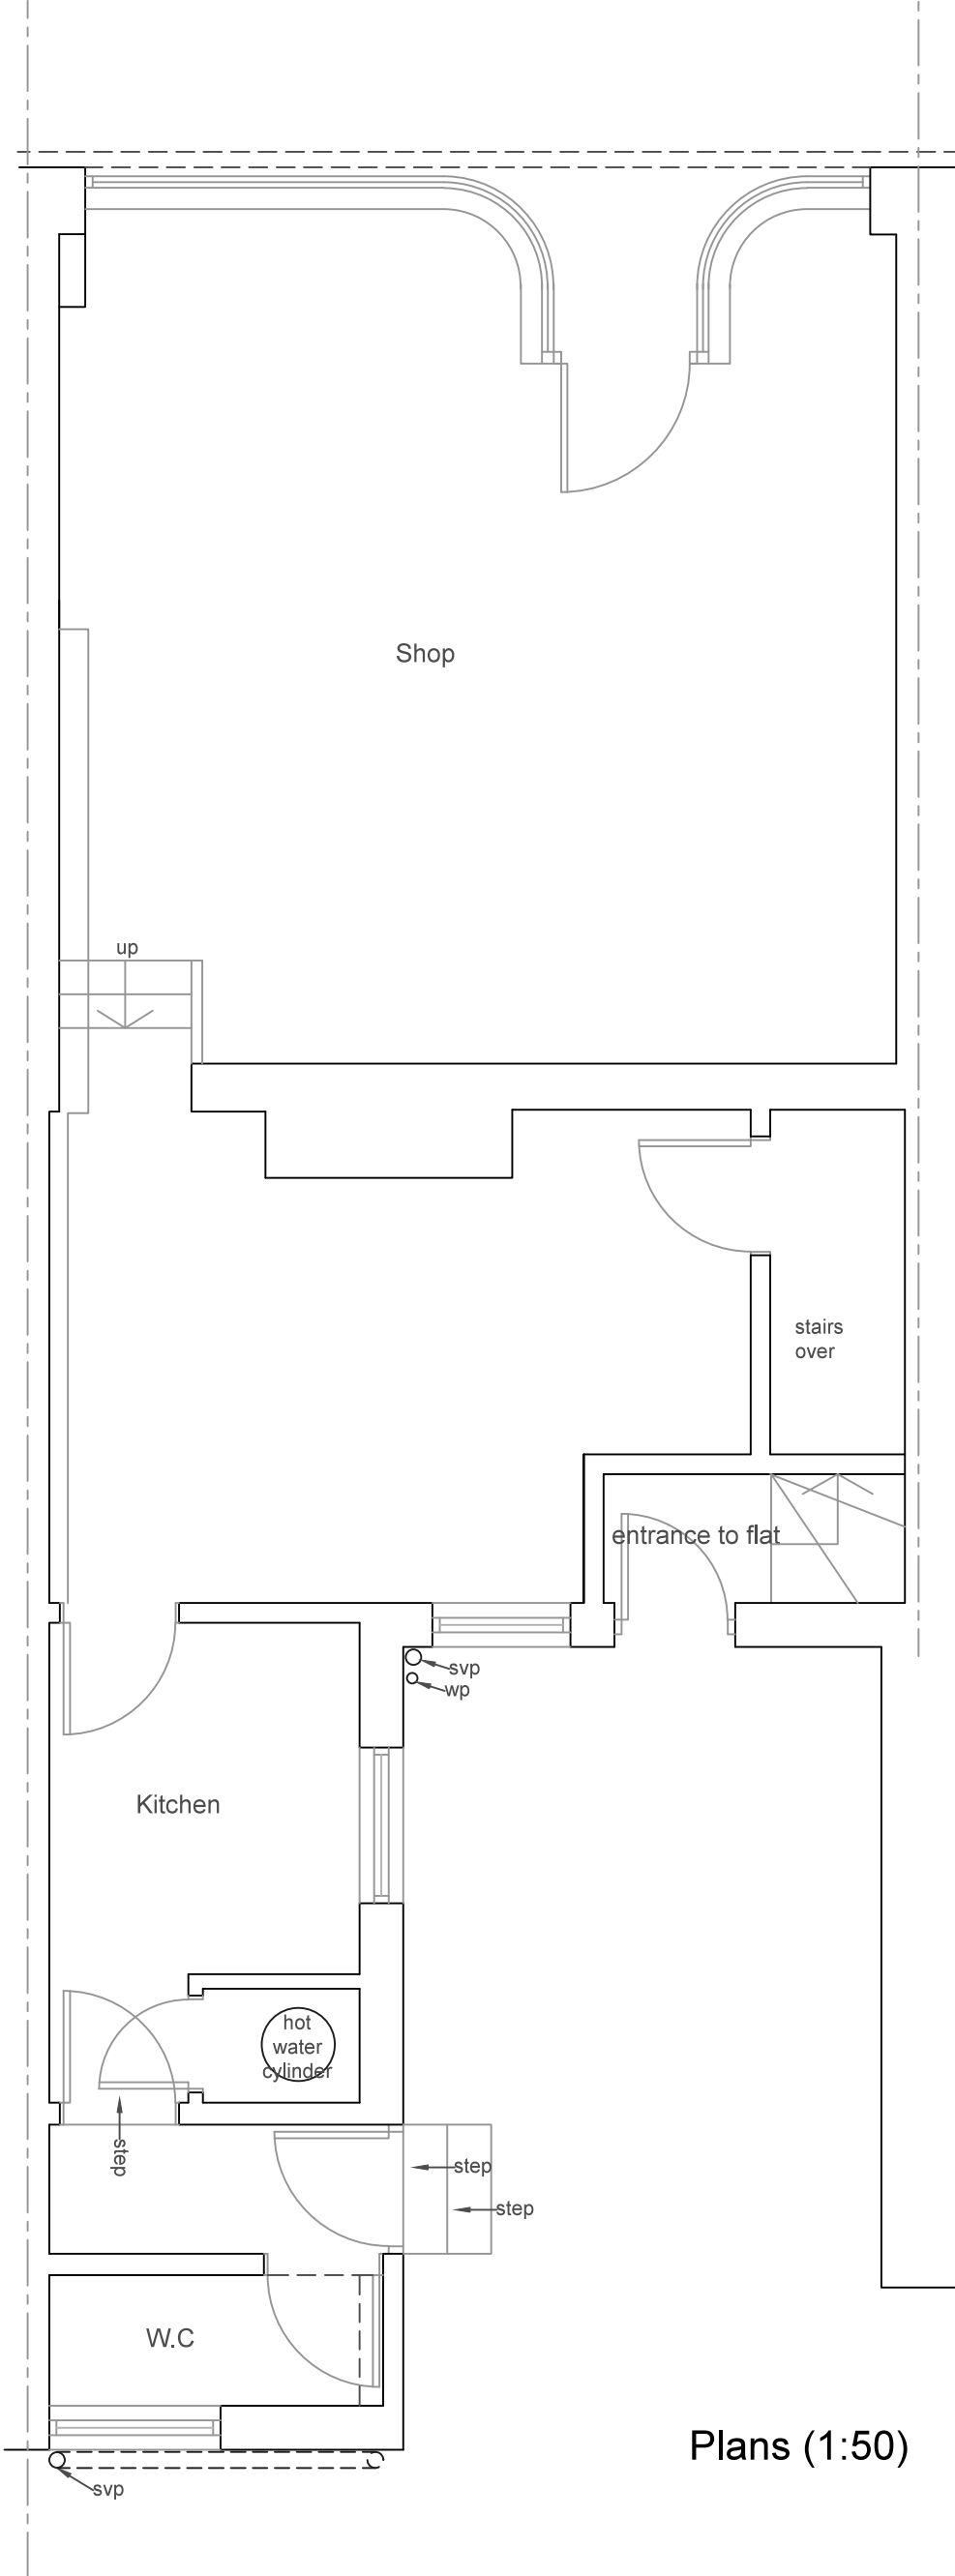

First Floor Plan

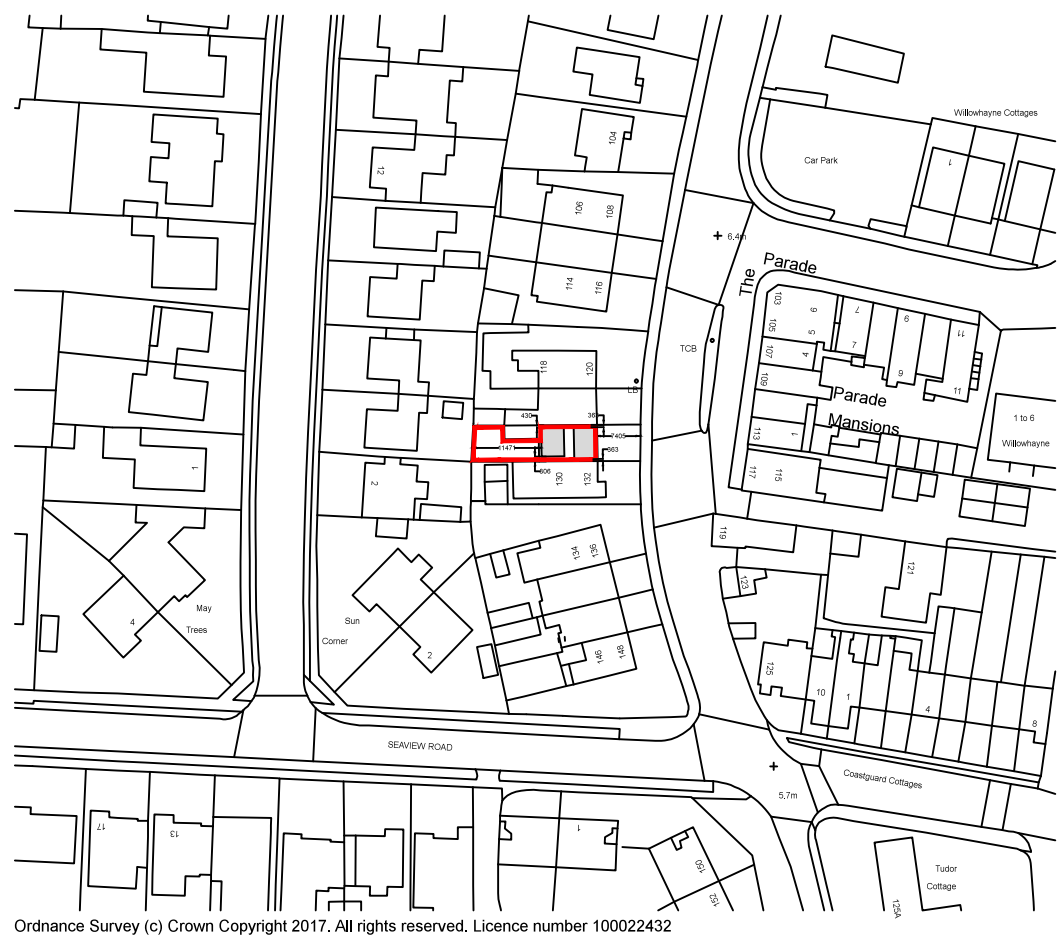


Ordnance Survey (c) Crown Copyright 2017. All rights reserved. Licence number 100022432

Site Location Plan (1:1250)





Elevations (1:100)

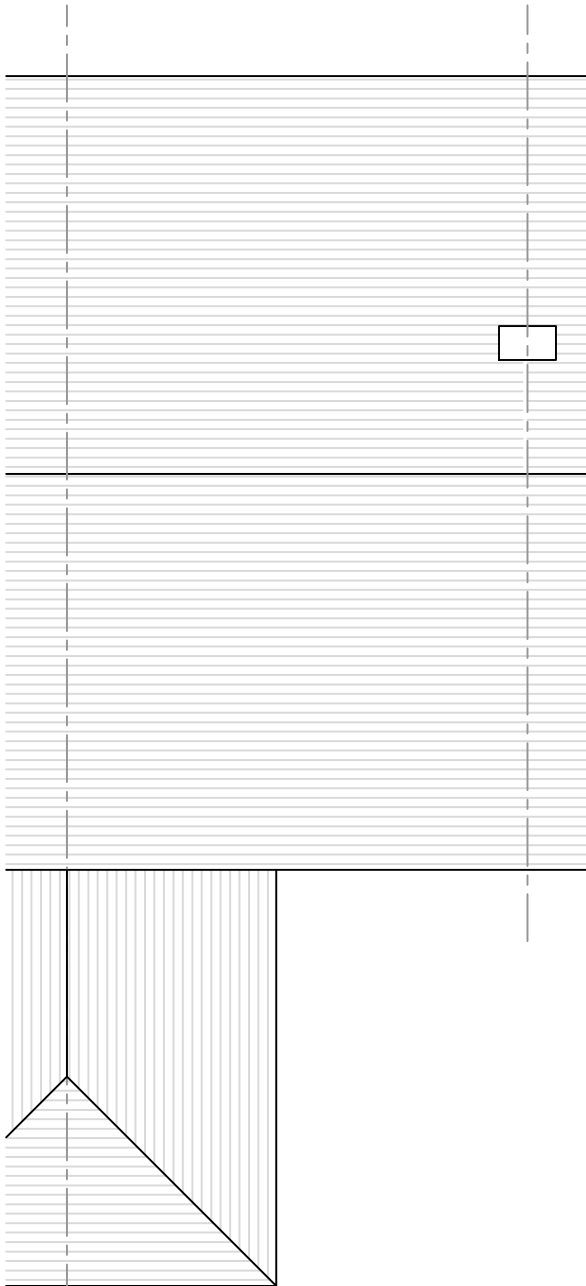


Roof Plan (1:100)

PROPOSED

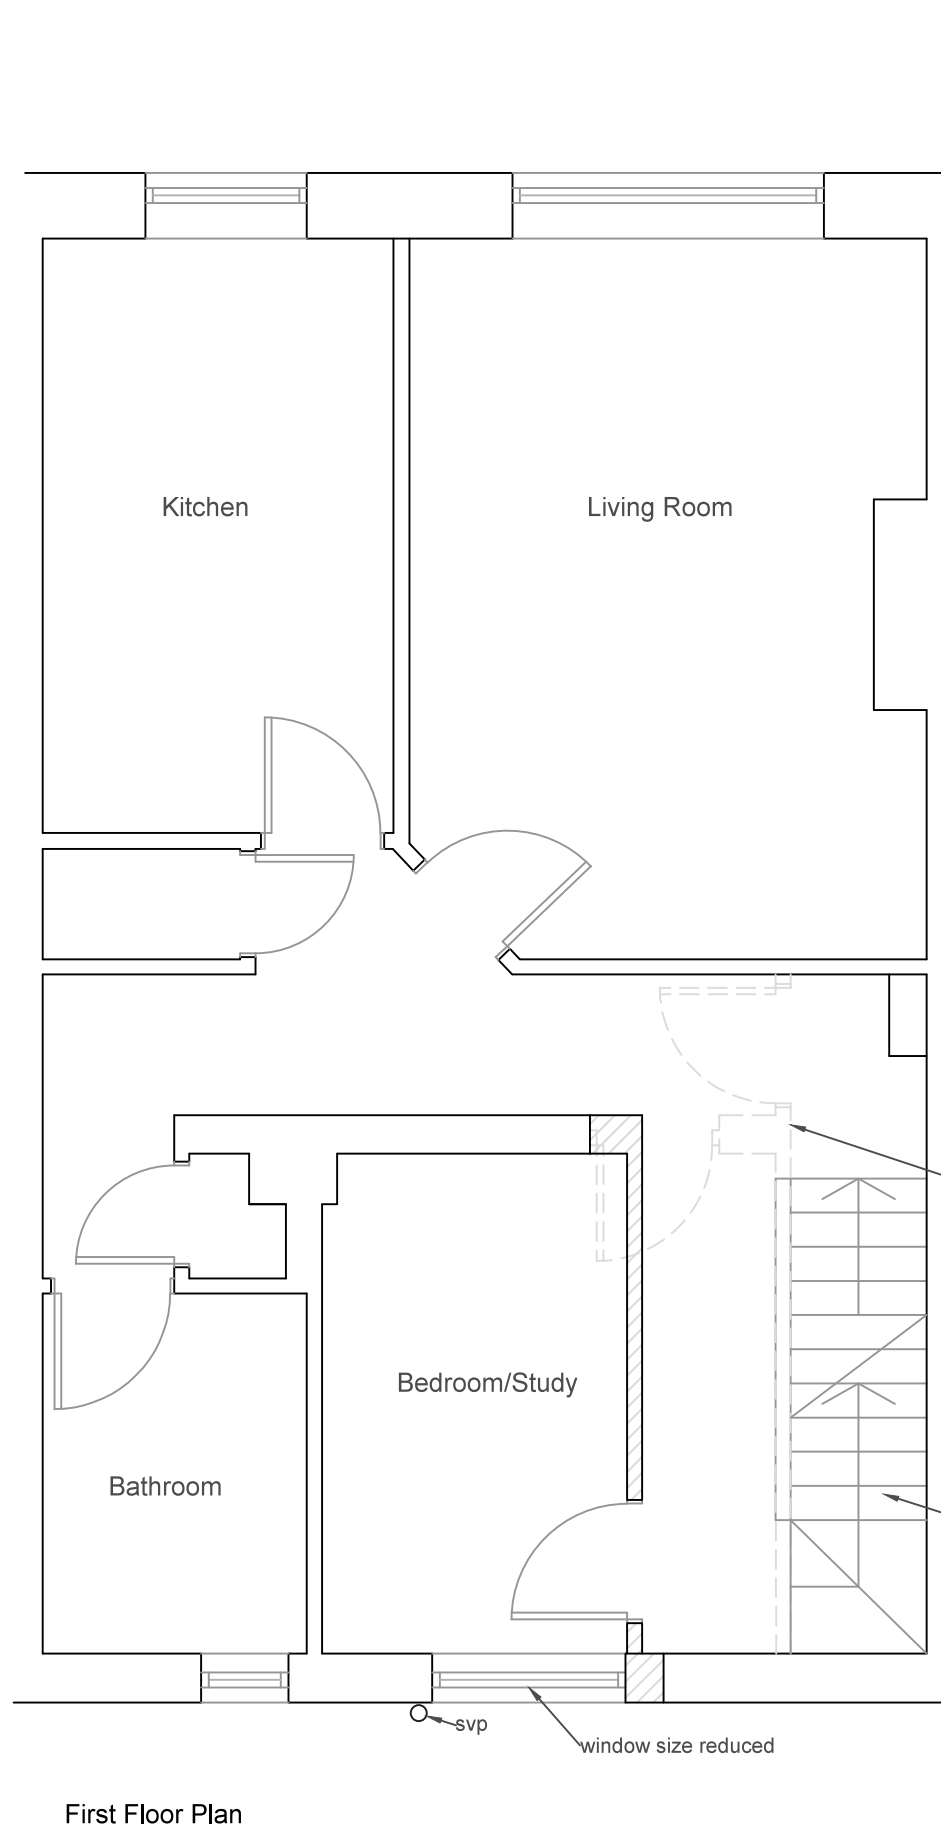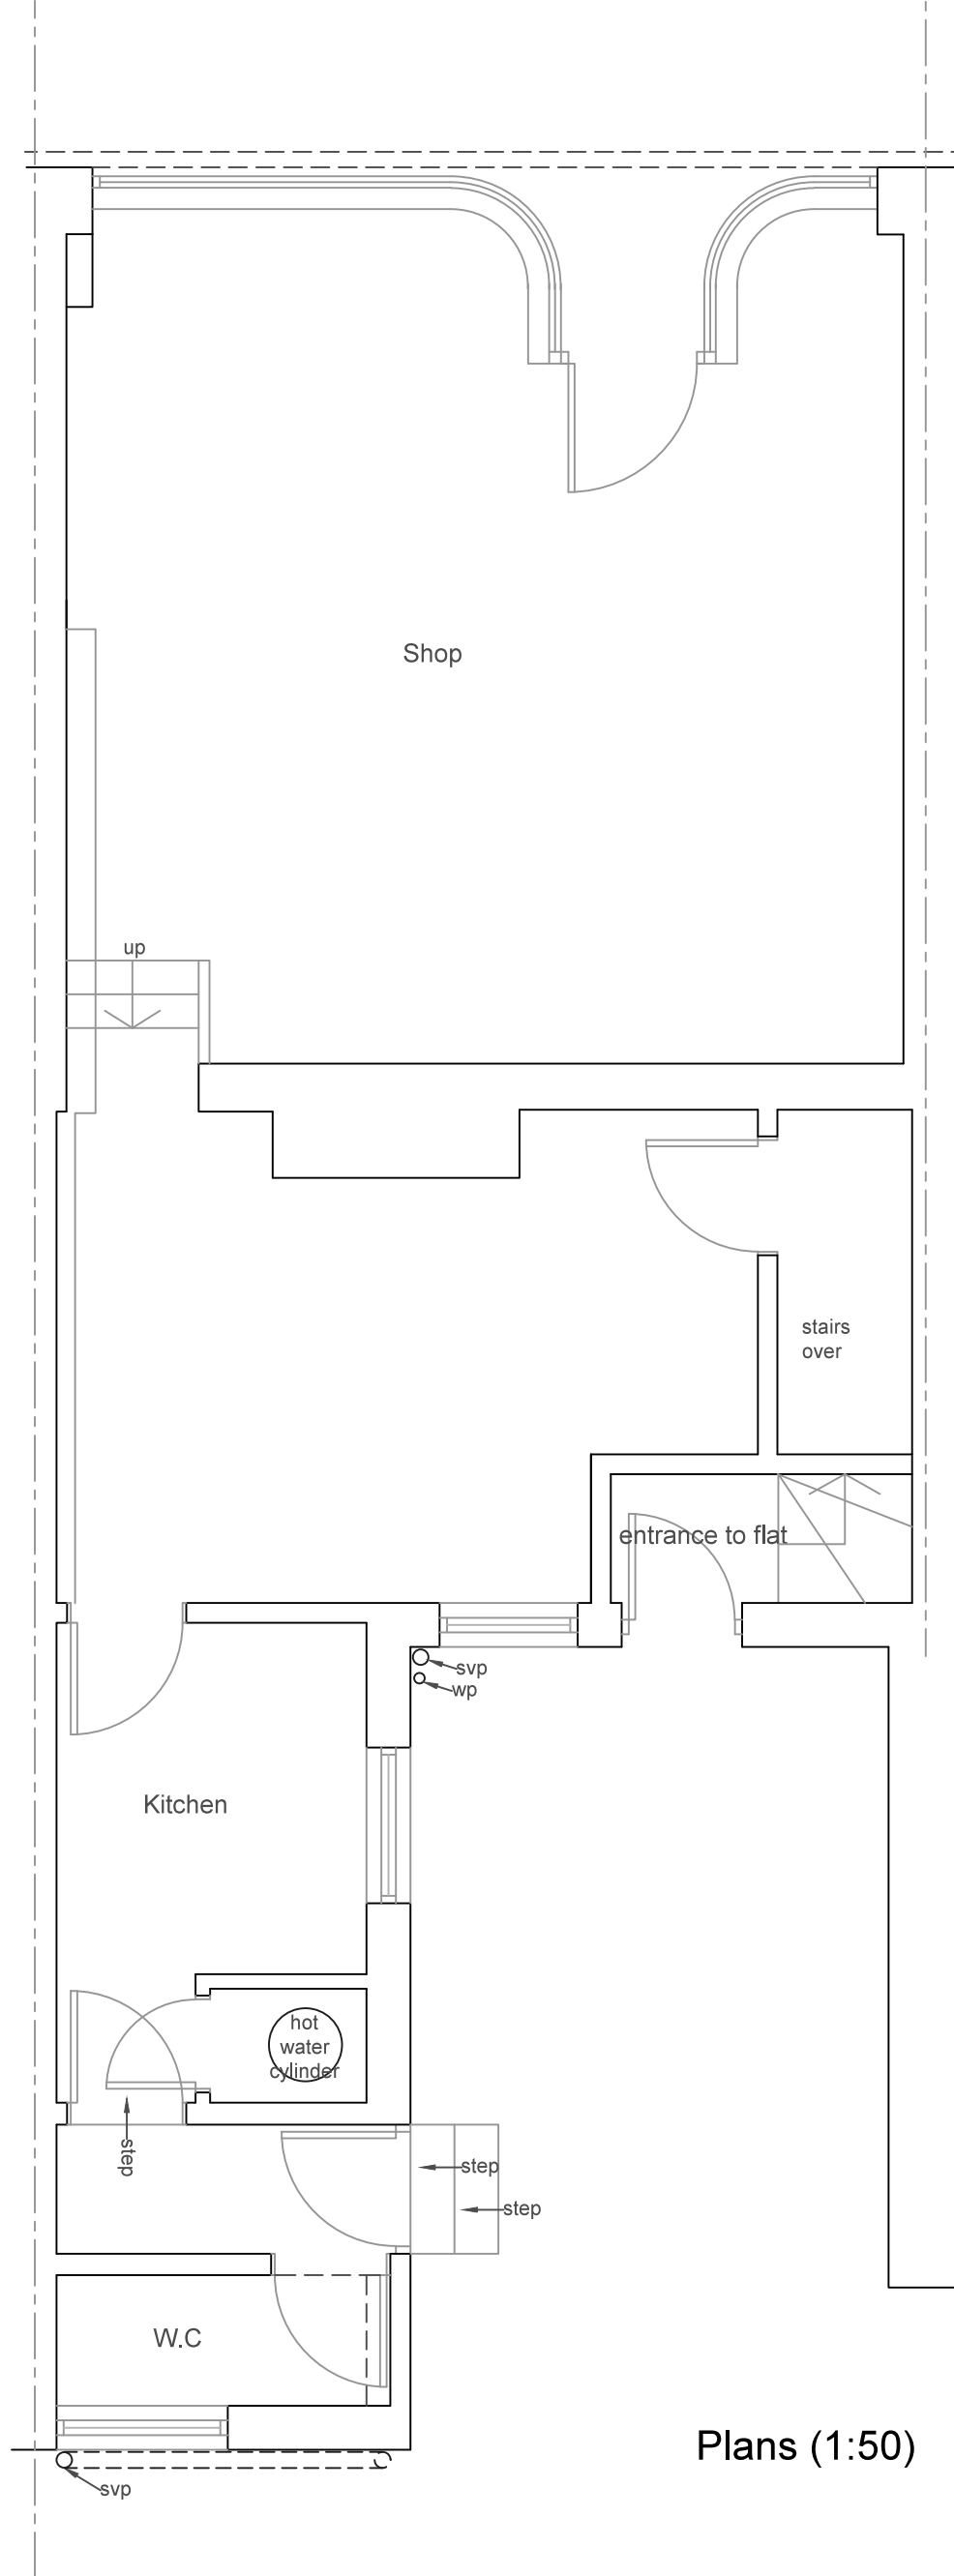


First Floor Plan

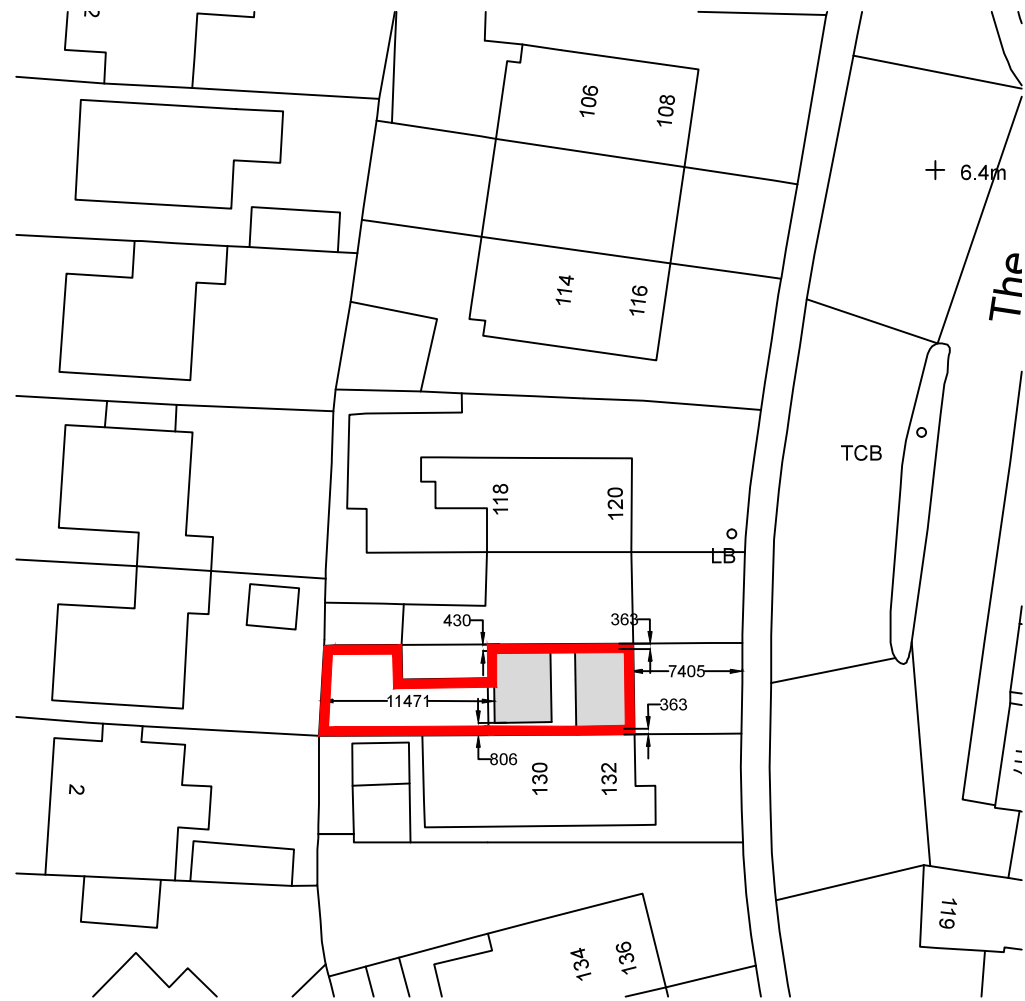



Site Block Plan (1:500)



Elevations (1:100)

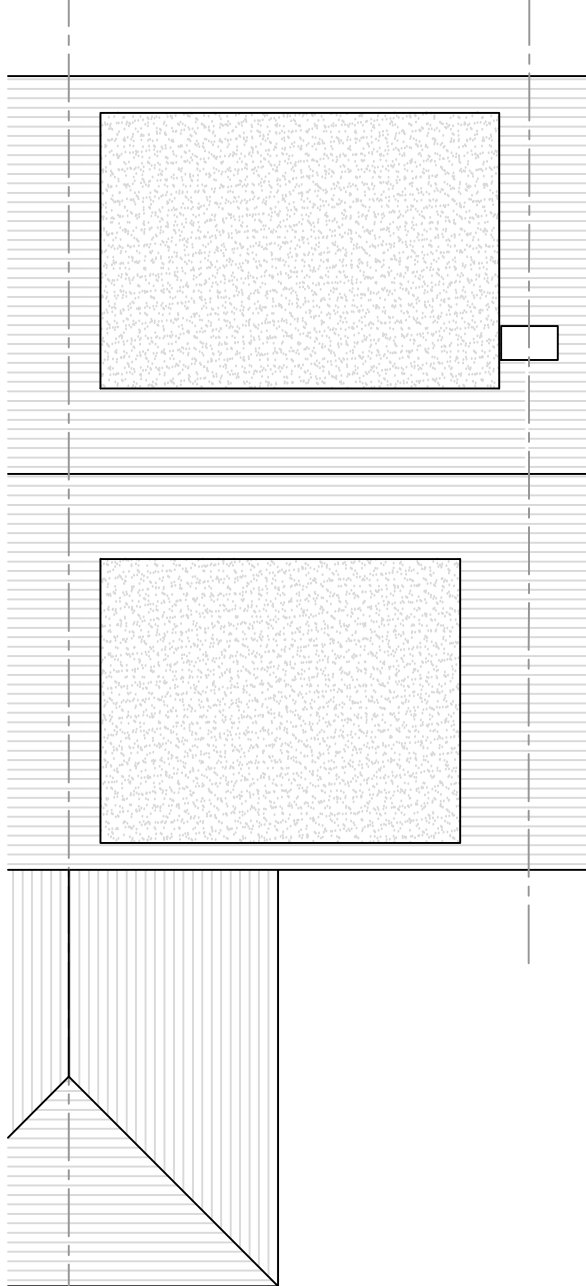

Roof Plan (1:100)

 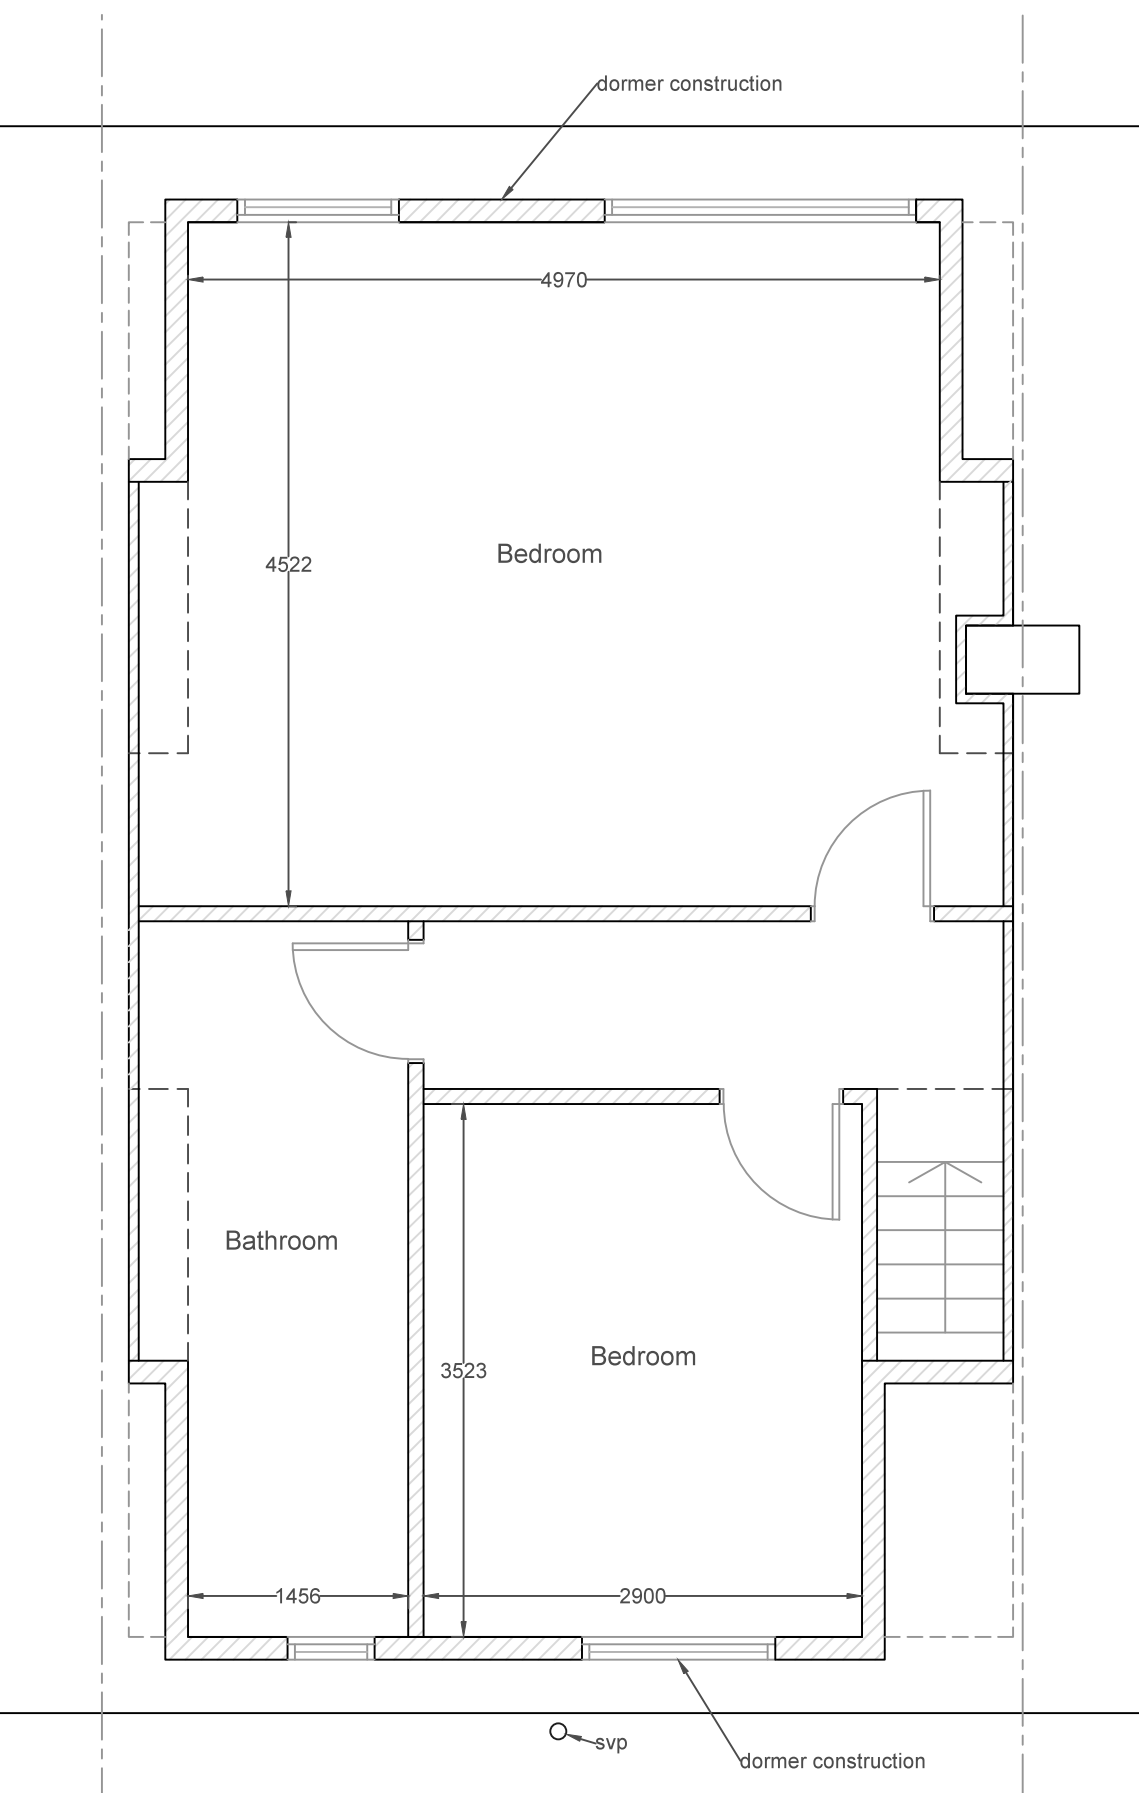

This drawing is the property of Inspired Design Studio Limited and must not be copied, reproduced or passed to a third party without their permission.

The Contractor is to verify all dimensions, alignment, levels and datums prior to commencement of work. Any discrepancies must be reported immediately to Inspired Design Studio Ltd for review.

Variations and modifications to the work shown on these drawings are not to be carried out without the prior approval from Inspired Design Studio Ltd

Revisions		
Rev	Description	By
a	Additional Information	LW

All dimensions to be checked on site prior to commencement of work, except for planning purposes. This drawing is the copyright of Inspired Design Studio Ltd. and may not be copied, altered or reproduced in any way without written authority.

Client: Mr A Kemp
Project Address: 128 Sea Road, East Preston, West Sussex
Drawing Title: Existing & Proposed Floor Plans, Elevations & Roof Plans. Site Location Plan & Proposed Site Block Plan
Drawing Number: 1204.01.a
Scale: As stated printed @ A1
Date: 06/03/2019