



EXISTING

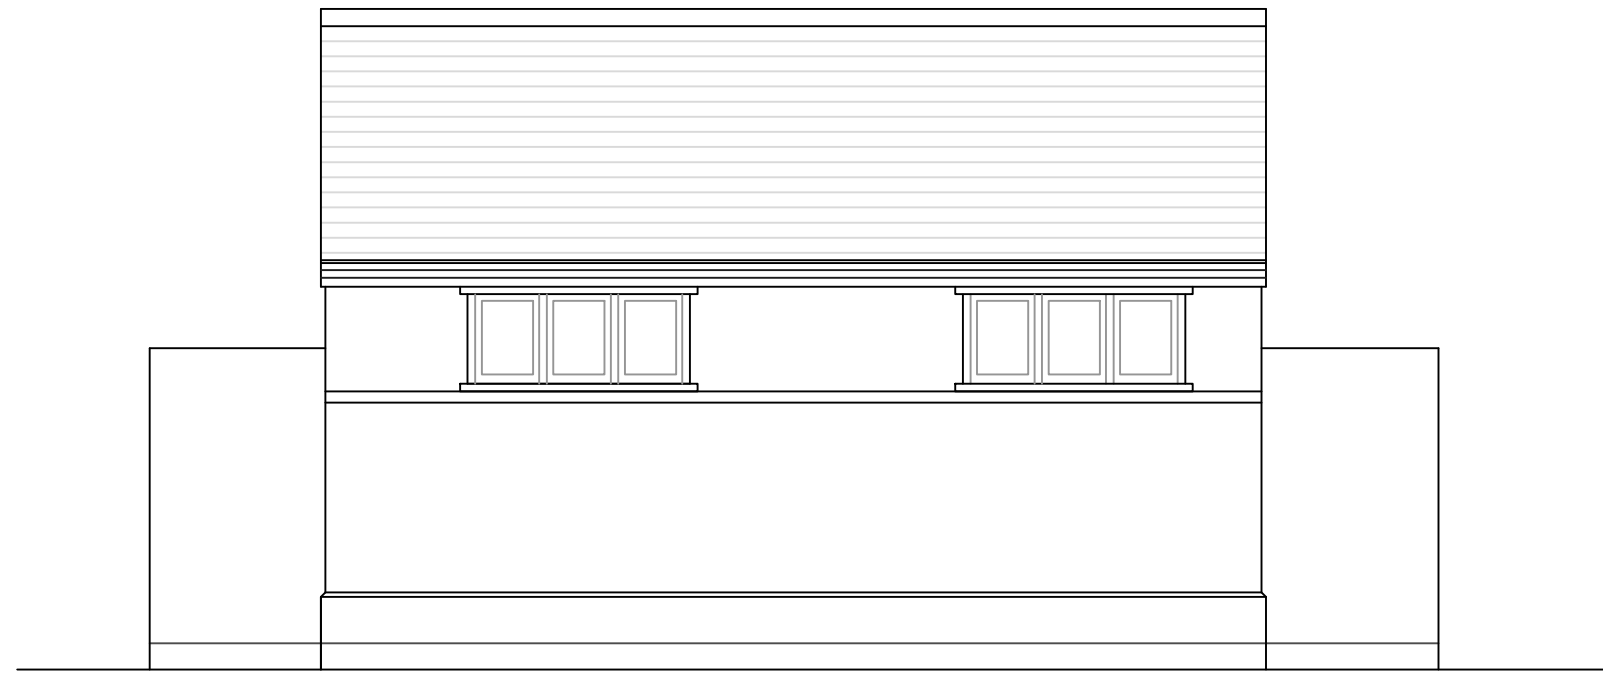


East Elevation


Elevations (1:50)

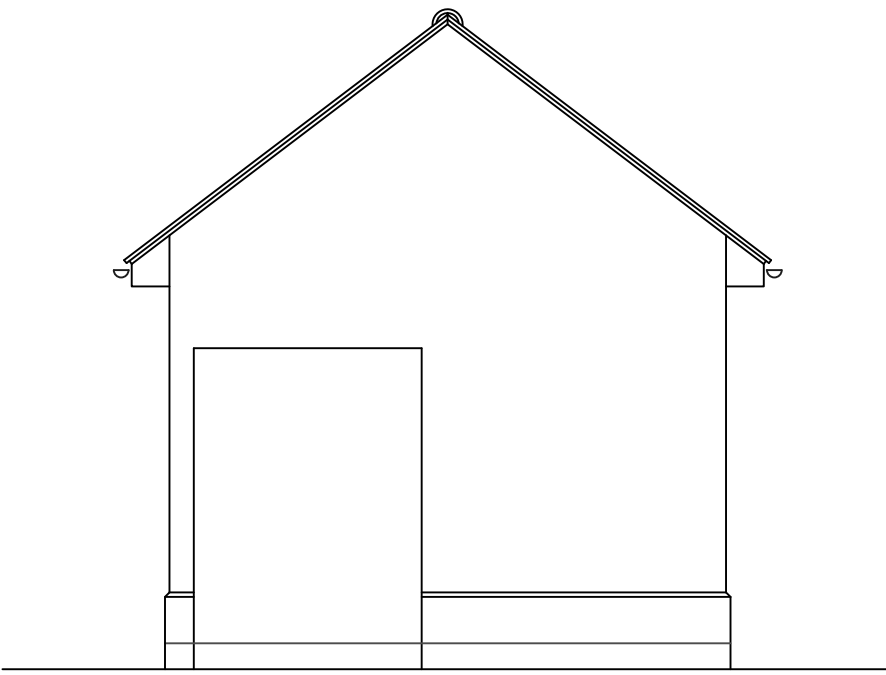


North Elevation

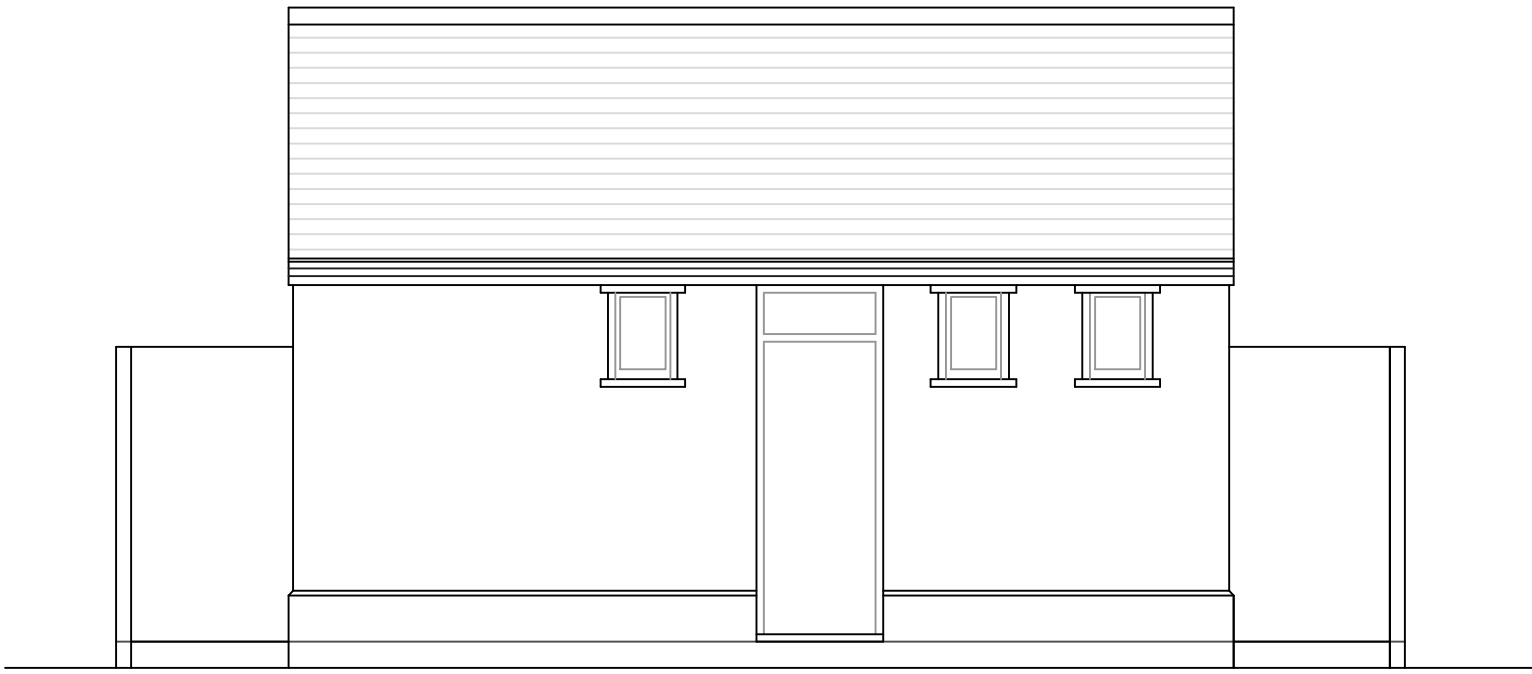


West Elevation

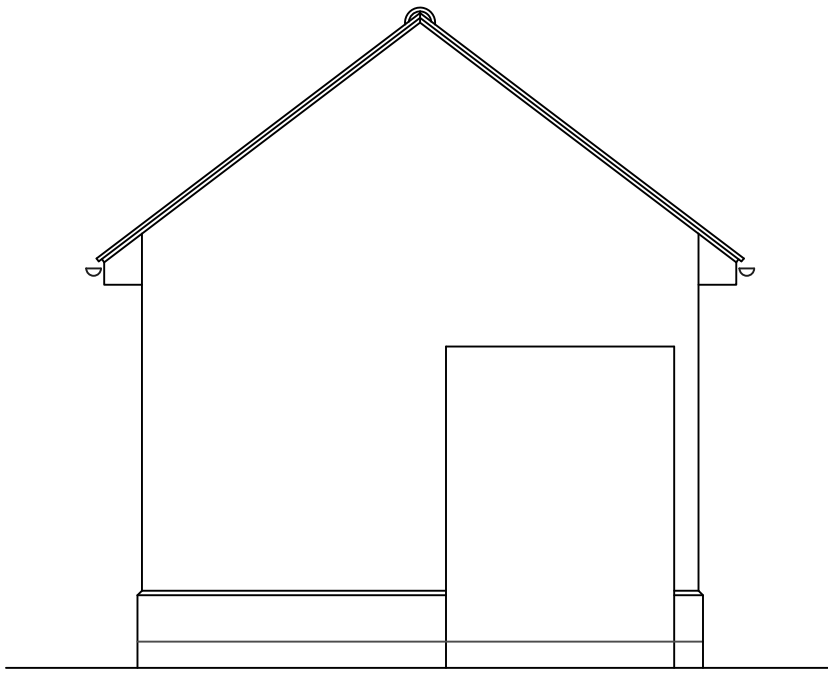

South Elevation

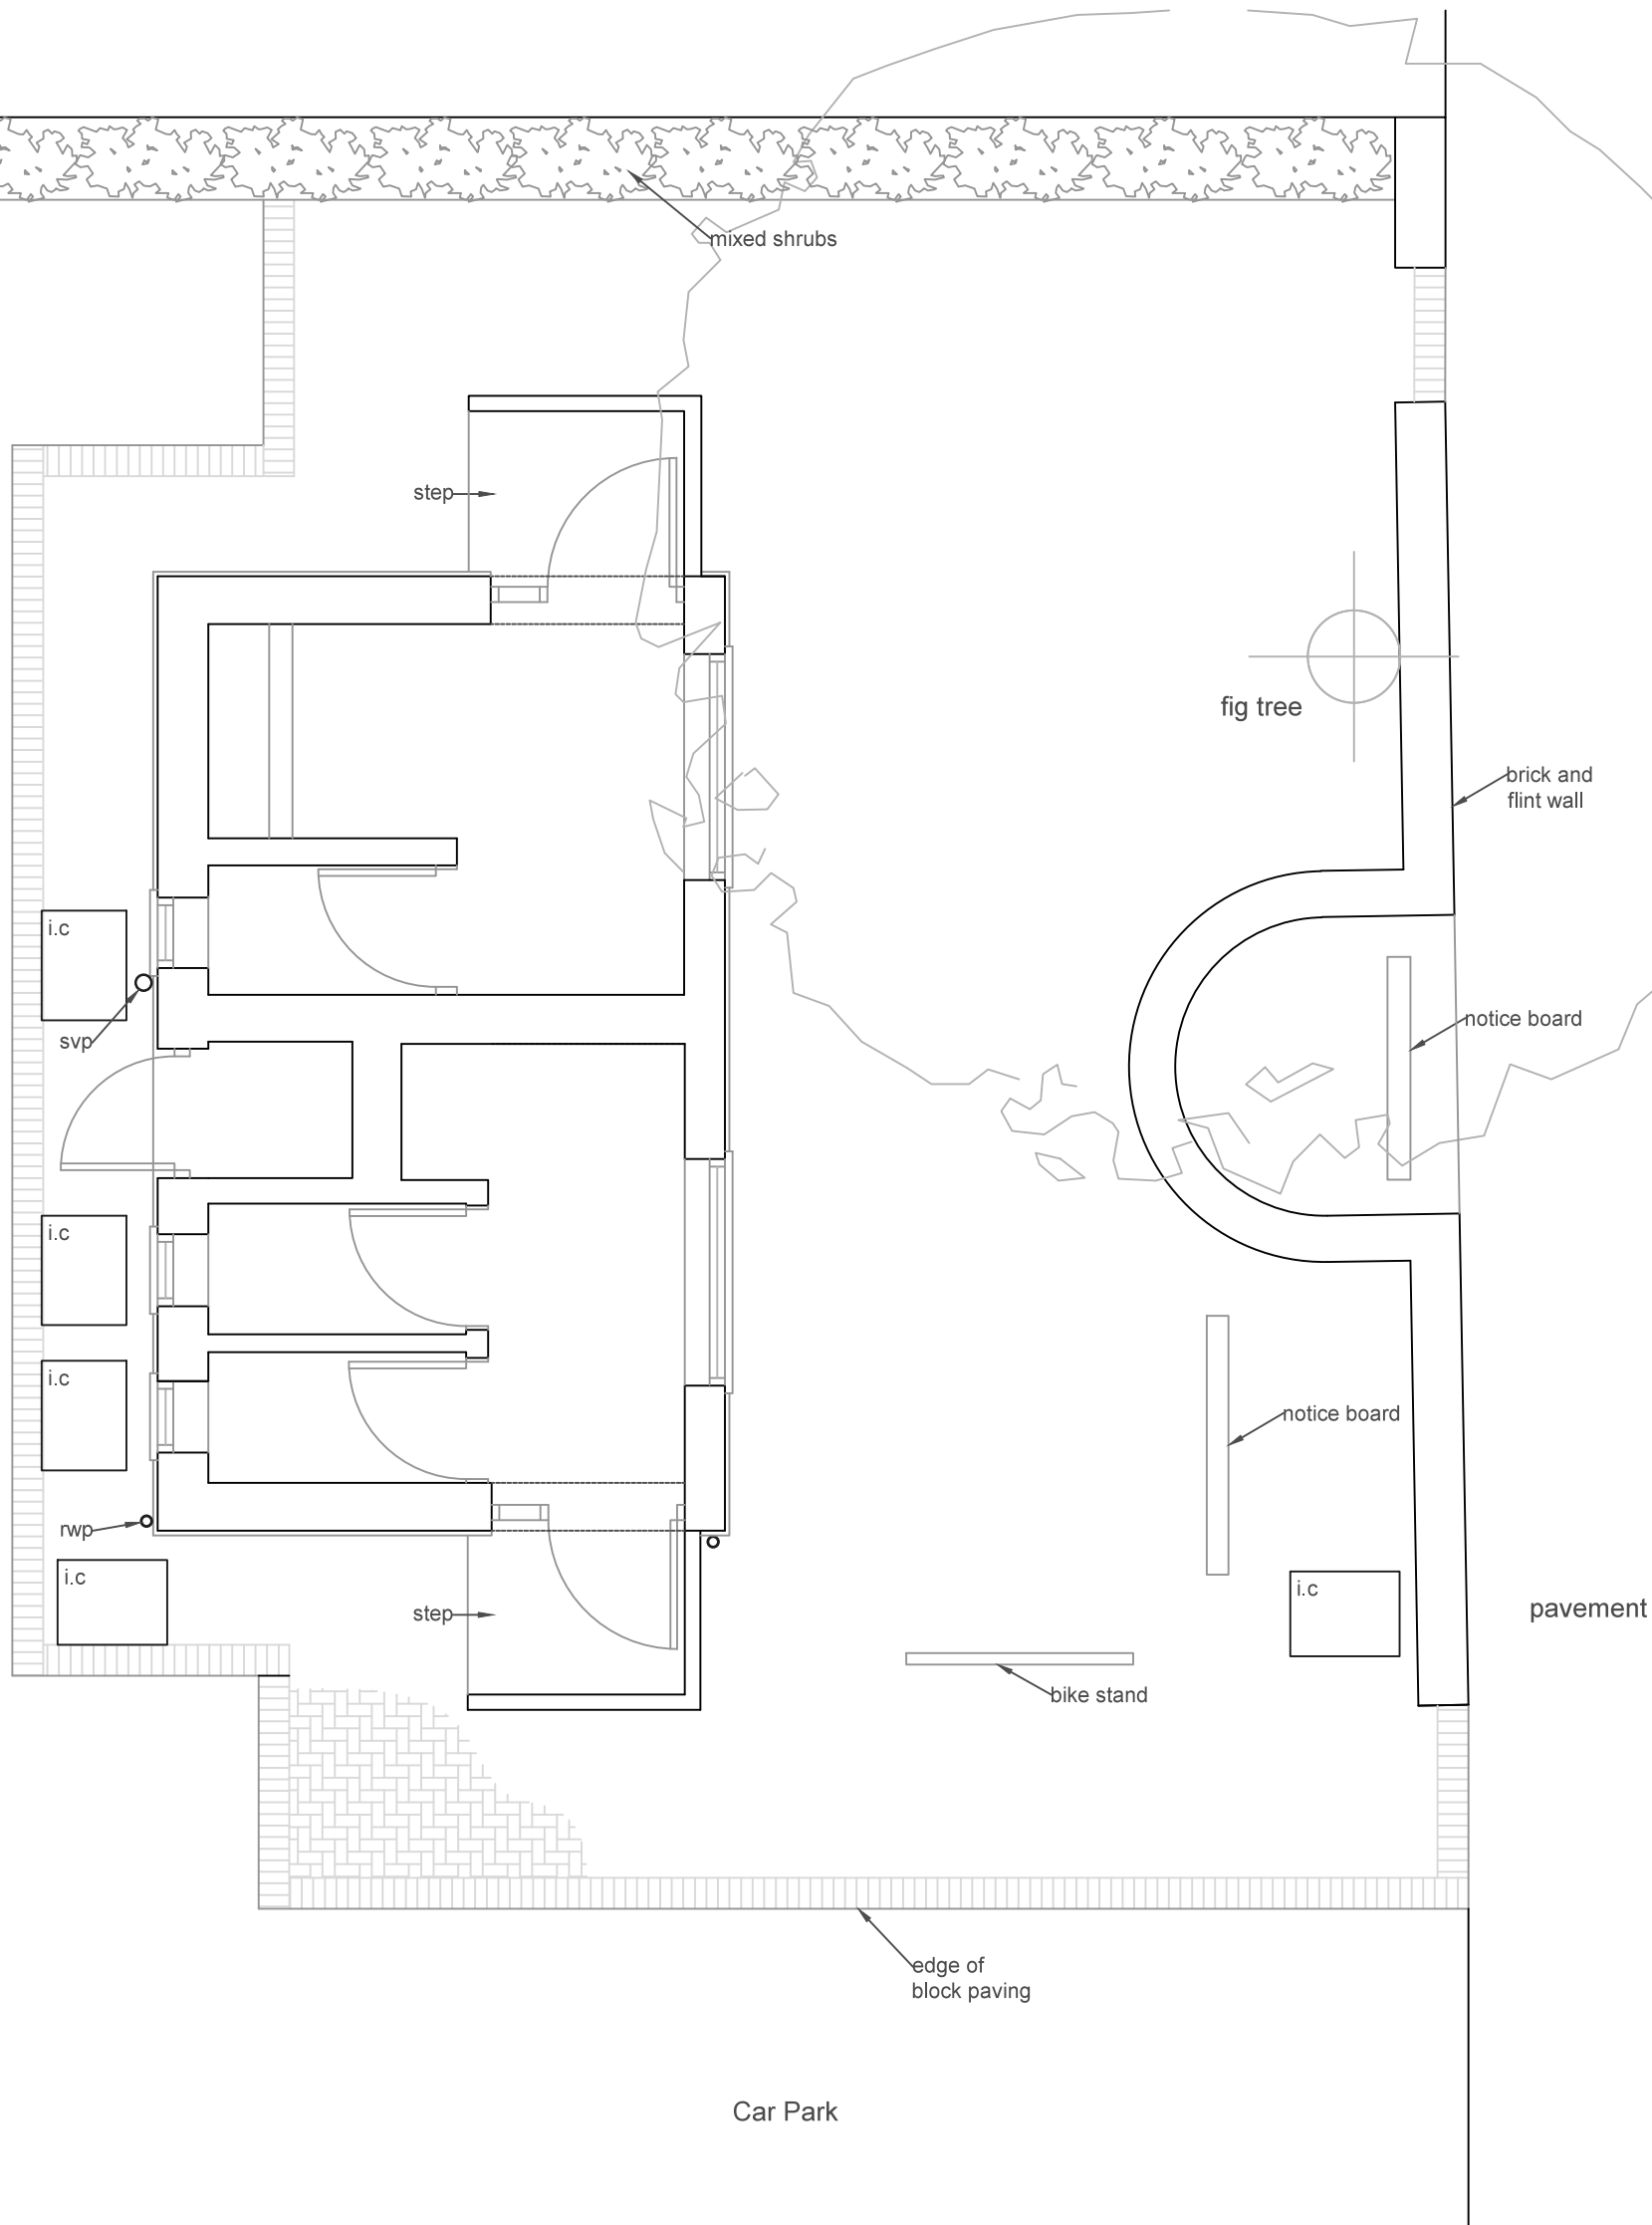


Plans (1:50)

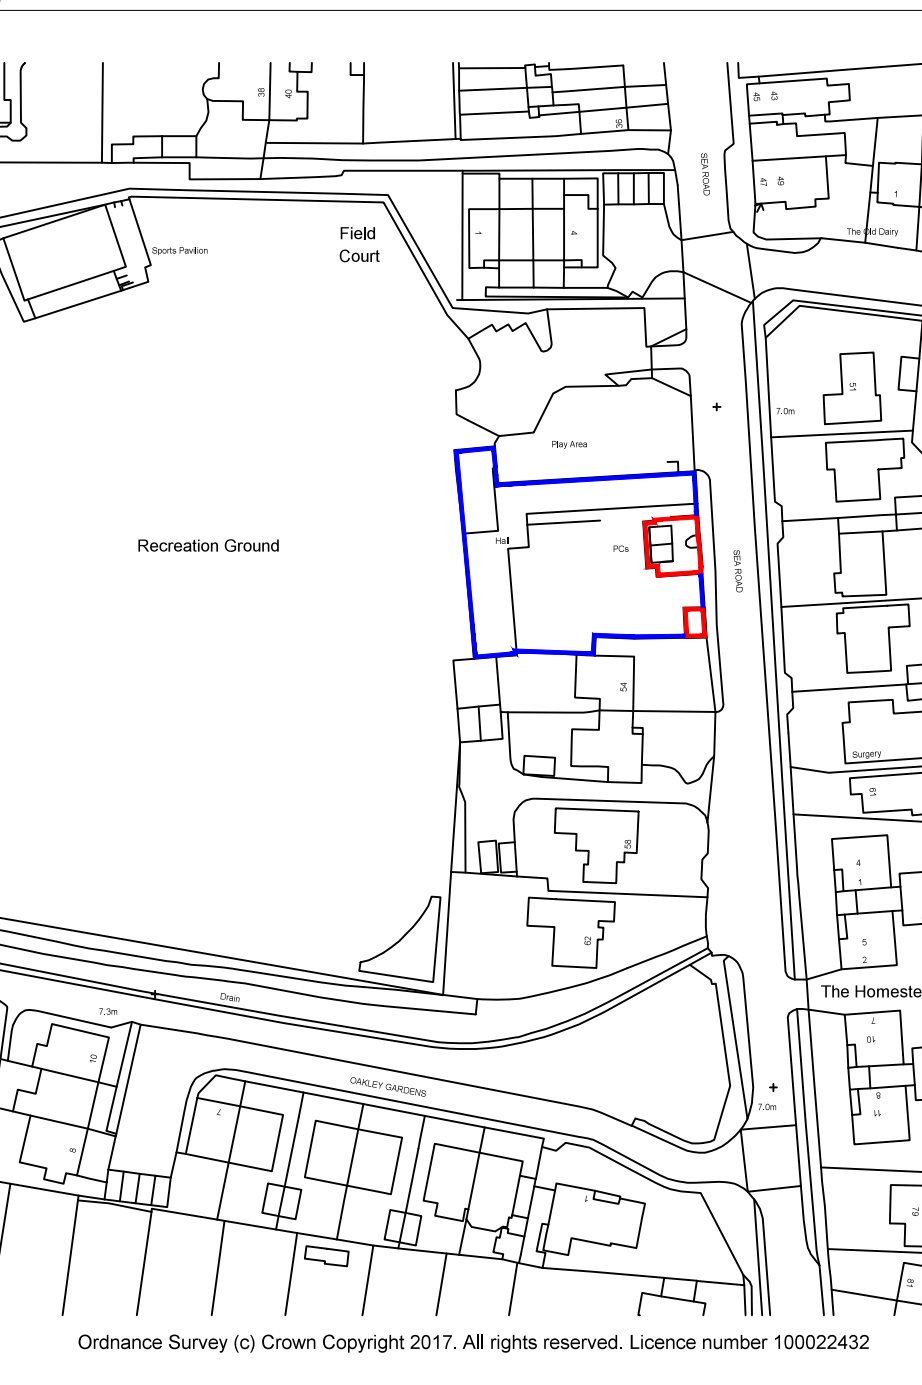


Site Location Plan (1:1250)

PROPOSED

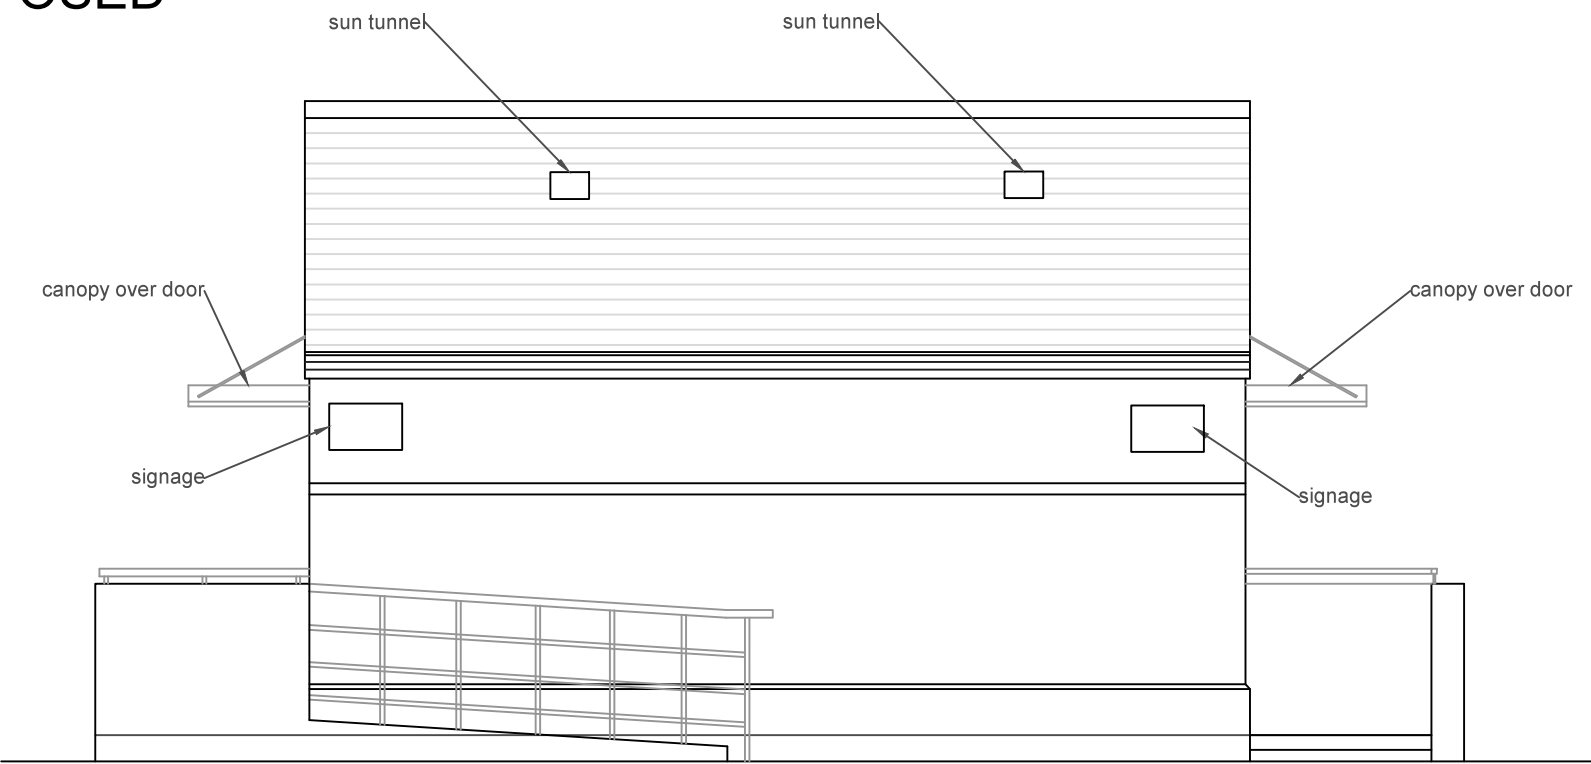


East Elevation


Elevations (1:50)

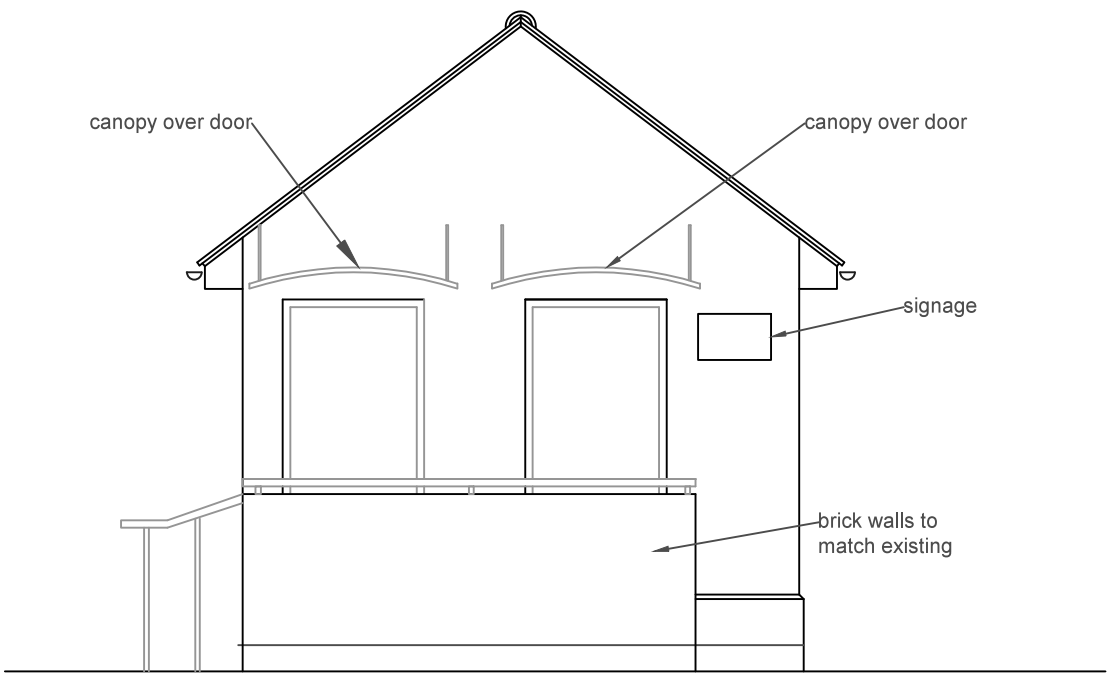


North Elevation

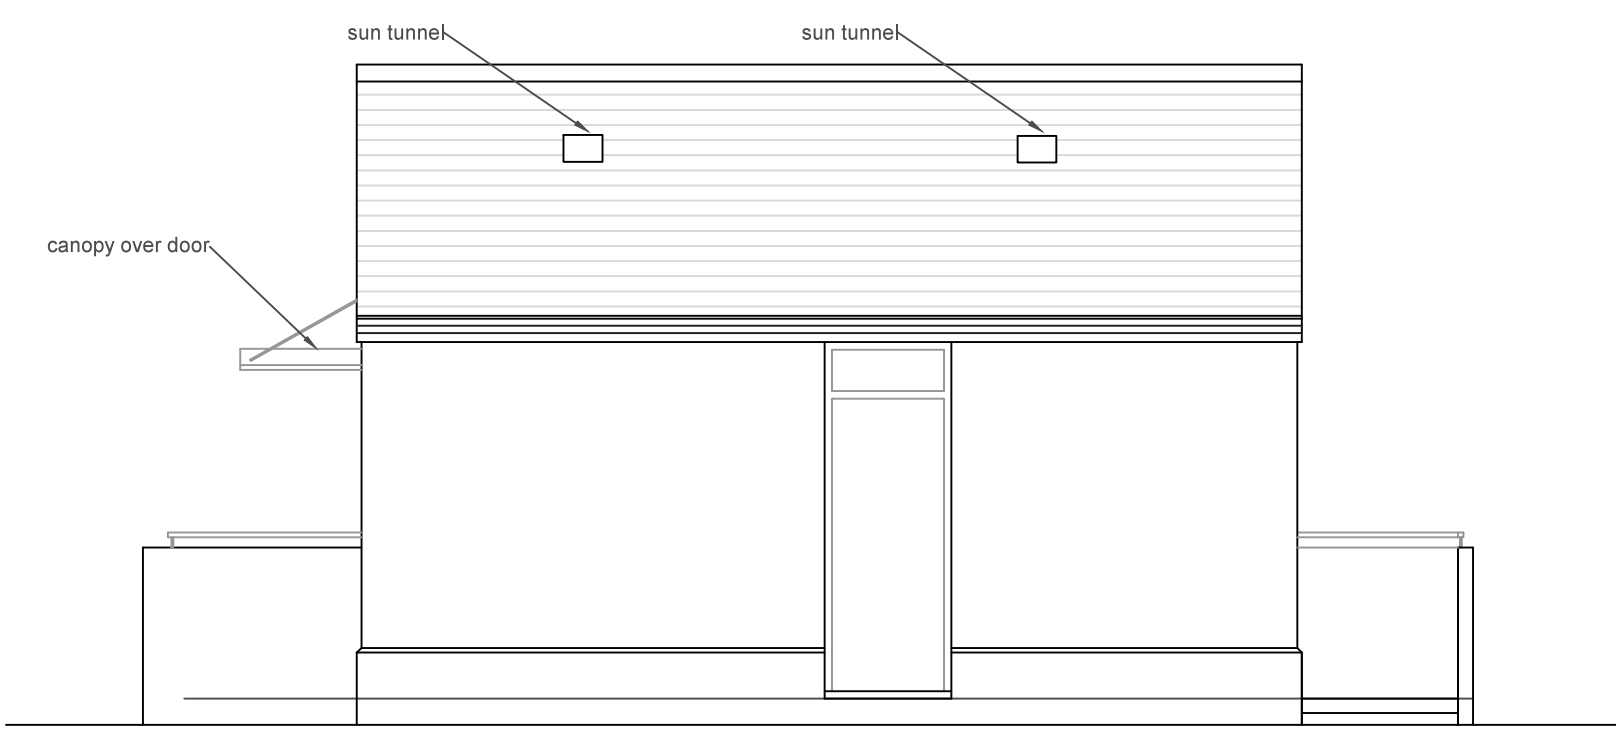


West Elevation

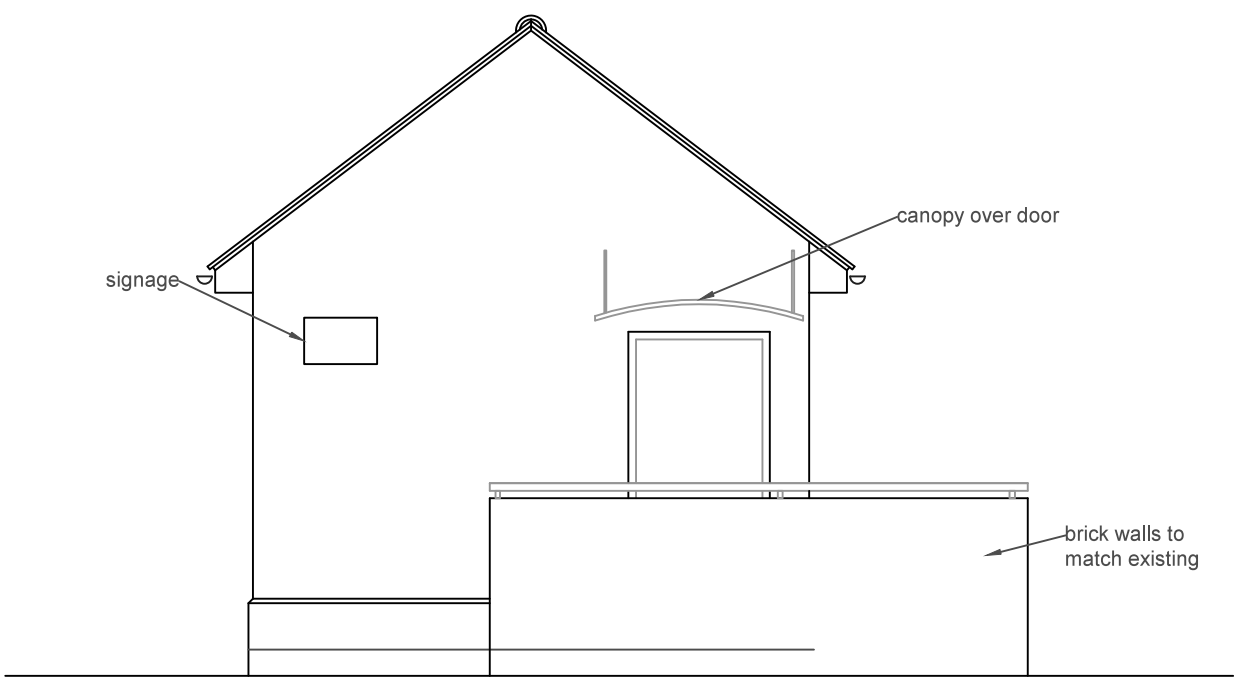

South Elevation

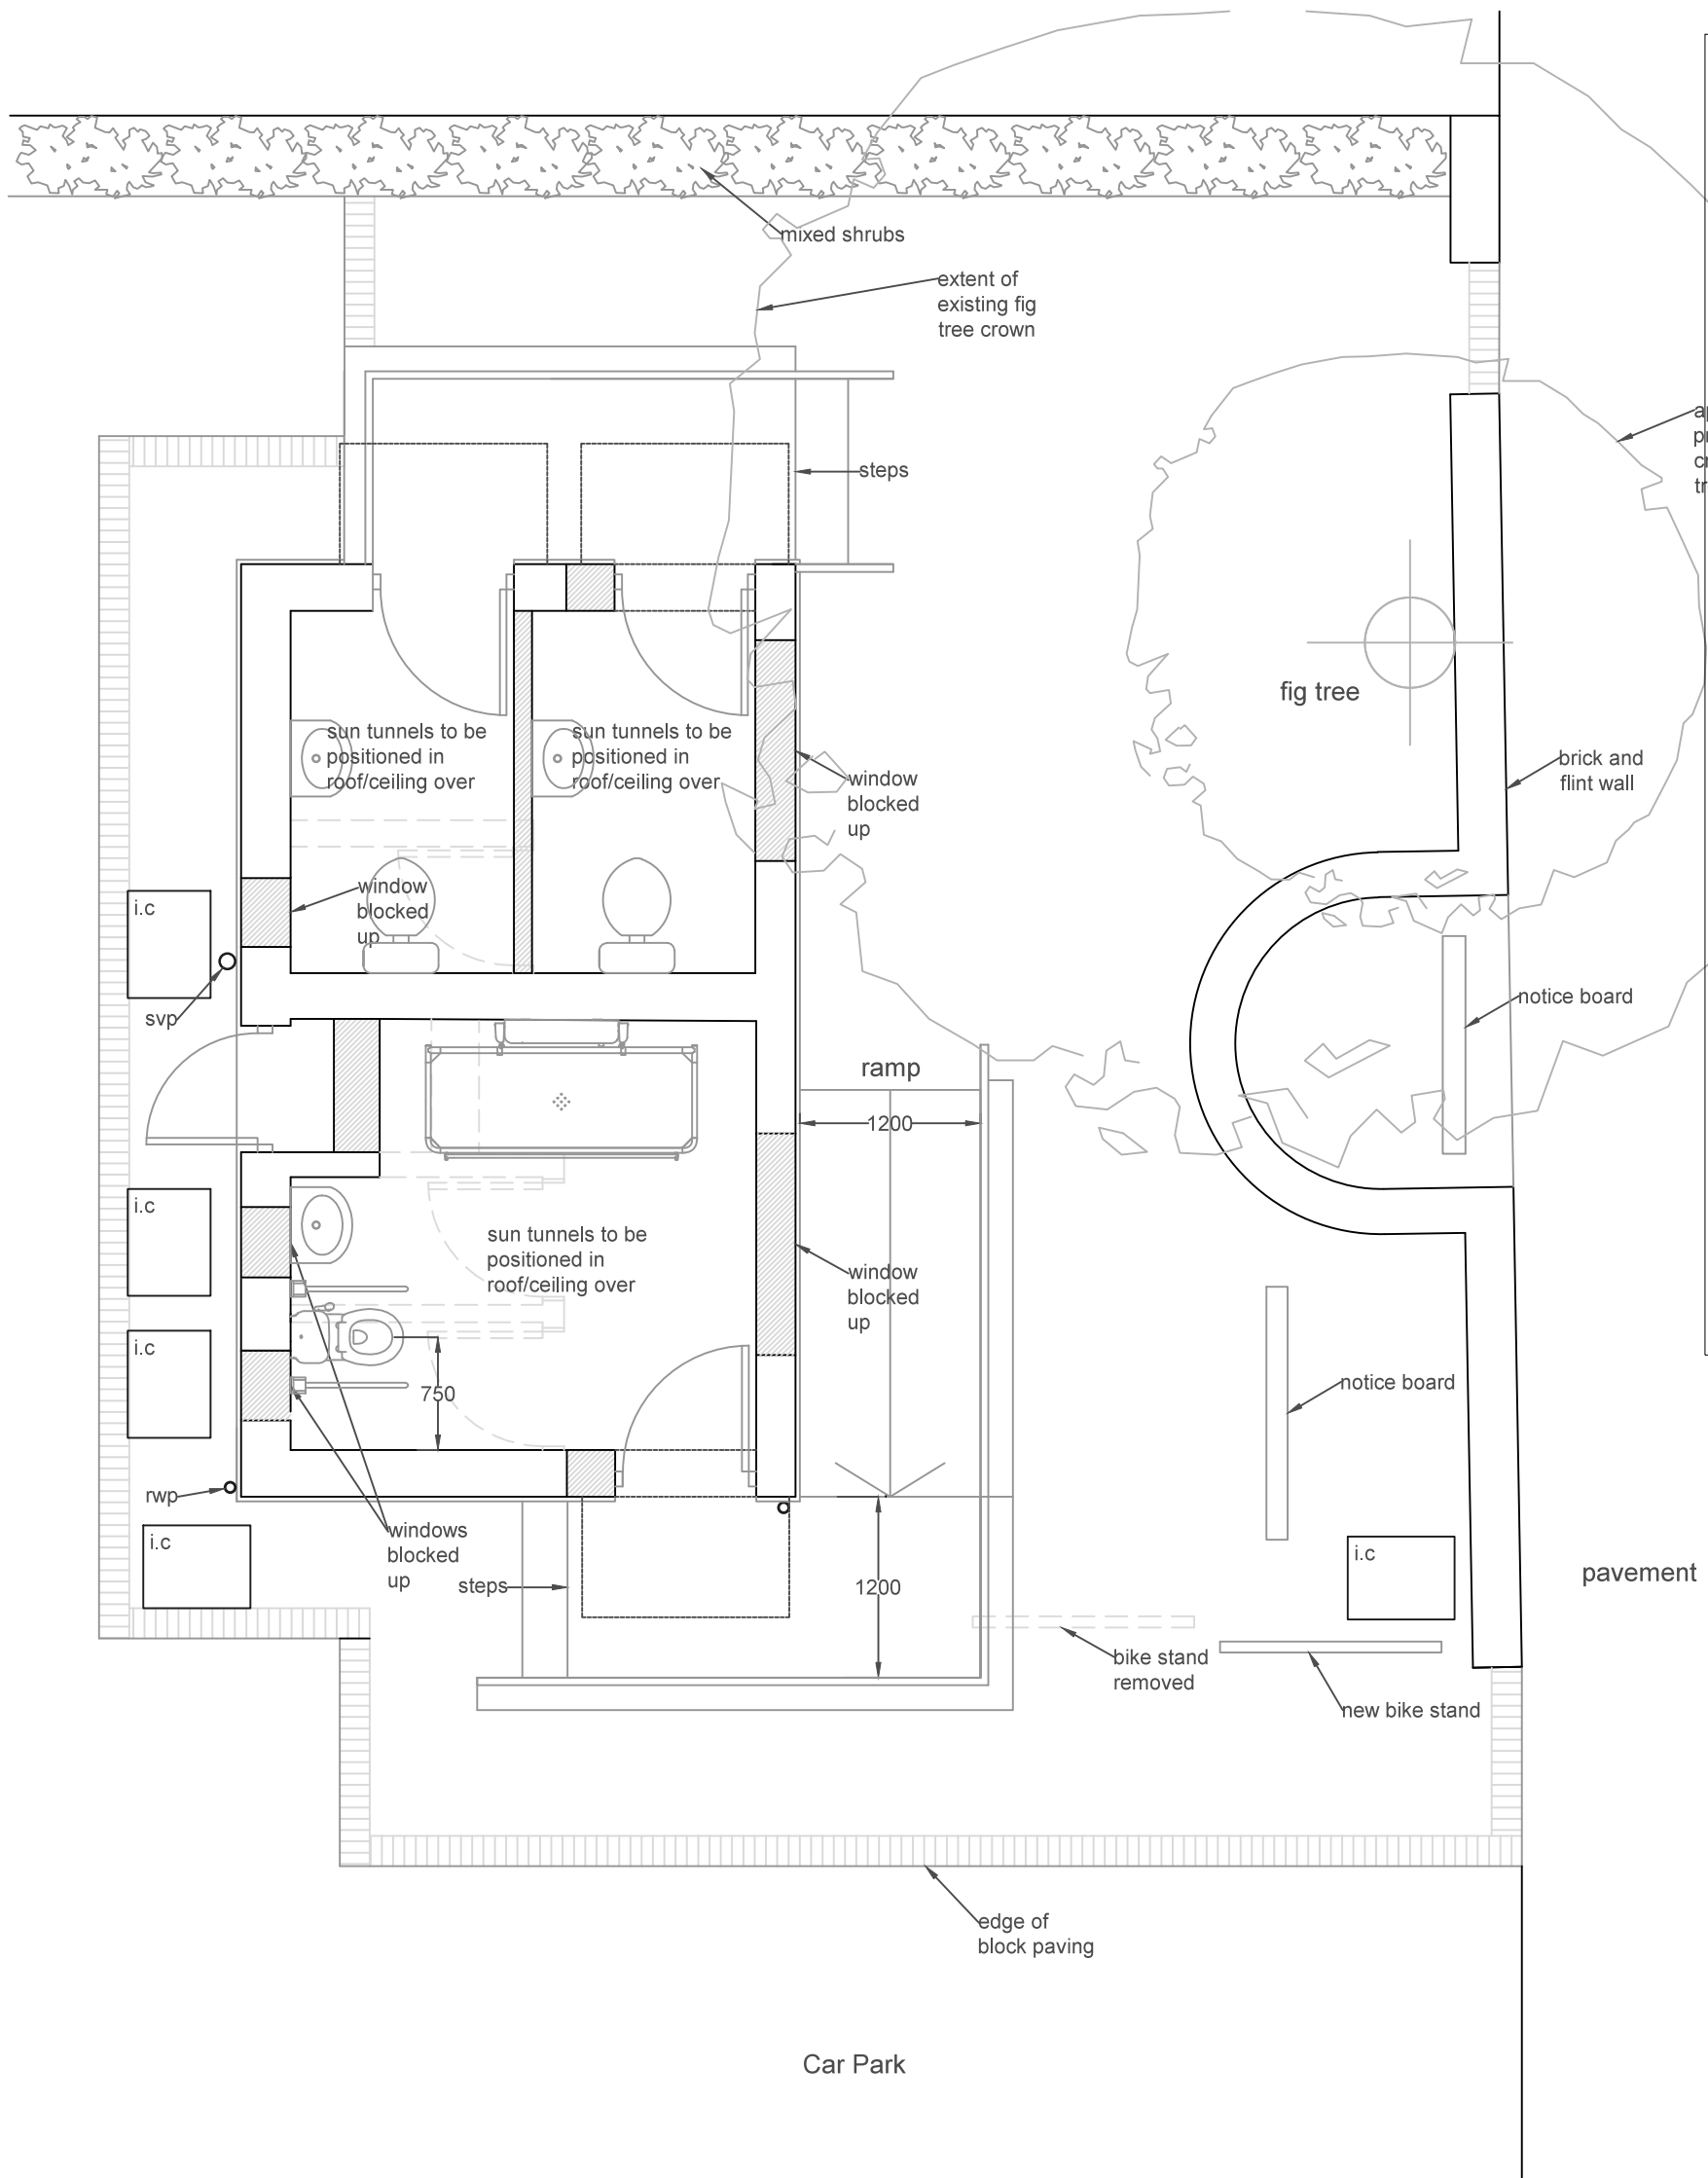

Plans (1:50)

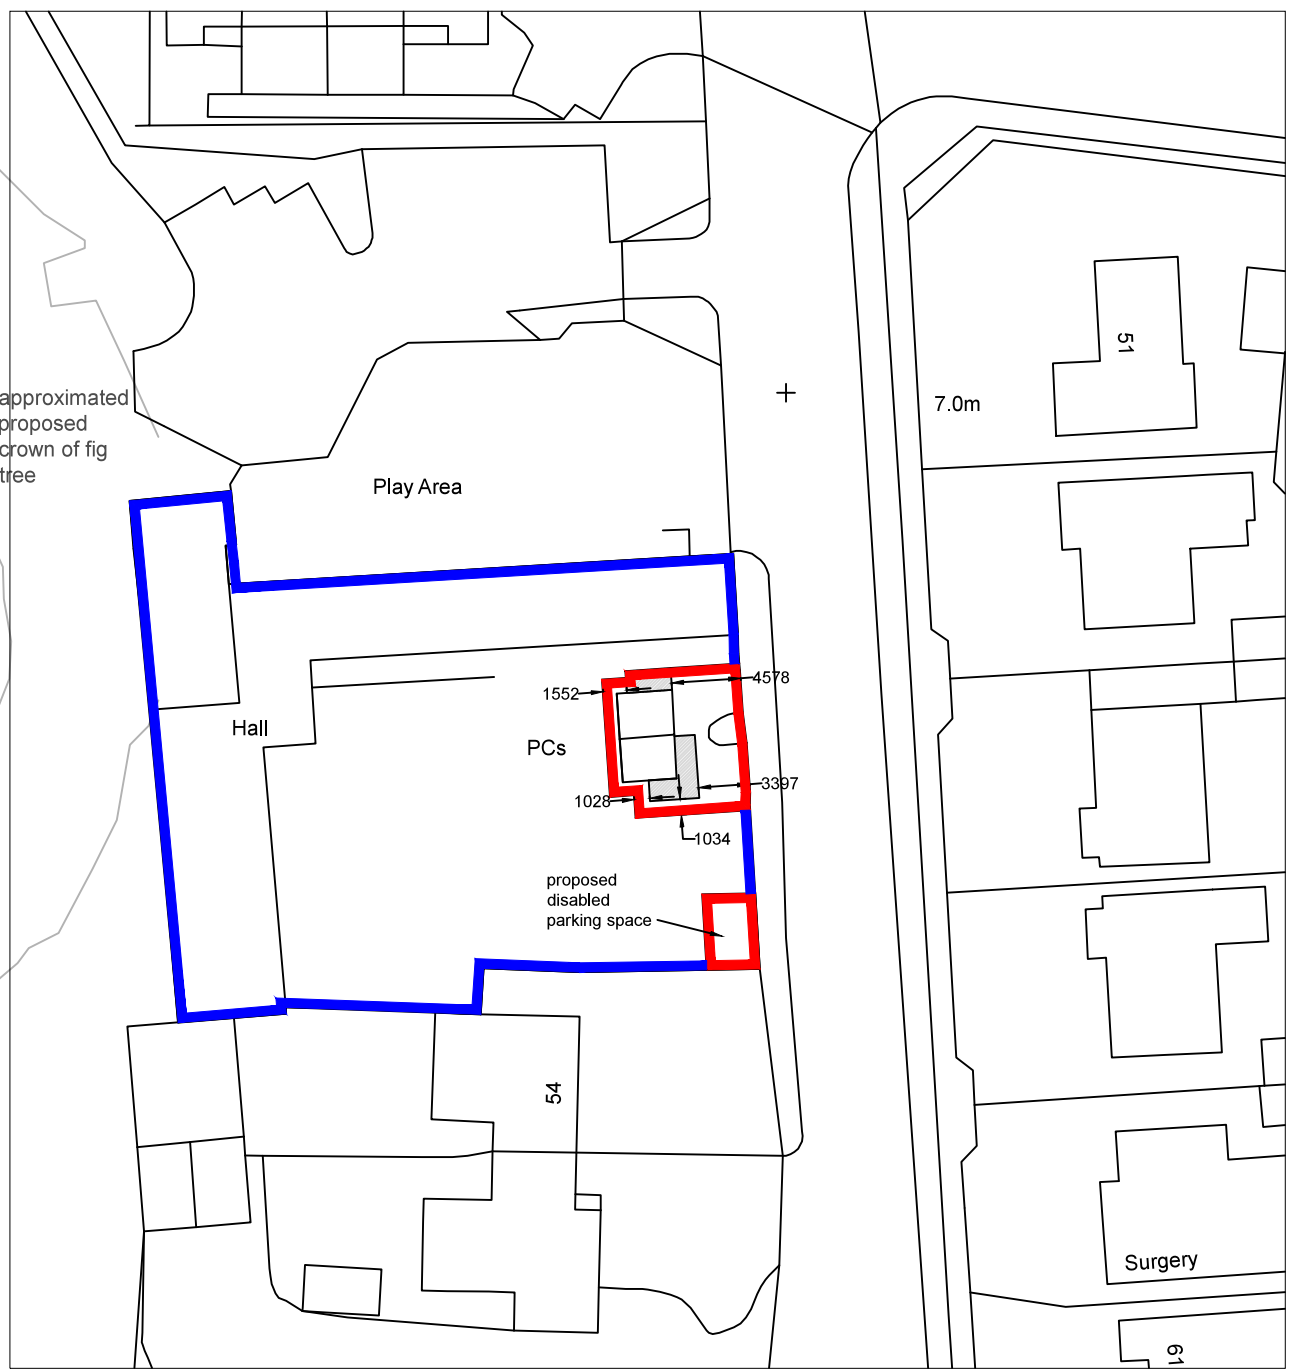

Site Block Plan (1:500)

Revisions		
Rev	Description	By
e	Planning Amendment	LW
d	Planning Amendment	LW
c	Additional Information	LW
b	Amedments	LW
a	Amedments	LW

All dimensions to be checked on site prior to commencement of work, except for planning purposes.
This drawing is the copyright of
Inspired Design Studio Ltd.
and may not be copied, altered or reproduced in any way without written authority.

Client: East Preston Parish Council	
Project Address: Toilets Sea Road East Preston	
Drawing Title: Existing and Proposed Plans and Elevations	
Drawing Number: 1059.01.e	
Scale:	As stated printed @ A1
Date:	14/10/2016