


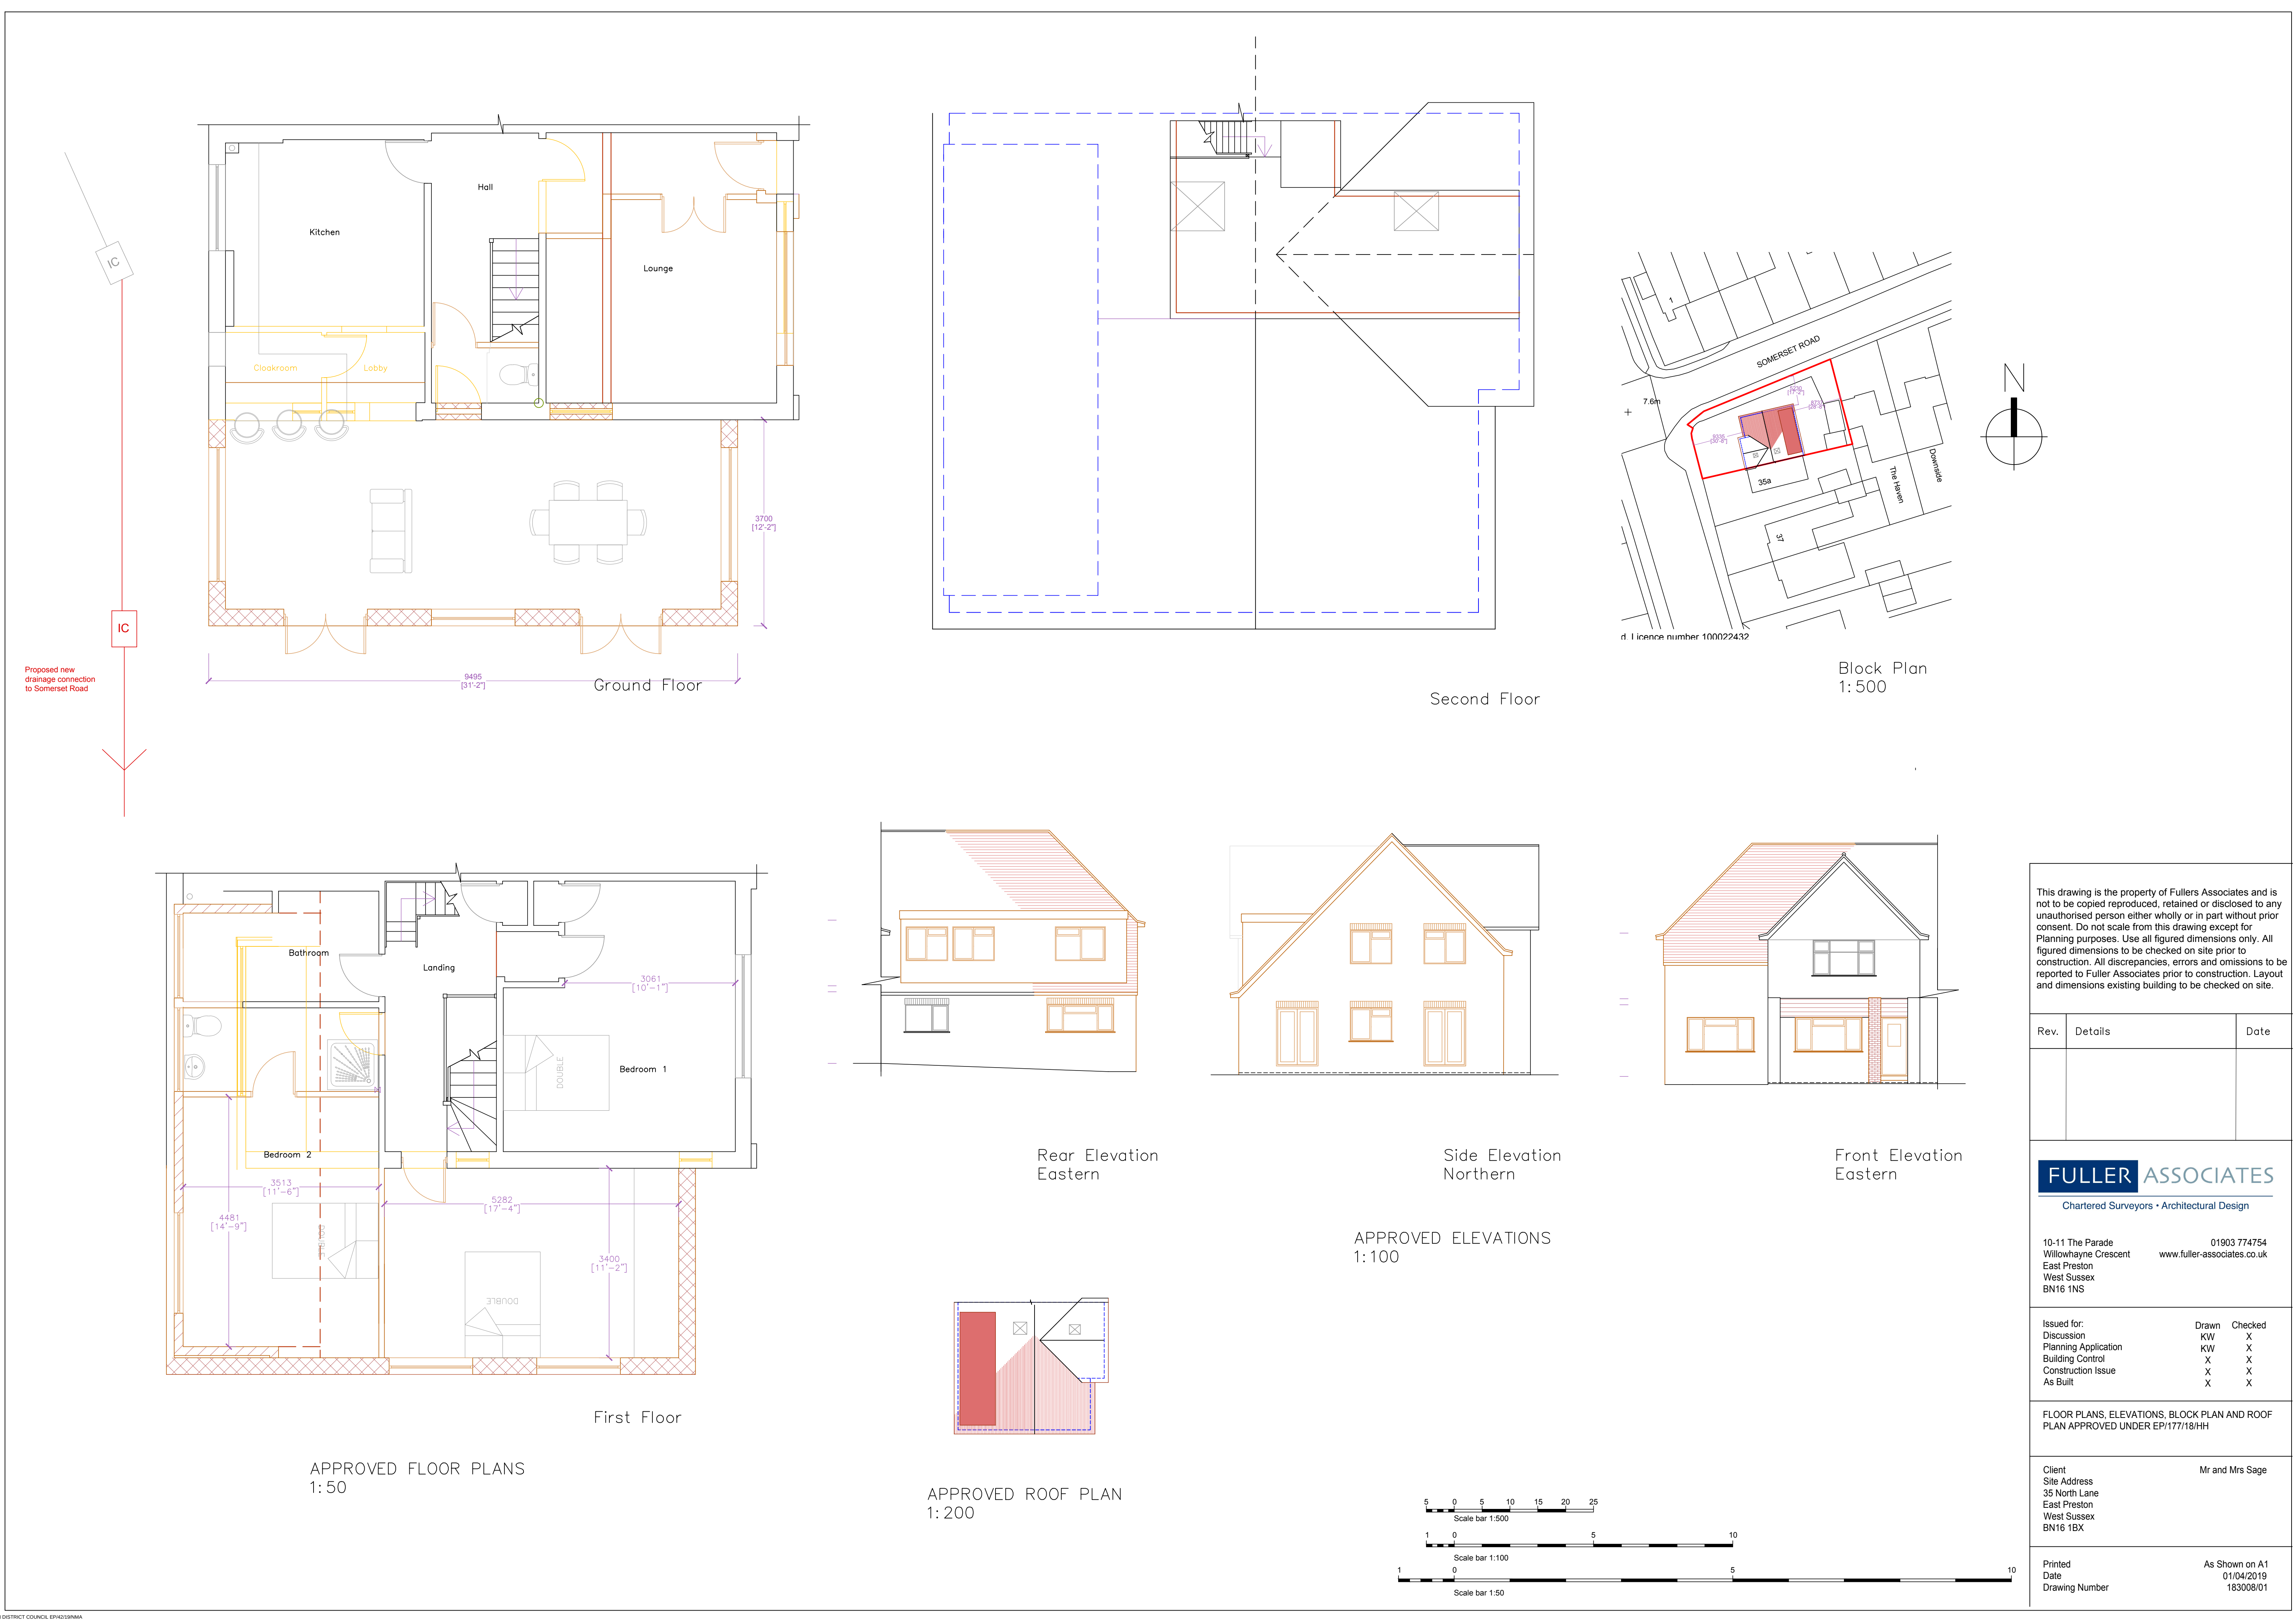

This drawing is the property of Fullers Associates and is not to be copied reproduced, retained or disclosed to any unauthorised person either wholly or in part without prior consent. Do not scale from this drawing except for Planning purposes. Use all figured dimensions only. All figured dimensions to be checked on site prior to construction. All discrepancies, errors and omissions to be reported to Fuller Associates prior to construction. Layout and dimensions existing building to be checked on site.

Rev.	Details	Date

FULLER ASSOCIATES
Chartered Surveyors • Architectural Design

10-11 The Parade
Willowhayne Crescent
East Preston
West Sussex
BN16 1NS

01903 774754
www.fuller-associates.co.uk

Issued for:	Drawn	Checked
Discussion	KW	X
Planning Application	KW	X
Building Control	X	X
Construction Issue	X	X
As Built	X	X

FLOOR PLANS, ELEVATIONS, BLOCK PLAN AND ROOF PLAN APPROVED UNDER EP/177/18/HH

Client
Site Address
35 North Lane
East Preston
West Sussex
BN16 1BX

Mr and Mrs Sage

Printed
Date
Drawing Number

As Shown on A1
01/04/2019
183008/01

