


Scale bar 1 metre
Drawing scale is 1:100
when printed A3 size



Refer to drawing showing extent of
affected area. See drg No. EX/04 for existing view

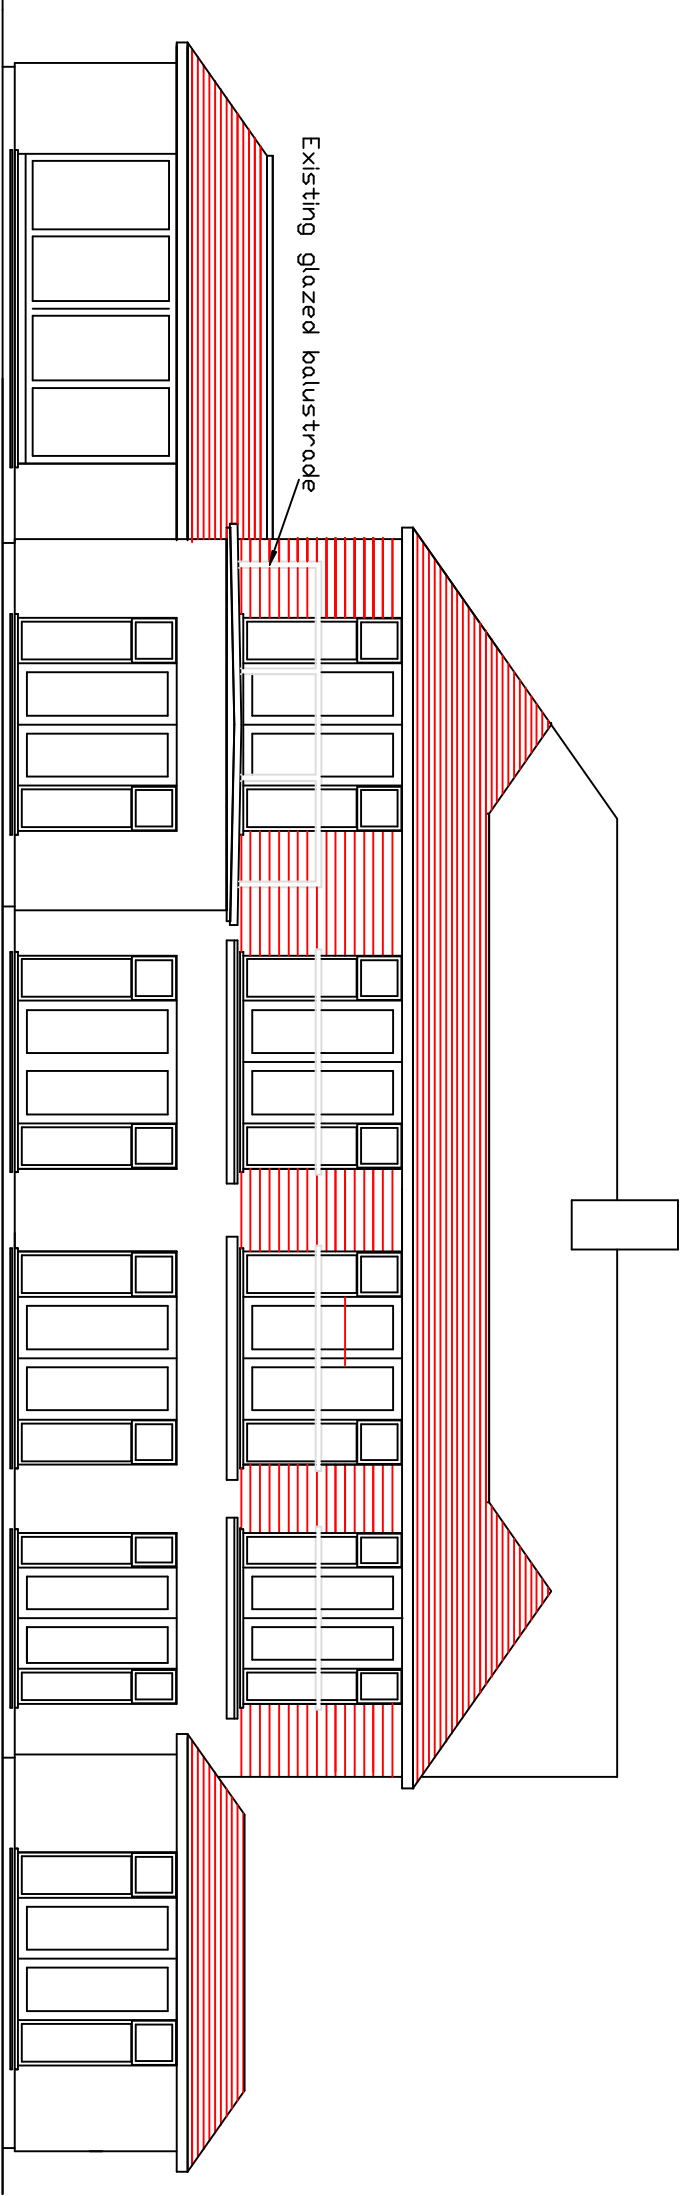

Existing South Elevation

3 Tamarisk Way
Existing South Elevation
Drawing Number EX/01

Drawing scale is 1:100 when printed at A3