
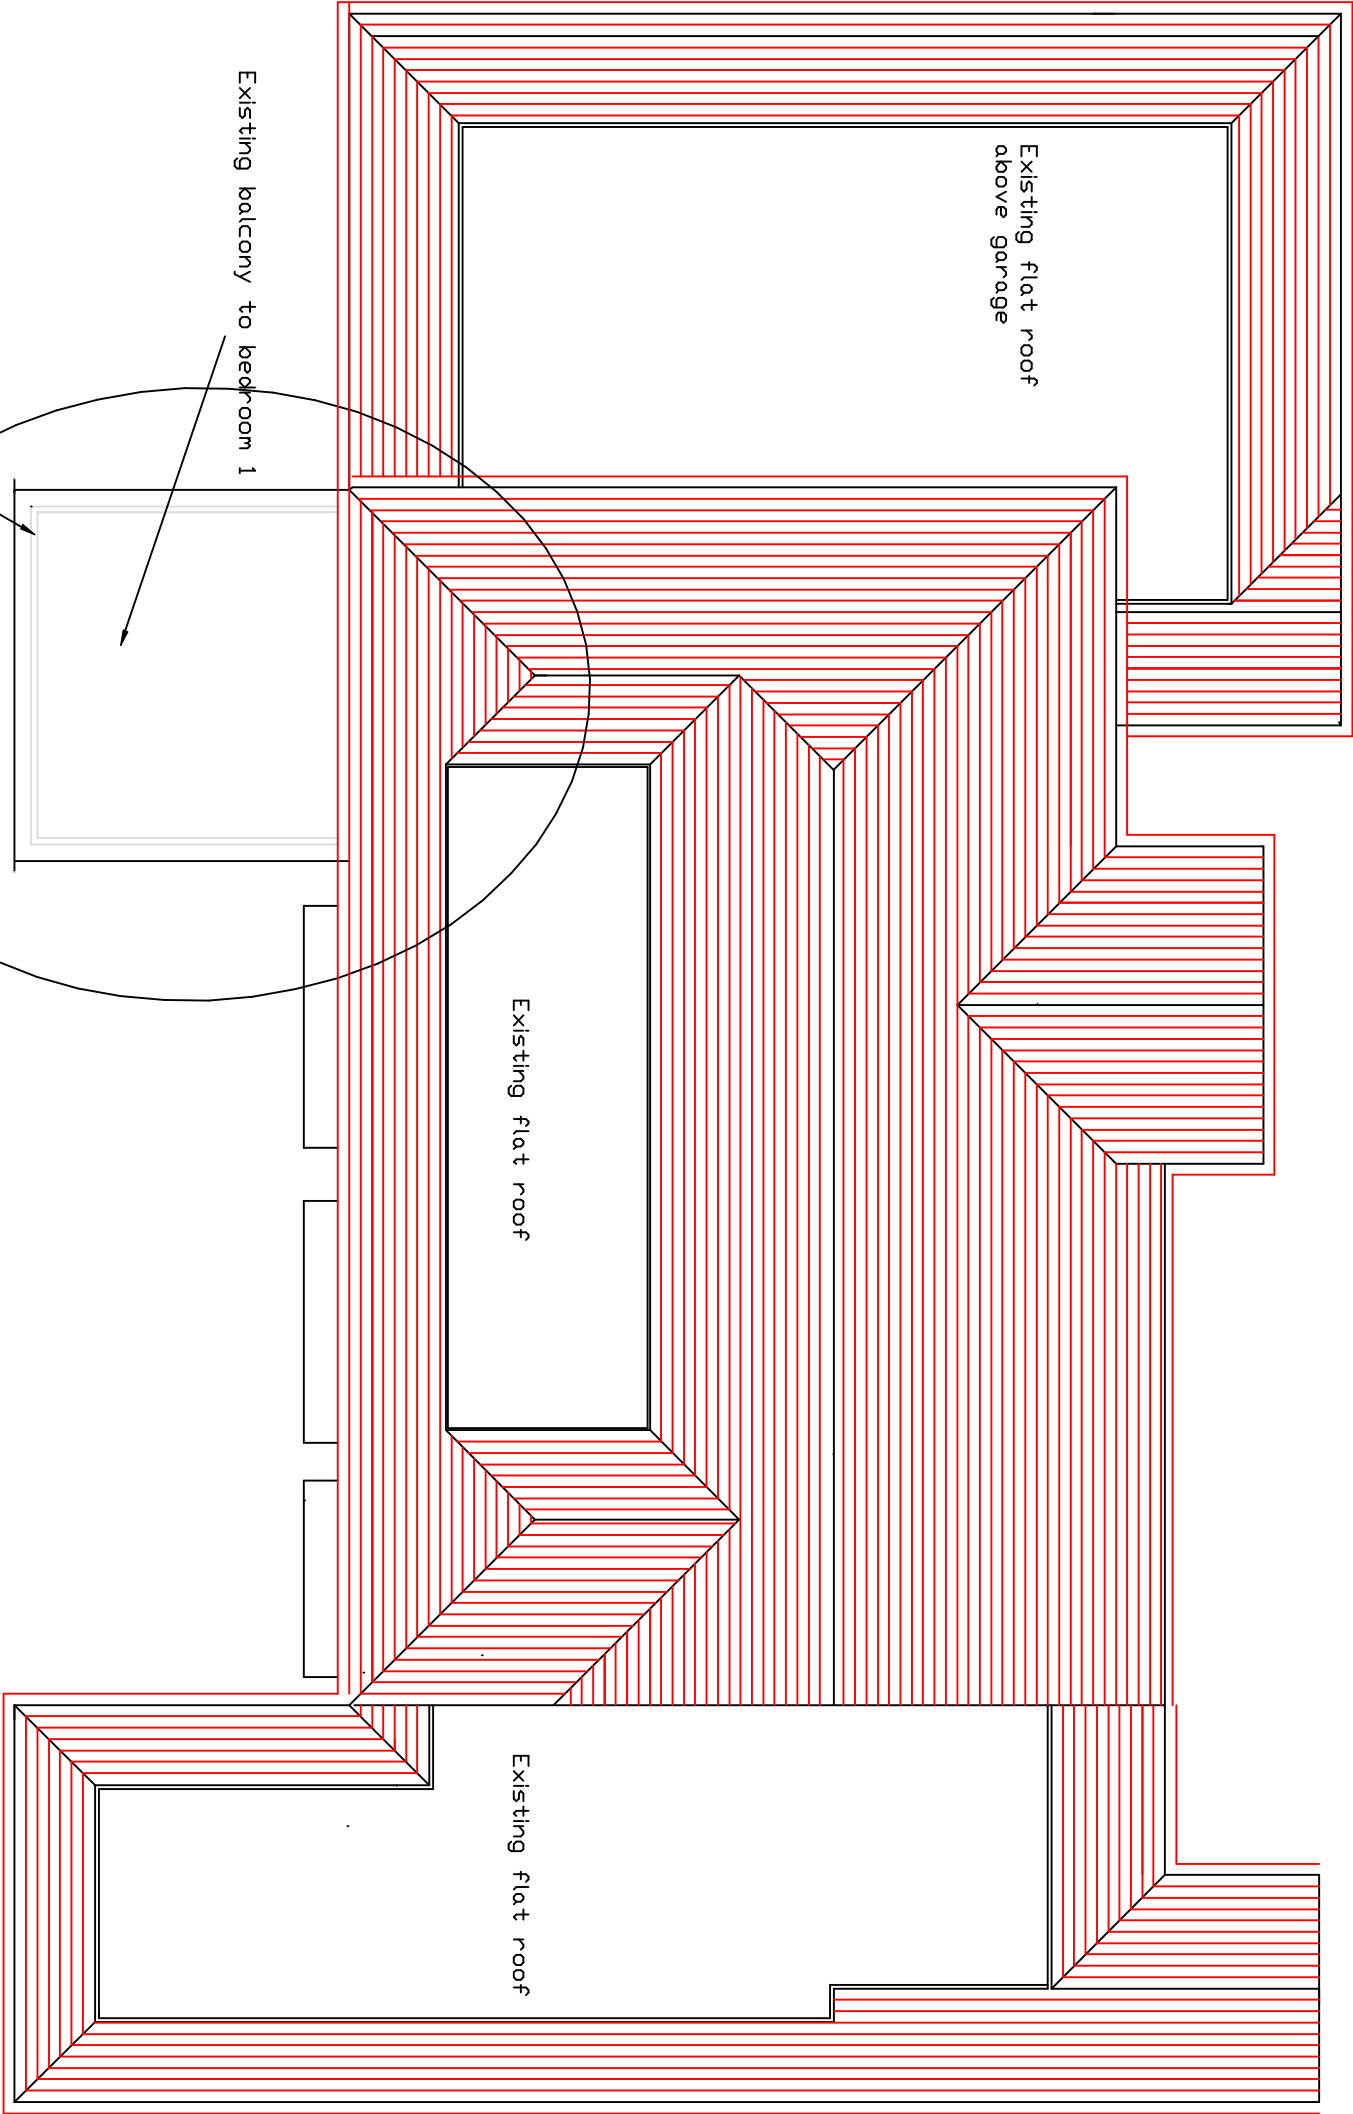


Scale bar 1 metre
Drawing scale is 1:100
when printed A3 size

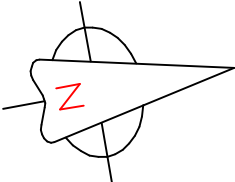

NOTE: The affected area lies within
the area of the circle shown

Existing Roof Plan

3 Tamarisk Way
Existing Plan View (Roof)
Drawing Number EX/02