
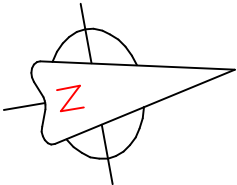


Scale bar 1 metre  
Drawing scale is 1:100  
when printed A3 size

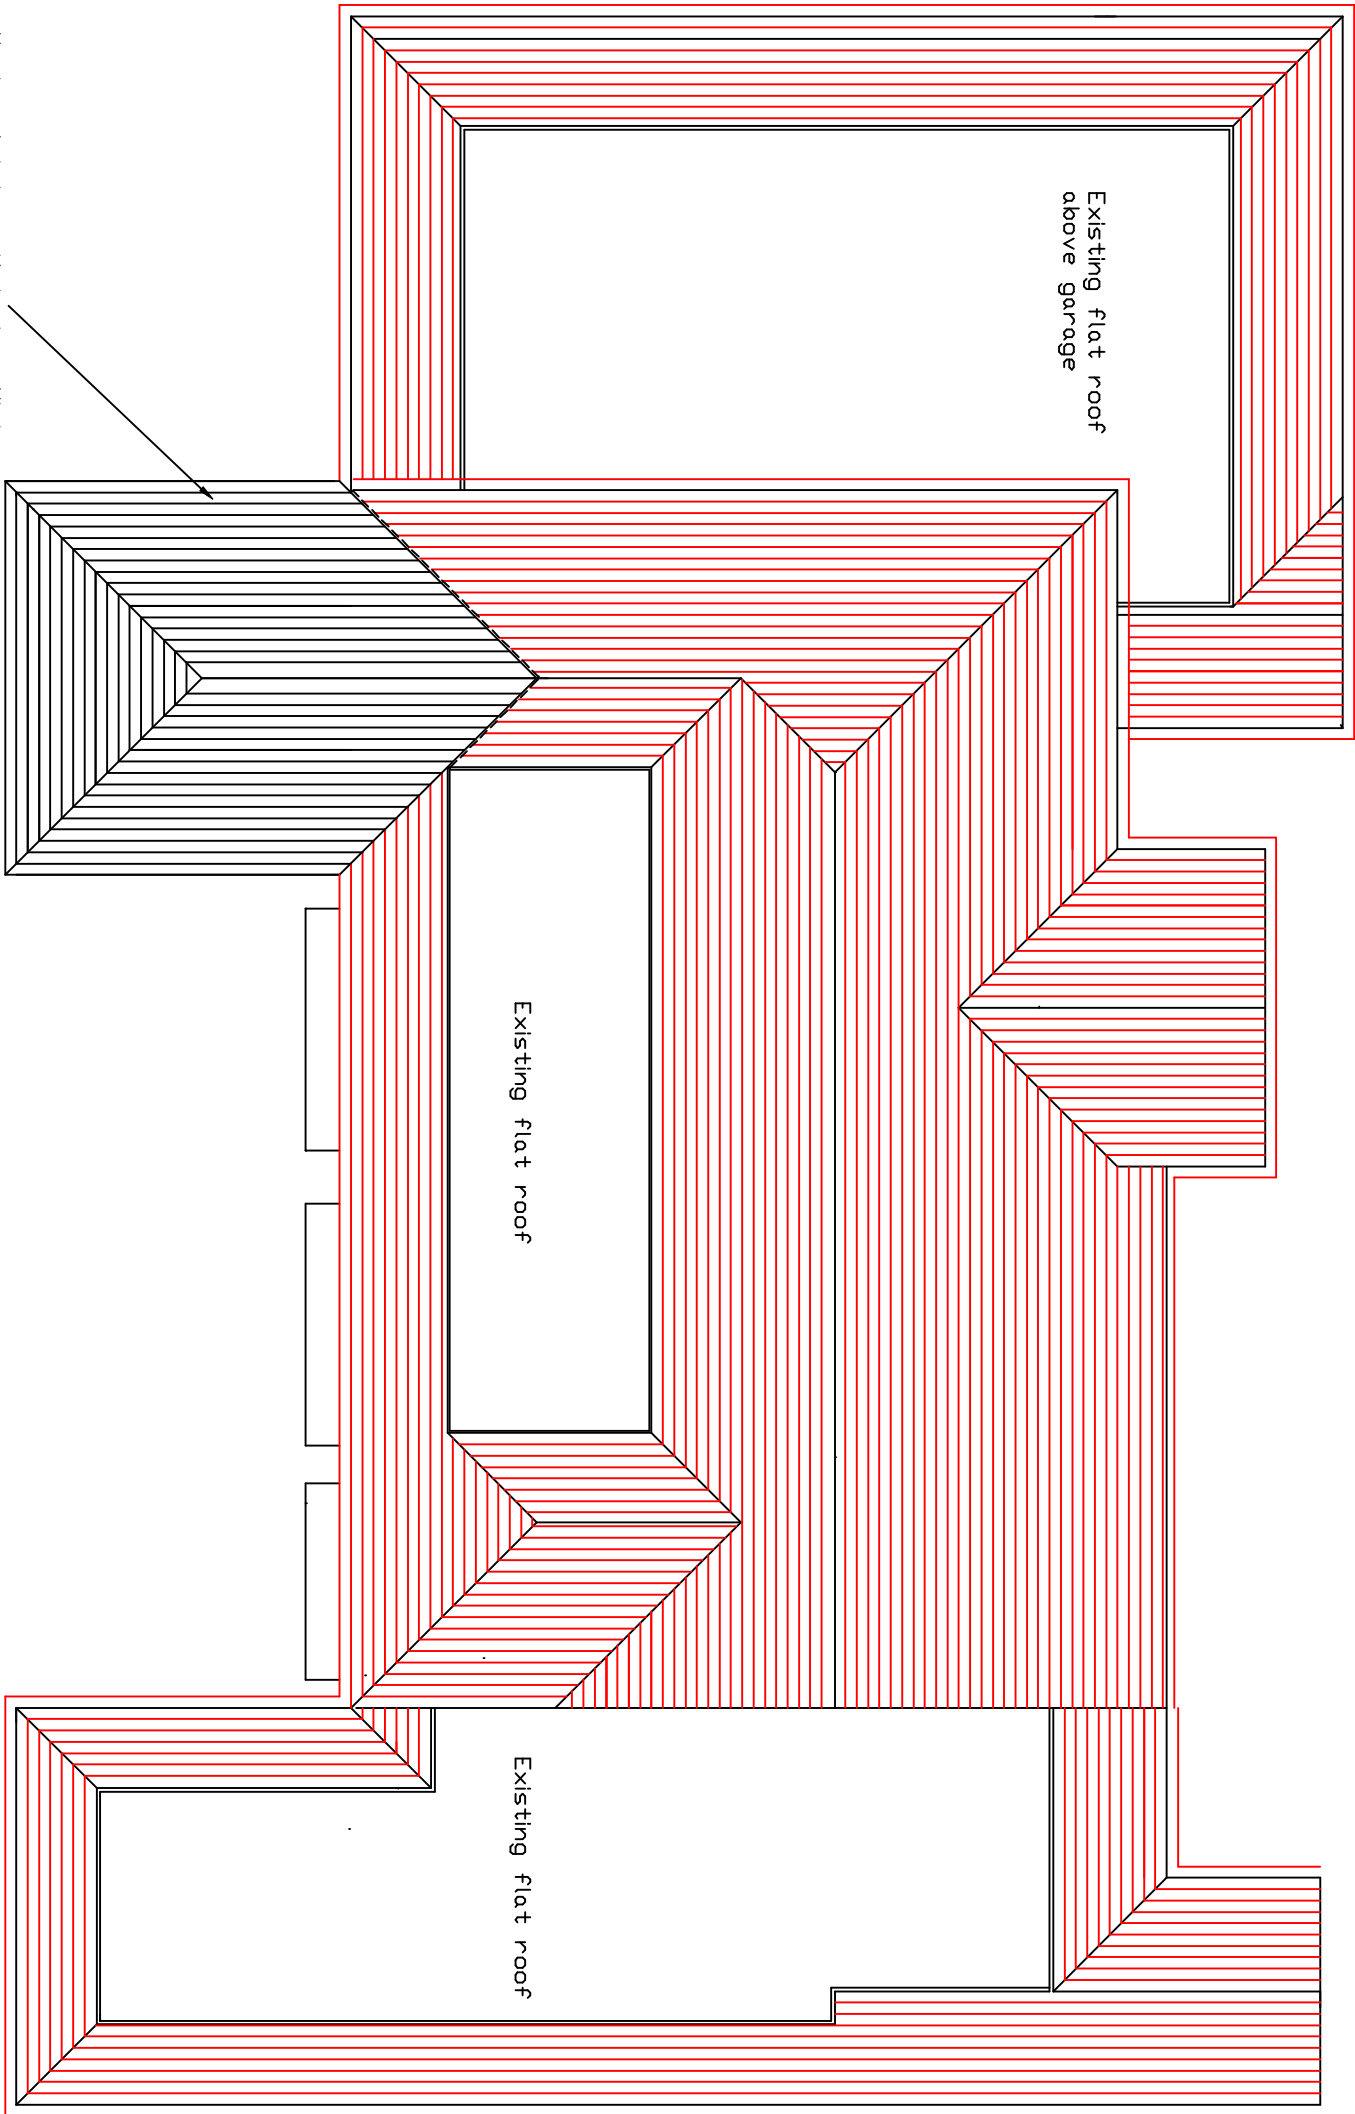

Proposed Roof Plan

**3 Tamarisk Way**  
**Proposed Plan View (Roof)**  
**Drawing Number PR/02**