


Scale bar 1 metre
Drawing scale is 1:100
when printed A3 size

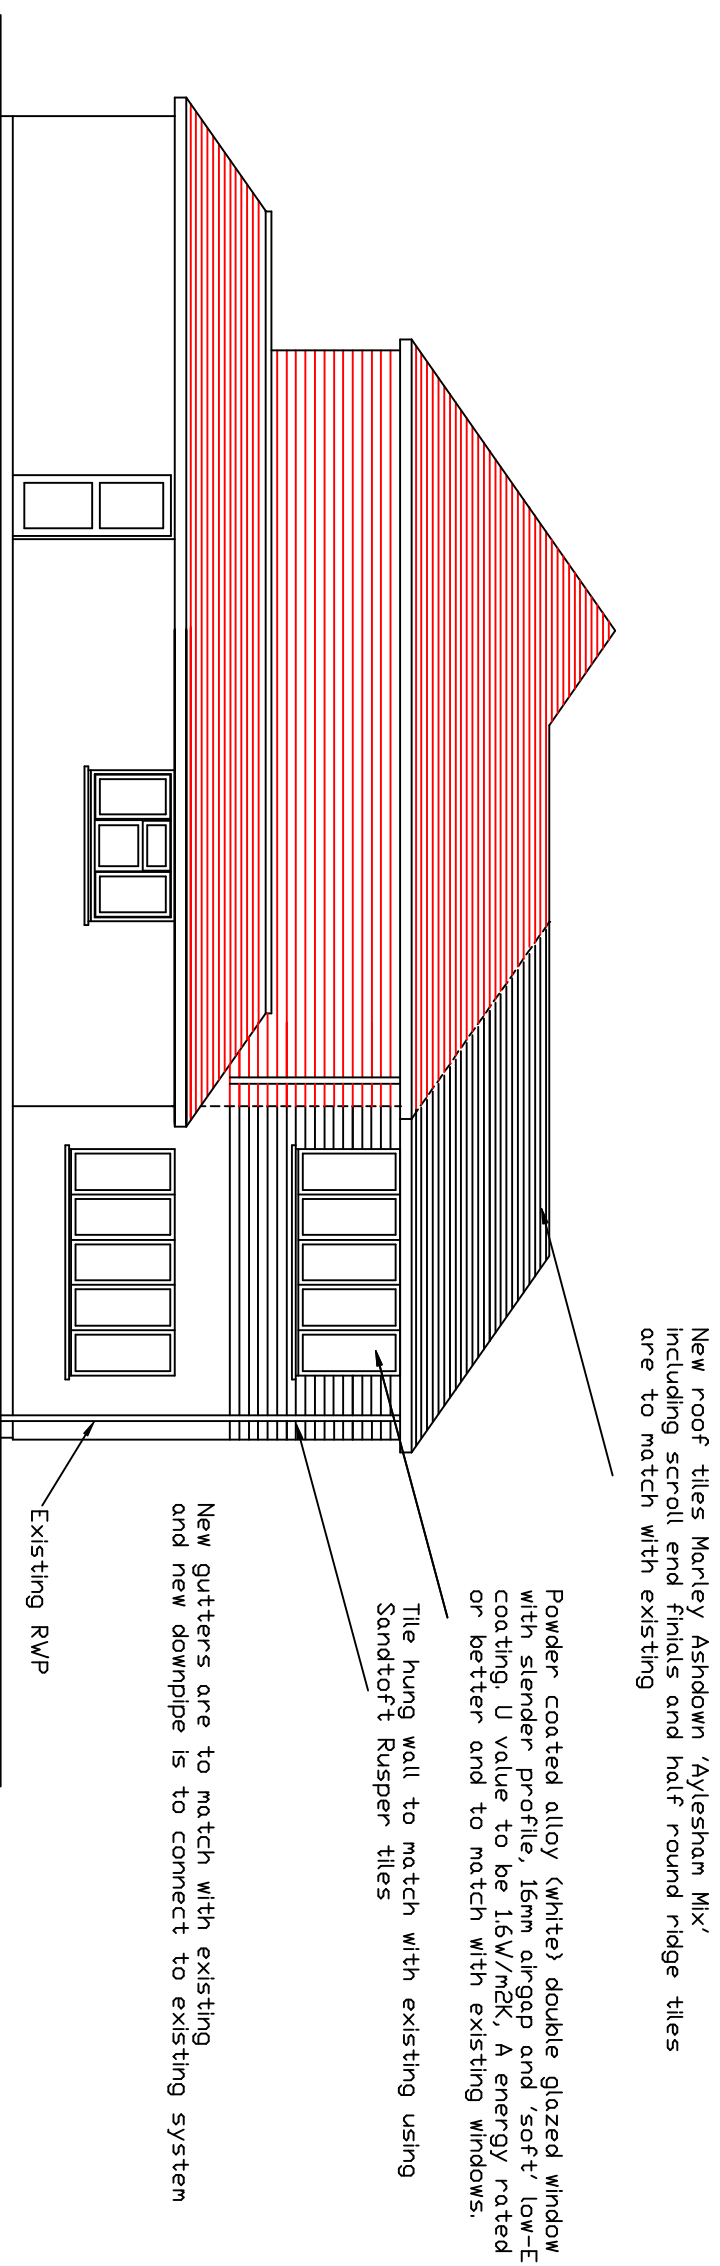

Proposed West Elevation

3 Tamarisk Way
Proposed West Elevation
Drawing Number PR/03

Drawing scale is 1:100 when printed at A3