




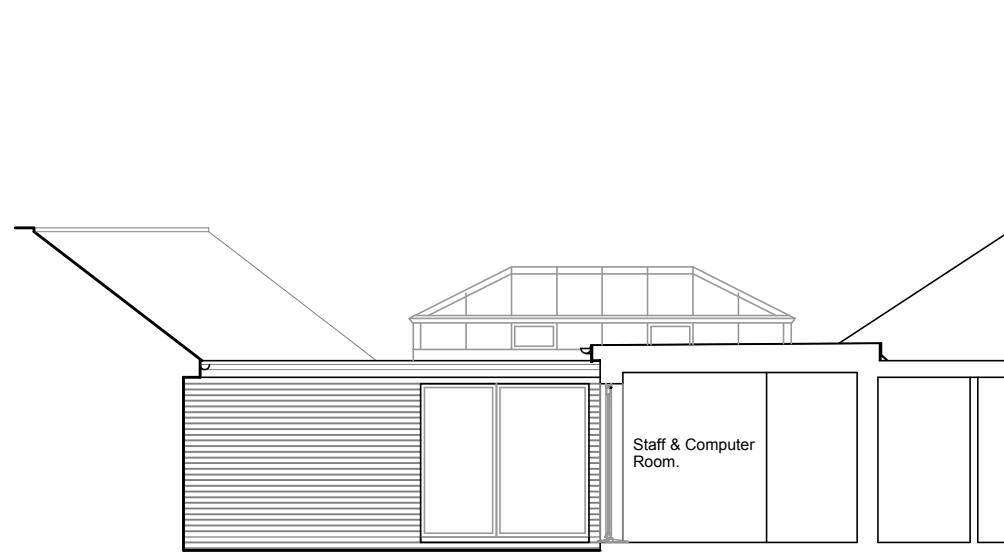


North Elevation
1:100

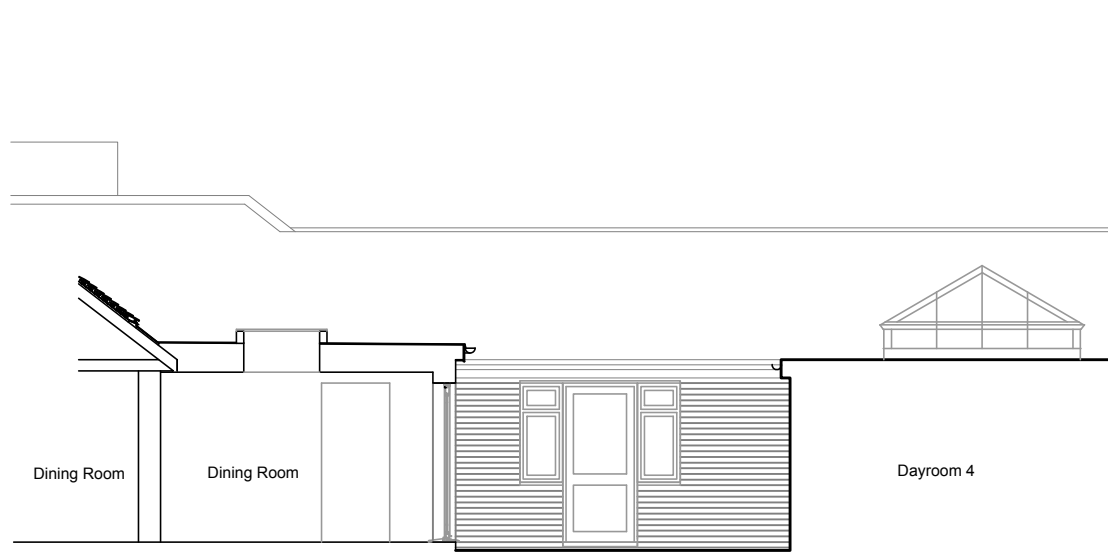



East Elevation
1:100

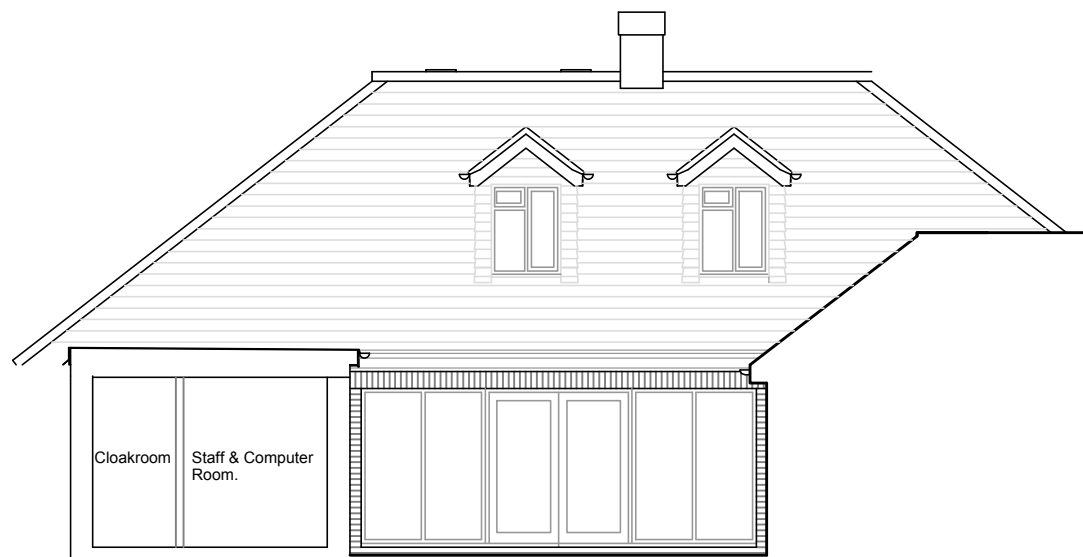


South Elevation
1:100

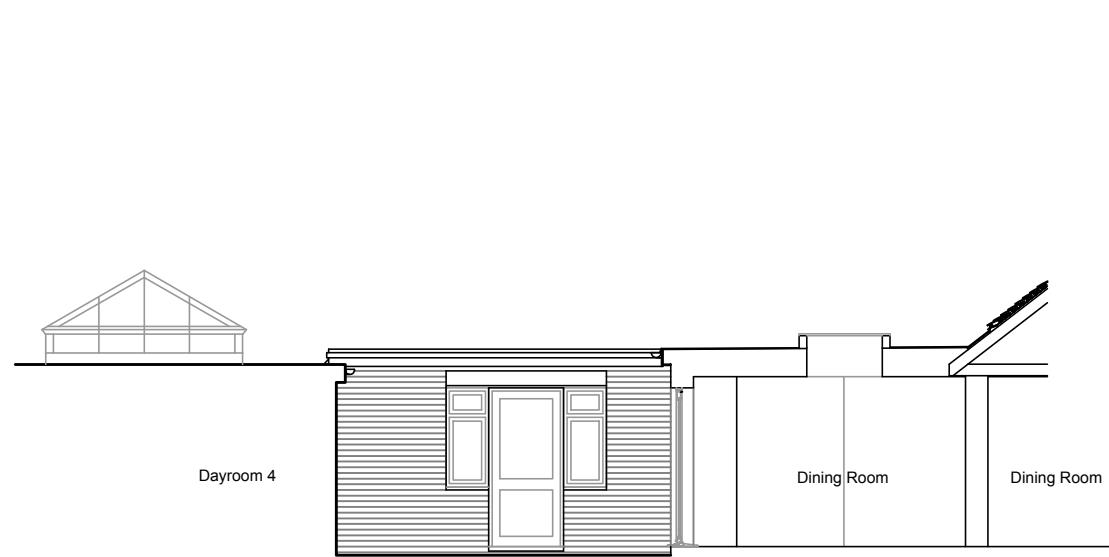

West Elevation
1:100

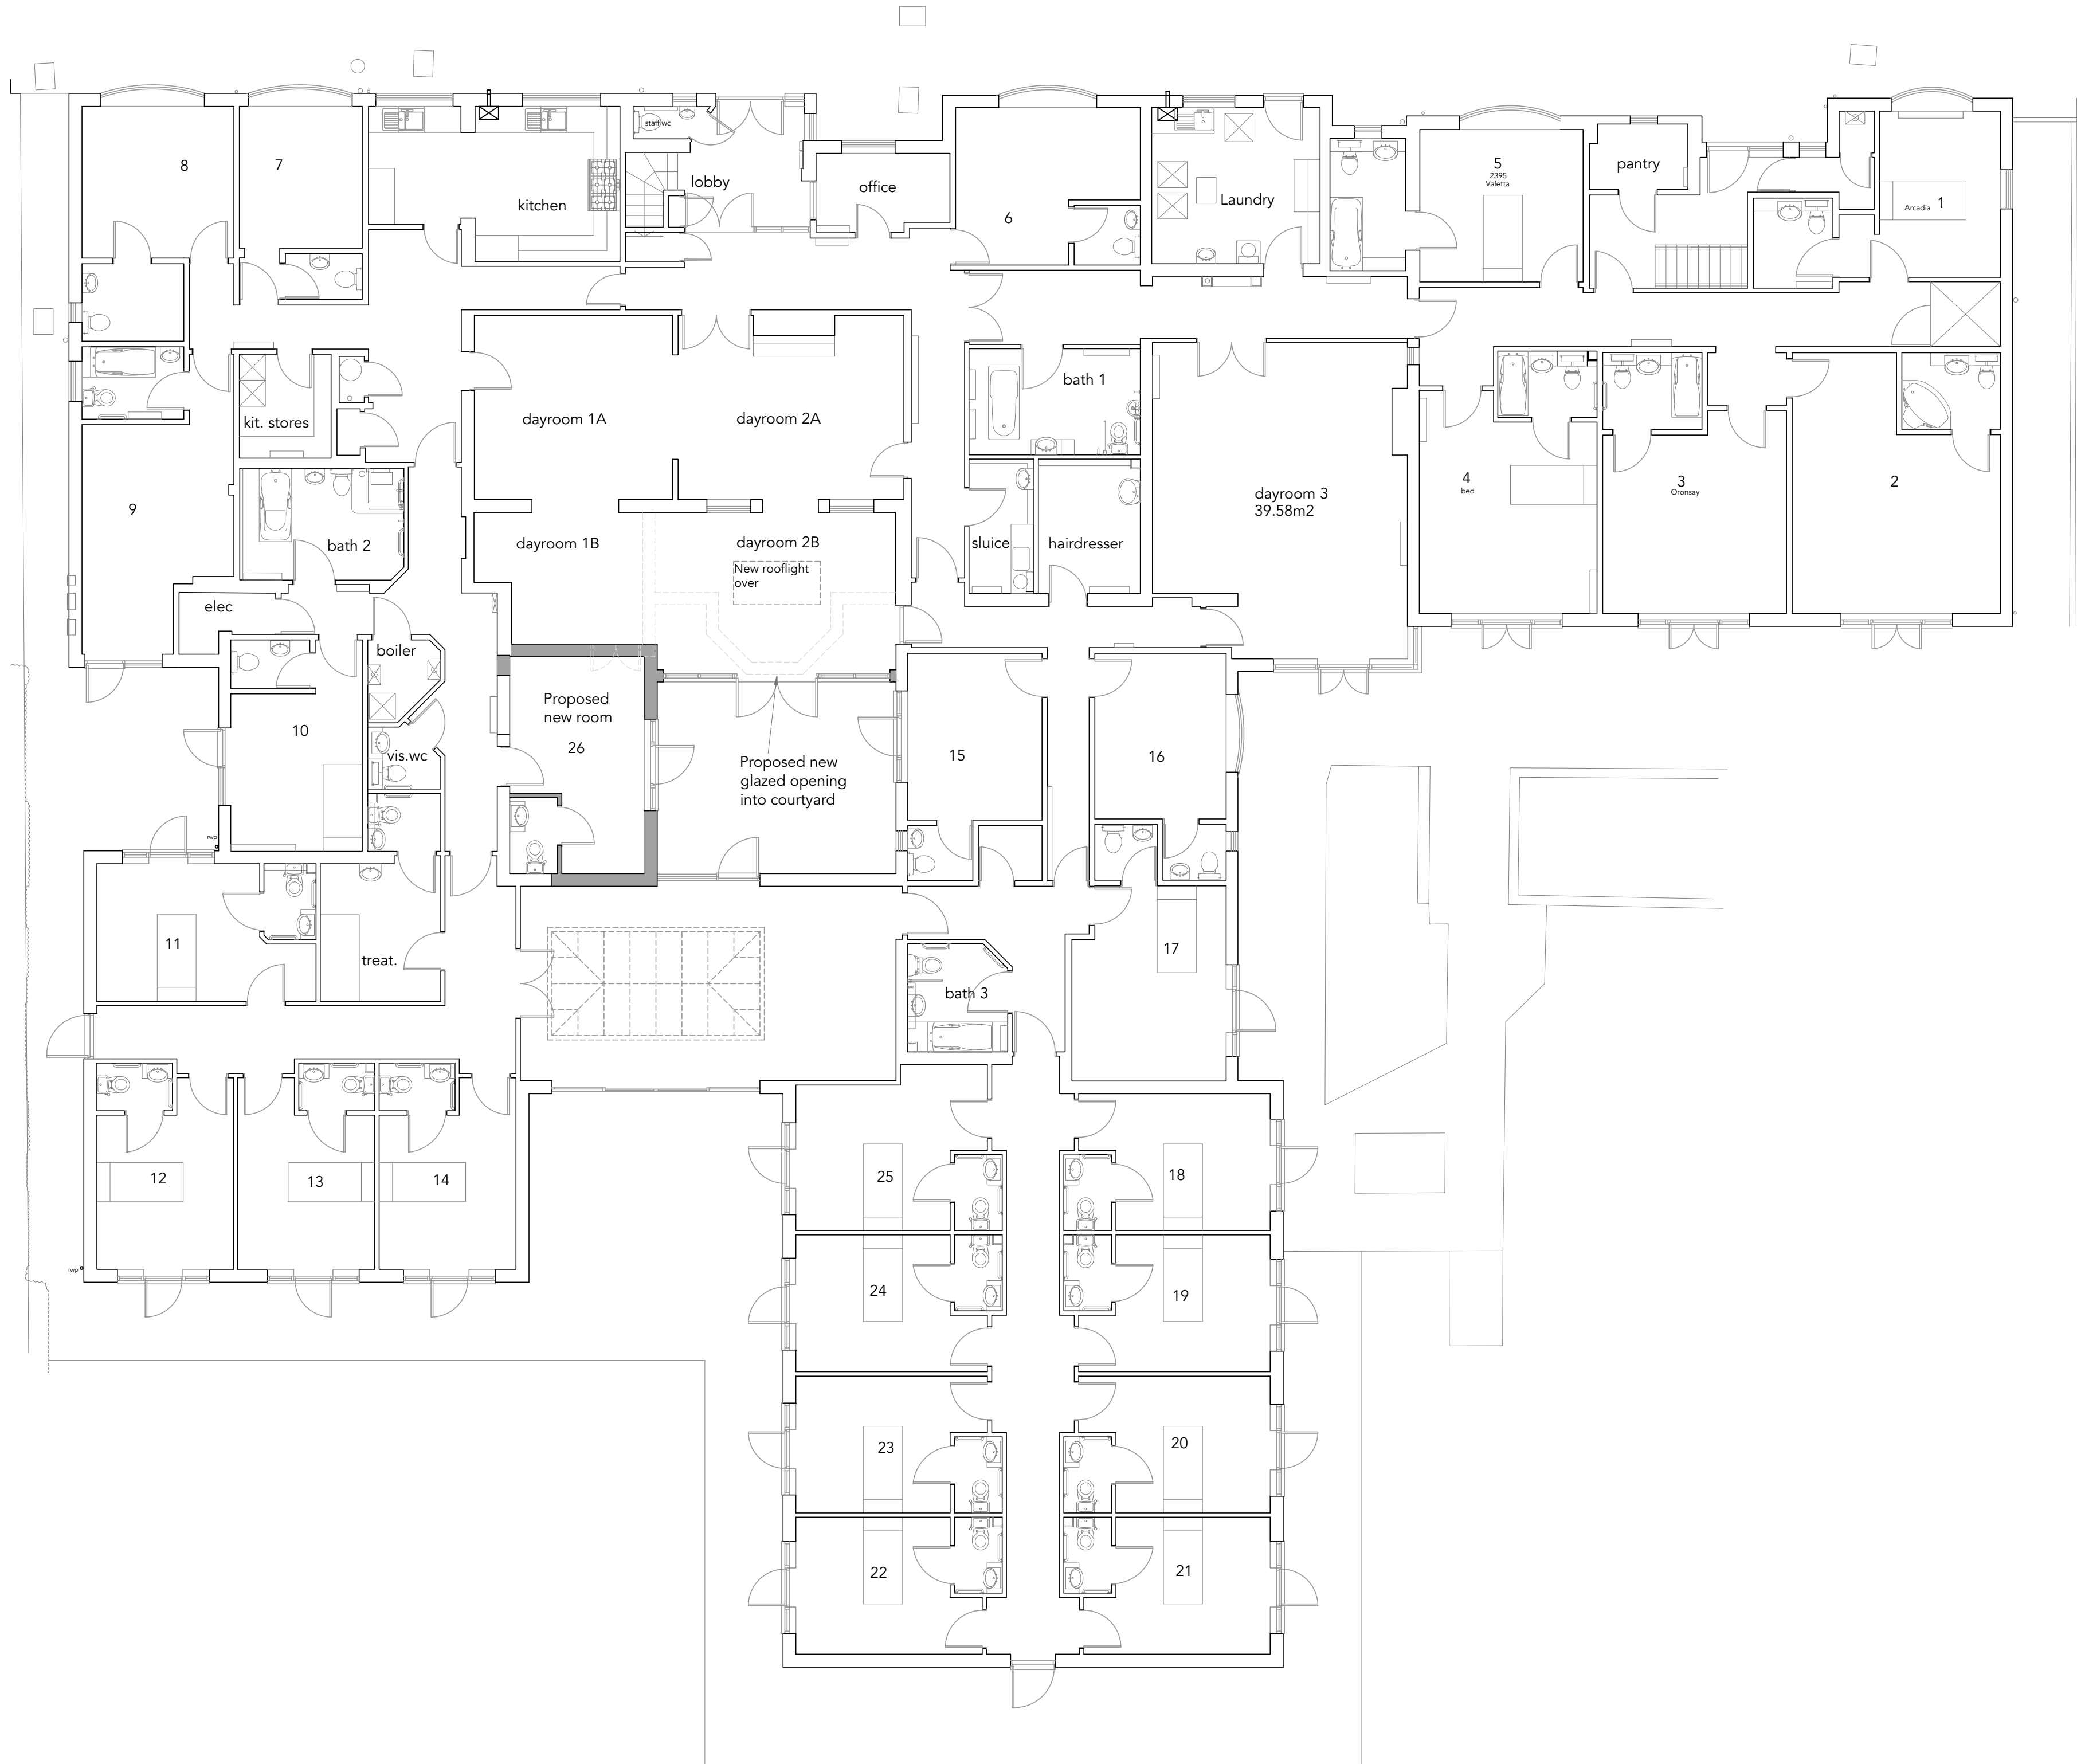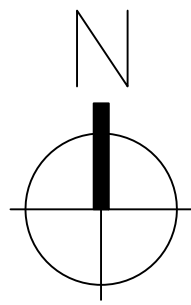

Ground Floor Plan
1:100

 

Notes:

Revisions:

This drawing is the property of Fuller Architects and is not to be copied, reproduced, retained or disclosed to any unauthorised person either wholly or in part without prior consent. Do not scale from this drawing except for Planning purposes. Use all figured dimensions only. All figured dimensions to be checked on site prior to construction. All discrepancies, errors and omissions to be reported to Fuller Architects prior to construction. Layout and dimensions existing building to be checked on site.

FULLER

• ARCHITECTS •

01903 774754
info@fuller-architects.co.uk
fuller-architects.co.uk
103-105 Sea Road, East Preston,
BN16 1NX

Job Title
Green Willow Residential Care Home,
Vicarage Lane, East Preston
Client
Mrs J Dalli

Drawing Name
Ground Floor Plan & Courtyard Elevations -
Proposed

Drawing Status
Planning

Drawn by ML Date Apr 26
Checked by LW Date Apr 26

Drawing Scale
1:100 at A1

Drawing No 260025/ 02 Revision