




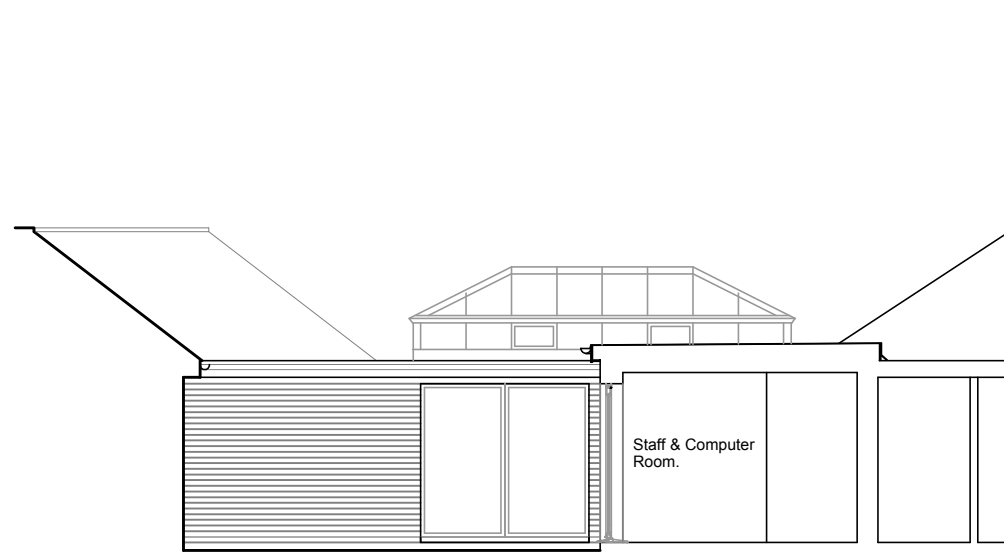


North Elevation
1:100

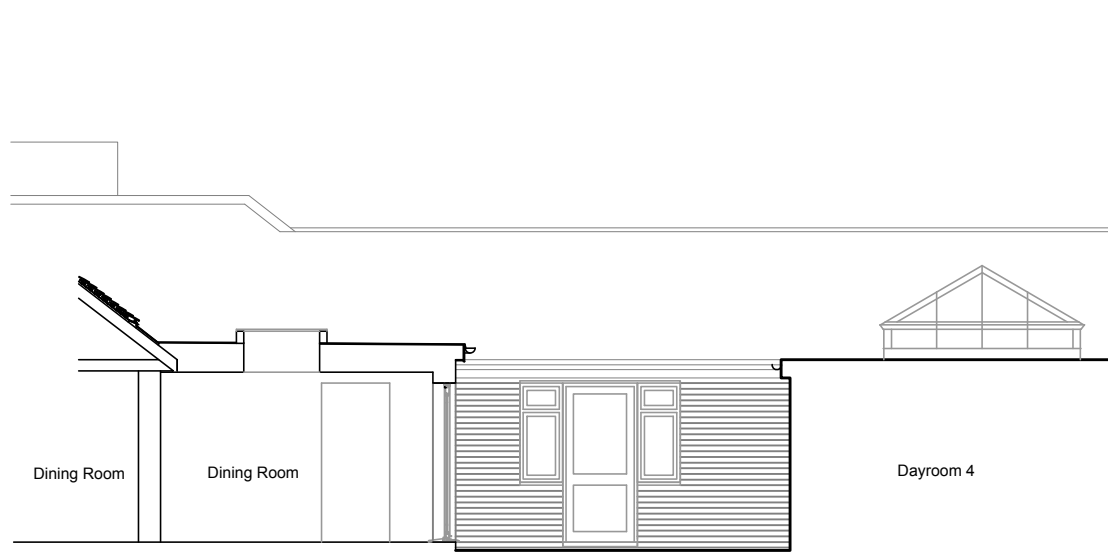



East Elevation
1:100

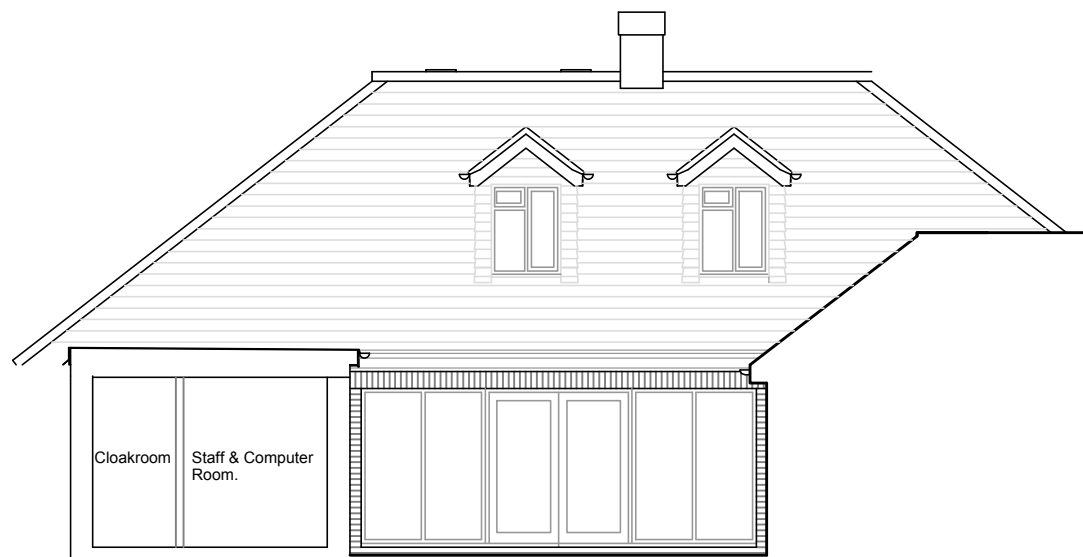


South Elevation
1:100

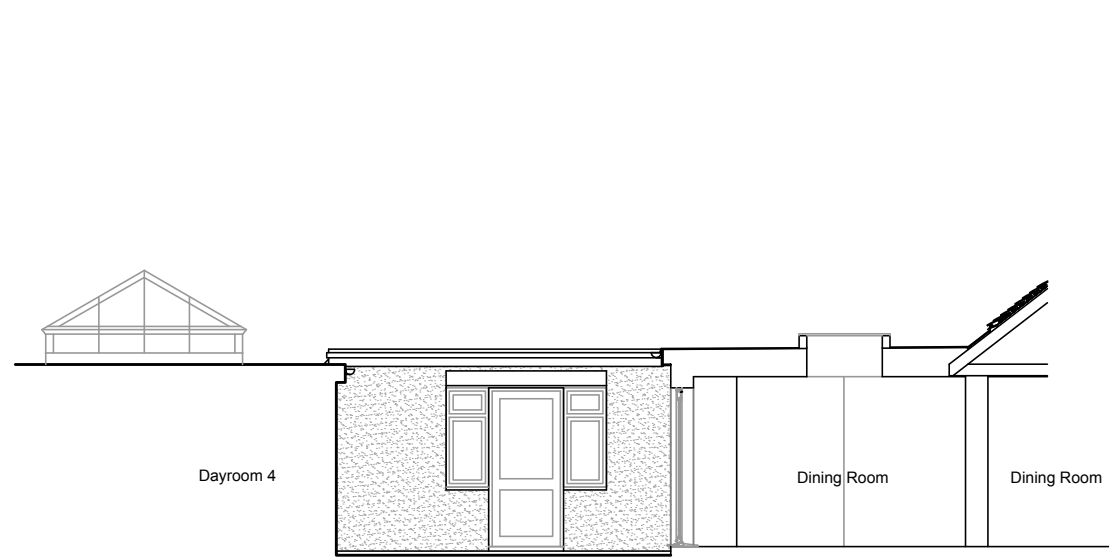

West Elevation
1:100

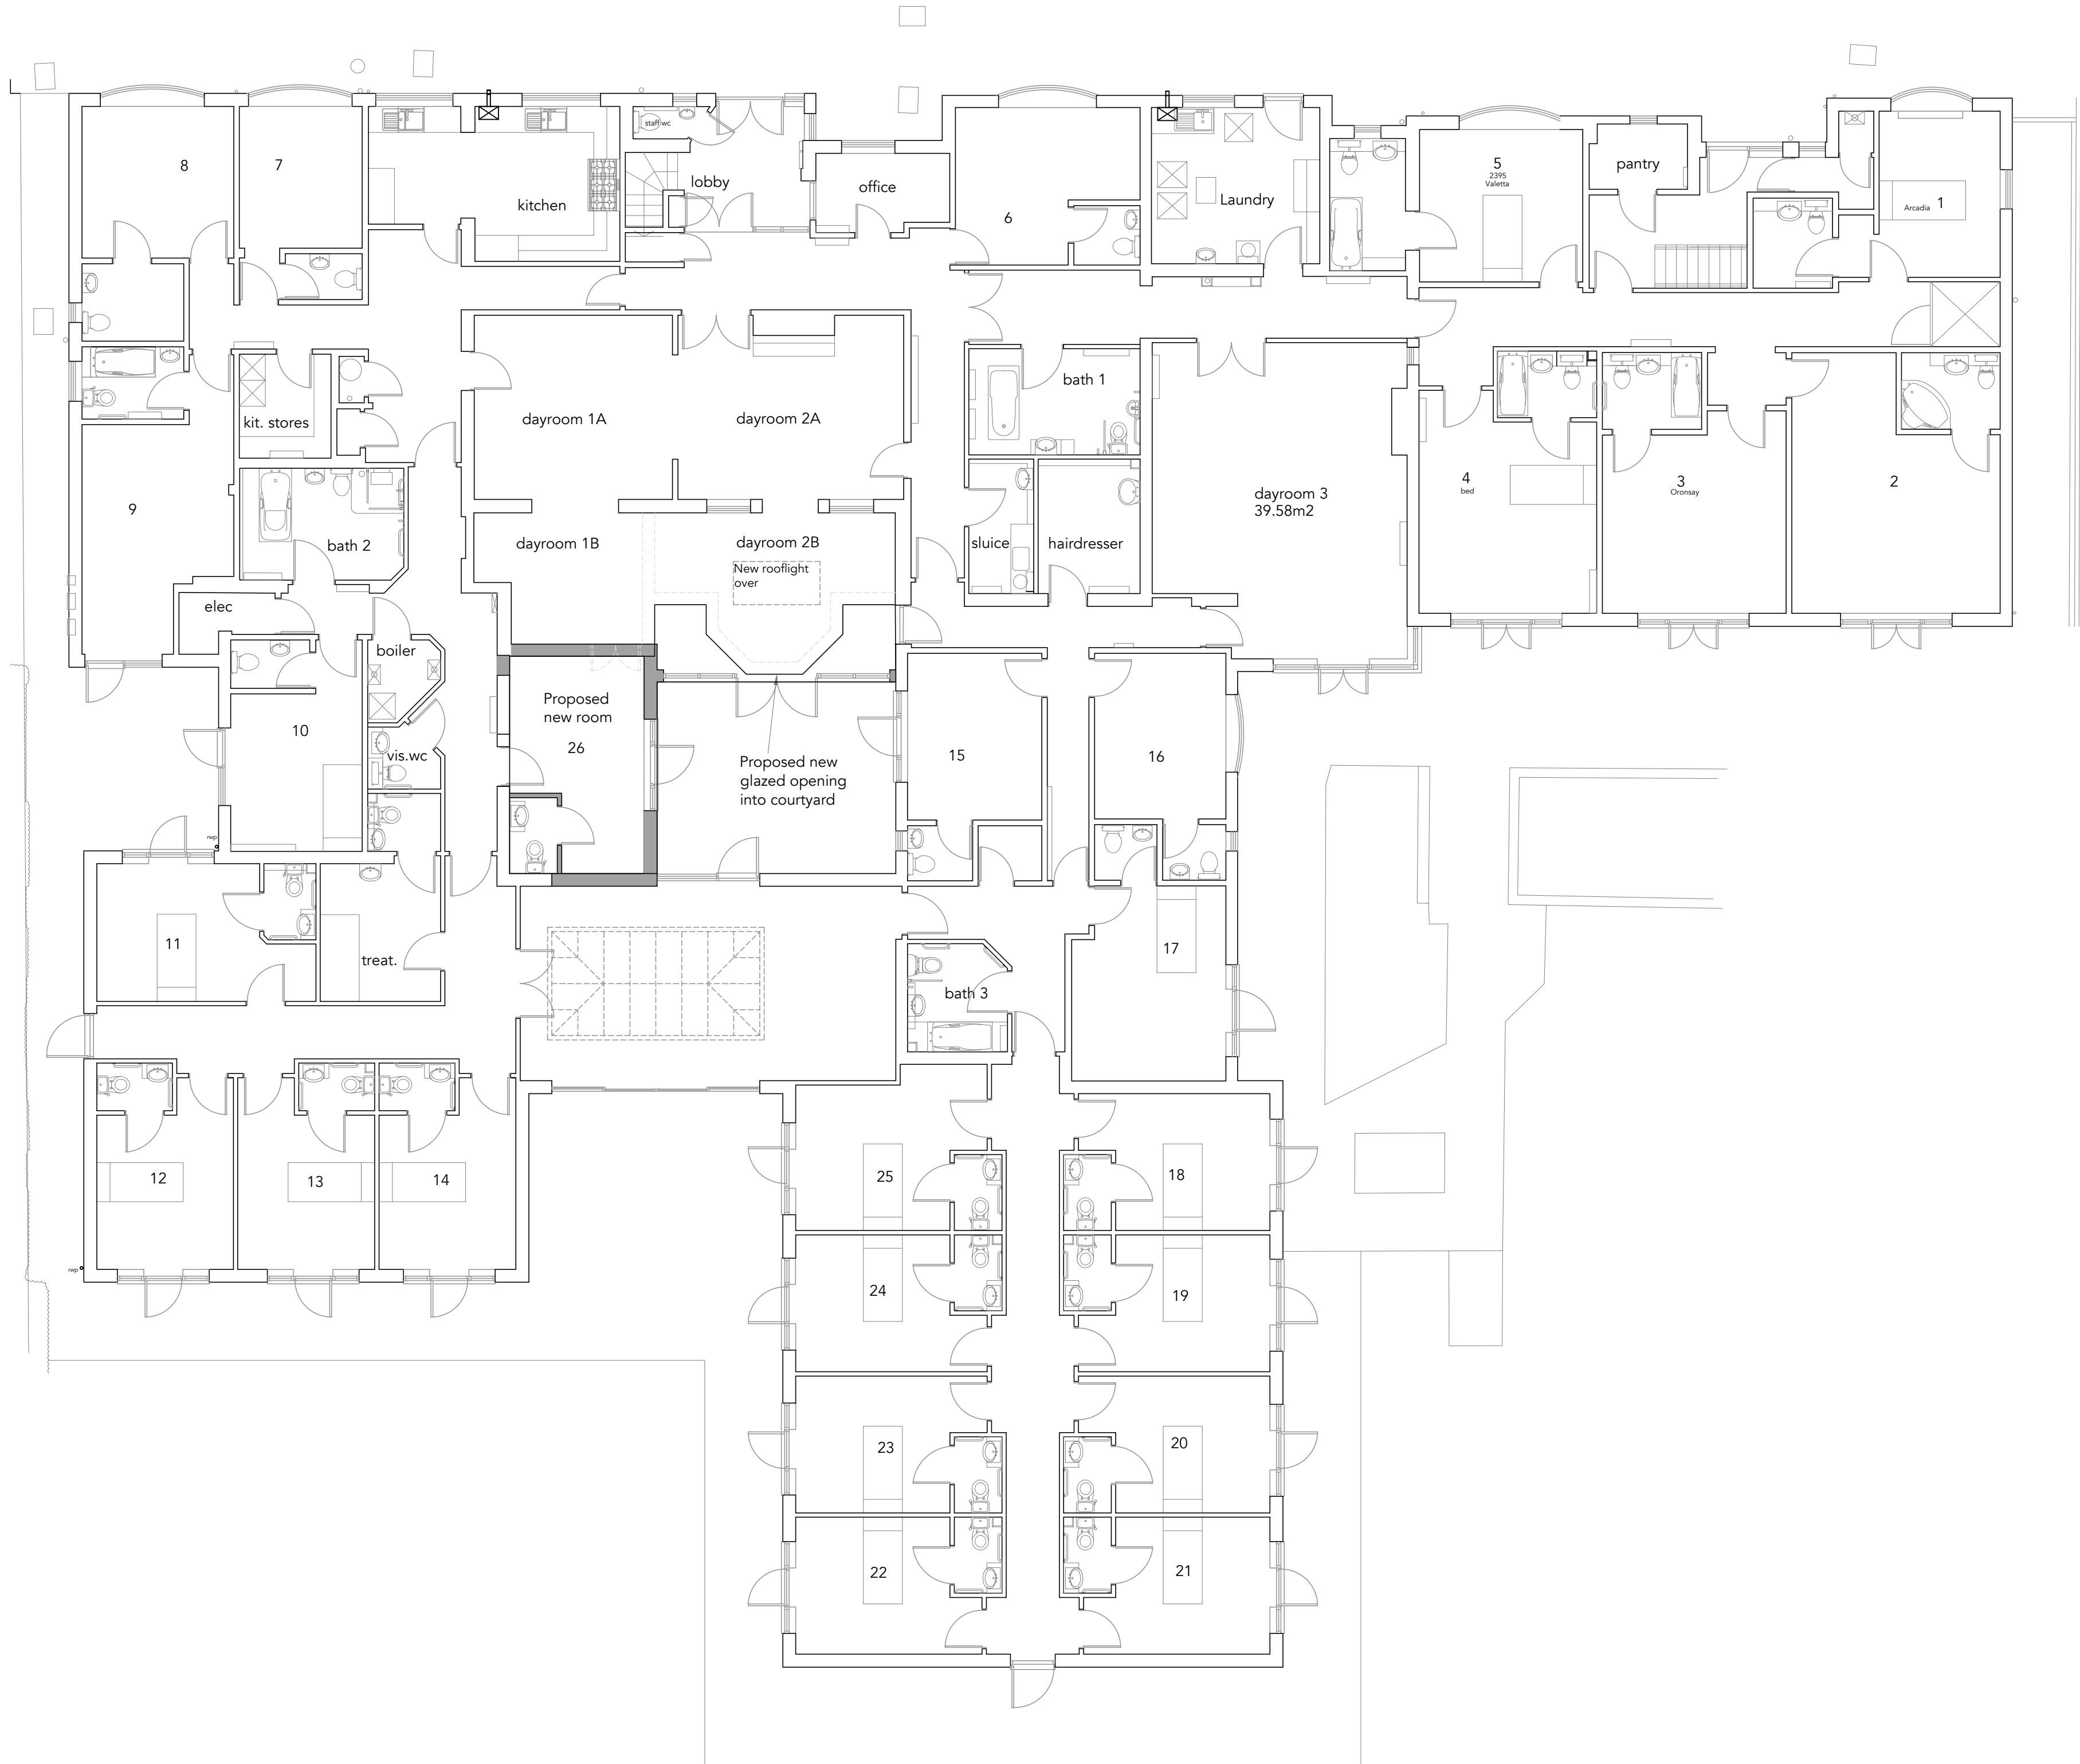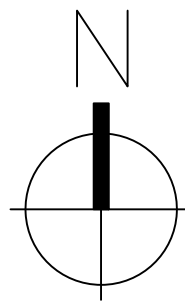

Ground Floor Plan
1:100

 

Notes:

Revisions:		
A:	Minor amendments	13/05/26
B:	Minor amendments	29/05/26

This drawing is the property of Fuller Architects and is not to be copied, reproduced, retained or disclosed to any unauthorised person either wholly or in part without prior consent. Do not scale from this drawing except for Planning purposes. Use all figured dimensions only. All figured dimensions to be checked on site prior to construction. All discrepancies, errors and omissions to be reported to Fuller Architects prior to construction. Layout and dimensions existing building to be checked on site.

Job Title	Green Willow Residential Car Home, Vicarage Lane, East Preston	
Client	Mrs J Dalli	

Drawing Name	Ground Floor Plan & Courtyard Elevations - Proposed	
--------------	--	--

Drawing Status	Planning	
----------------	----------	--

Drawn by	ML	Date	Apr 26
Checked by	LW	Date	Apr 26

Drawing Scale	1:100 at A1	
---------------	-------------	--

Drawing No	260025/ 02	Revision	B
------------	------------	----------	---