



Block plan 1:500

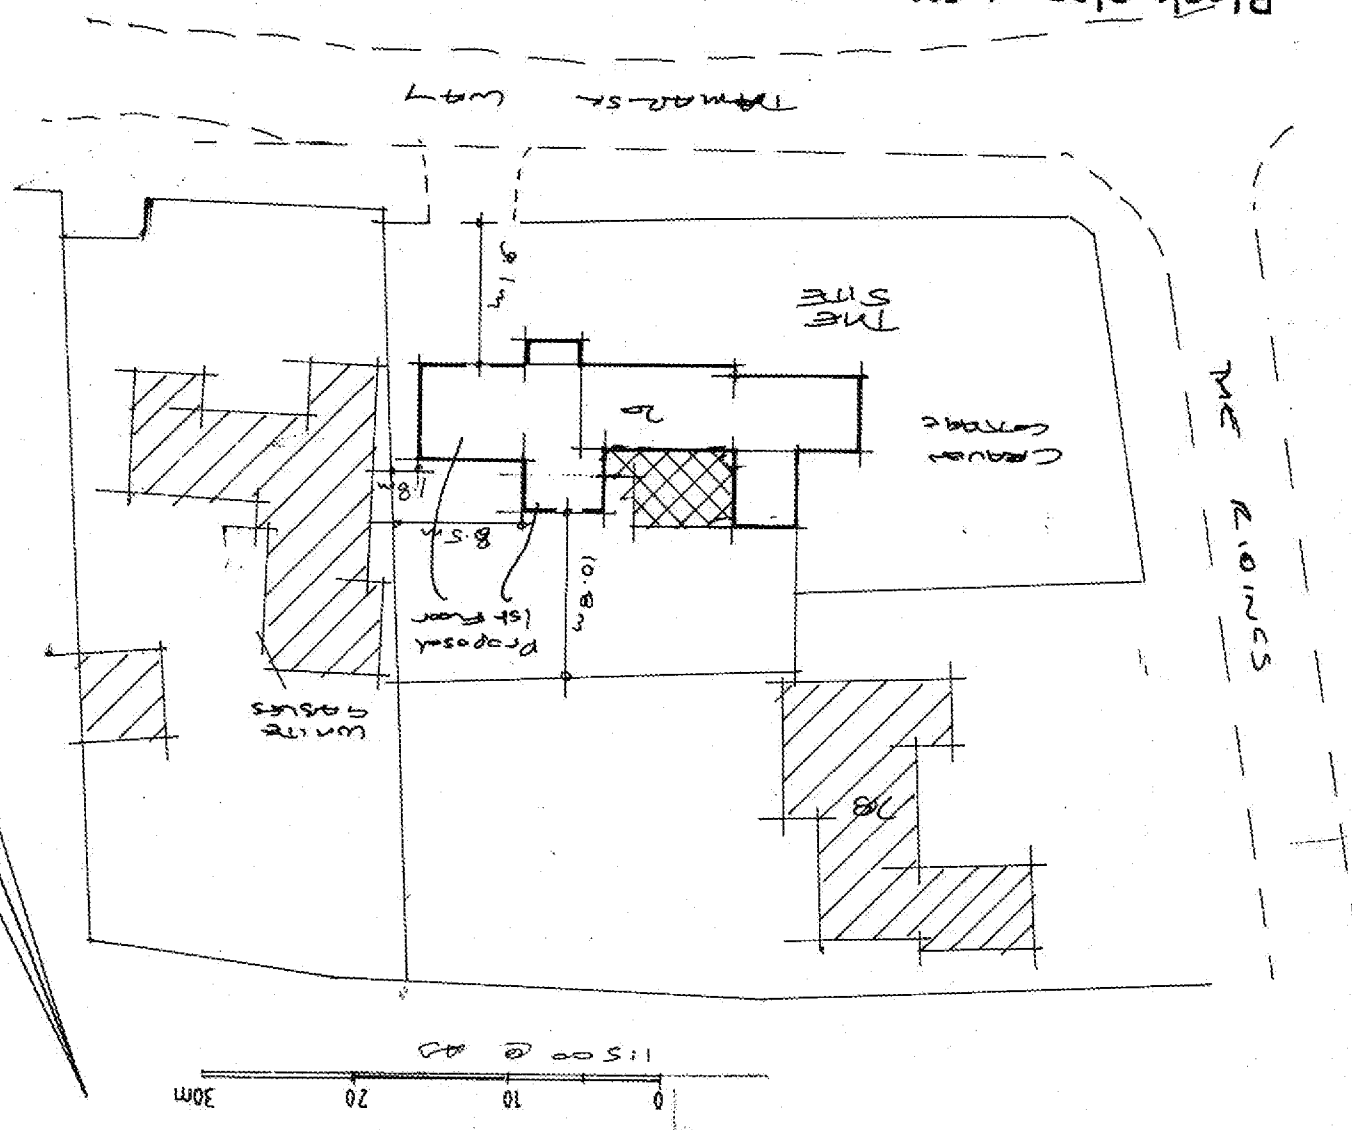


Exit roof 1:100

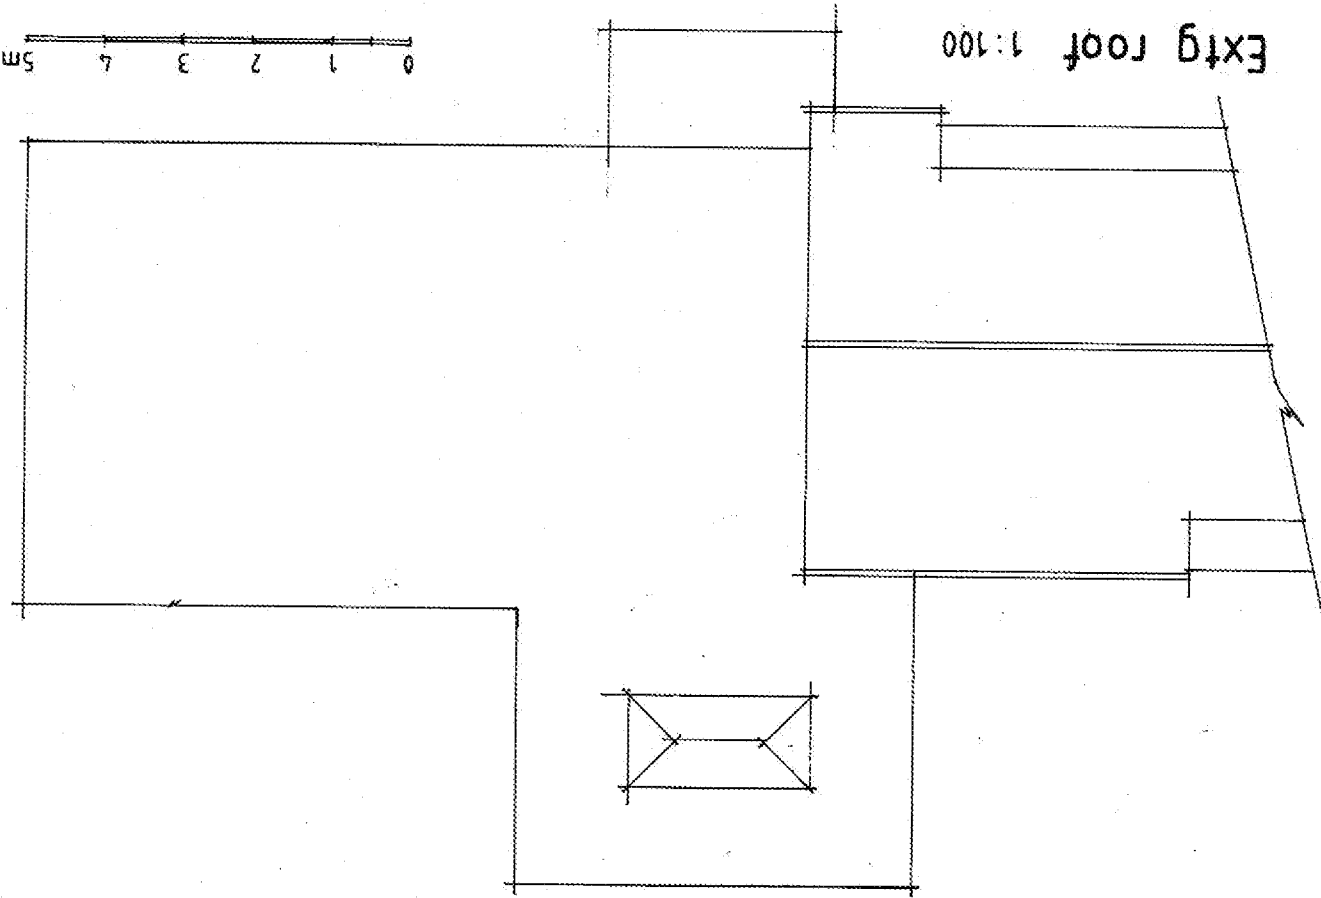

Site plan 1:1250



Prop. roof 1:100

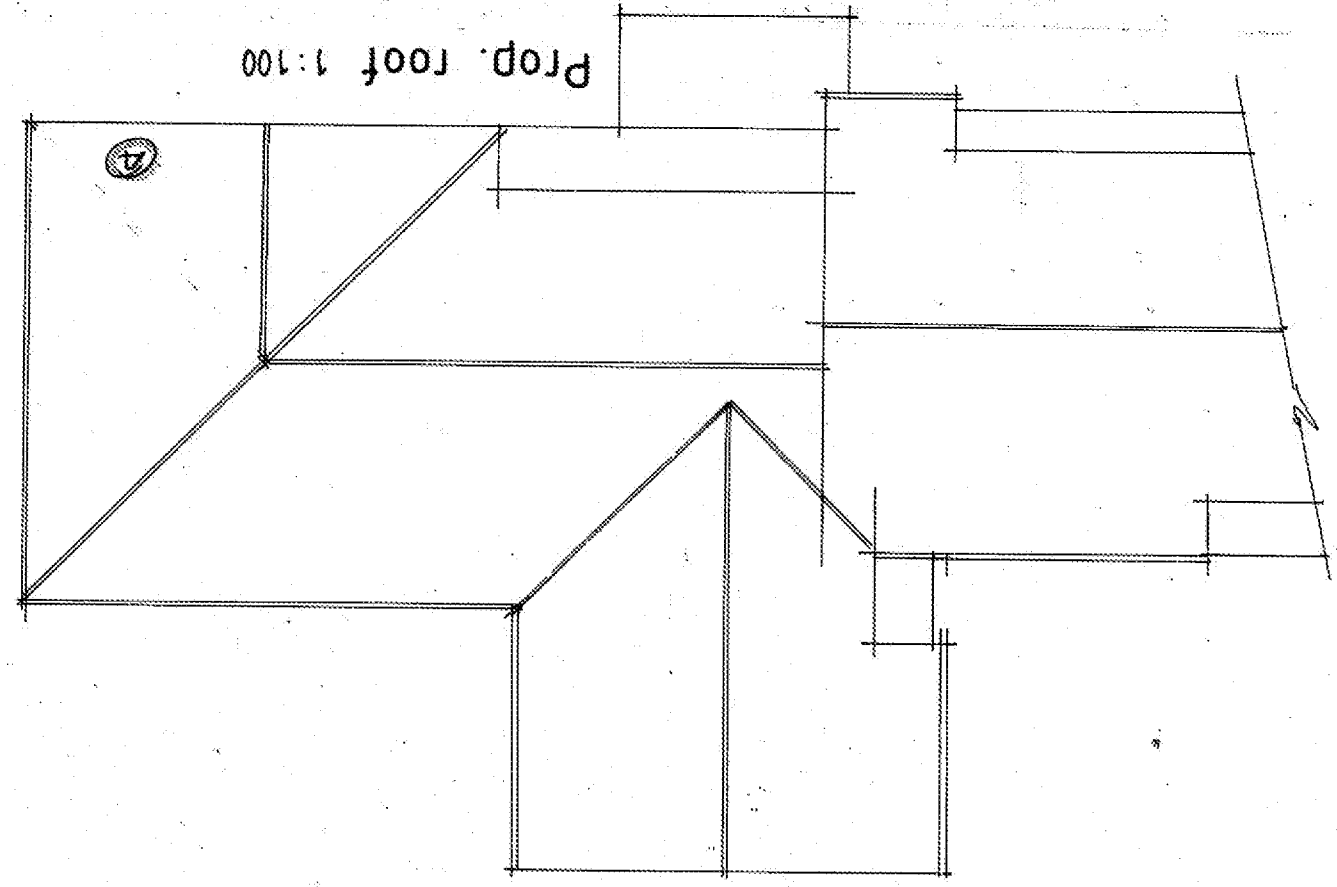

AJ SALTER & SON
 Architectural Technicians
 and Surveyors
 50 WINDSOR ROAD, WORTHING,
 WEST SUSSEX, BN11 2LY
 Tel/Fax: (01903 209496)
 E-mail: ajsalterandson@hotmail.com

Scale 1:100	Drawn B	Date 12/12/03
Drawing No. 1221:5	Additional plans	
Address Craven Cottage, 20 TAMARISK WAY, EAST PRESTON		
Client Mr & Mrs Johnson		
A	Plot 1000 and 1000	Plot 1000
B		
C		

ARUN DISTRICT COUNCIL EPM/421/HH