


ONLY FIGURED DIMENSIONS TO BE USED FOR CONSTRUCTION PURPOSES.
 ALL DIMENSIONS ARE TO BE CHECKED ON SITE PRIOR TO INSTALLATION AND
 ANY DISCREPANCIES TO BE NOTIFIED TO THE ARCHITECT.
 © This drawing is a copyright and must not be reproduced without the written consent of the Architect.

Rev.	Date	Description
A	02 Aug 12	Roof Pitch on West elevation altered to suit planning officer's request
B	20 March 13	Revised design proposals

- 01. Render
- 02. Powder coated aluminium double glazed windows
- 03. Flat roof membrane with Zinc fascia
- 04. Timber pergola
- 05. Horizontal timber cladding
- 06. Glass balustrading
- 07. Powder coated aluminium double glazed sliding doors
- 08. Flat roof roofing membrane
- 09. Horizontal interlocking zinc panels
- 10. Timber screen

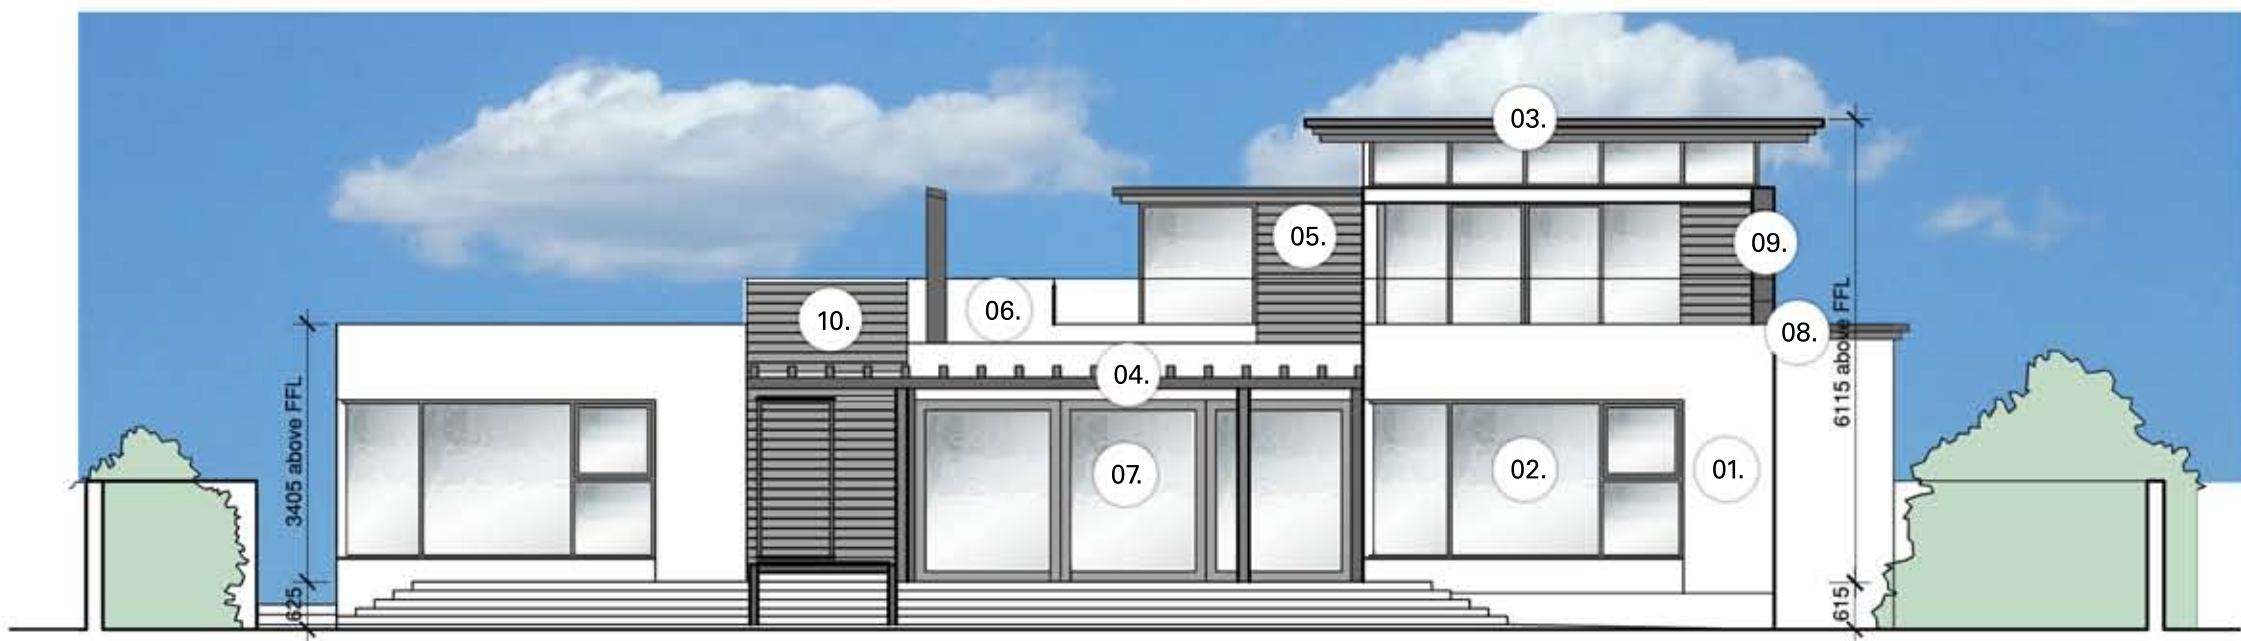

South Elevation



East Elevation

1207 SK26B
 Sandgate House, East Preston
 Elevations As Proposed - sheet 2
 August 2012
 scale: 1:100

saville jones architects

t +44 (0)1903 211 363
 f +44 (0)1903 211 114

74 victoria road worthing west sussex bn11 1un united kingdom