


ONLY FIGURED DIMENSIONS TO BE USED FOR CONSTRUCTION PURPOSES.
ALL DIMENSIONS ARE TO BE CHECKED ON SITE PRIOR TO INSTALLATION AND
ANY DISCREPANCIES TO BE NOTIFIED TO THE ARCHITECT.
© This drawing is a copyright and must not be reproduced without the written consent of the Architect.

Rev.	Date	Description
A	02 July 12	Annotation to first floor windows amended at client request
B	02 Aug 12	Roof Pitch on West elevation altered to suit planning officer's request
C	20 March 13	Revised design proposals



North Elevation

- 01. Render
- 02. Powder coated aluminium double glazed windows
- 03. Flat roof membrane with zinc fascia
- 04. Timber pergola
- 05. Horizontal timber cladding
- 06. Glass balustrading
- 07. Powder coated aluminium double glazed sliding doors
- 08. Parapet with roofing membrane
- 09. Horizontal interlocking zinc panels
- 10. Timber screen

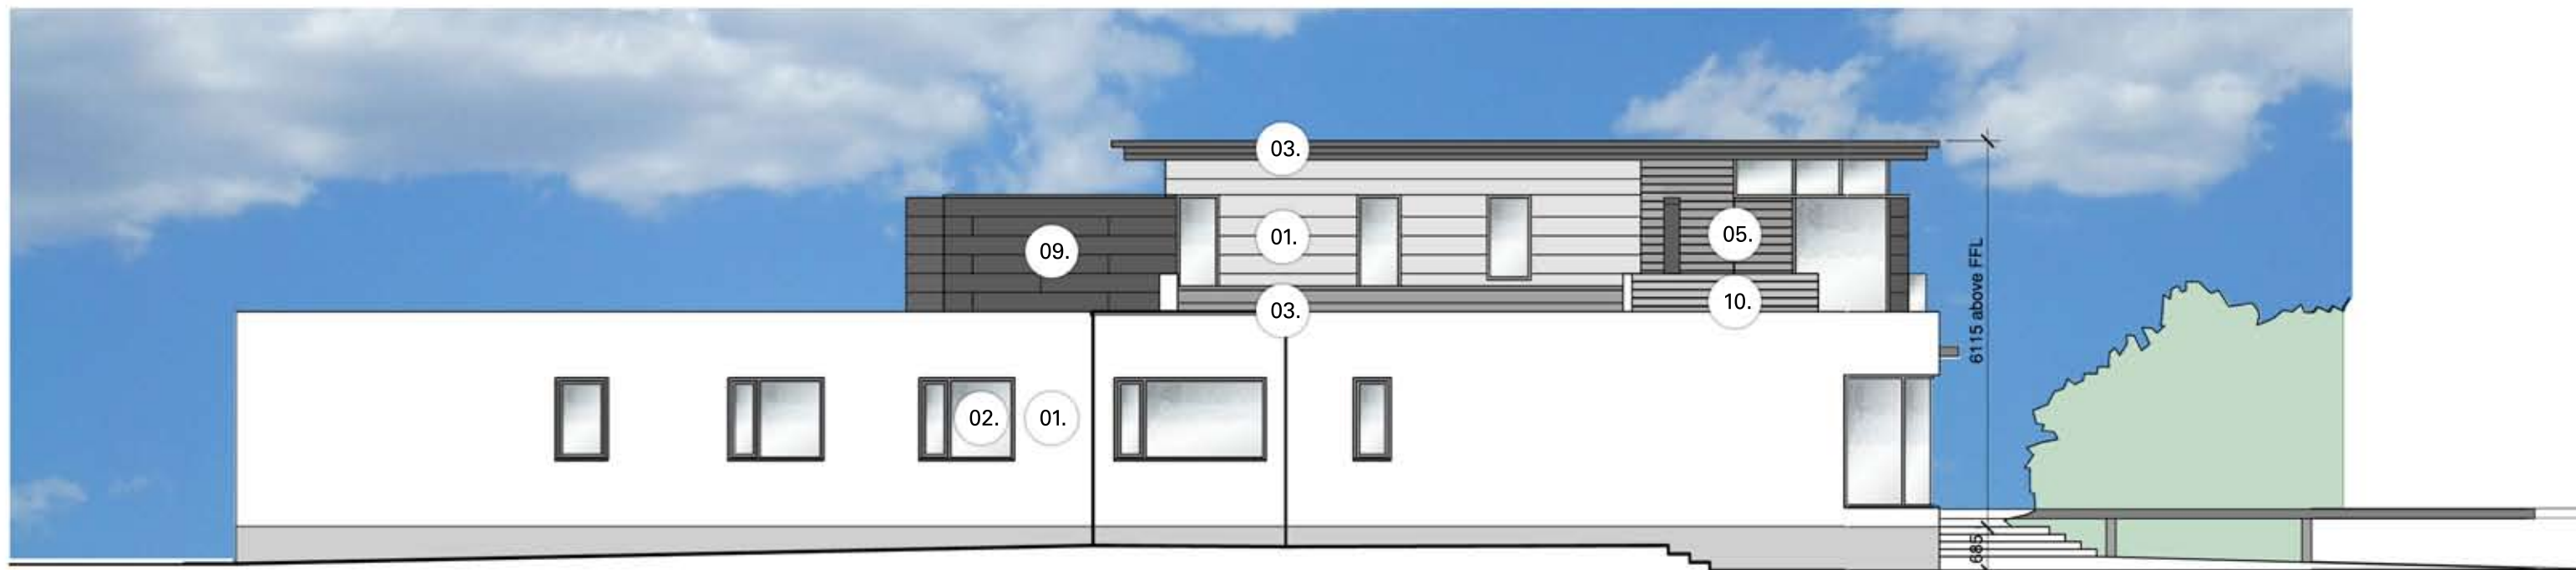

West Elevation

1207 SK25C
Sandgate House, East Preston
Elevations As Proposed - sheet 1
August 2012
scale: 1:100

saville jones architects

t +44 (0)1903 211 363
f +44 (0)1903 211 114

74 victoria road worthing west su