

Revisions			
No.	Description	Date	By
1	Planning	04-05-26	

Notes:

GENERAL NOTES:


All dimensions & levels are preliminary and approximate and subject to utilities search, legal boundaries and detailed layouts/ design development through consultation.

Dimensions are to be checked on site by contractor & sub contractors prior to commencement of work, any discrepancies are to be highlighted immediately to the architects.



Existing South Elevation

1 : 100

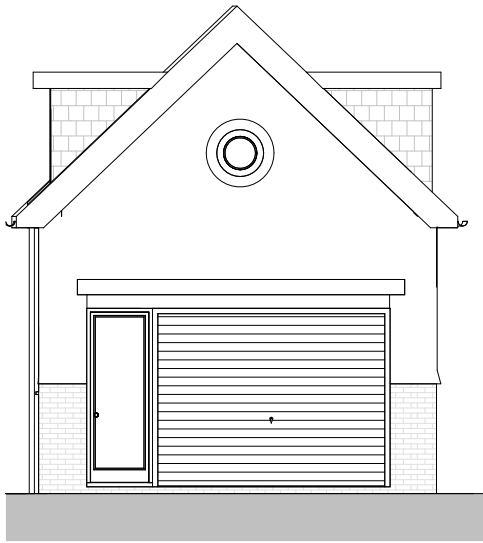


Garage - Existing South Elevation

1 : 100



Existing West Elevation

1 : 100

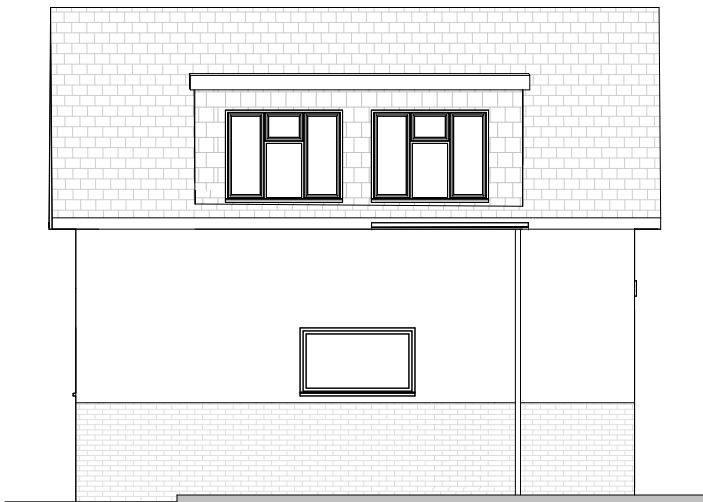

Garage - Existing West Elevation

1 : 100



Scale: 1 : 100 @ A3

Project No. Project Name:

708 Melita

Drawing Name:
Existing Elevations

Drawing No.	Revision:	Suitability Description:
P007	P1	PLANNING
Drawn: MS	Checked: GF	Orig Paper Size: A3

FRESHArchitects

T 07703682107 | 07393913140
info@fresh-architects.co.uk | www.fresharchitects.co.uk

Use figured dimensions only. All levels and dimensions to be checked. This drawing is to be read in conjunction with all other relevant drawings and specifications.
© FRESH Architects Ltd. All rights reserved