



DISTRICT COUNCIL			
EP	46	10	
RECEIVED			

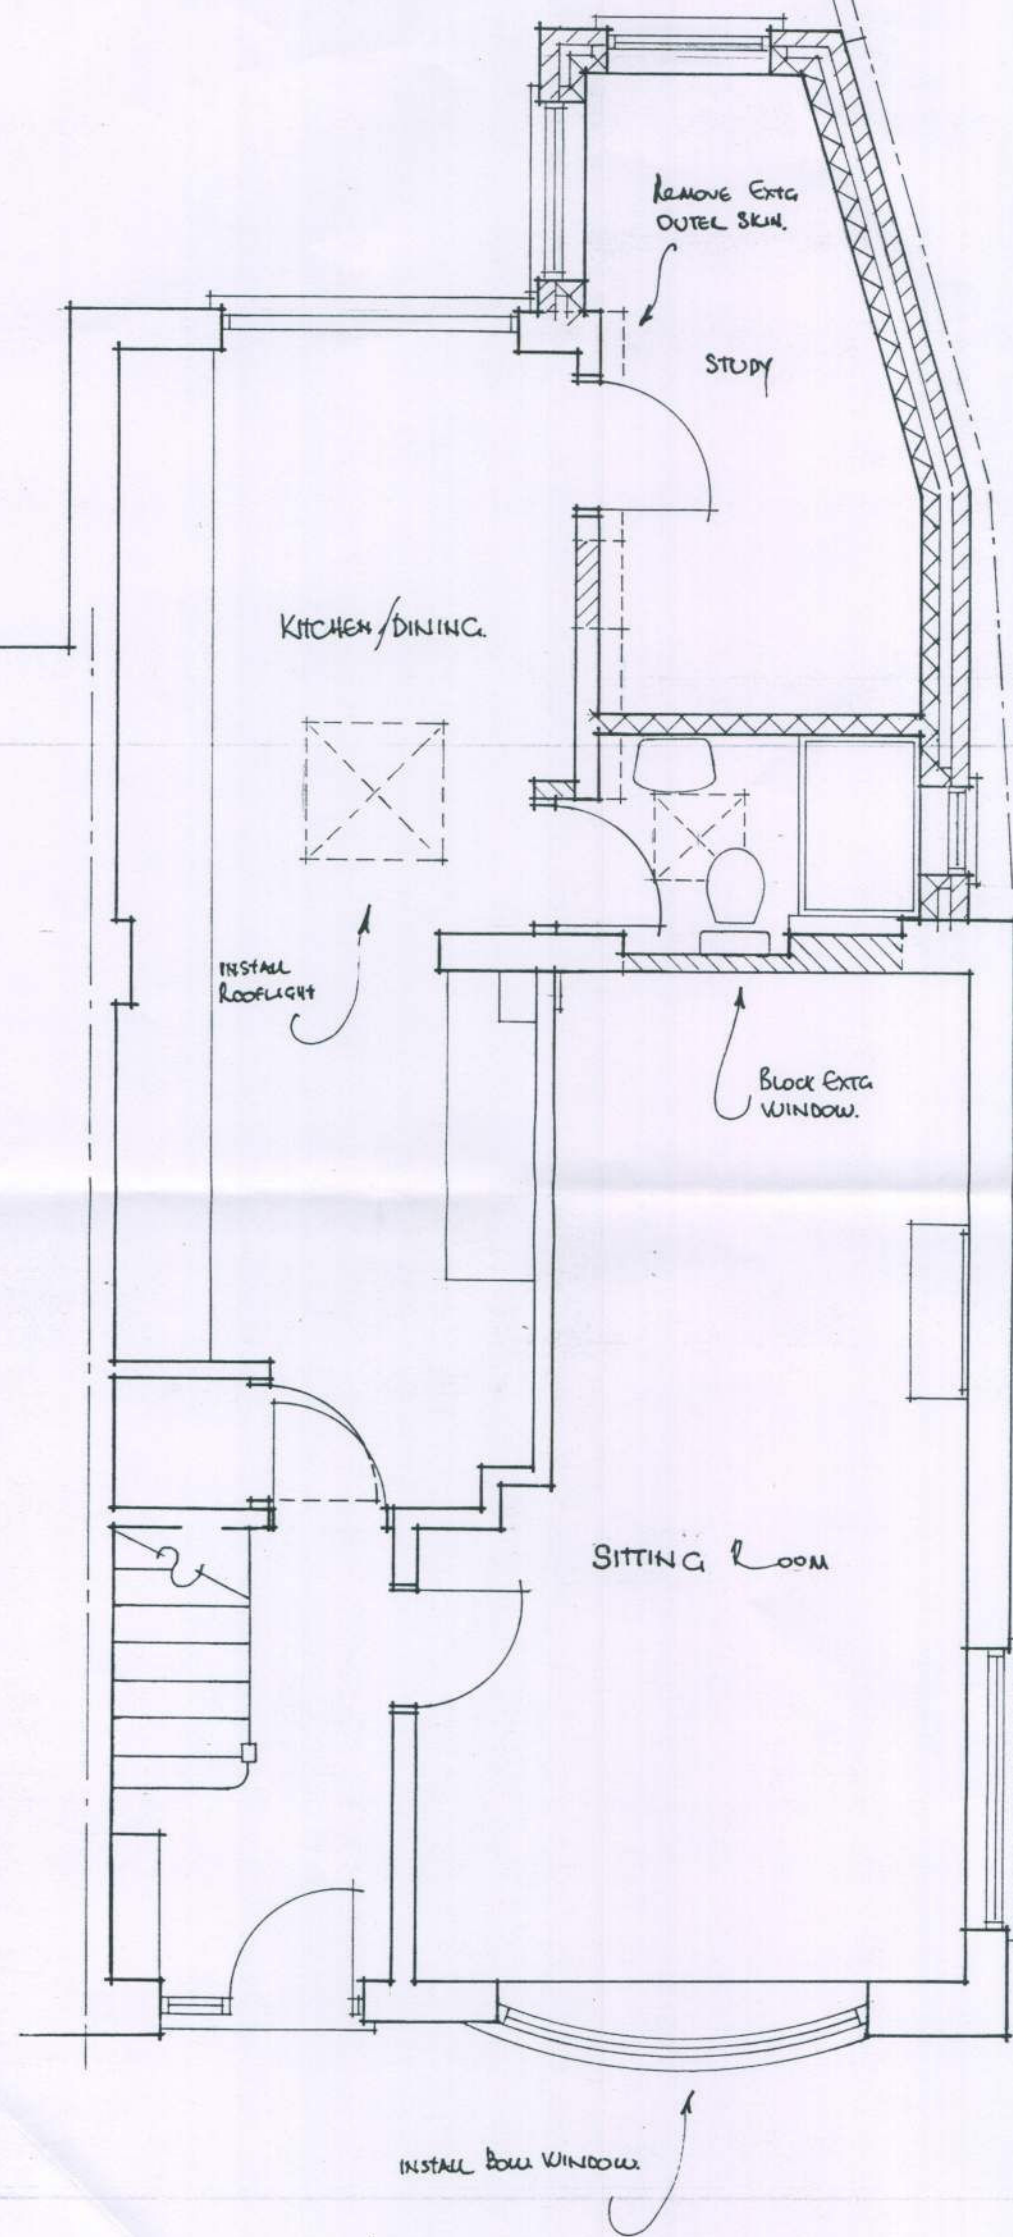

GROUND FLOOR PLAN ~ AS PROPOSED

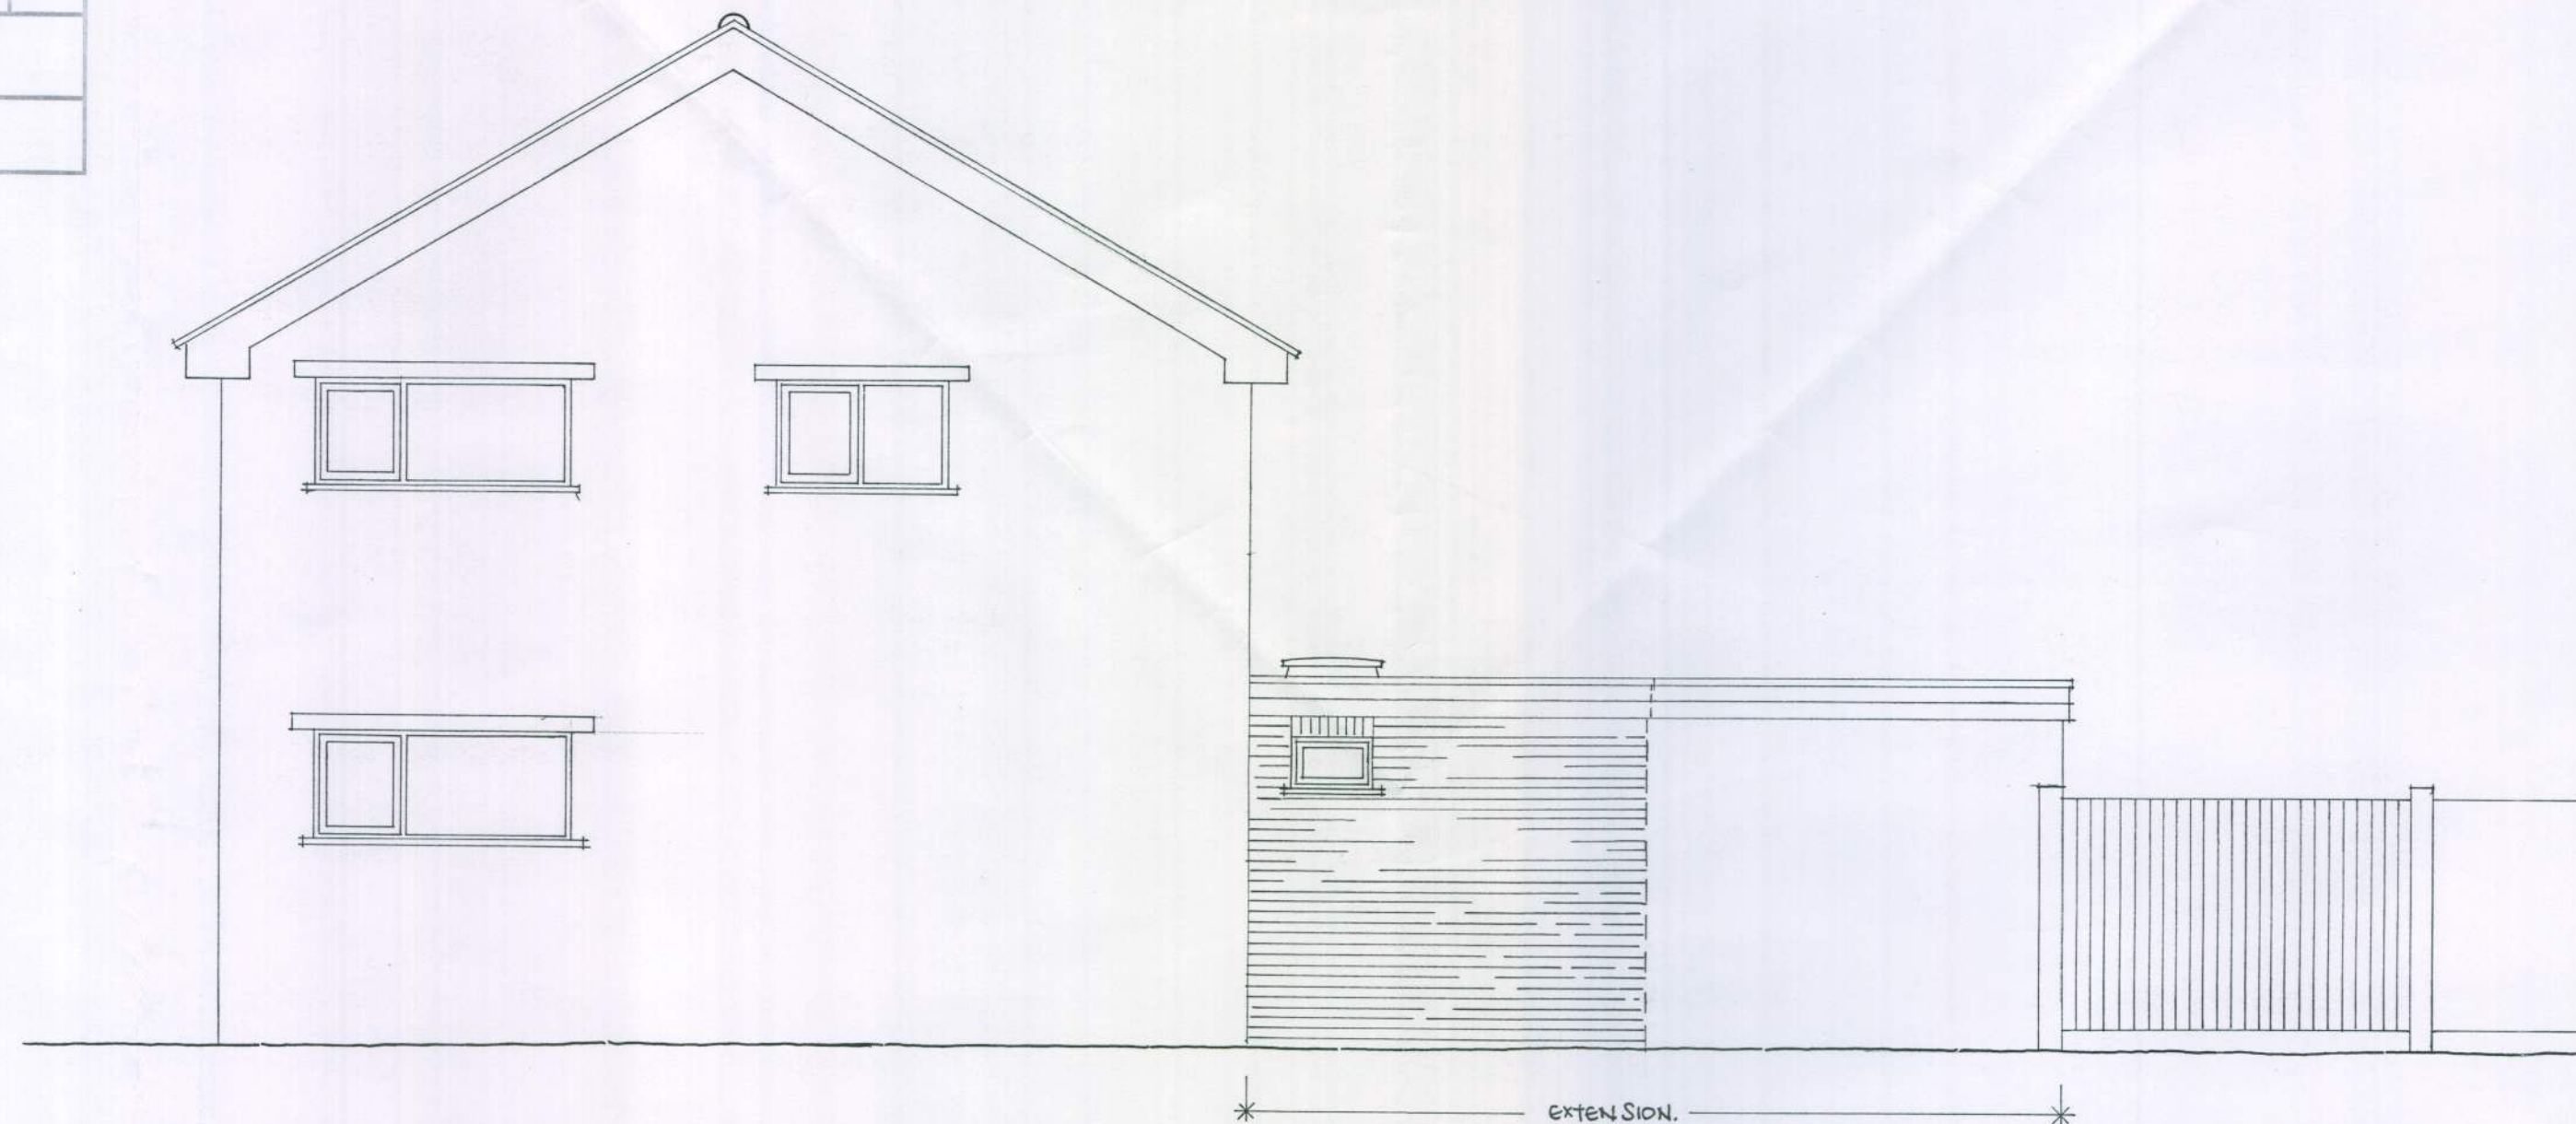

SIDE ELEVATION ~ AS PROPOSED



REAR ELEVATION ~ AS PROPOSED

SIDE ELEVATION ~ AS PROPOSED

No 20 CHEVIOT CLOSE, EAST PRESTON, WEST SUSSEX

MR & MRS. R. STREET

(FLOOR PLANS & ELEVATIONS.)

SCALE 1:50

APRIL 2010

No. 103/10/01.

Clive fish

BUILDING & DESIGN CONSULTANT
 CENARTH
 17 NIMBUS CLOSE.
 BEAUMONT PARK
 LITTLEHAMPTON.
 WEST SUSSEX.
 BN17 6RX

TEL:- (01903.) 732942.