


ARUN DISTRICT COUNCIL			
No.	EP	46	10
RECEIVED			

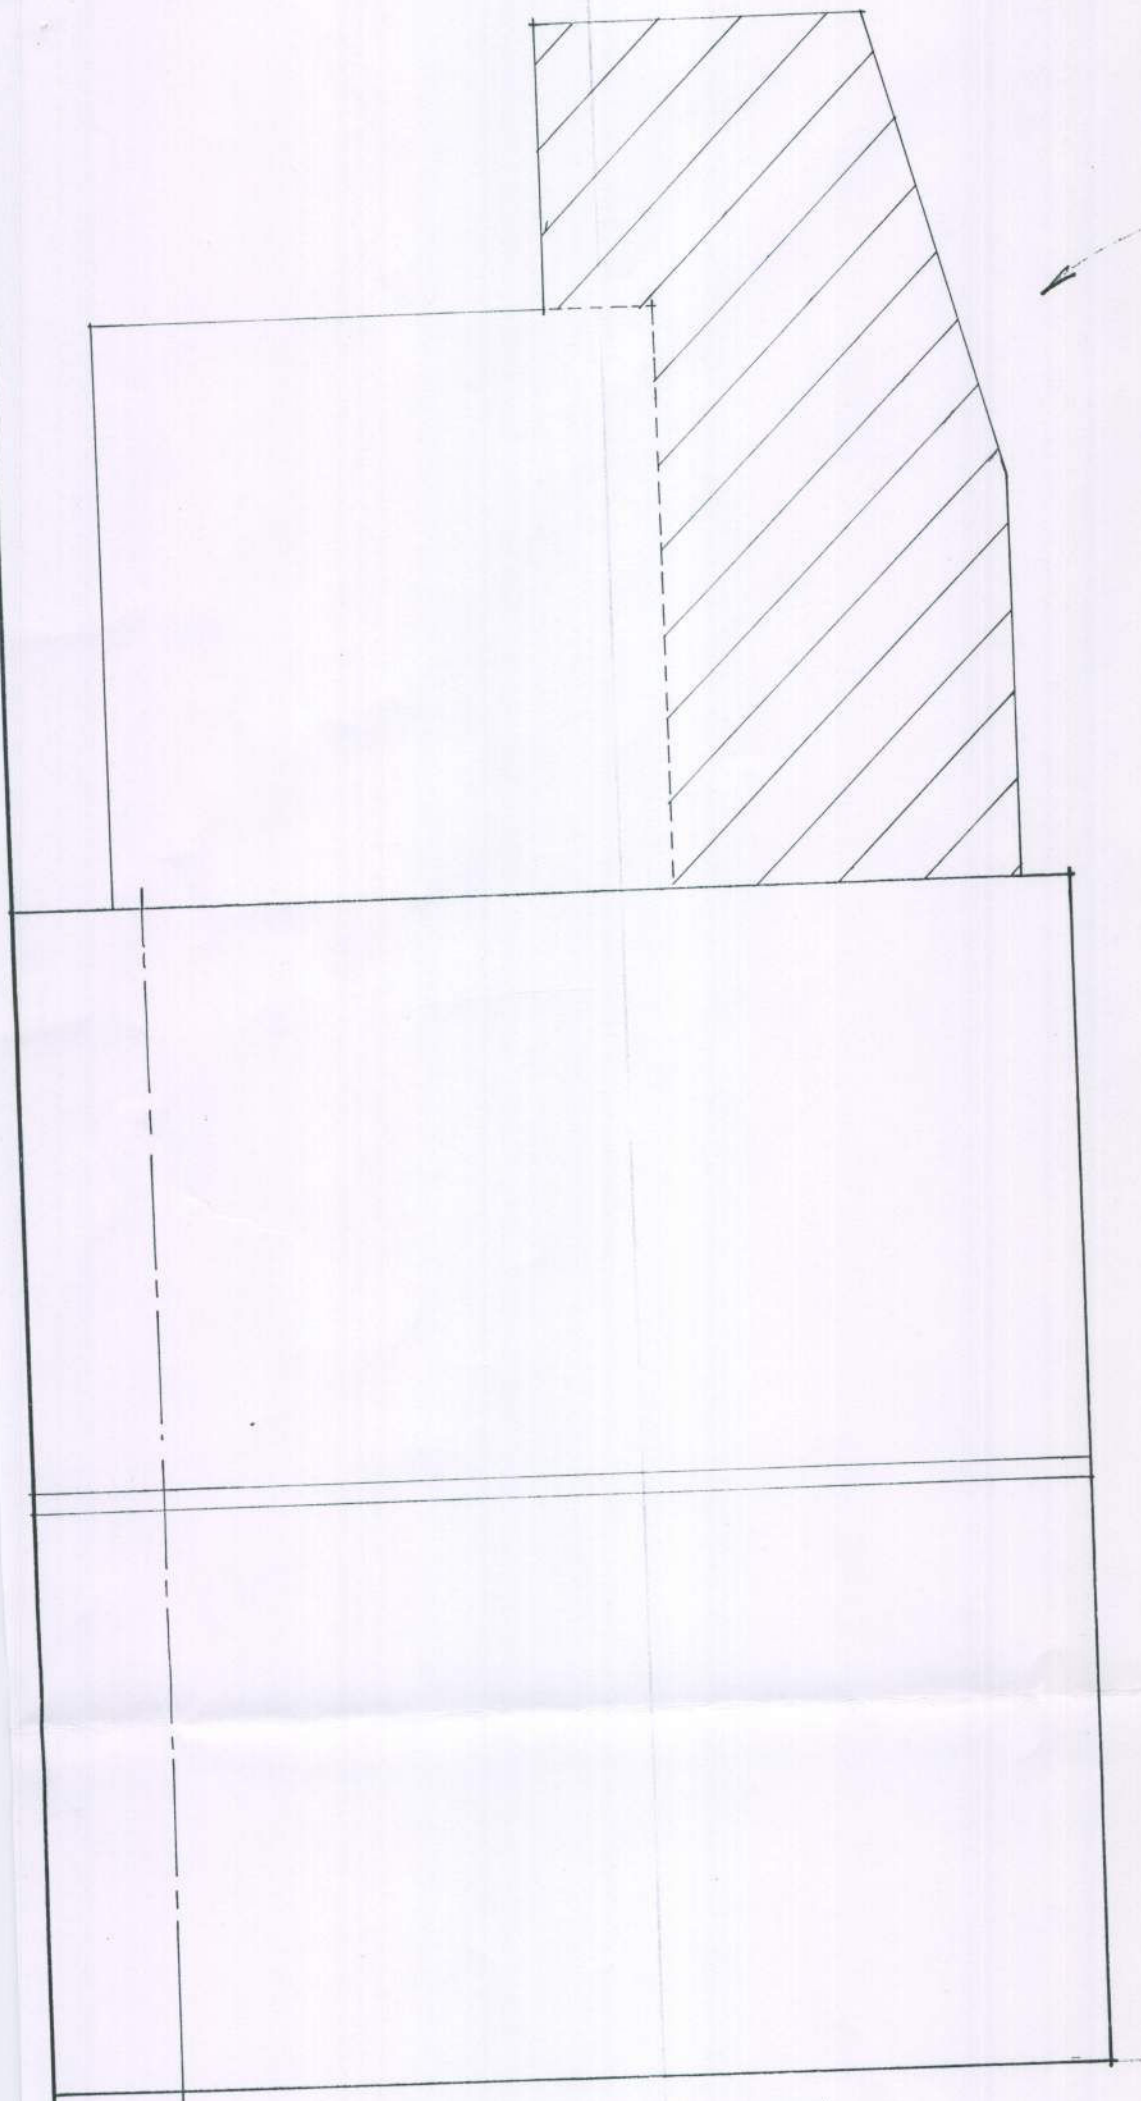

New Roof (shown Hatched.)

No. 20 CHEVIOT CLOSE, EAST PRESTON, WEST SUSSEX
MR & MRS. R. STREET.

SCALE 1:50

APRIL 2010

No:- 103/10/03

Clive fish BUILDING & DESIGN CONSULTANT.

CENARTH 17, NIMBOS CLOSE, BEAUMONT PARK
LITTLEHAMPTON, WEST SX. BN17 6RX.

TEL:- (01903.) 732942.

Roof PLAN ~ AS PROPOSED.