


ARUN DISTRICT COUNCIL		
No.	EP 46	10
Received		

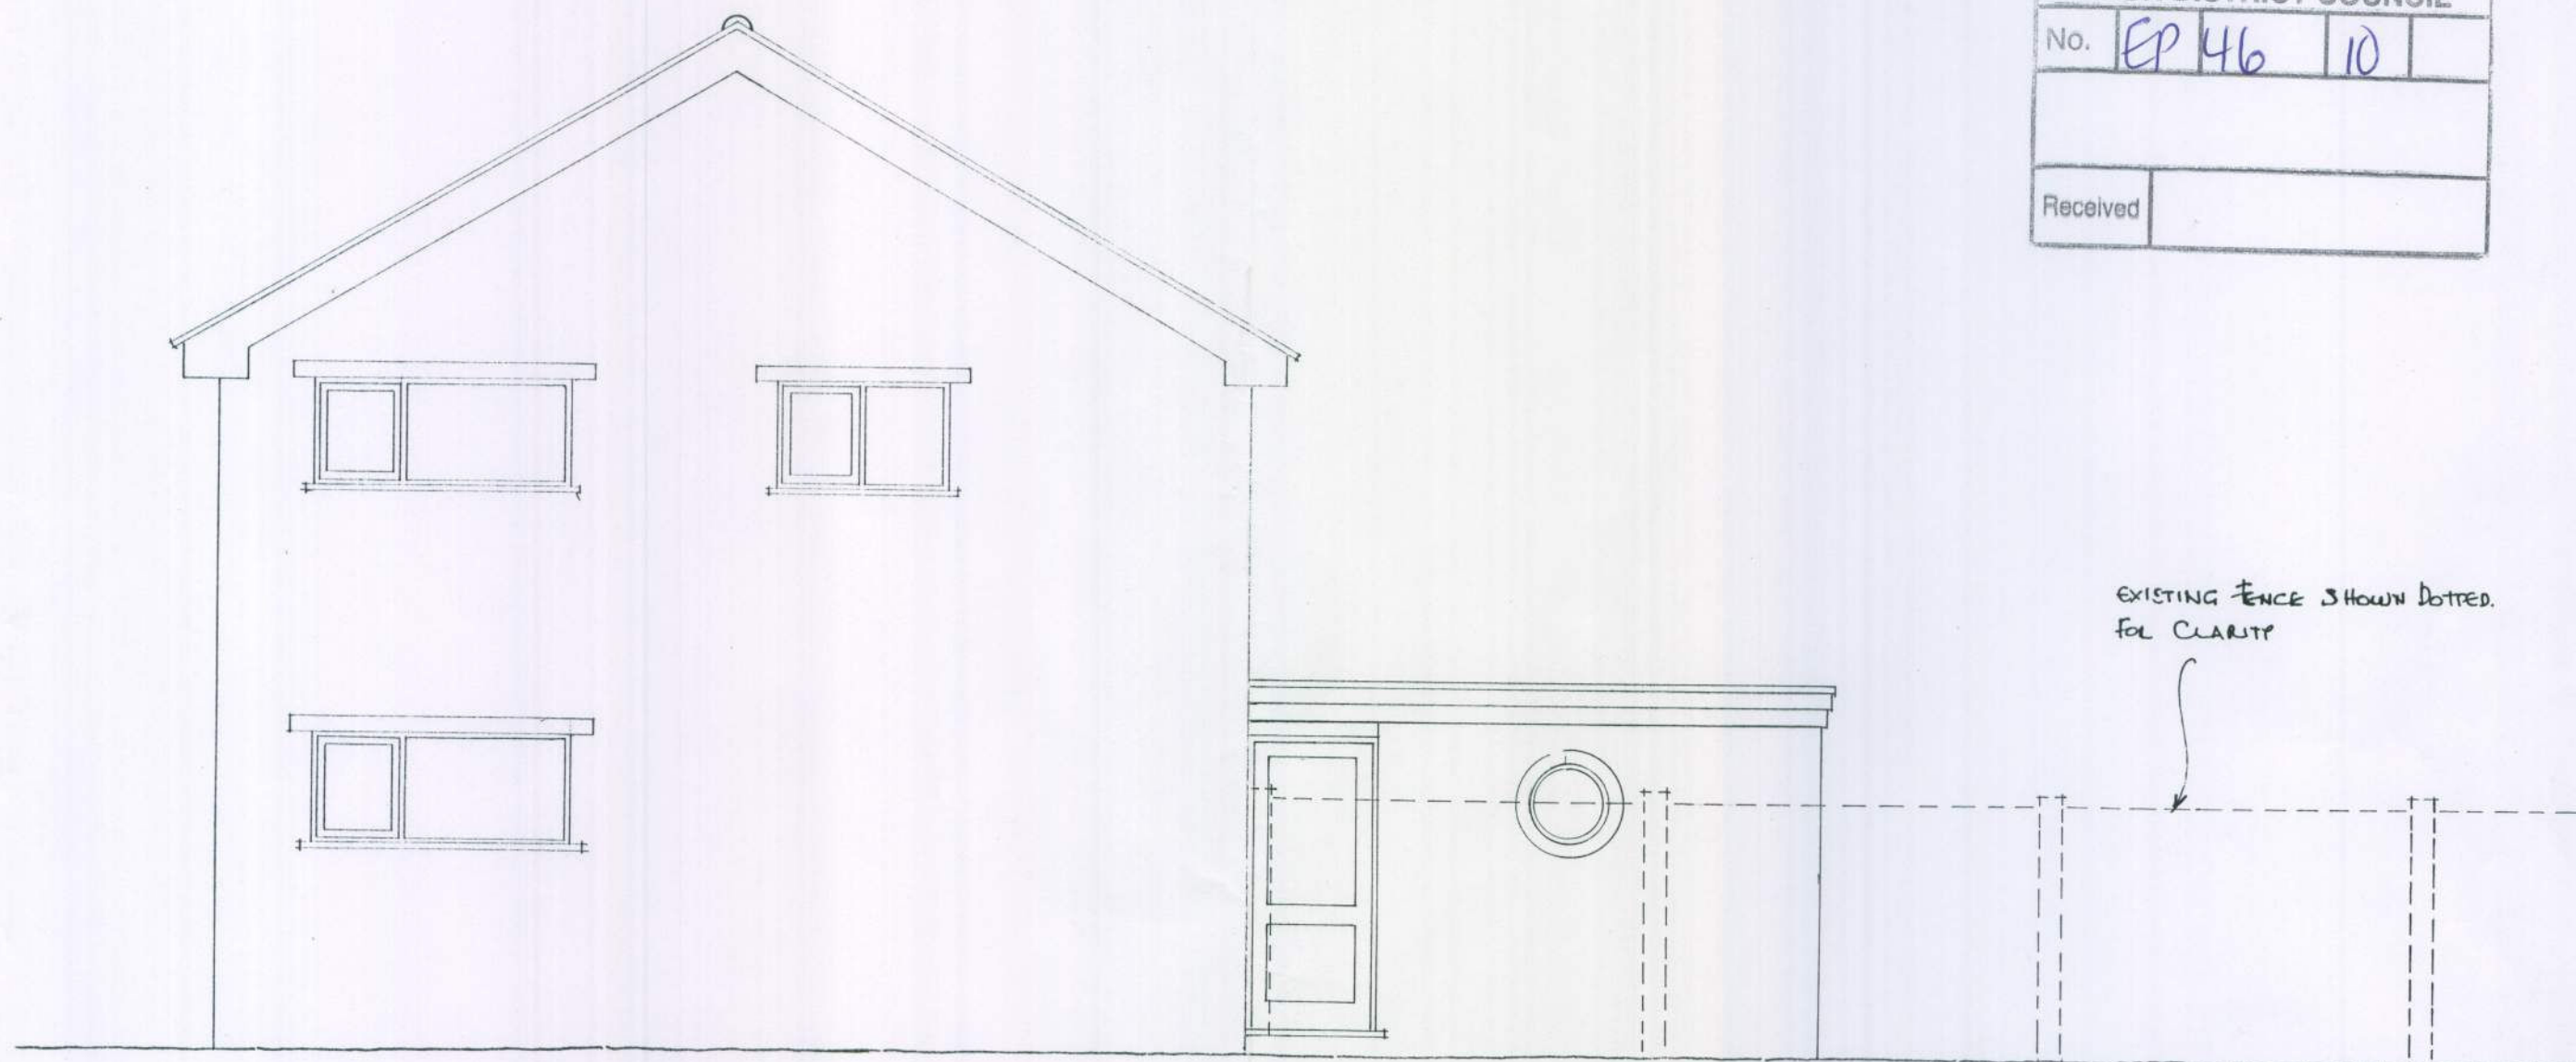


EXISTING FENCE SHOWN DOTTED FOR CLARITY

SIDE ELEVATION ~ AS EXISTING.



REAR ELEVATION ~ AS EXISTING

SIDE ELEVATION ~ AS EXISTING.

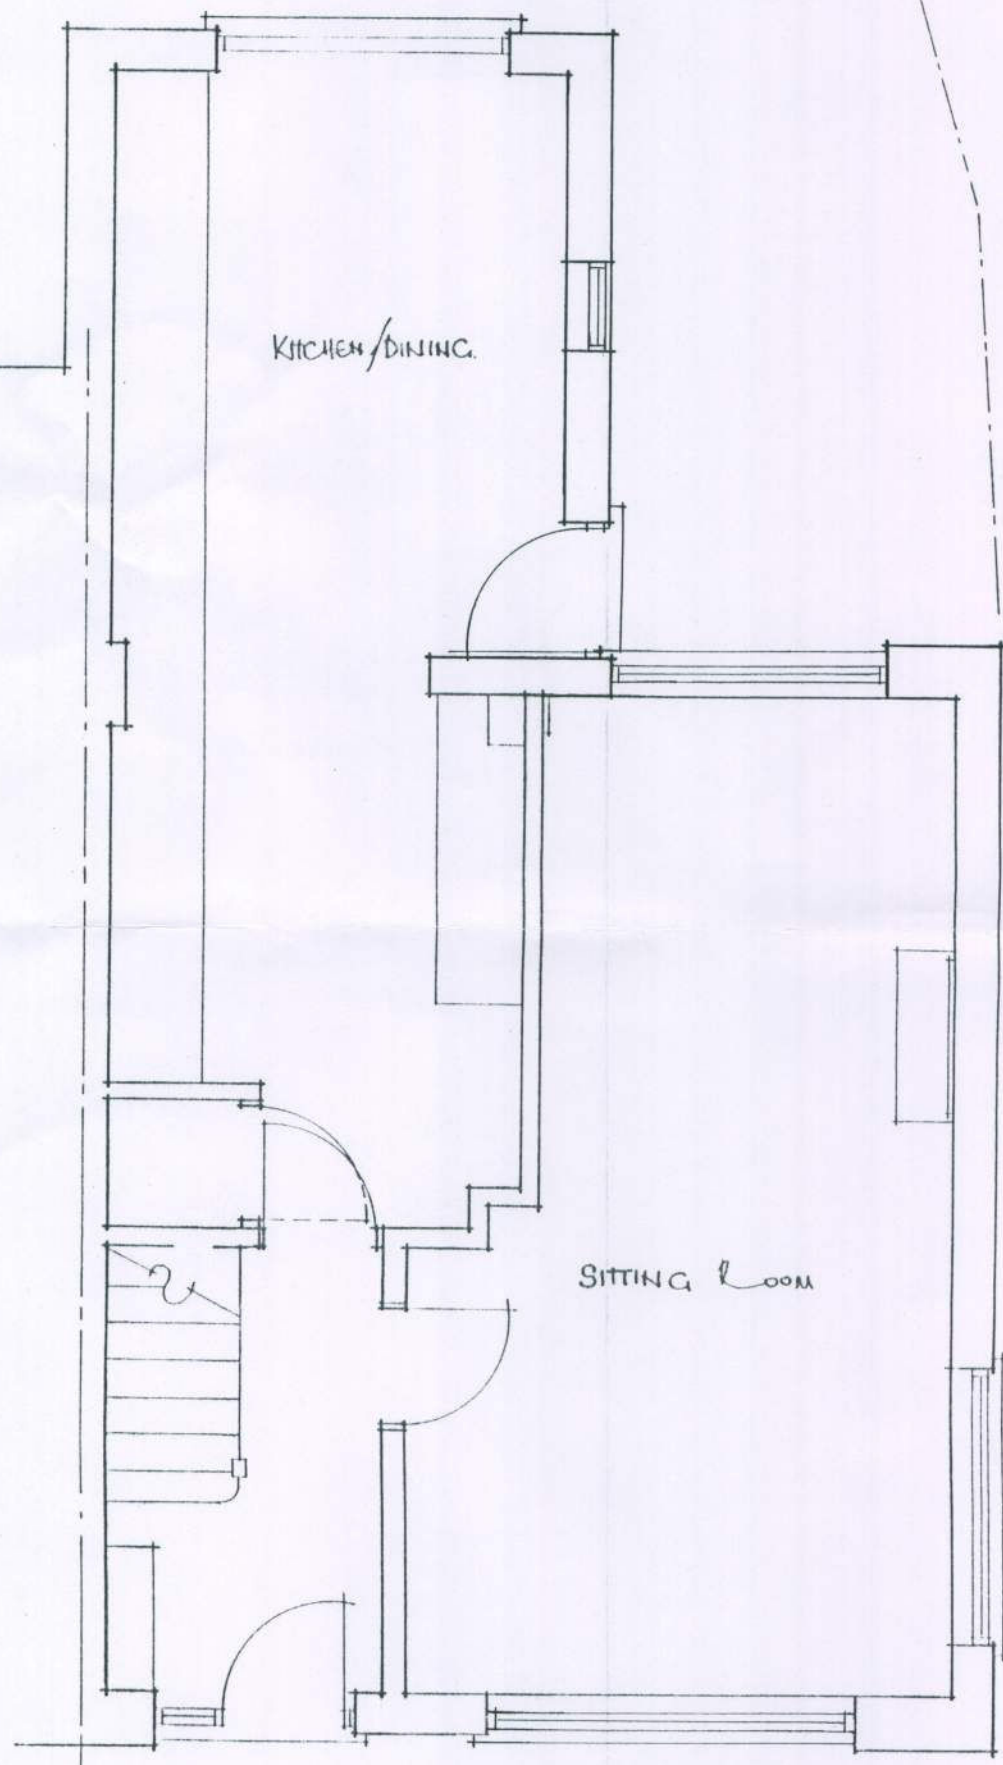

GROUND FLOOR PLAN ~ AS EXISTING.

No 20 CHEVIOT CLOSE, EAST PRESTON, WEST SUSSEX

MR & MRS. R. STREET

(FLOOR PLANS & ELEVATIONS.)
(AS EXISTING.)

SCALE 1:50

APRIL 2010

No 103/10/04

Clive fish

BUILDING & DESIGN CONSULTANT
CENARTH
17 NIMBUS CLOSE.
BEAUMONT PARK
LITTLEHAMPTON.
WEST SUSSEX.
BN17 6RX

TEL: (01903) 732942.