



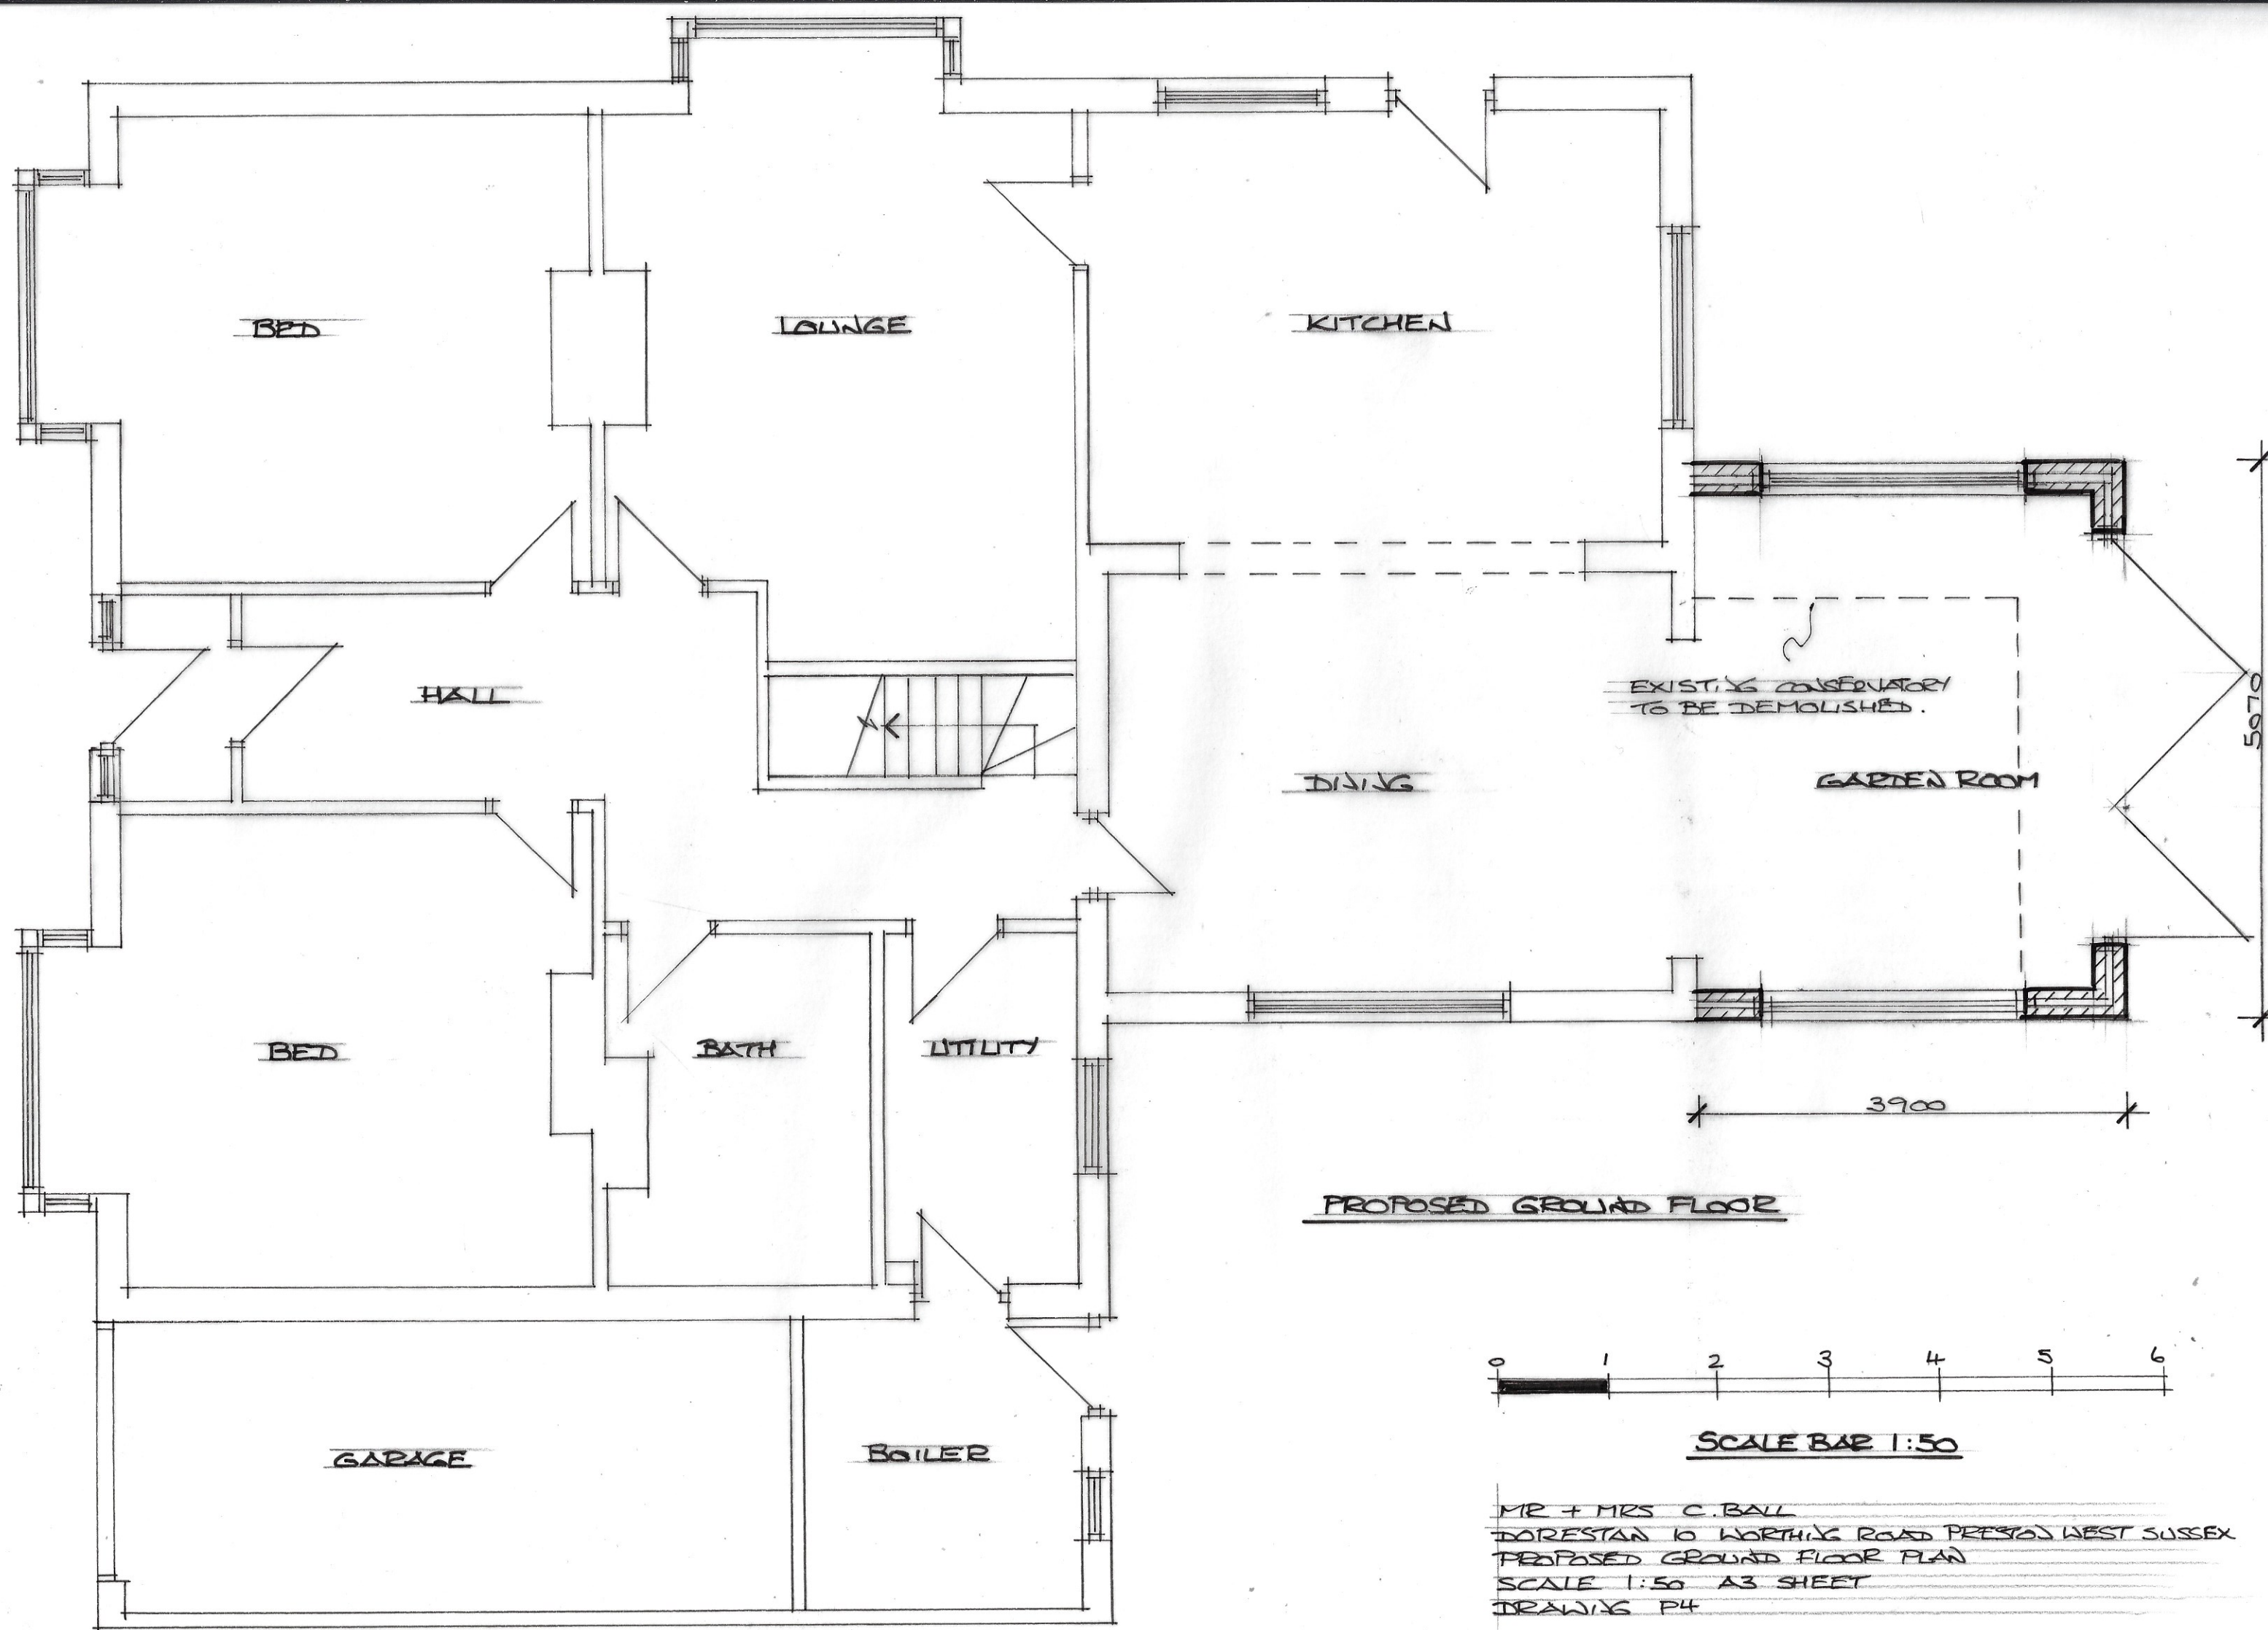

PROPOSED GROUND FLOOR

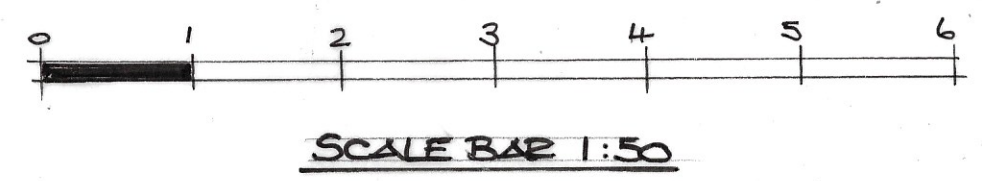

MR + MRS C. BALL
DORESTAN 10 WORTHING ROAD PRESTON WEST SUSSEX
PROPOSED GROUND FLOOR PLAN
SCALE 1:50 A3 SHEET
DRAWING P4