




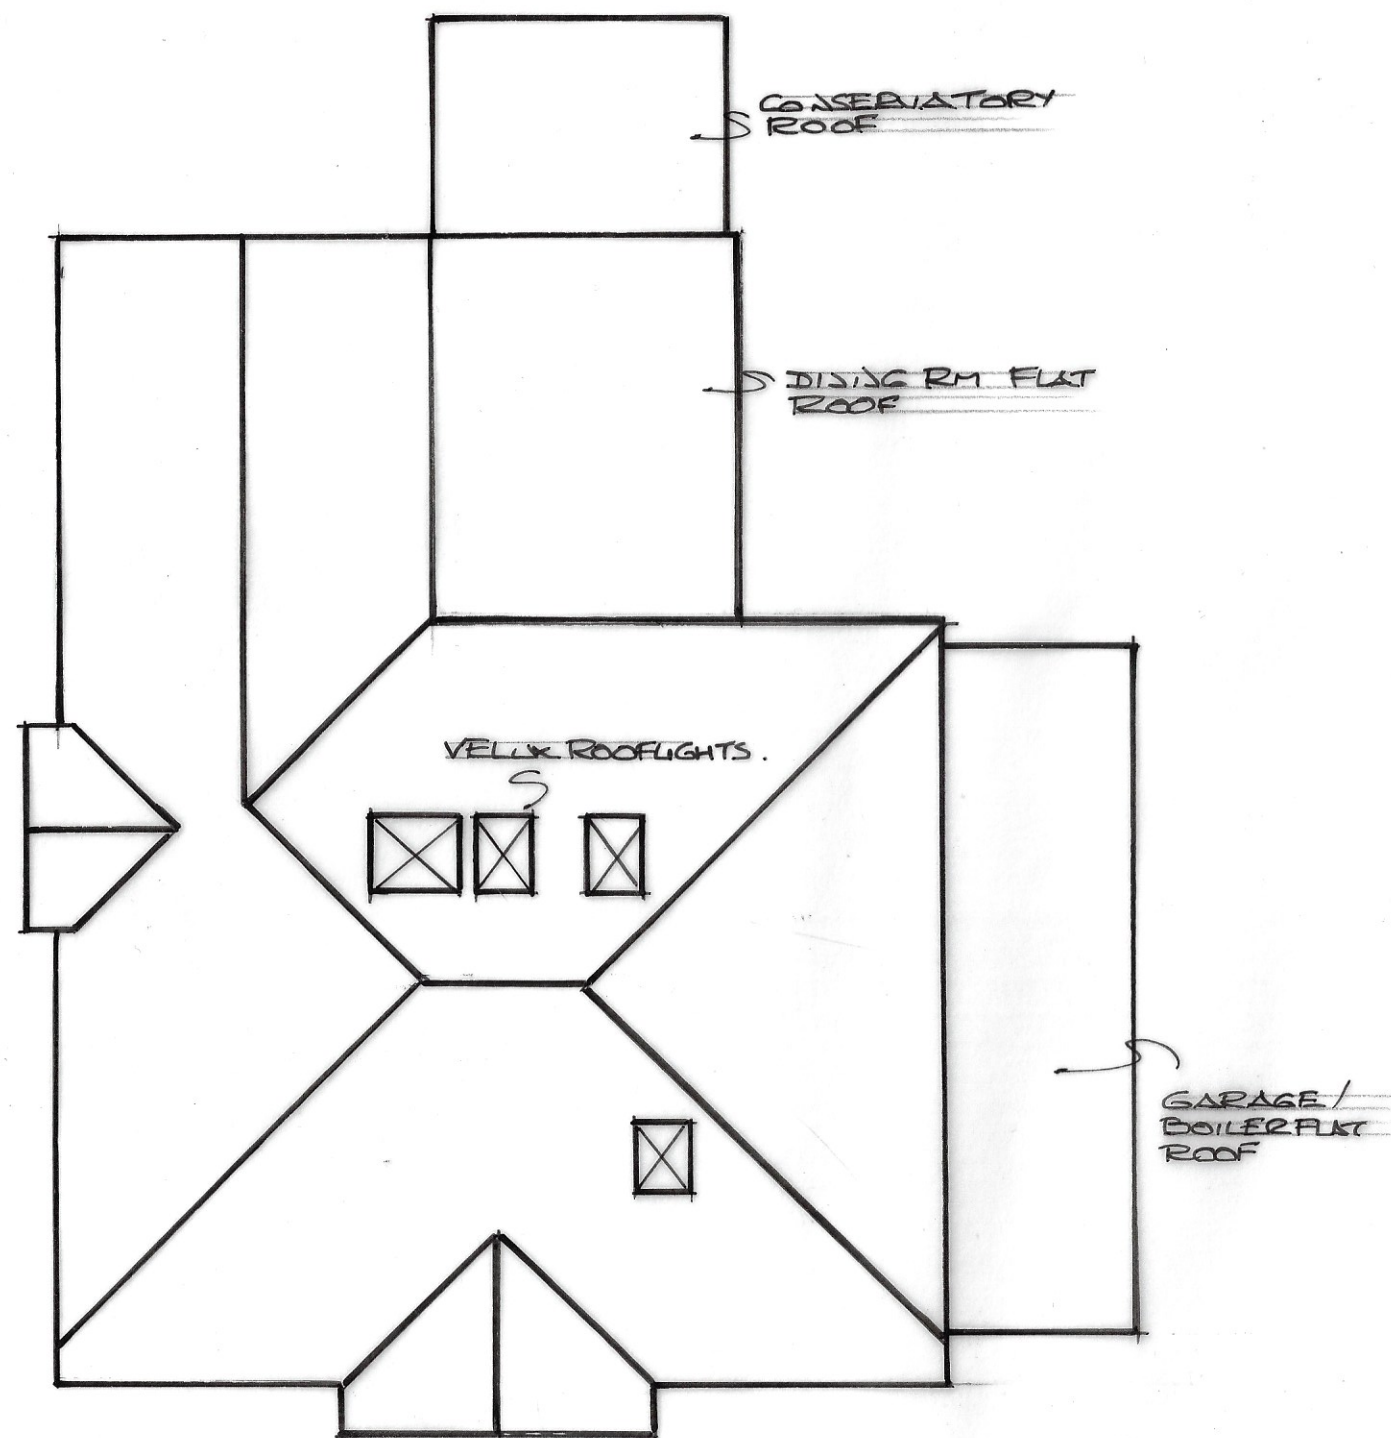

EXISTING ROOF PLAN 1:100

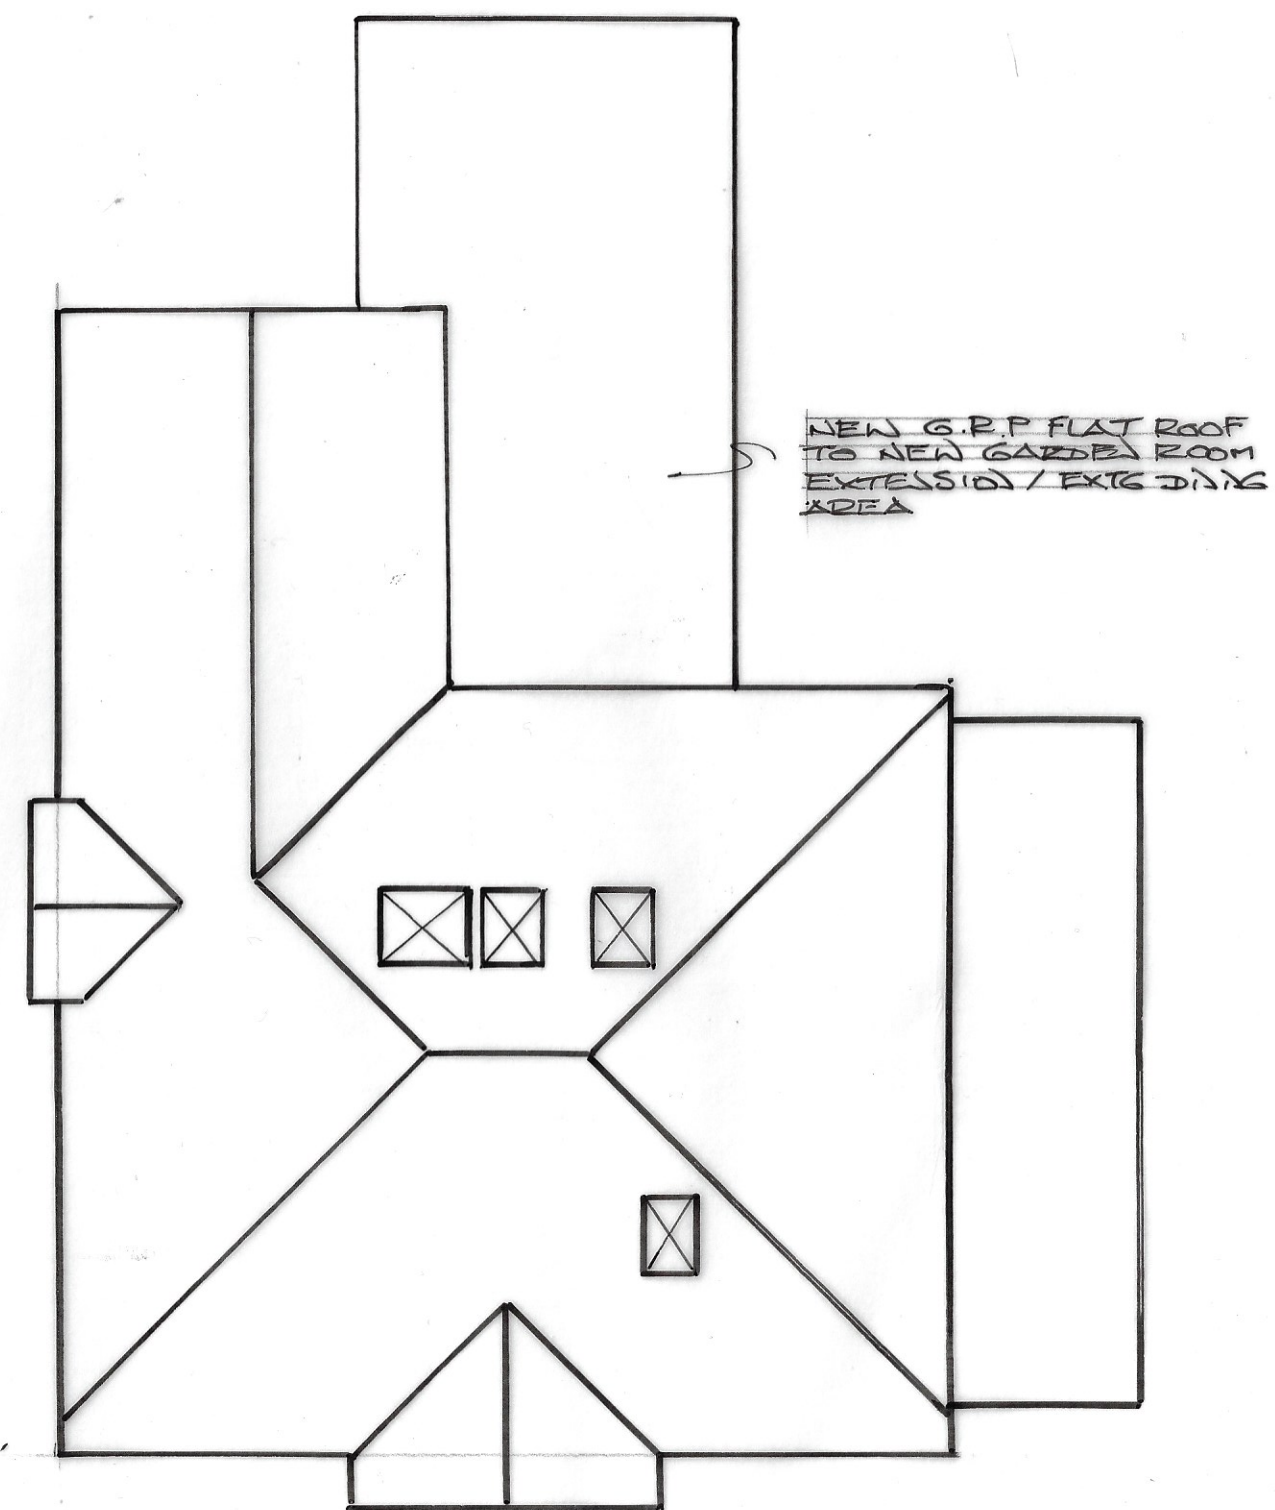

PROPOSED ROOF PLAN 1:100

 

SCALE BAR 1:100

MR + MRS C. BALL
 10 DORESTAD 10 WORTHING RD PRESTON.
 EXISTING / PROPOSED ROOF PLANS
 SCALE 1:100 A3 SHEET.
 DRAWING P5