


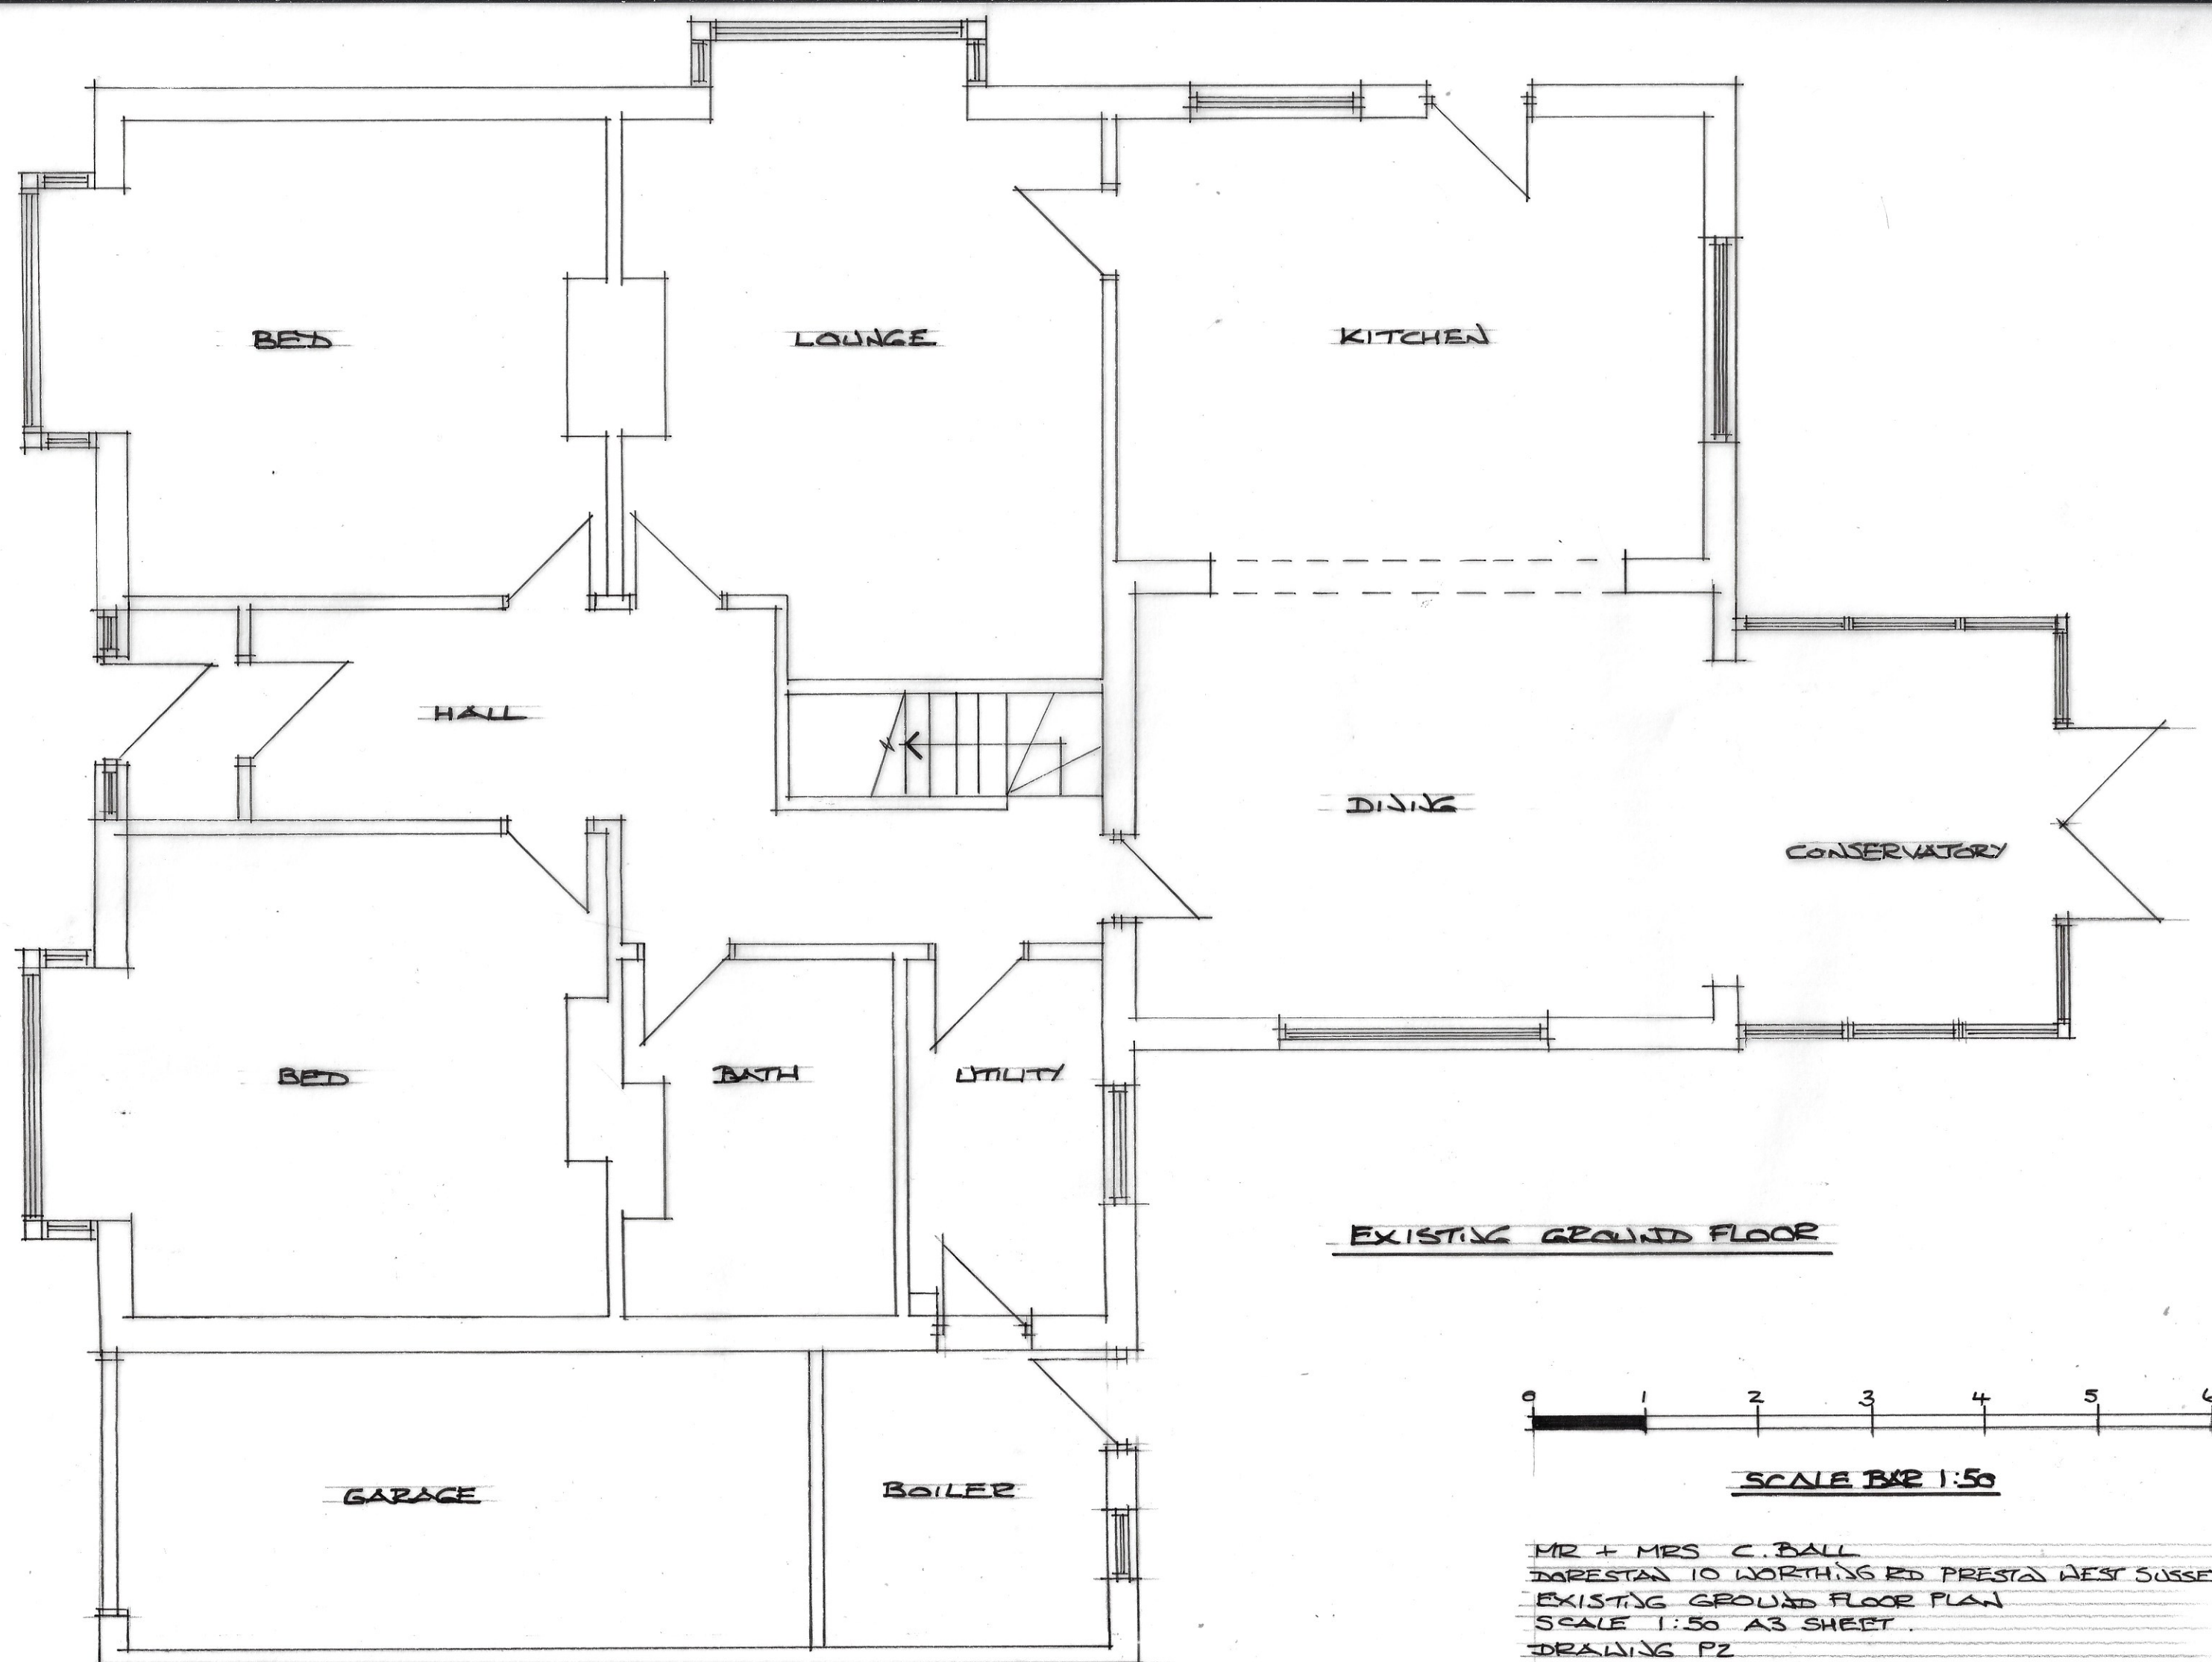

EXISTING GROUND FLOOR



SCALE BAR 1:50

MR + MRS C. BALL
DARESTAN 10 WORTHING RD PRESTON WEST SUSSEX
EXISTING GROUND FLOOR PLAN
SCALE 1:50 A3 SHEET
DRAWING P2