



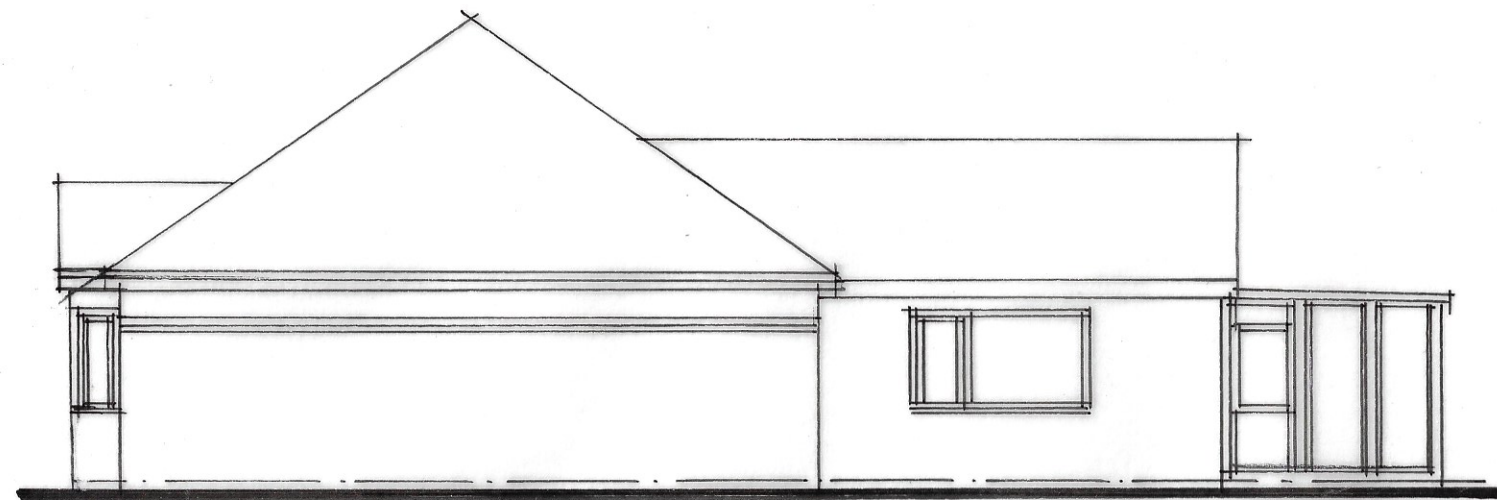

EXISTING SIDE ELEVATION

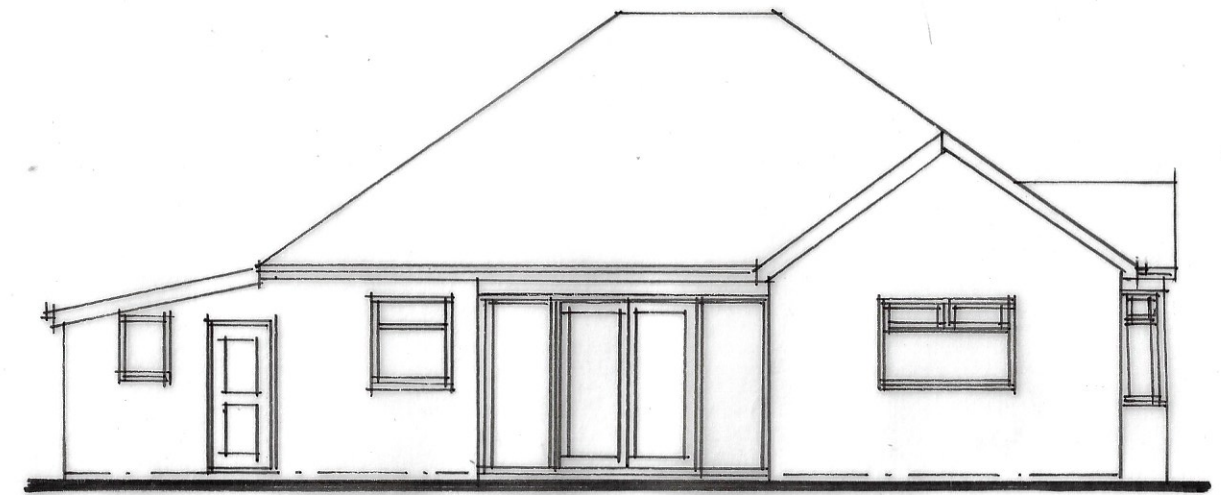

EXISTING REAR ELEVATION



EXISTING SIDE ELEVATION



SCALE BAR 1:100

MR + MRS C. BALL
DORESTAN 10 WORTHING RD PRESTON WEST SUSSEX
EXISTING ELEVATIONS
SCALE 1:100 A3 SHEET.
DRAWN PI