




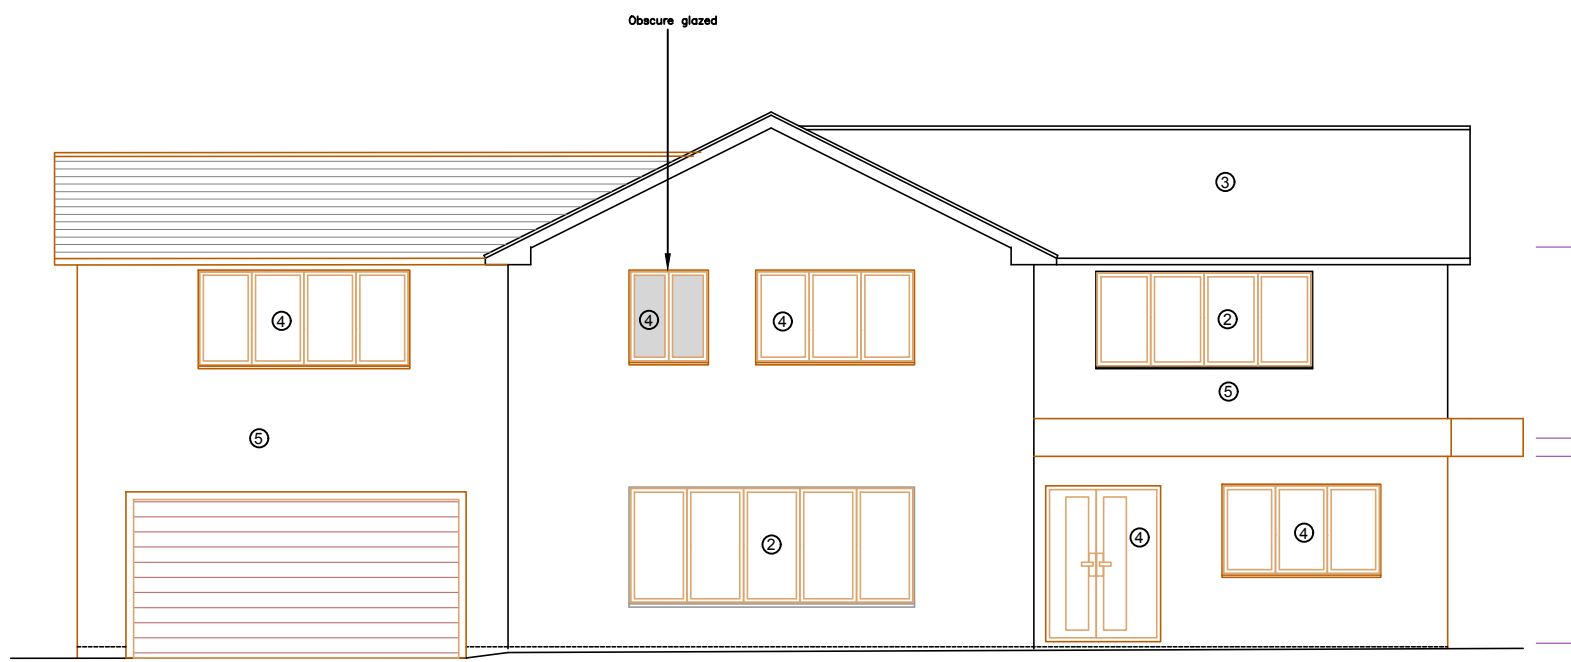


Front Elevation
South

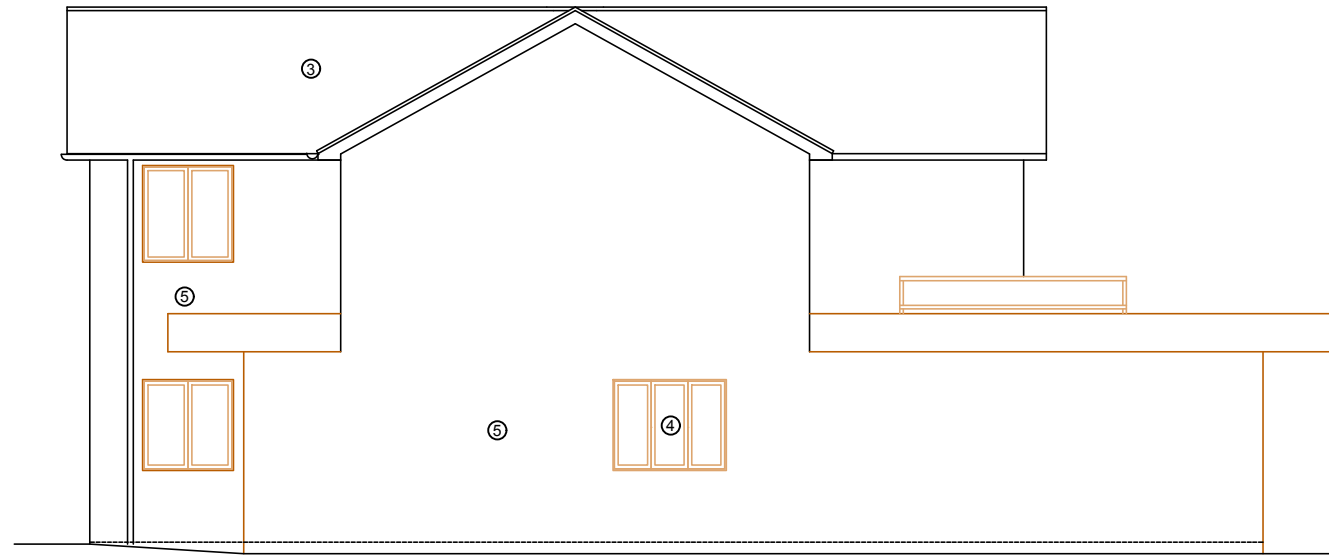

Side Elevation
East

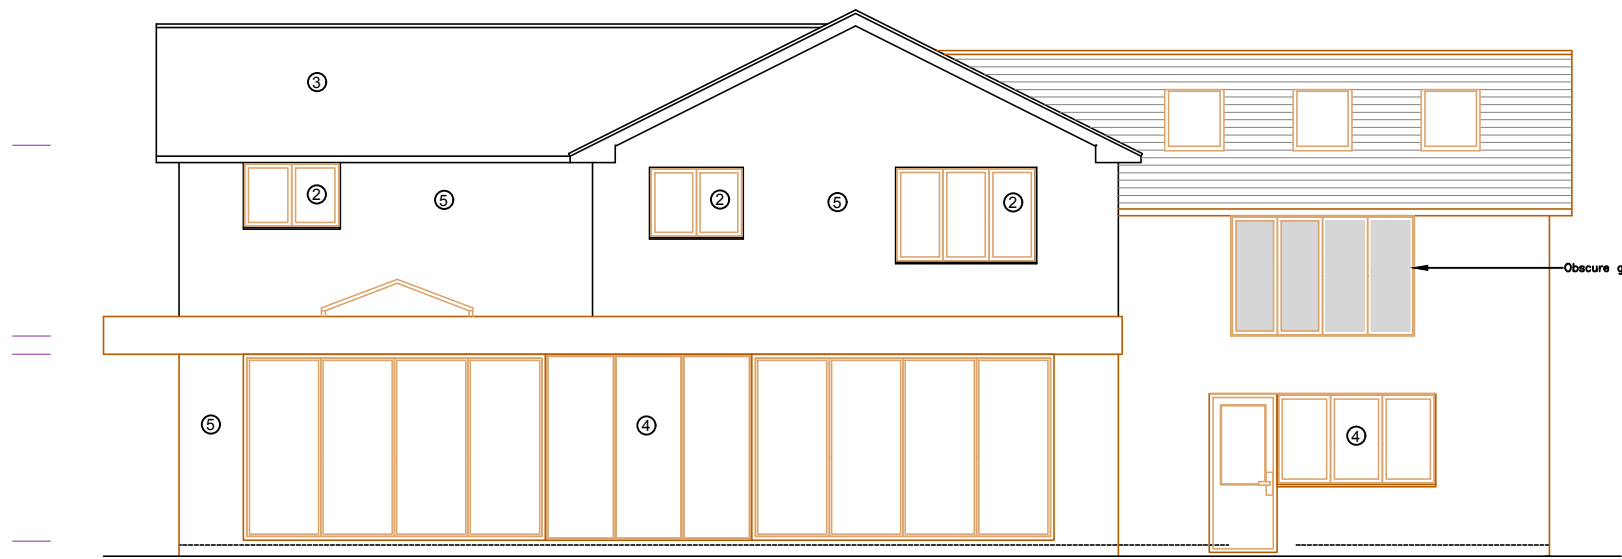


Rear Elevation
North

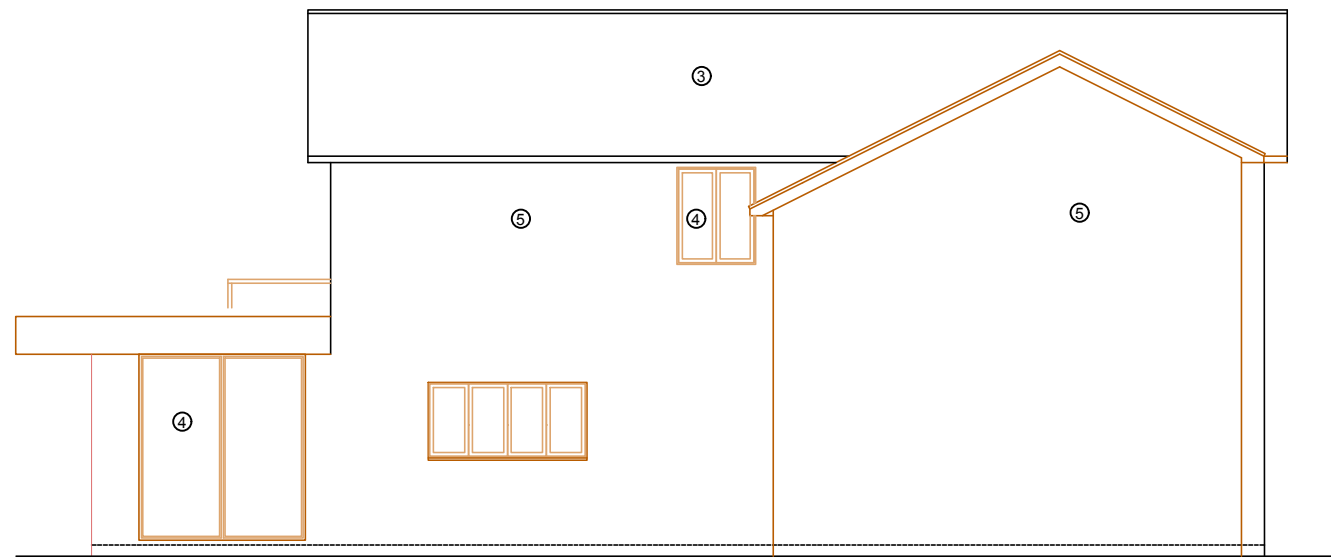


Side Elevation
West

Proposed Elevations
1:100

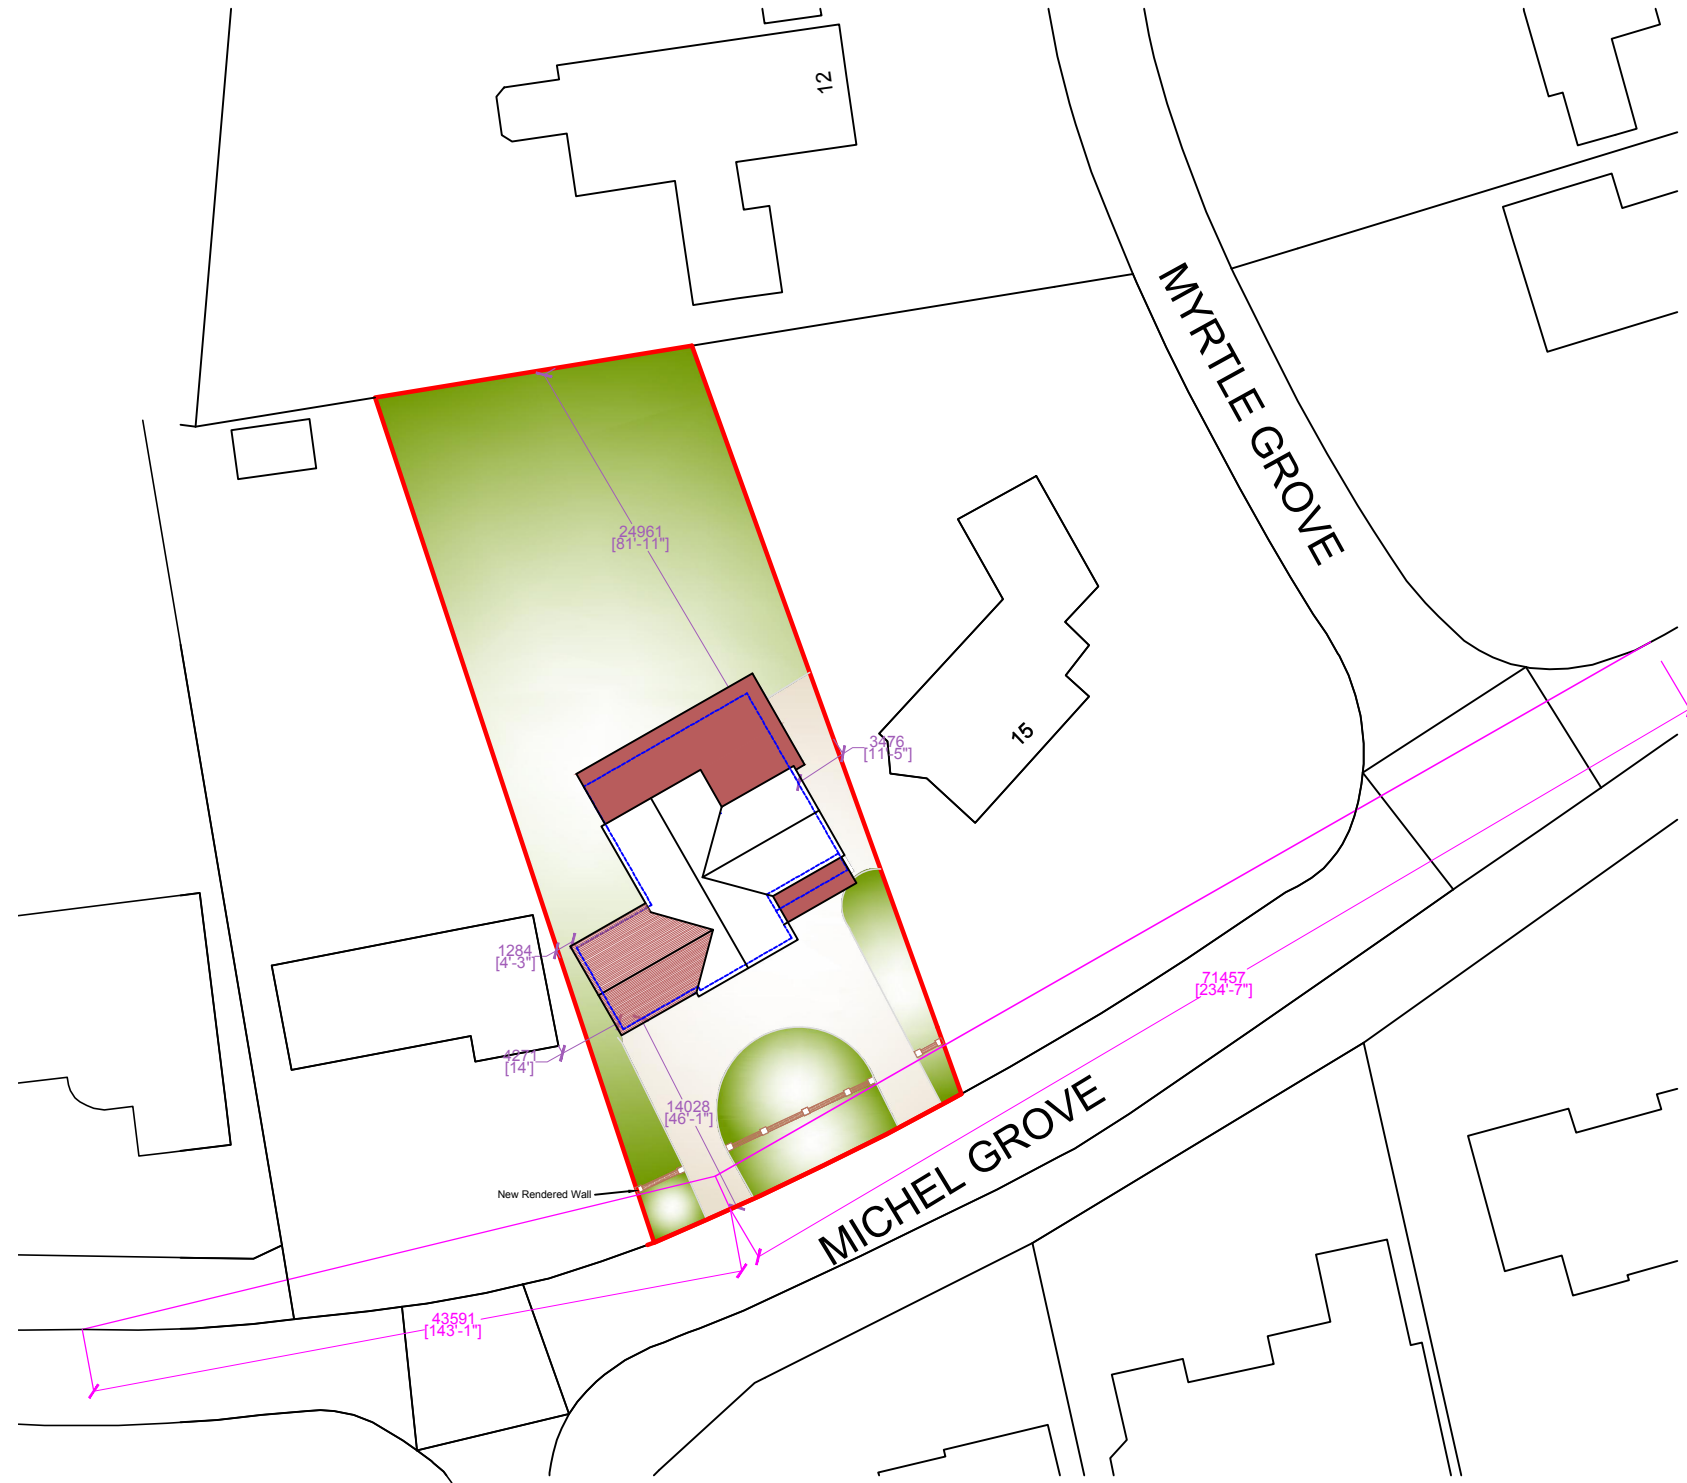


9. All rights reserved. Licence number 100022432


Block Plan
1: 500

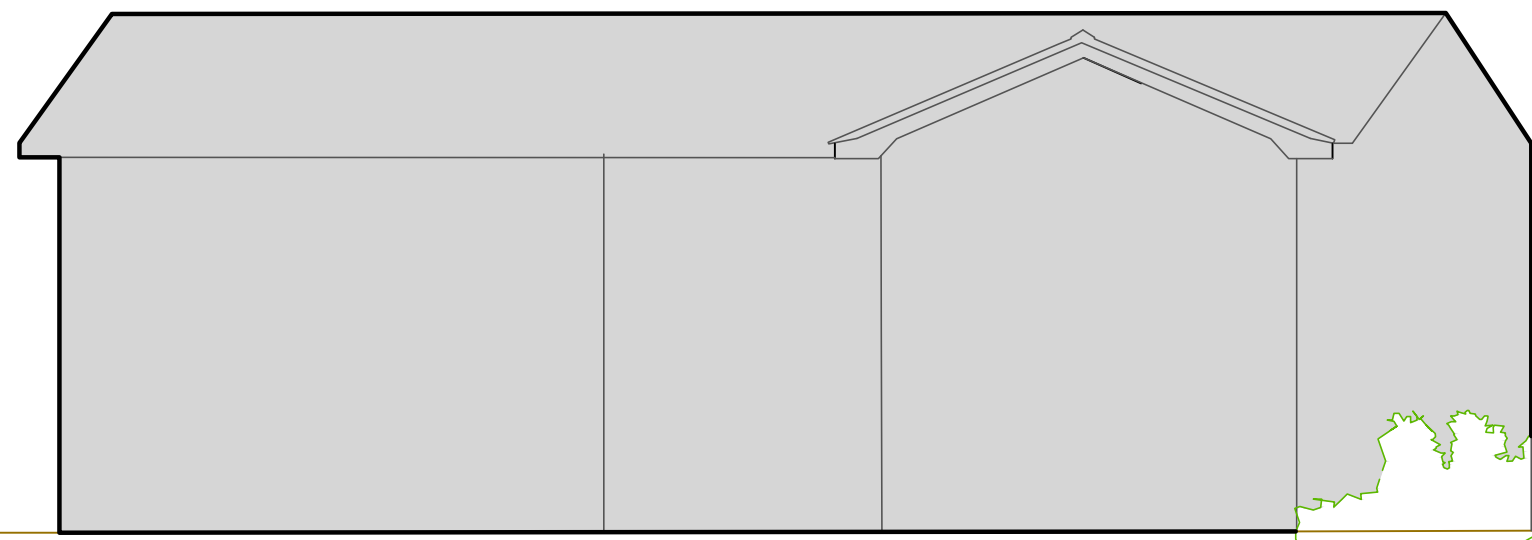


No. 9

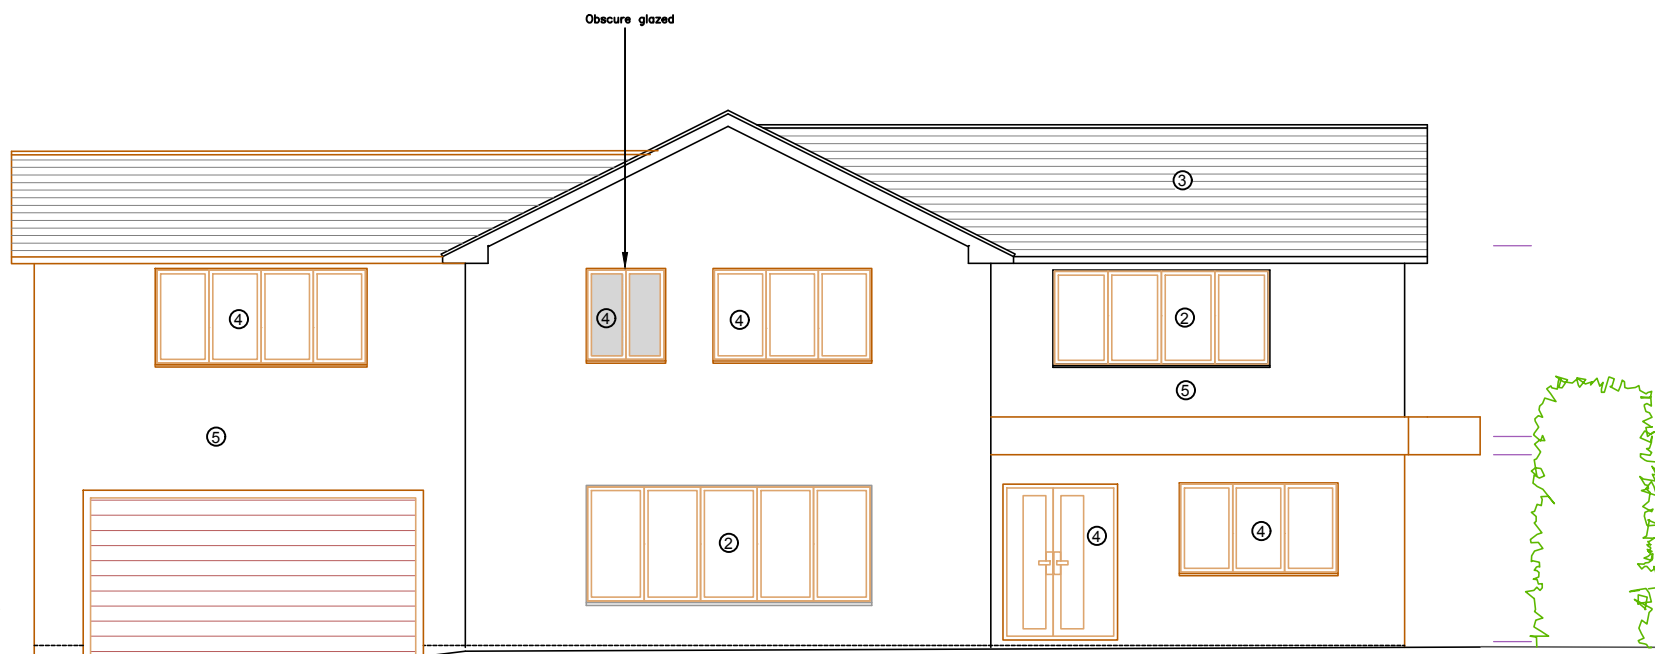



Street Scene
1:100

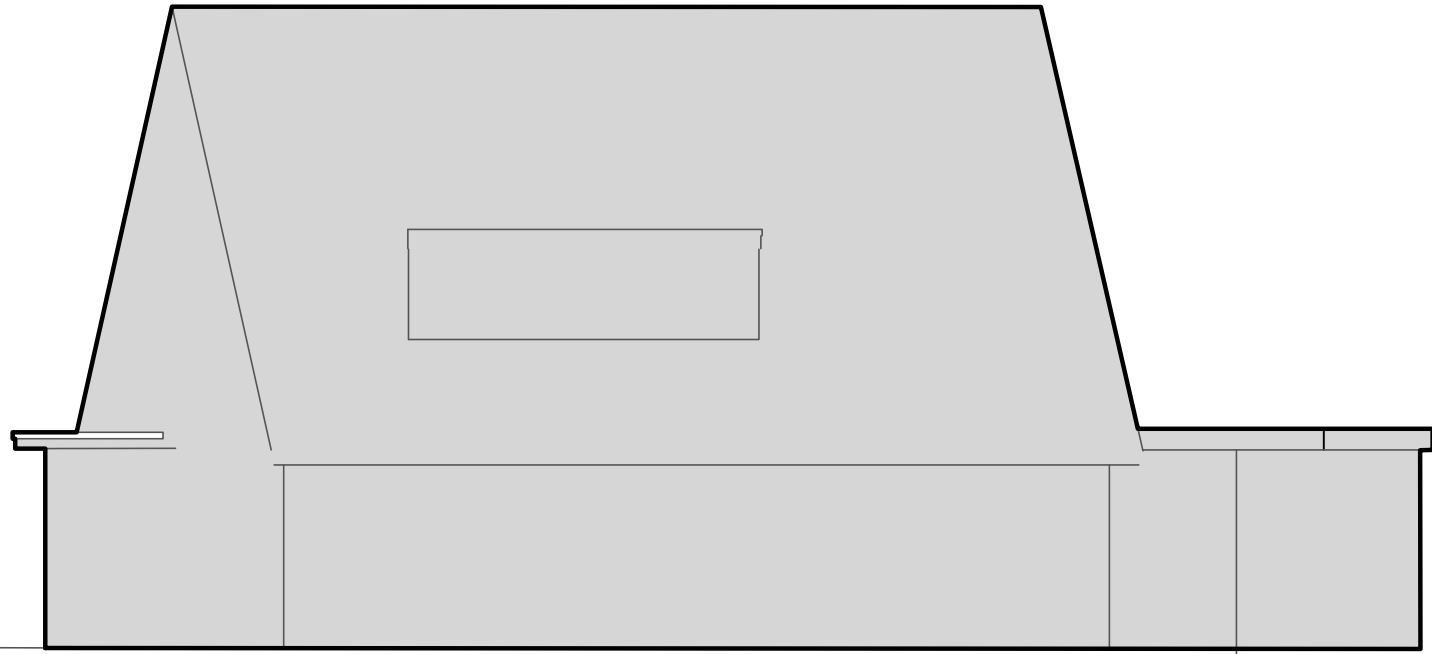


No. 15

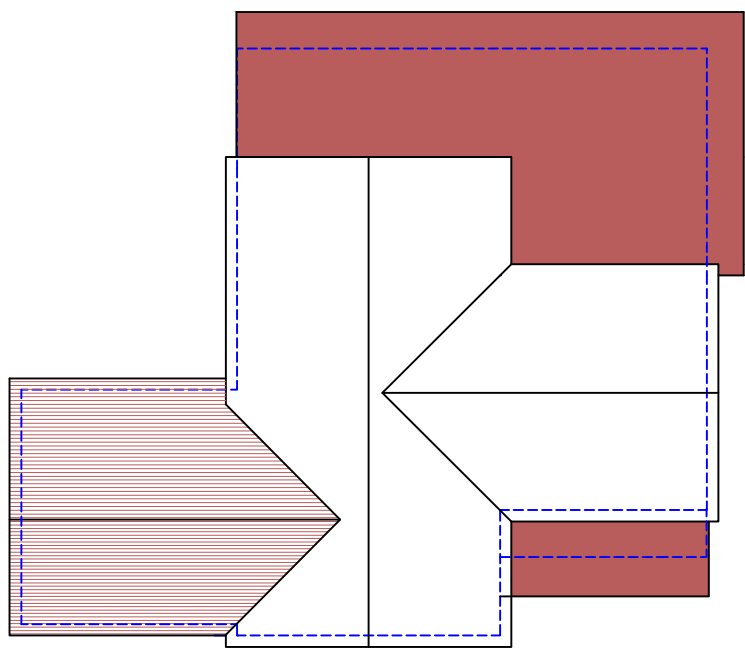

Roof Plan
1:200

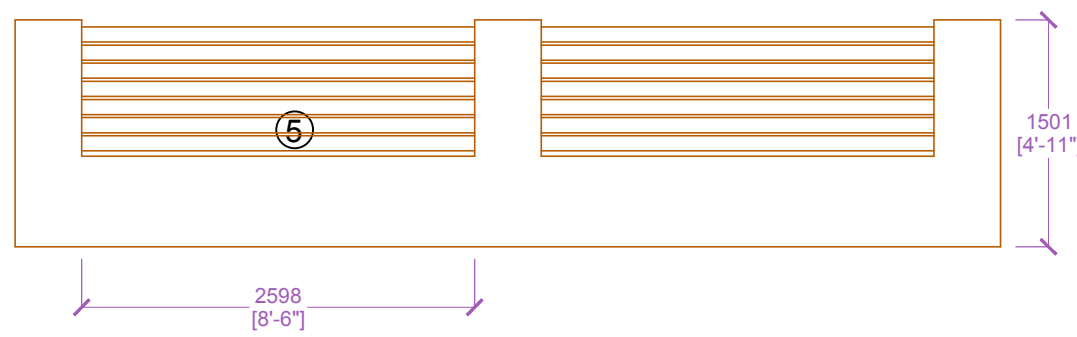 

Plan view and elevation of section
of proposed front boundary wall
1:50

 

This drawing is the property of Fuller Associates and is not to be copied, reproduced, retained or disclosed to any unauthorised person either wholly or in part without prior consent. Do not scale from this drawing except for Planning purposes. Use all figured dimensions only. All figured dimensions to be checked on site prior to construction. All discrepancies, errors and omissions to be reported to Fuller Associates prior to construction. Layout and dimensions existing building to be checked on site.

Rev.	Details	Date
A	Garage Wall alter	17/04/19

FULLER ASSOCIATES
Chartered Surveyors • Architectural Design

10-11 The Parade
Willowhayne Crescent
East Preston
West Sussex
BN16 1NS

01903 774754
www.fuller-associates.co.uk

Issued for:	Drawn	Checked
Discussion	KW	DF
Planning Application	KW	DF
Building Control	X	X
Construction Issue	X	X
As Built	X	X

PROPOSED ELEVATIONS, STREET SCENE, ROOF PLAN AND BLOCK PLAN, ELEVATION AND PLAN OF PROPOSE BOUNDARY WALL

Client:
Site Address:
11 Michel Grove
East Preston
BN16 2SX

Mr and Mrs Harding

Printed
Date
Drawing Number

As Shown on A1
17/04/2019
183010/03A