



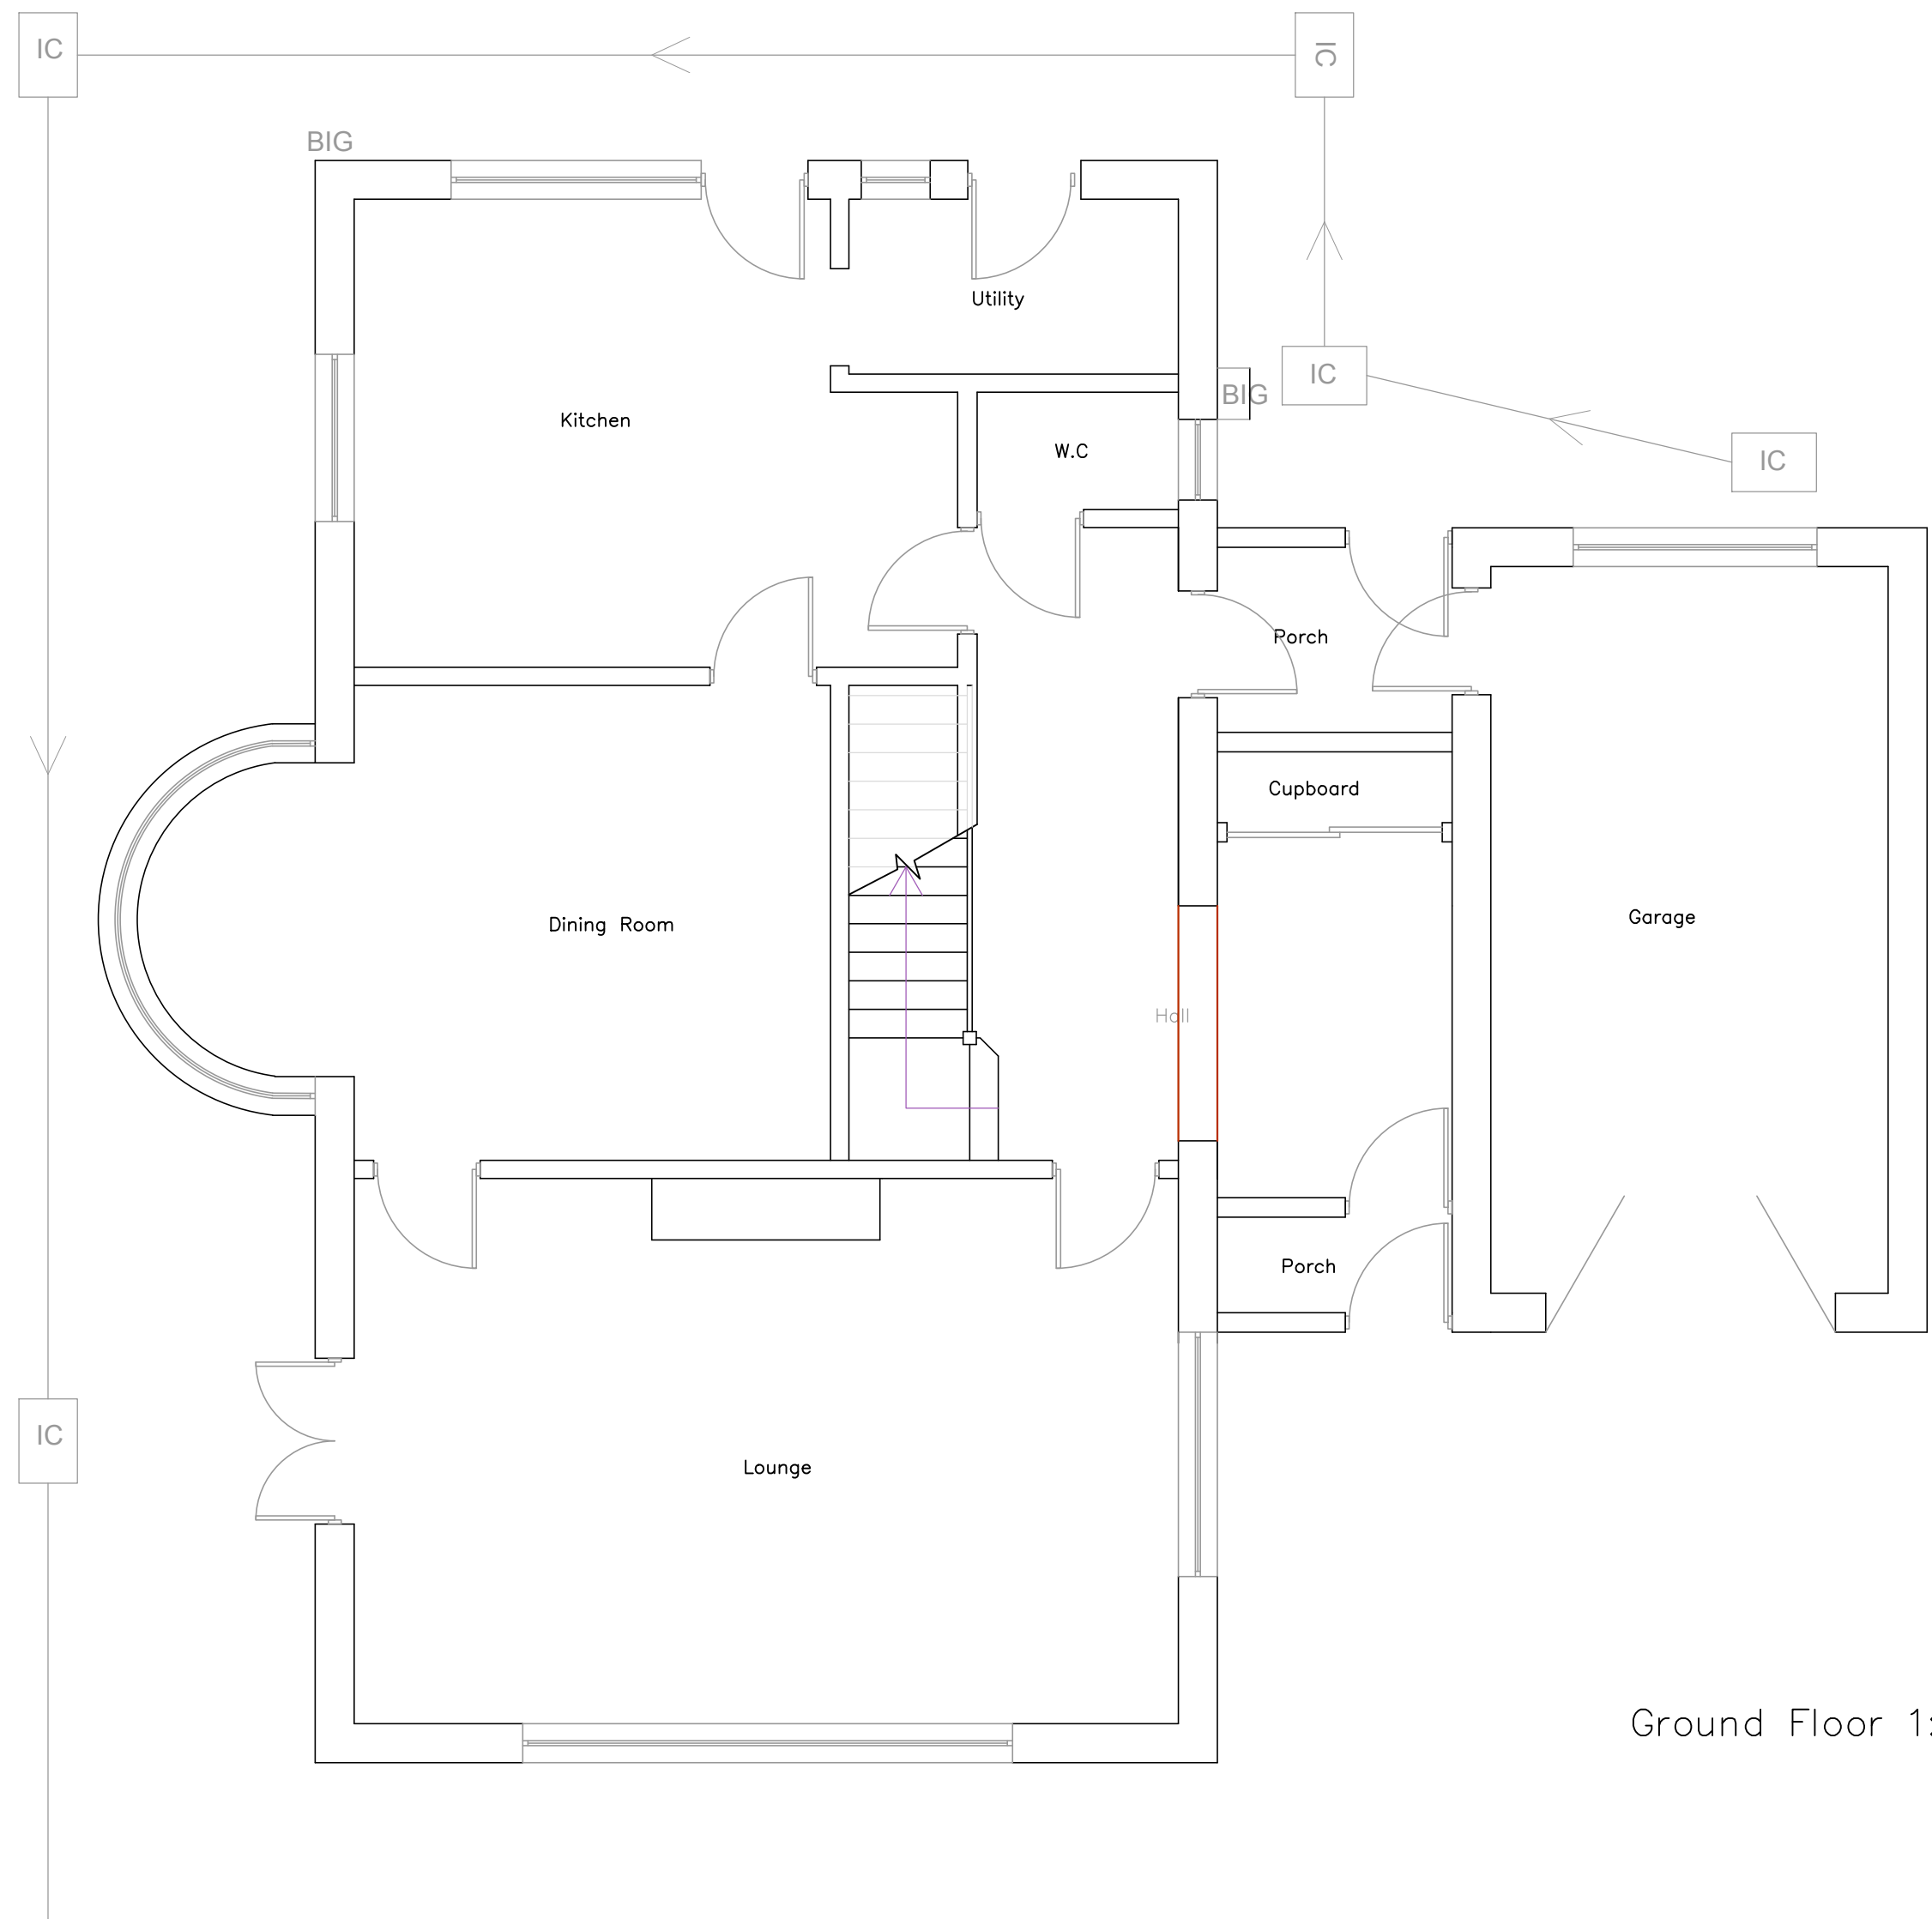

Ground Floor 1:50




First Floor 1:50

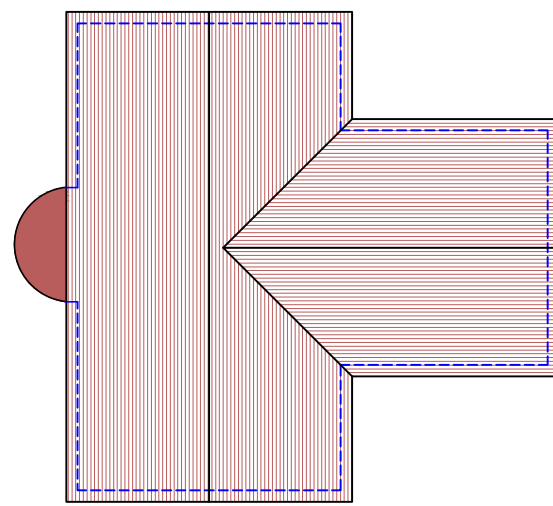


Roof Plan
1:200

Existing Plans
1:50

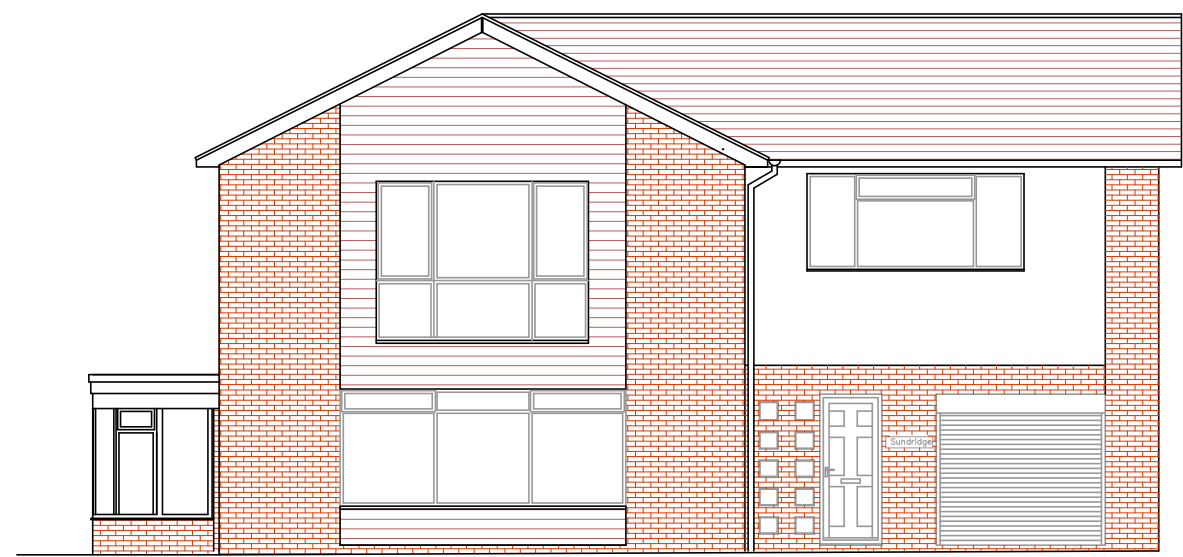

Front Elevation
South

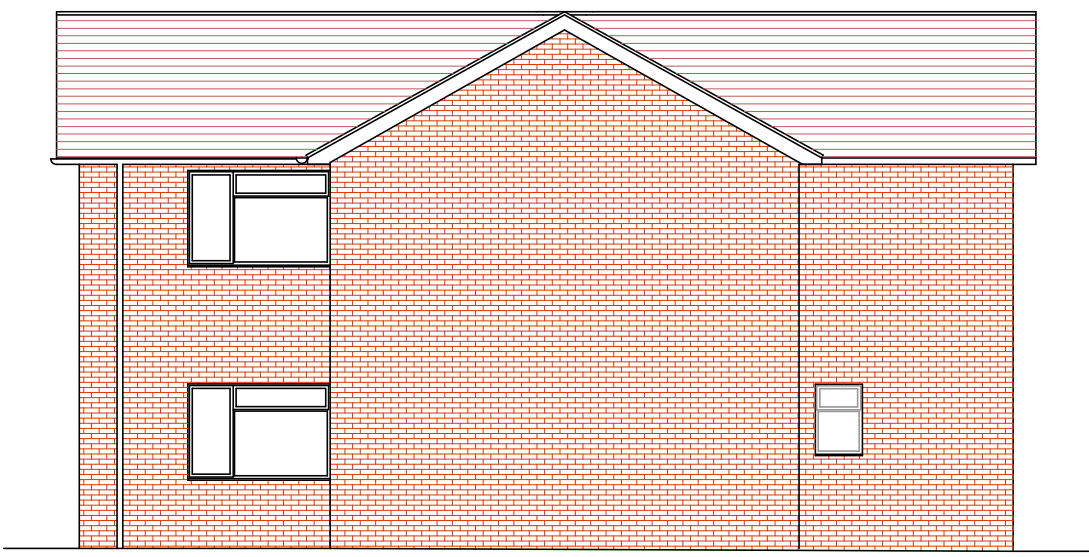

Side Elevation
East




Rear Elevation
North





Side Elevation
West

Existing Elevations
1:100

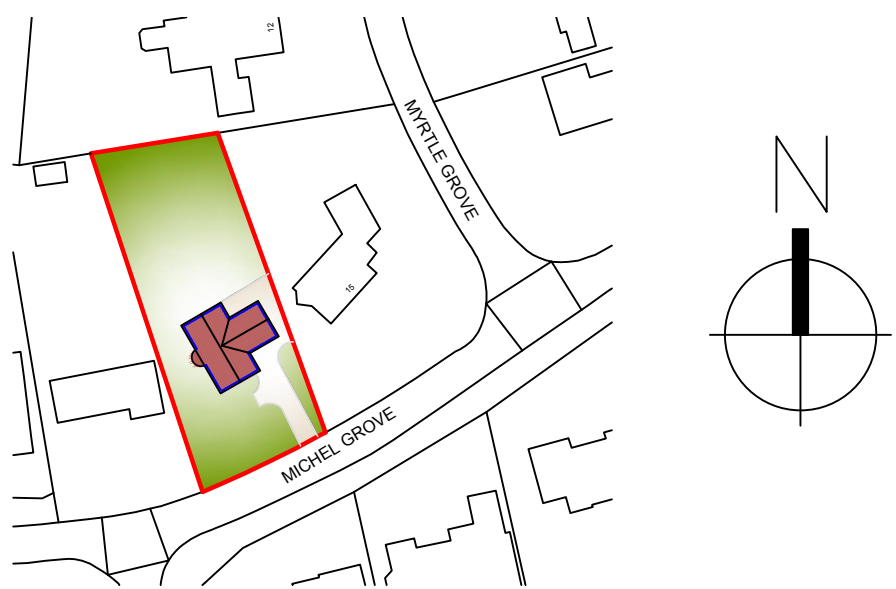

Location Plan
1:1250

  

This drawing is the property of Fuller Associates and is not to be copied reproduced, retained or disclosed to any unauthorised person either wholly or in part without prior consent. Do not scale from this drawing except for Planning purposes. Use all figured dimensions only. All figured dimensions to be checked on site prior to construction. All discrepancies, errors and omissions to be reported to Fuller Associates prior to construction. Layout and dimensions existing building to be checked on site.

Rev.	Details	Date

FULLER ASSOCIATES
Chartered Surveyors • Architectural Design

10-11 The Parade
Willowhayne Crescent
East Preston
West Sussex
BN16 1NS

01903 774754
www.fuller-associates.co.uk

Issued for:	Drawn	Checked
Discussion	KW	DF
Planning Application	KW	DF
Building Control	X	X
Construction Issue	X	X
As Built	X	X

EXISTING ELEVATIONS, FLOOR PLANS, ROOF PLAN
AND LOCATION PLAN

Client
Site Address
11 Michel Grove
East Preston
BN16 2SX

Mr and Mrs Harding

Printed
Date
Drawing Number

As Shown on A1
12/04/2019
183010/01