


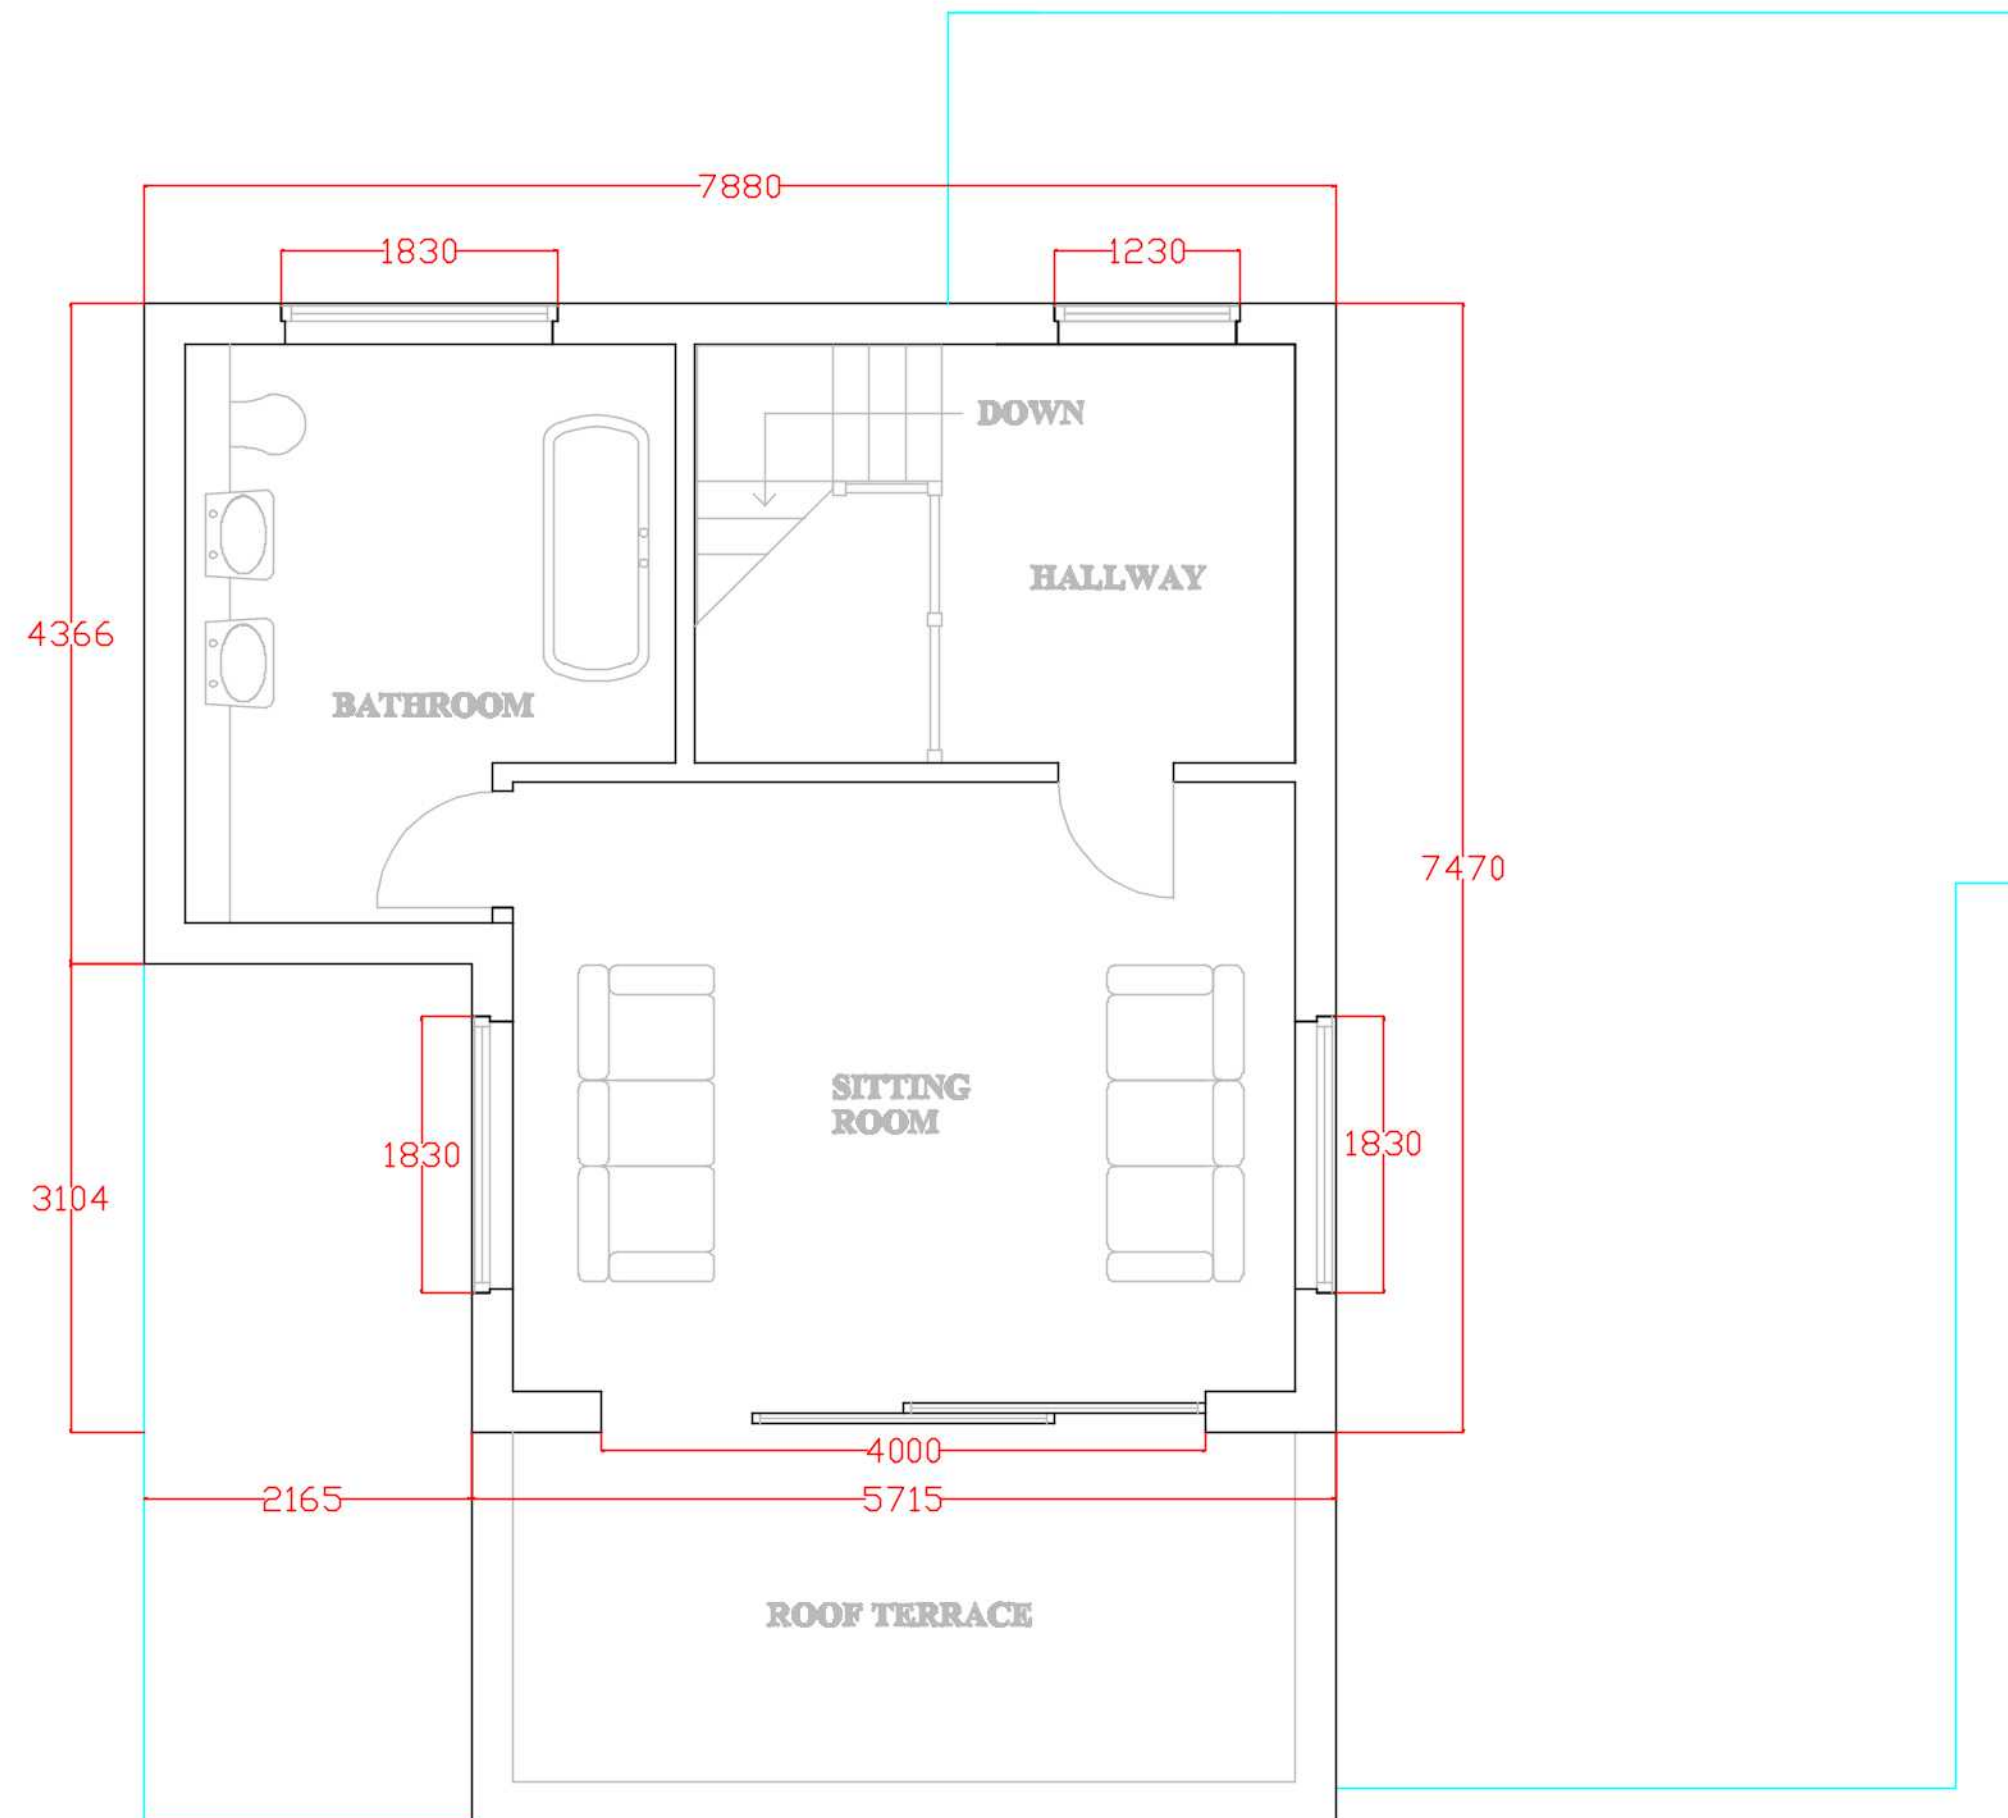

PROPOSED SECOND FLOOR PLAN.

Notes:-

THIS PLAN SHOWS DETAILS OF THE PROPOSED SECOND FLOOR.

THE BLUE LINE REPRESENTS THE OUTLINE OF THE NEW FLAT ROOF AREAS.

ALL DIMENSIONS SHOWN IN MILLIMETRES.

ALL DIMENSIONS TO BE CONFIRMED ONSITE BY THE CONTRACTORS.

DIMENSIONS FOR THE PROPERTY HAVE BEEN TAKEN ON THE INITIAL SURVEY. ANY UNKNOWN HAVE BEEN ASSUMED.

Woodhill Design & Build

07778 527169

Produced by Peter Evans

Site address:-

**WEST HOUSE, SOUTH STRAND,
EAST PRESTON, BN16 1PN.**

Details:-

**GROUND FLOOR UTILITY EXTENSION,
EXTENSIONS OVER FLAT ROOF AREAS,
INCLUDING SECOND FLOOR ADDITION,
AND INTERNAL RECONFIGURATION.**

Drawing title:-

PR SF PLAN

Date:-

23/04/2021

Scale:-

1:50 @A2



WOODHILL
— DESIGN & BUILD —