

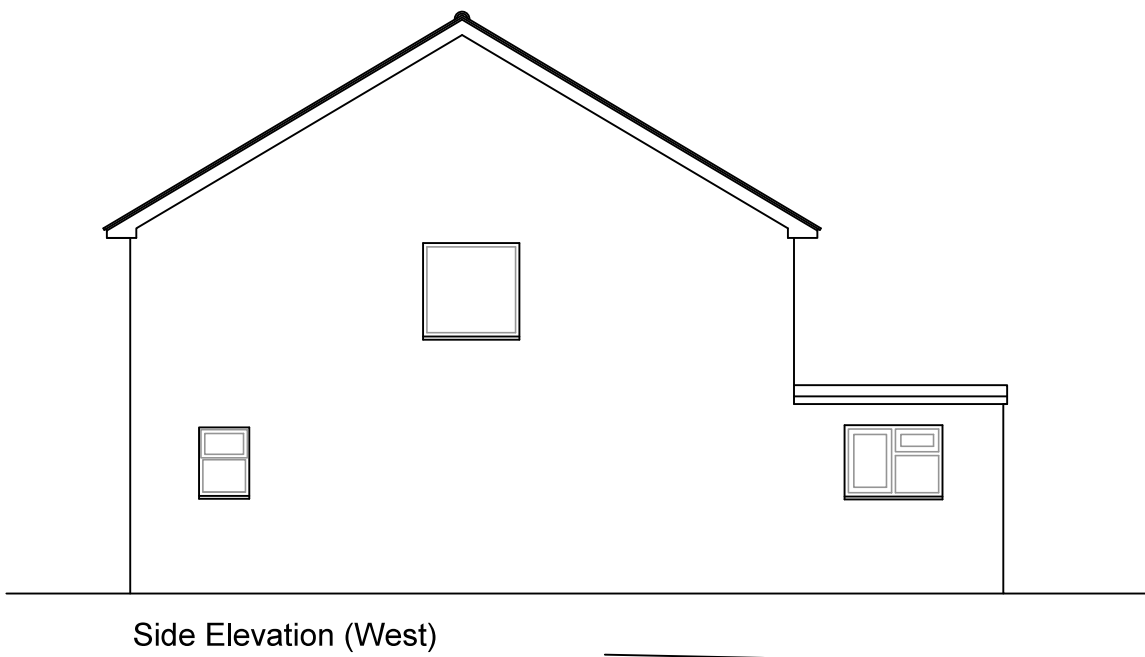
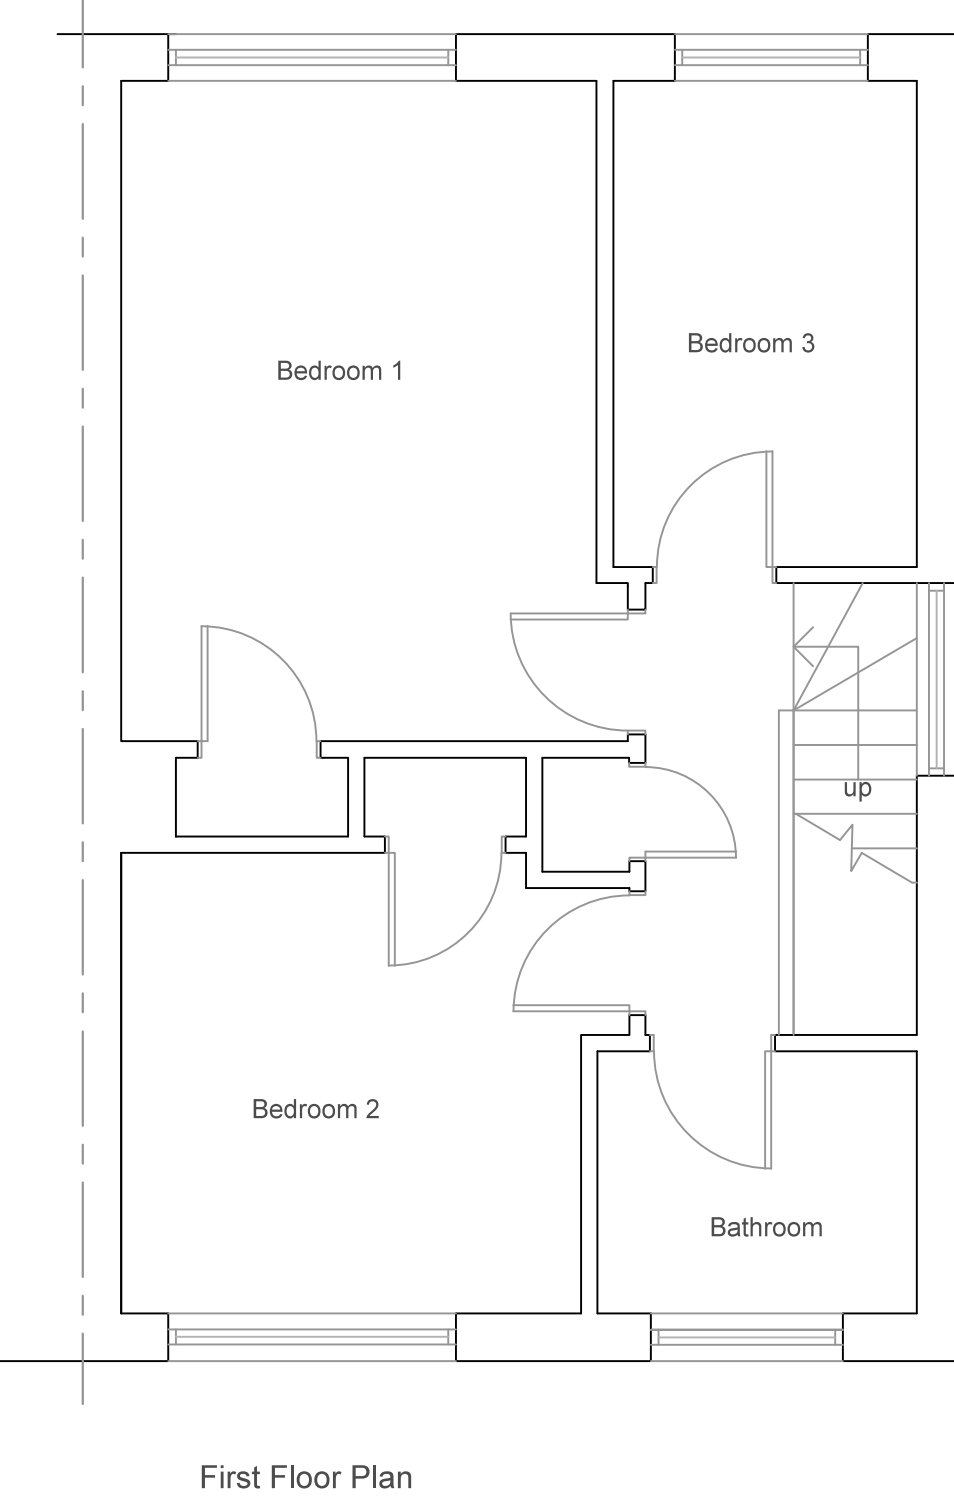
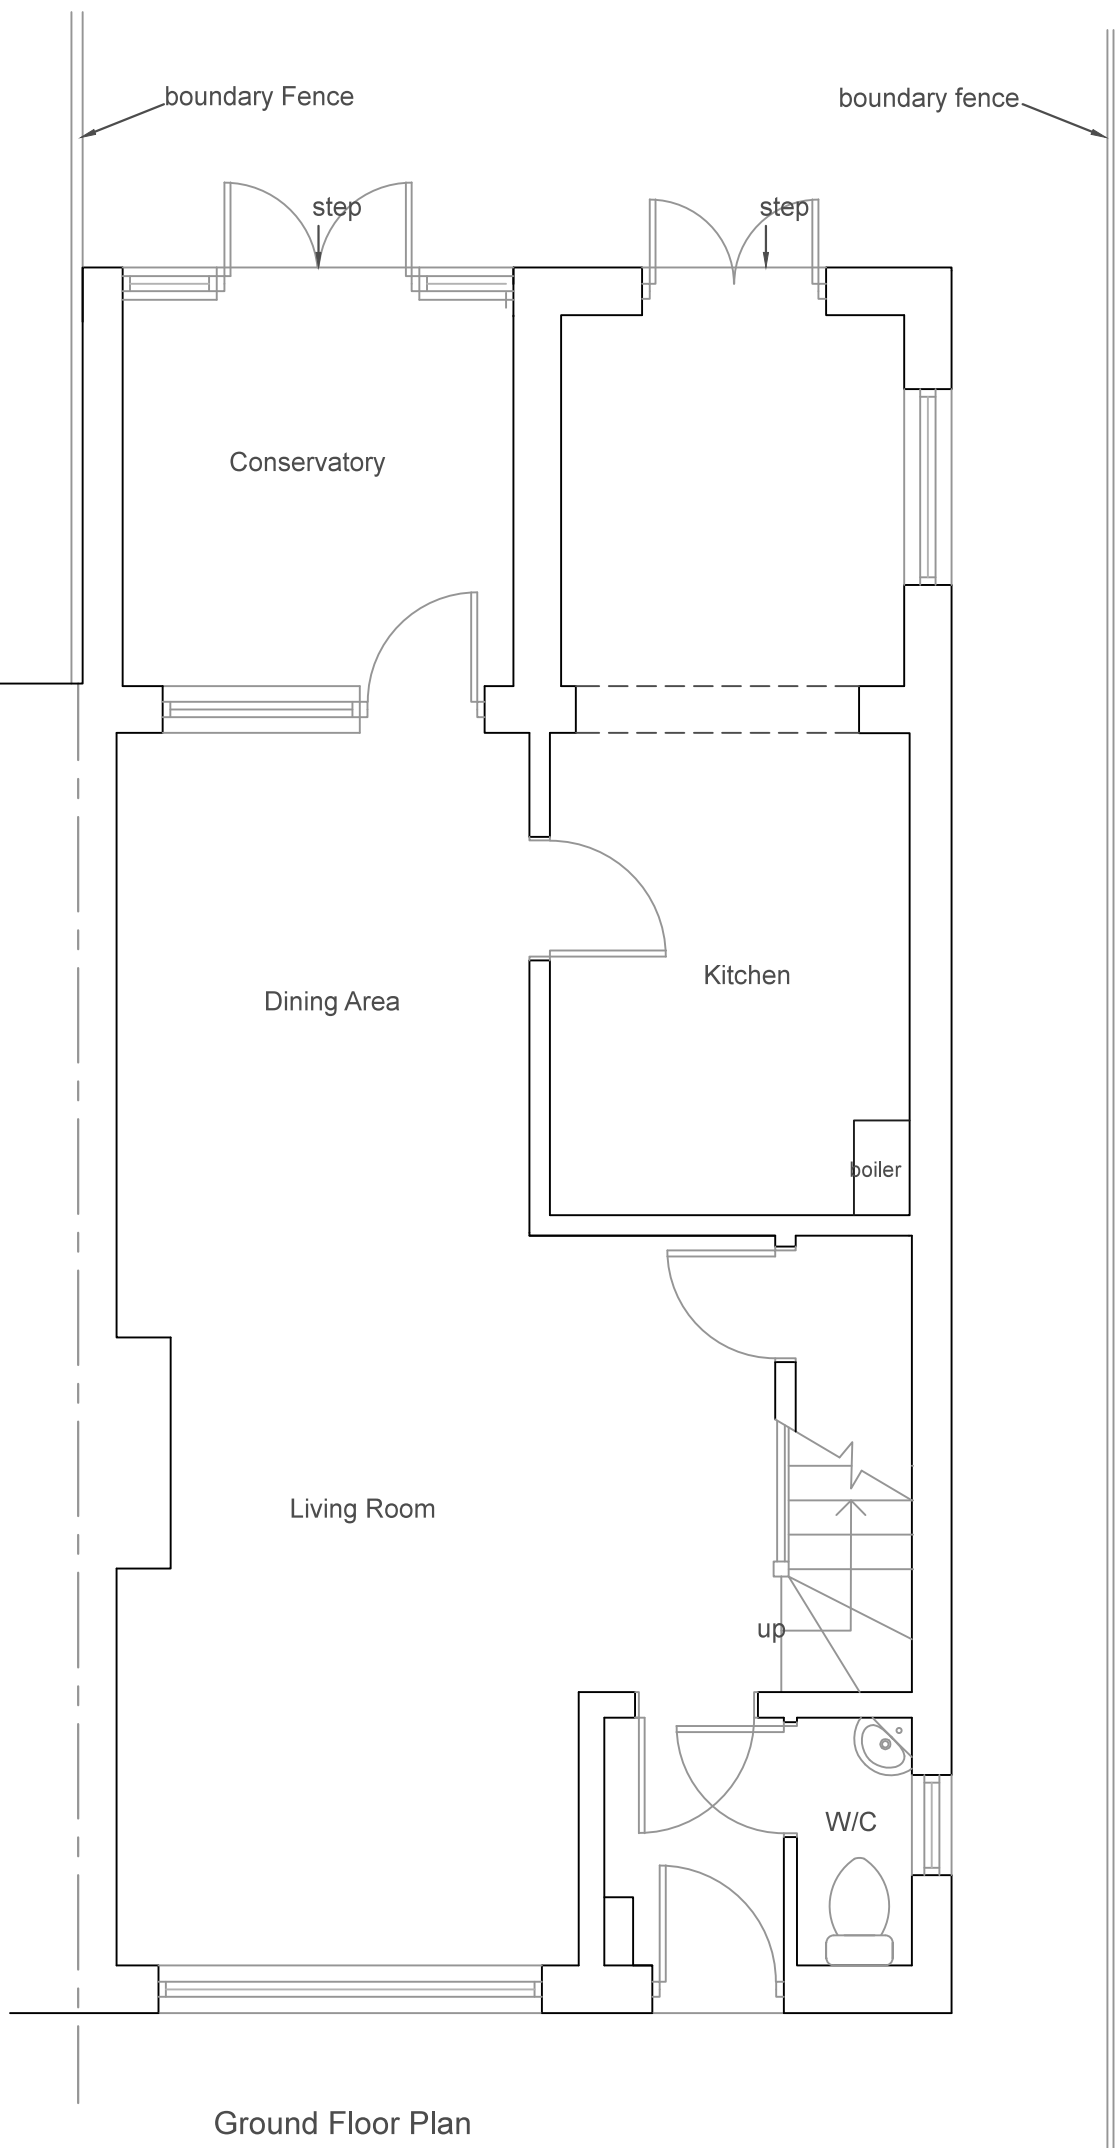
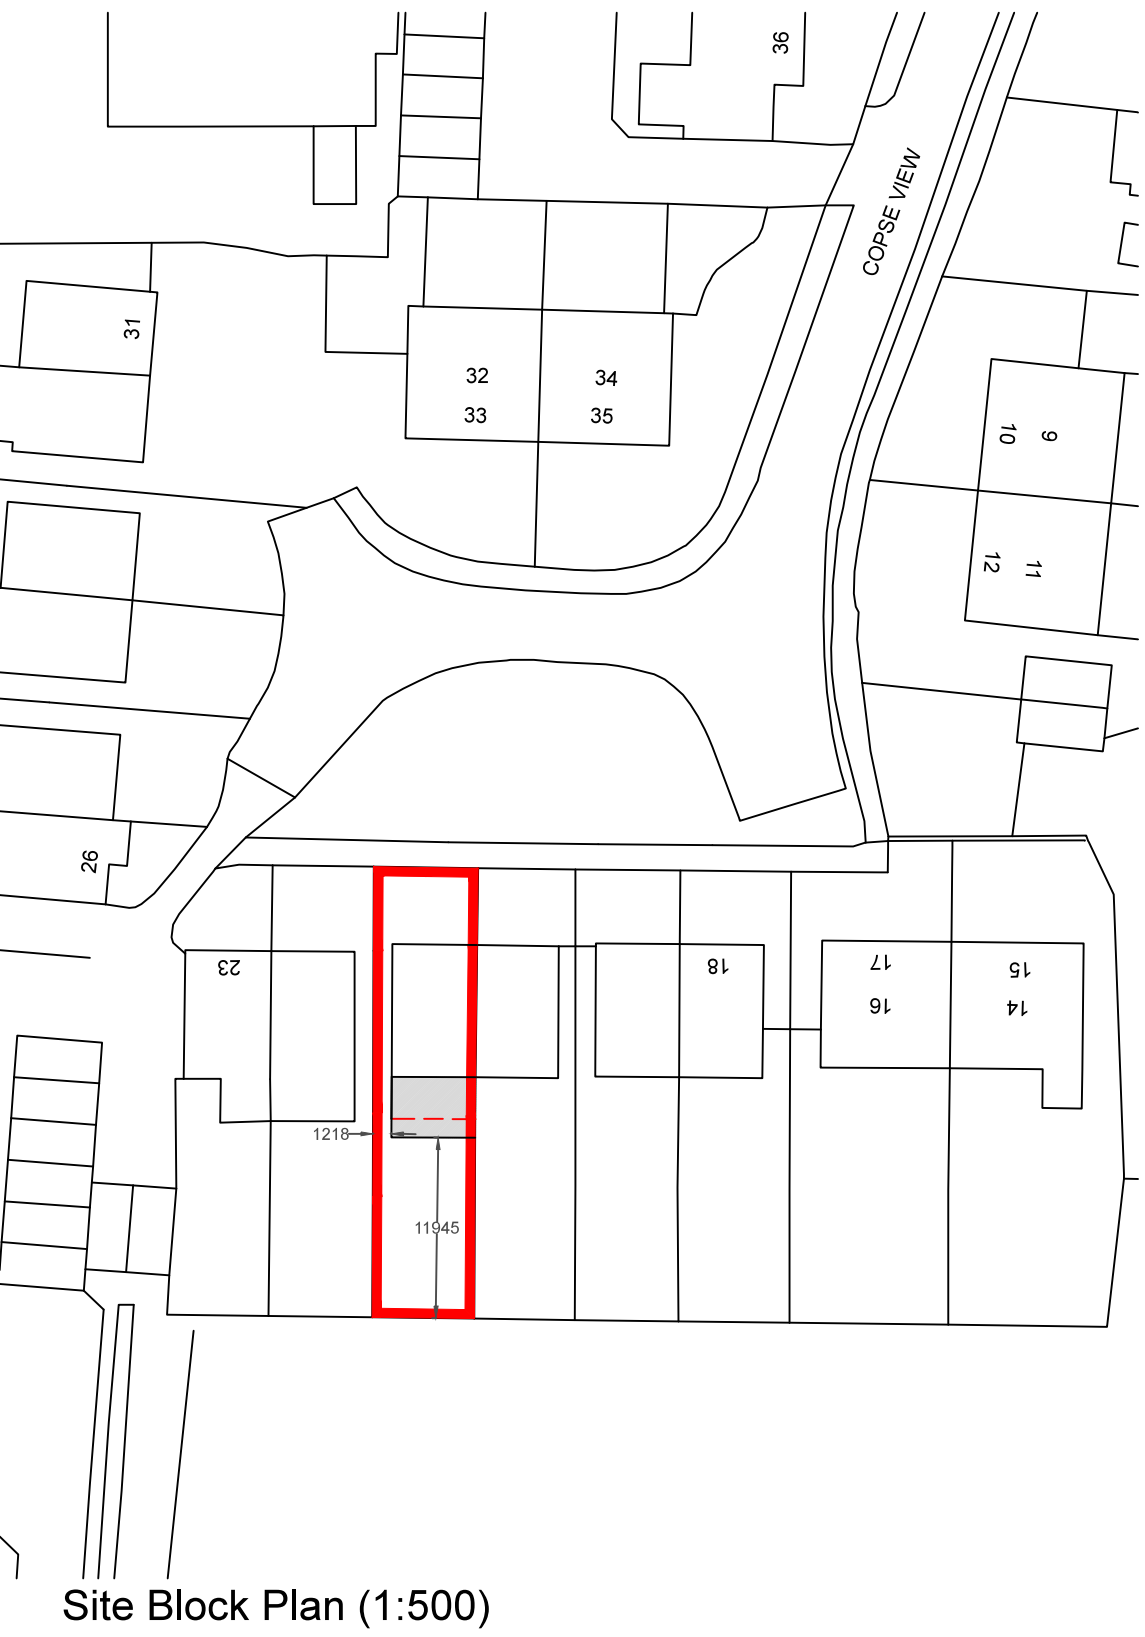
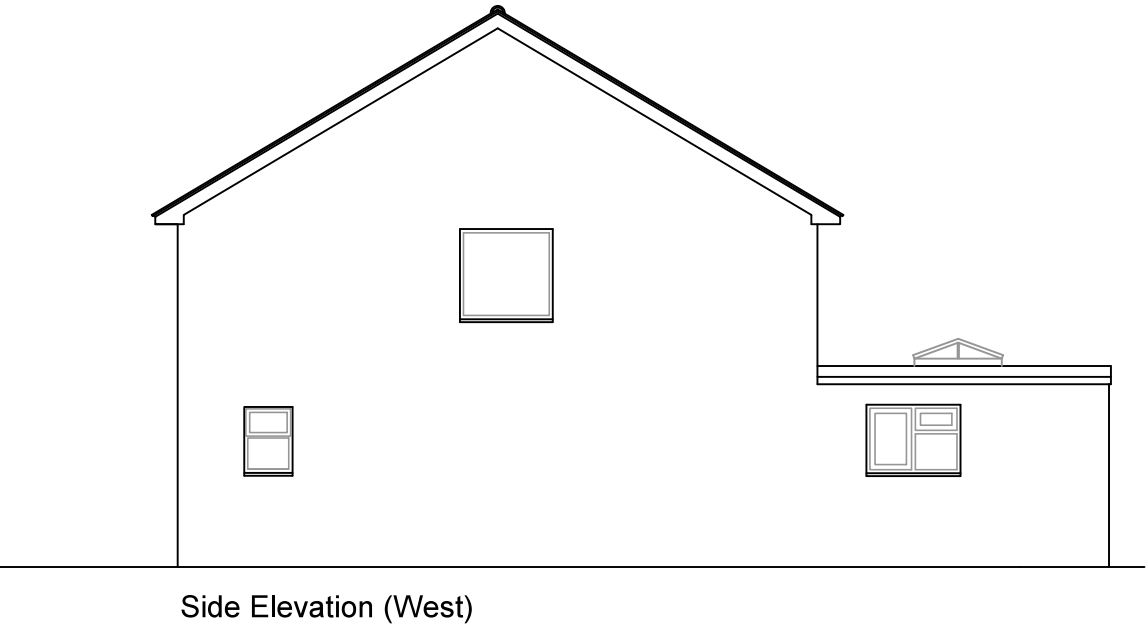


Existing

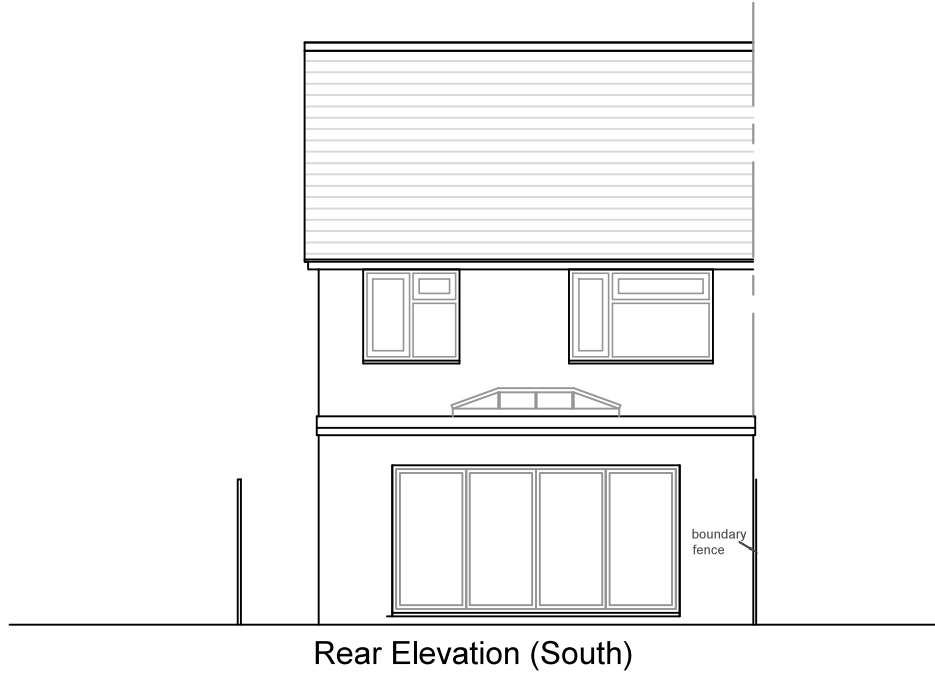

Proposed

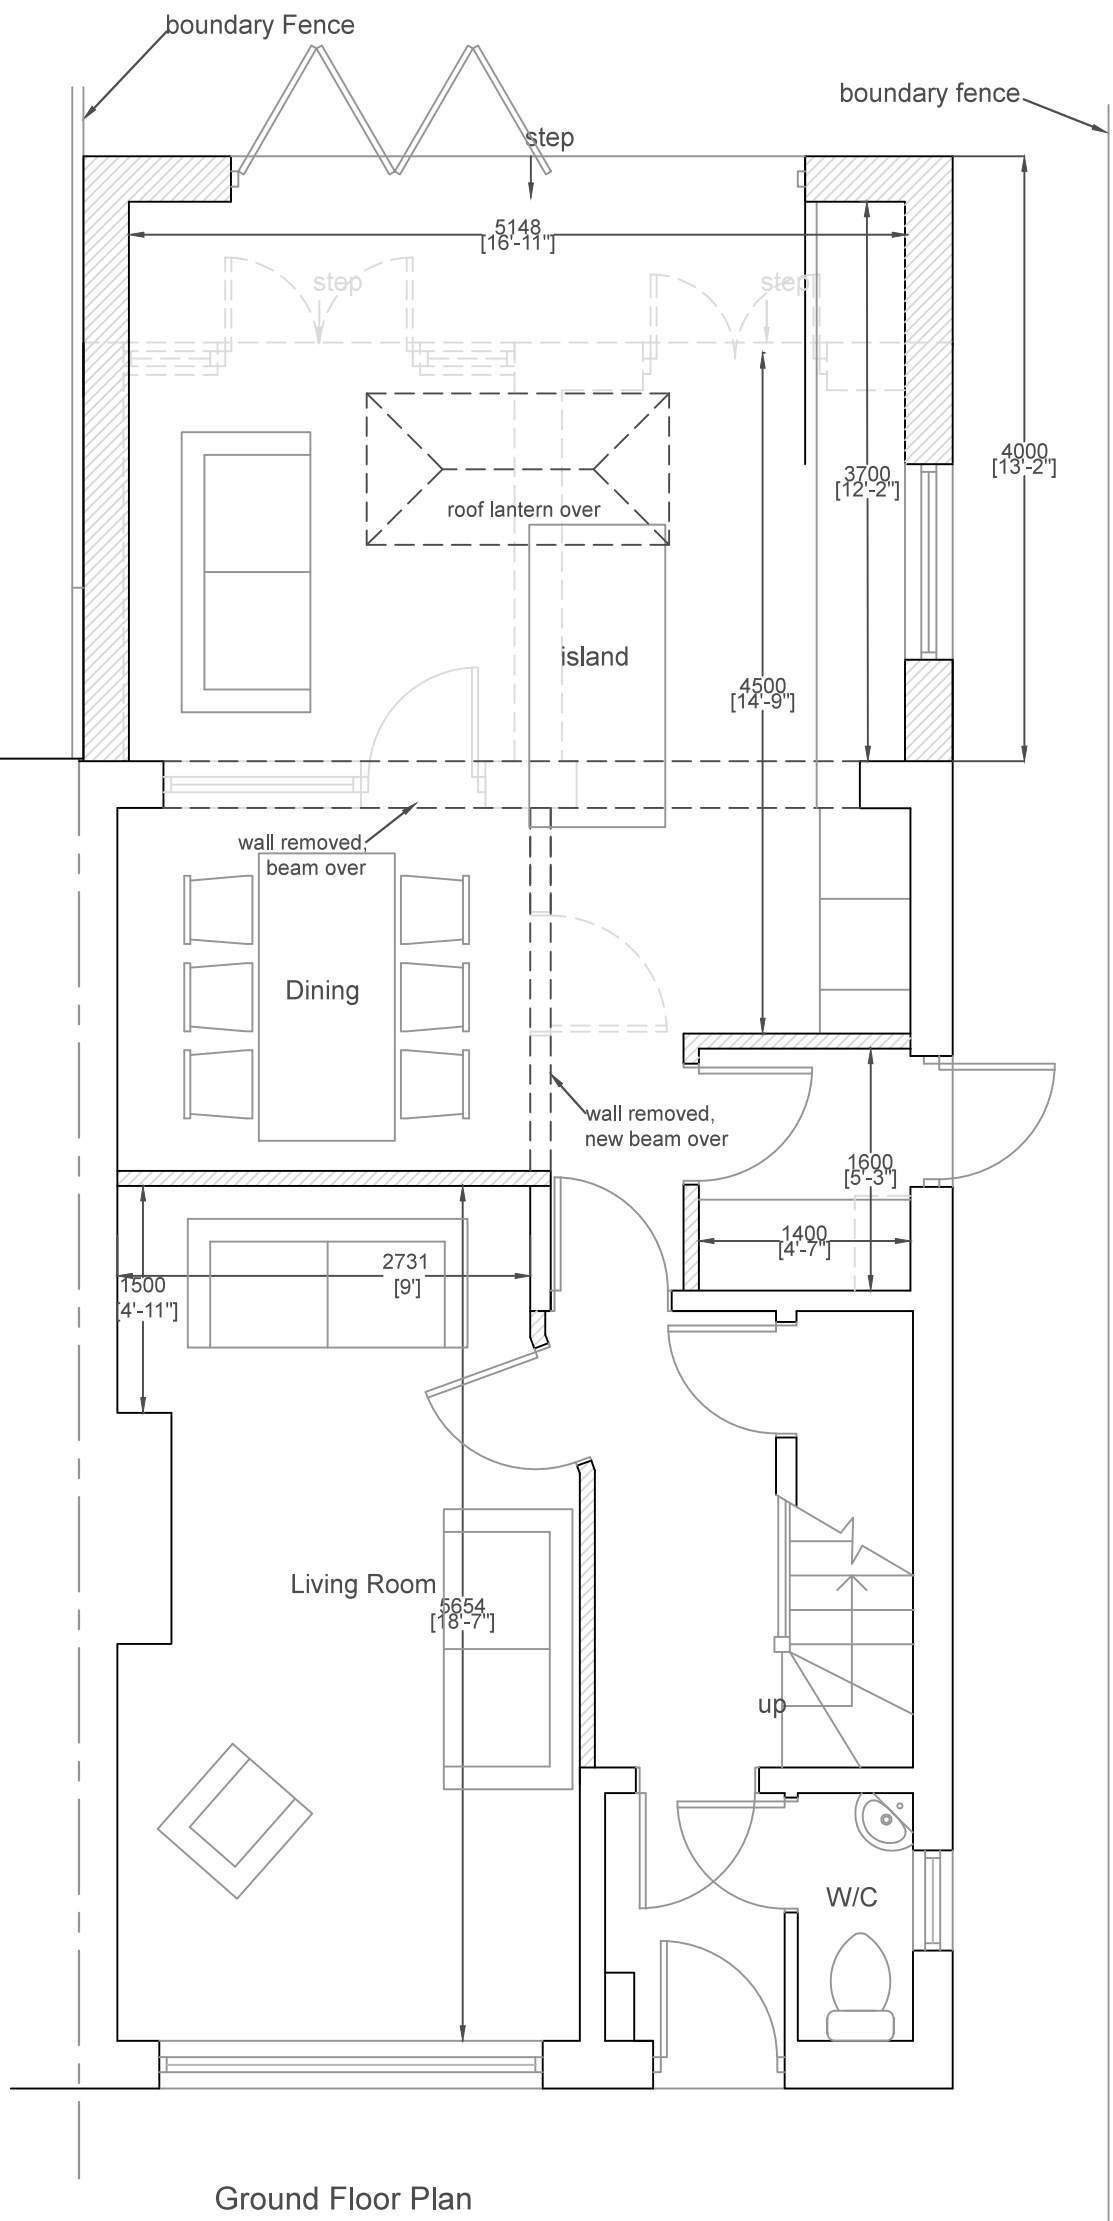

Revisions		
Rev	Description	By
a	Client Amendments	LW
All dimensions to be checked on site prior to commencement of work, except for planning purposes. This drawing is the copyright of Inspired Design Studio Ltd. and may not be copied, altered or reproduced in any way without written authority.		
Client: Mr & Mrs Hilder		
Project Address: 21 Copse View East Preston Littlehampton BN16 1AY		
Drawing Title: Existing & Proposed Plans, Elevations and Roof Plans		
Drawing Number: 1152.01.a		
Scale: As stated printed @ A1		
Date: 27/02/2018		