



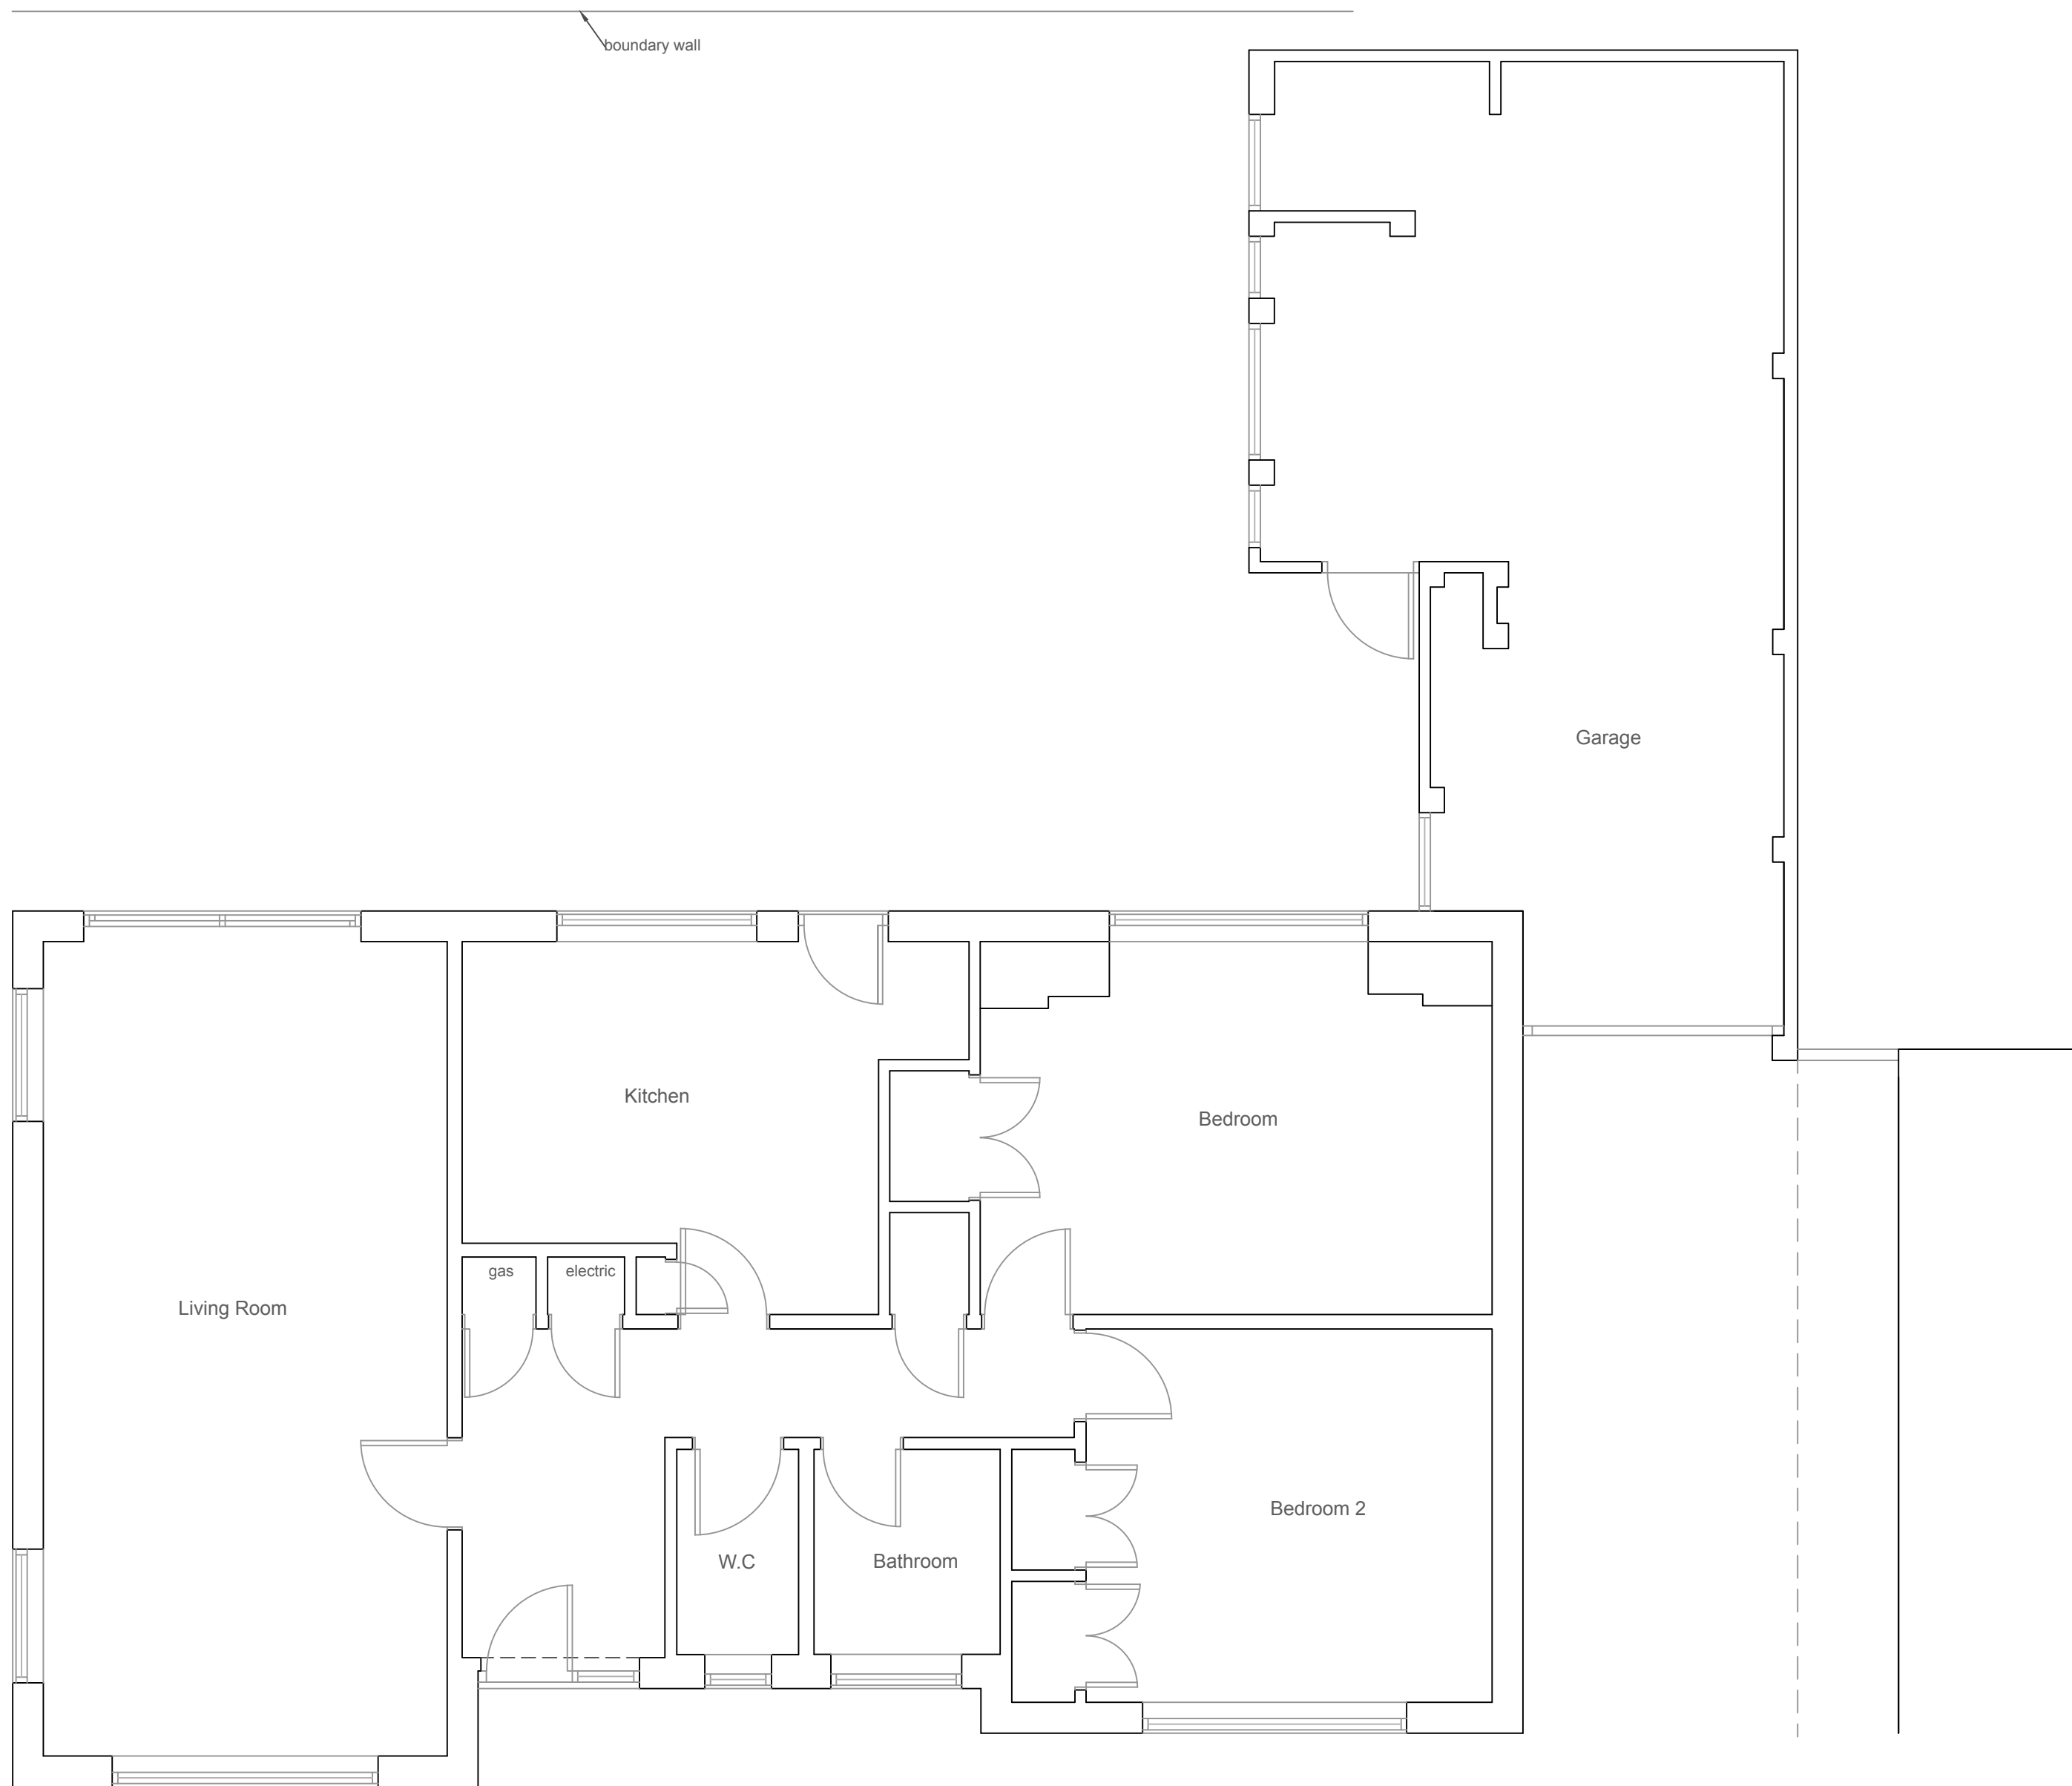


Ground Floor Plan

Plans (1:50)

Existing Materials:
Roof Tiles - Large format dark brown concrete tiles
Walls - Face brickwork & Render
- White plastic cladding to front gable
Windows - White UPVC Casements

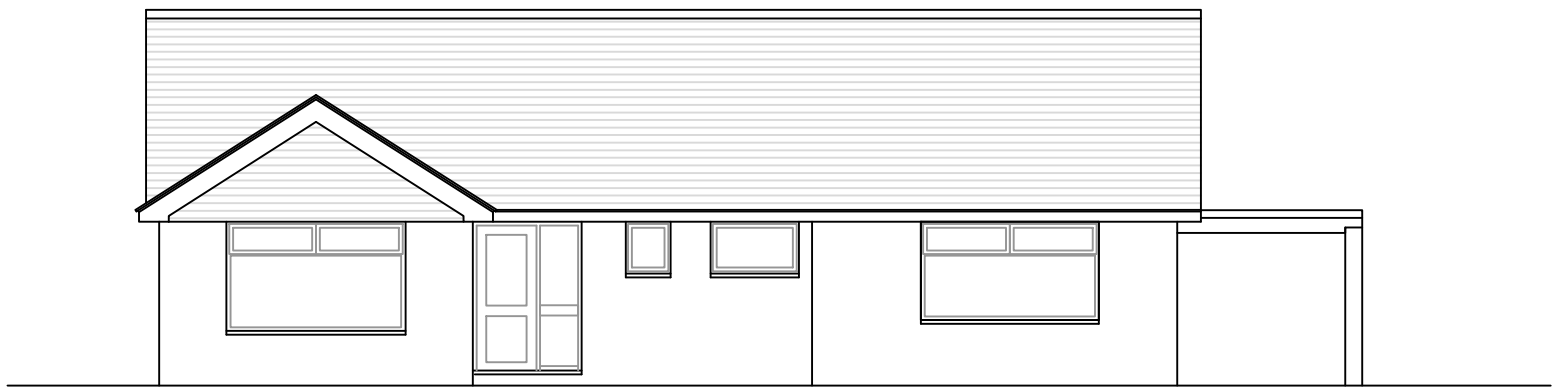


Front Elevation (east)

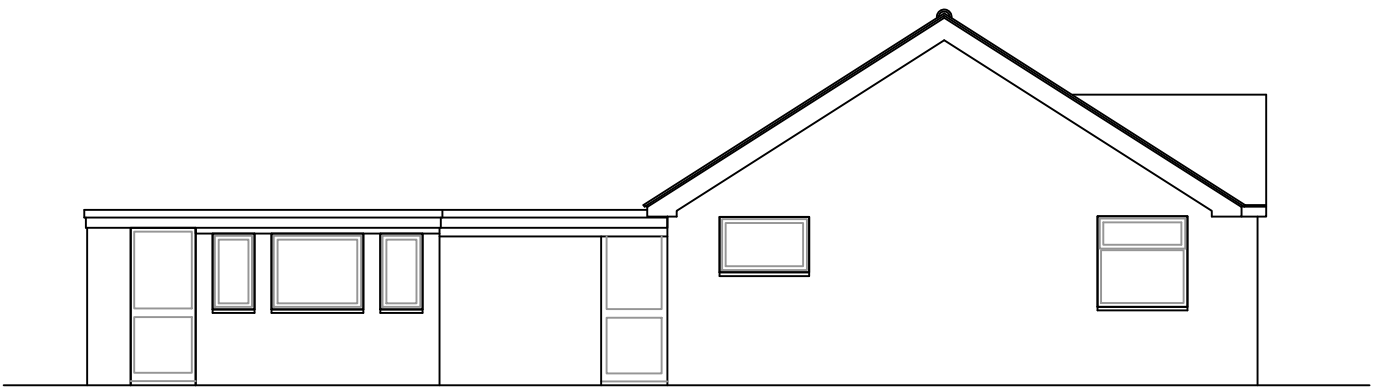

Side Elevation (south)



Rear Elevation (west)

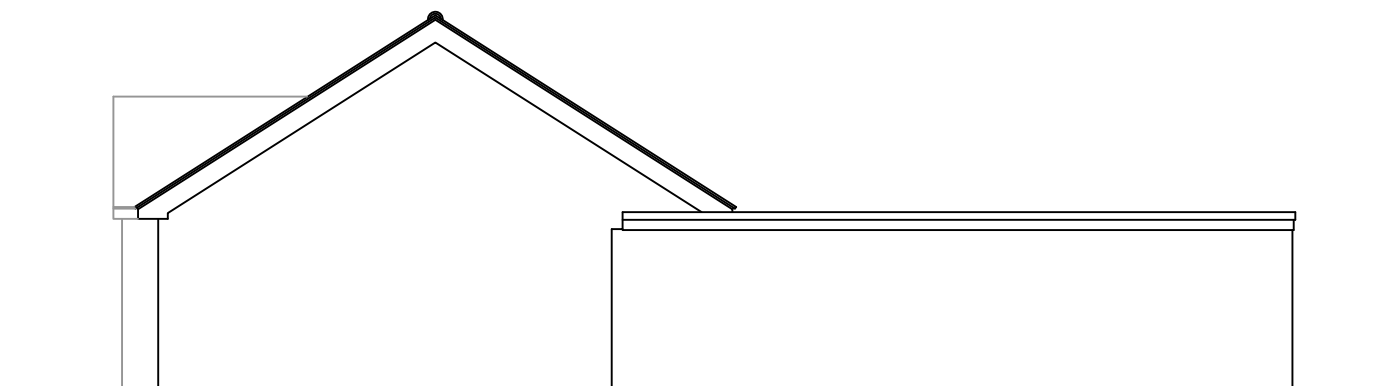

Side Elevation (north)

Elevations (1:100)



Site Location Plan (1:1250)

This drawing is the property of Inspired Design Studio Limited and must not be copied, reproduced or passed to a third party without their permission.

The Contractor is to verify all dimensions, alignment, levels and datums prior to commencement of work. Any discrepancies must be reported immediately to Inspired Design Studio Ltd for review.

Variations and modifications to the work shown on these drawings are not to be carried out without the prior approval from Inspired Design Studio Ltd

Revisions		
Rev	Description	By
a	Additional Information	LW
All dimensions to be checked on site prior to commencement of work. This drawing is the copyright of Inspired Design Studio Ltd. and may not be copied, altered or reproduced in any way without written authority.		
Client: Mr & Mrs Pickard		
Project Address: 2 Bay Tree Garden East Preston West Sussex		
Drawing Title: Existing Plans, Elevations and Site Location Plan		
Drawing Number: 1288.01.a		
Scale:		As stated printed @ A1
Date:		19/01/2021