
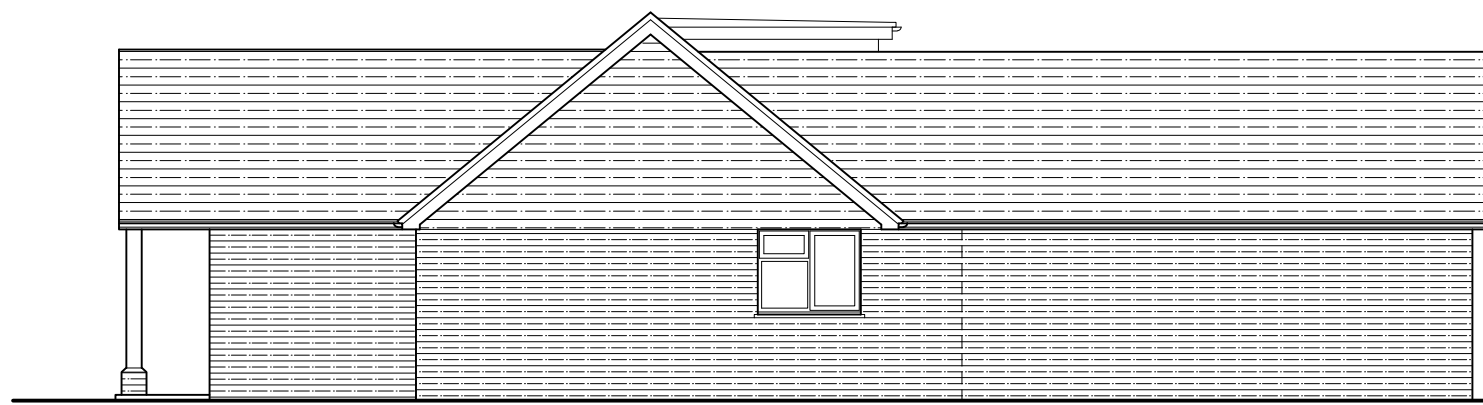
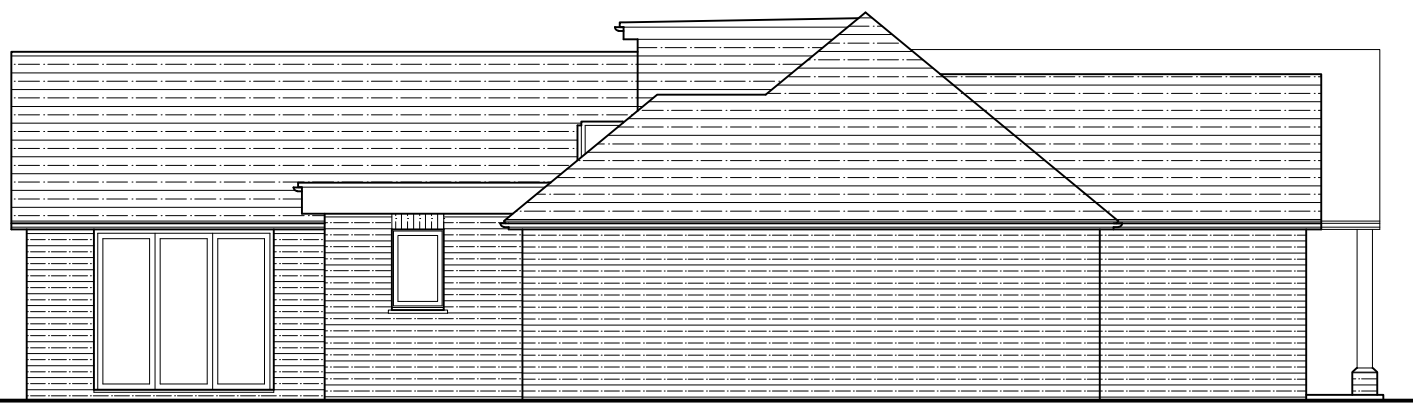
 
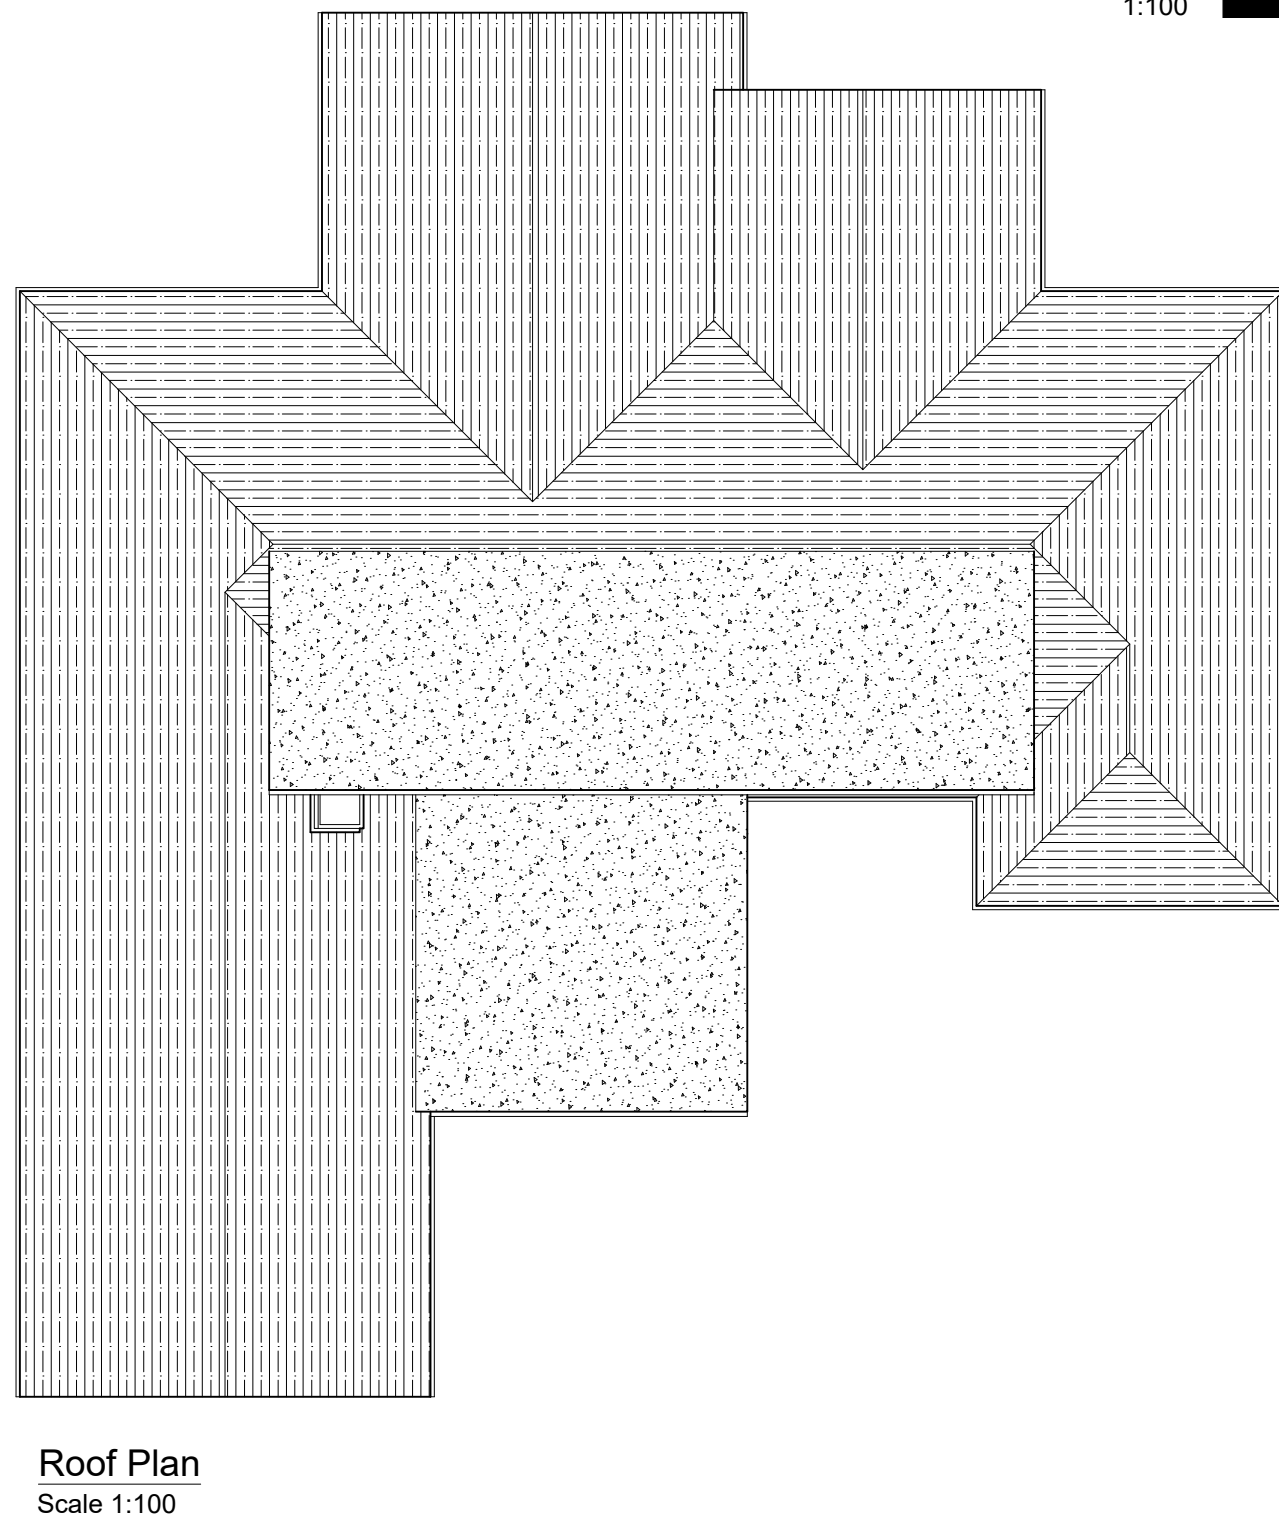
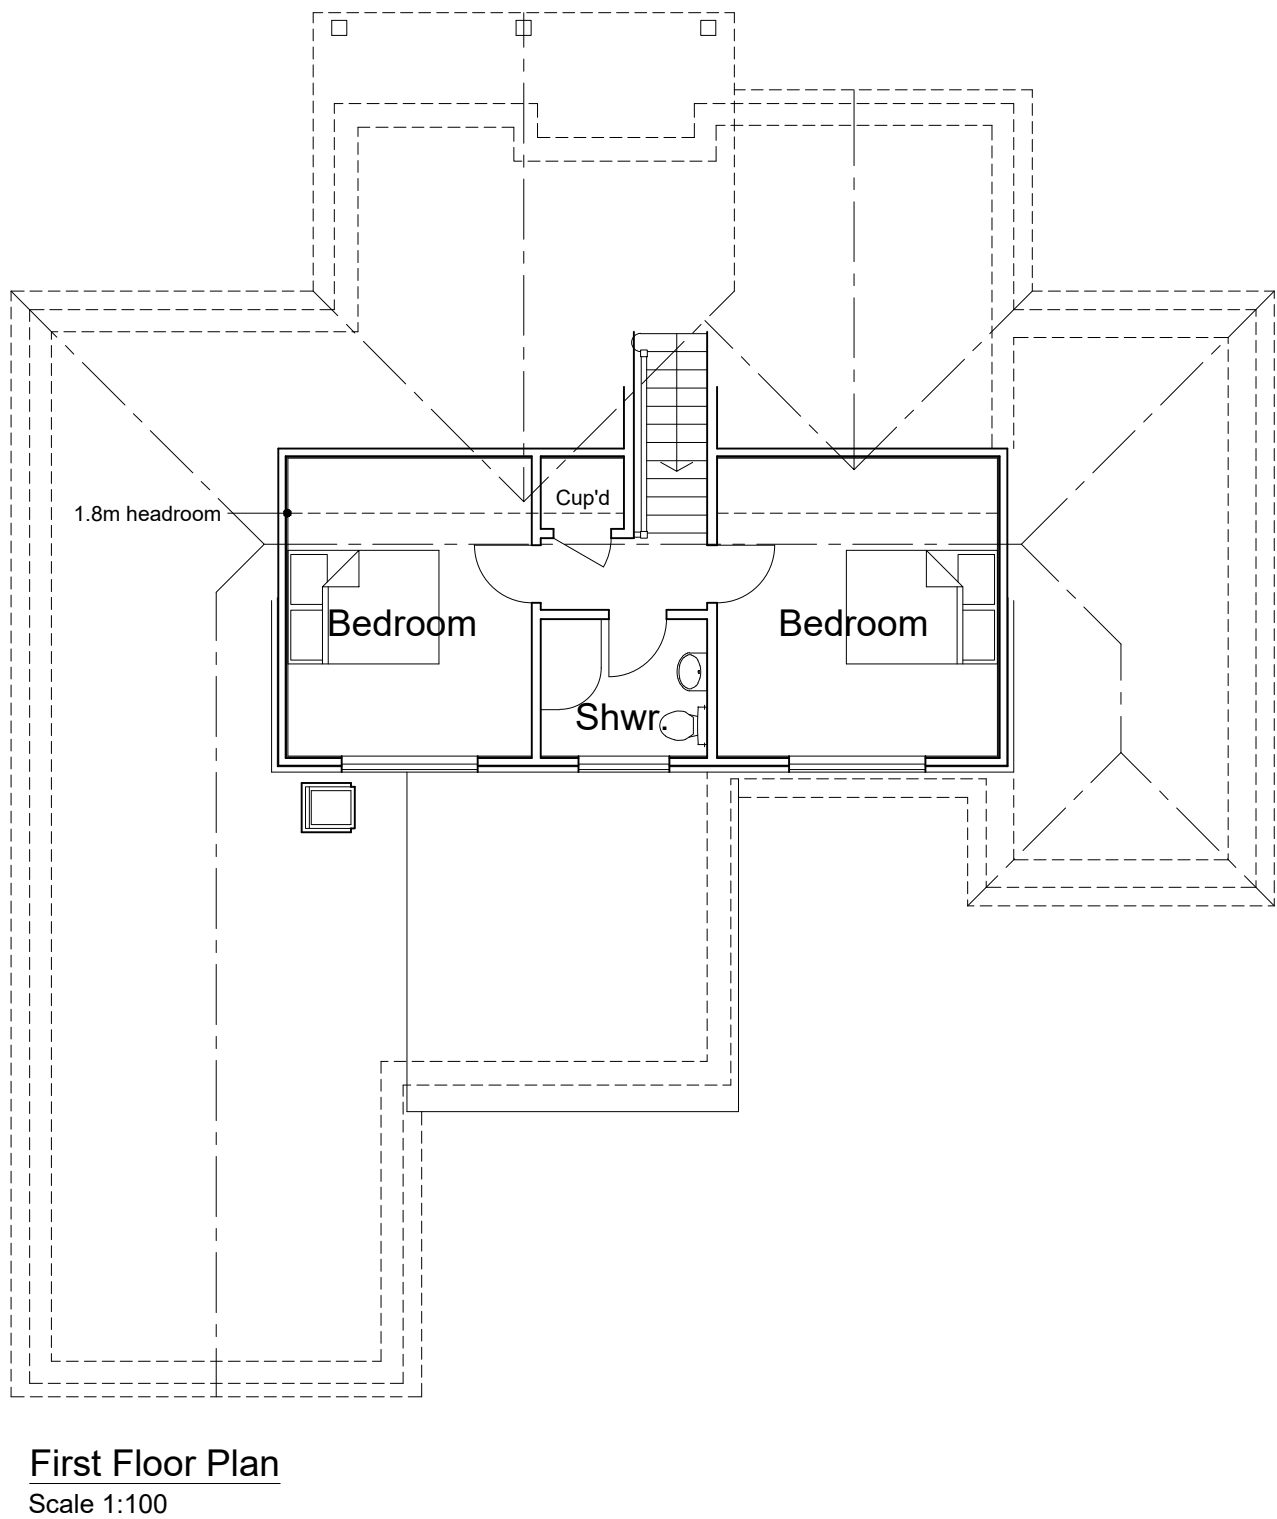




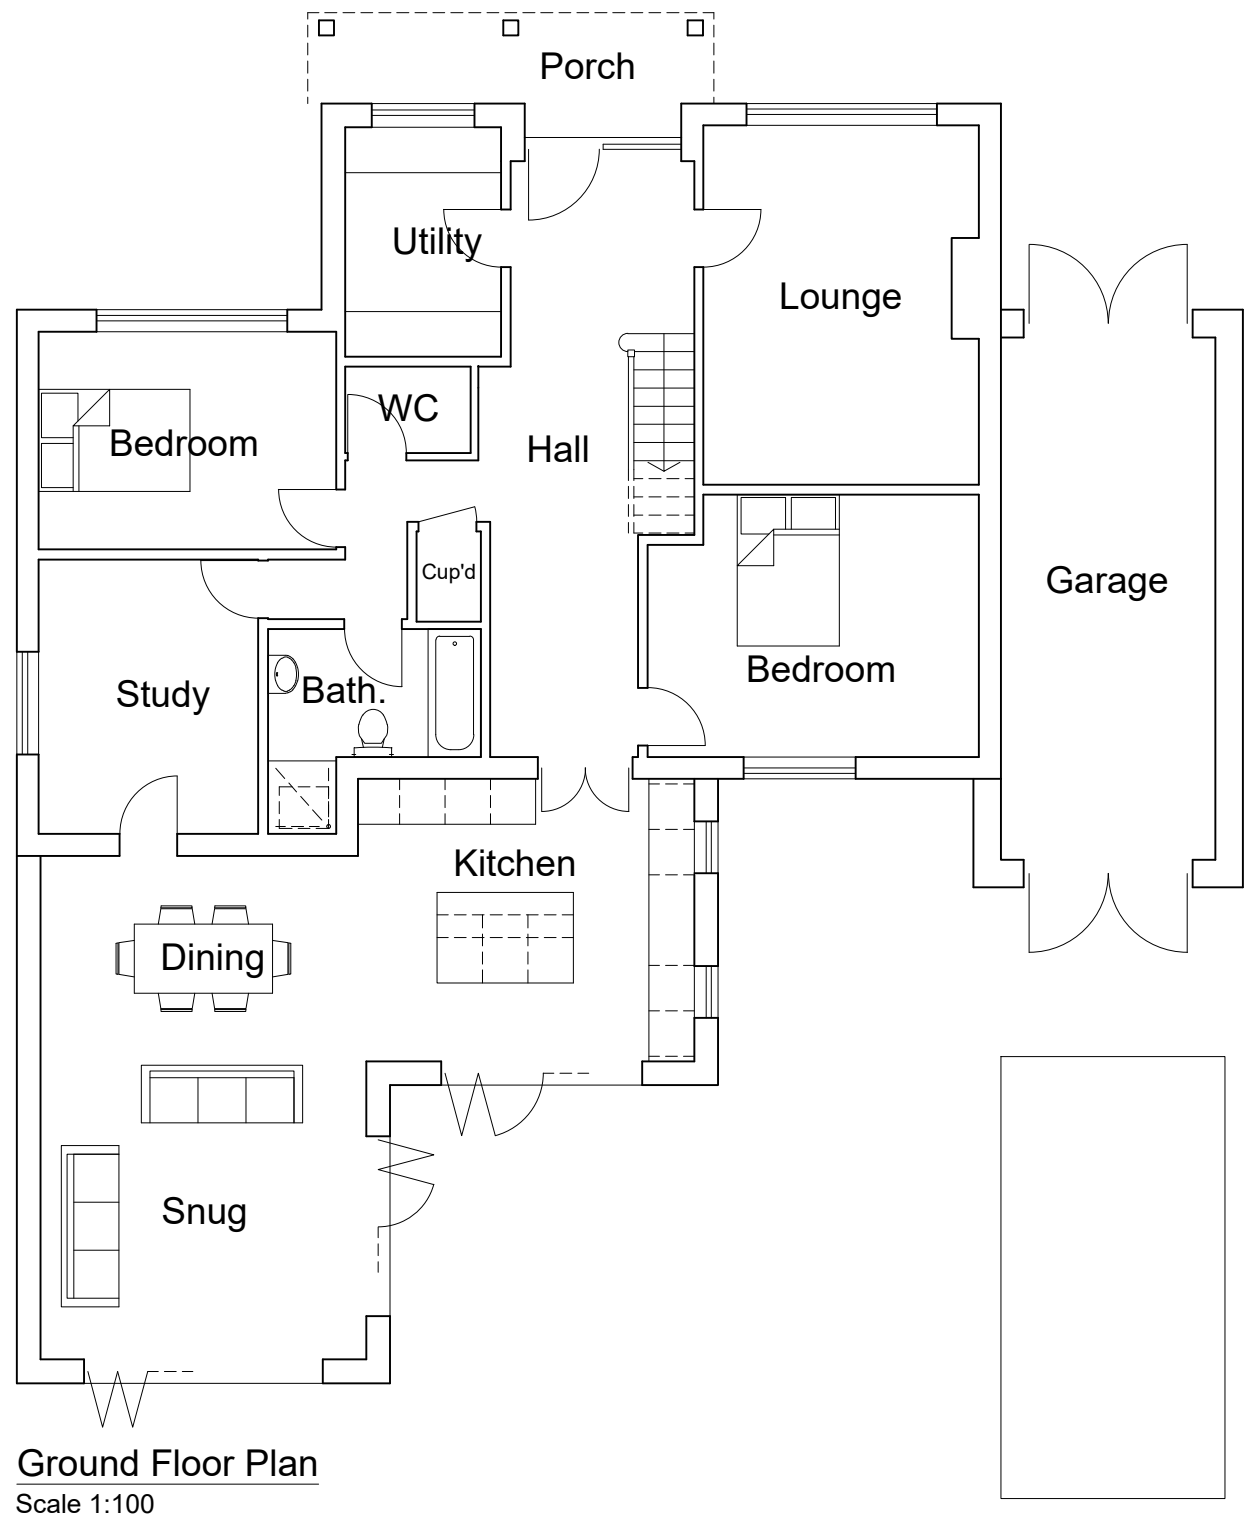


Rear (west) Elevation
Scale 1:100

Side (south) Elevation
Scale 1:100

Front (east) Elevation
Scale 1:100

Side (north) Elevation
Scale 1:100

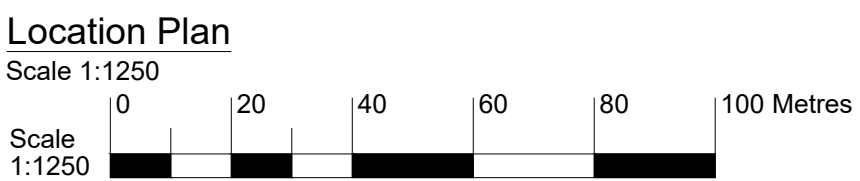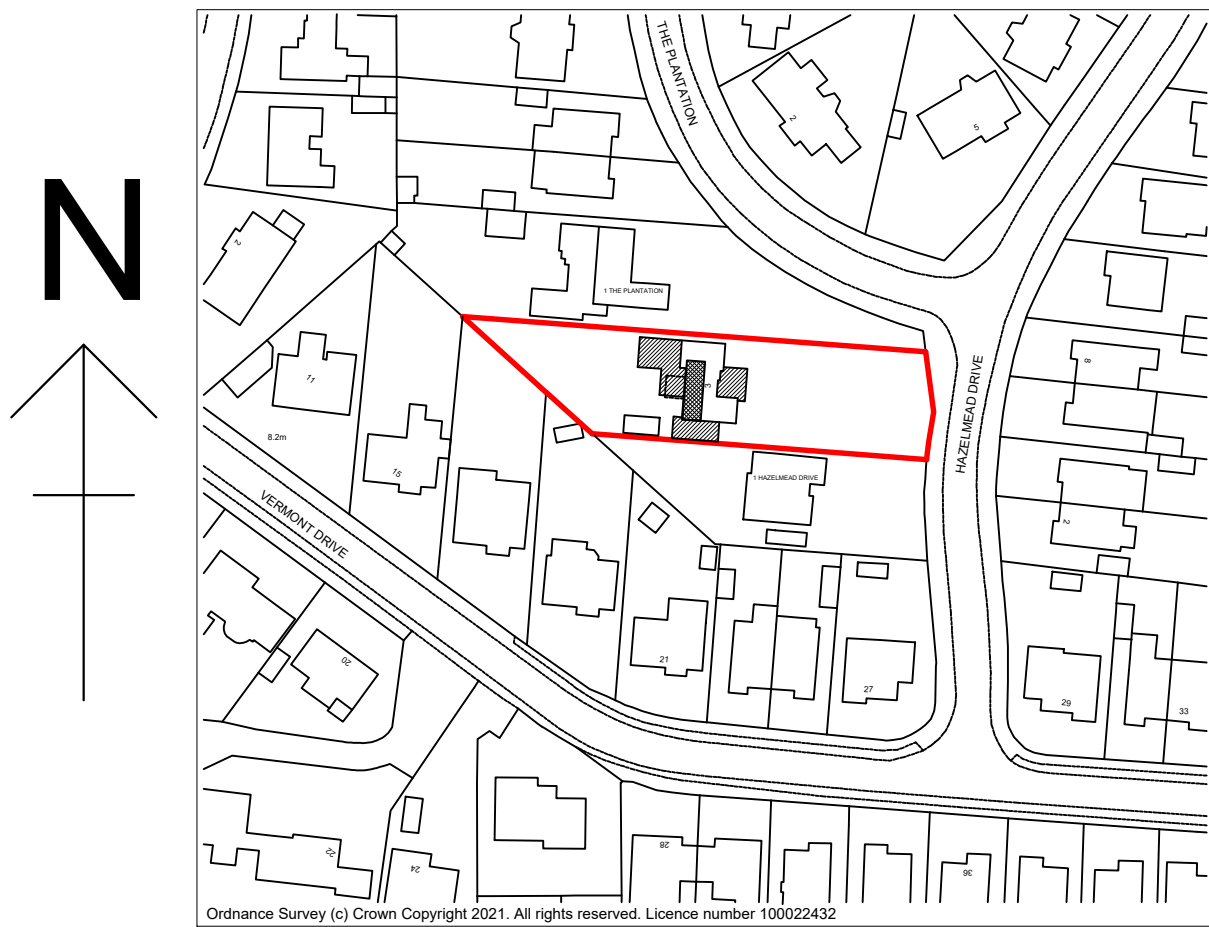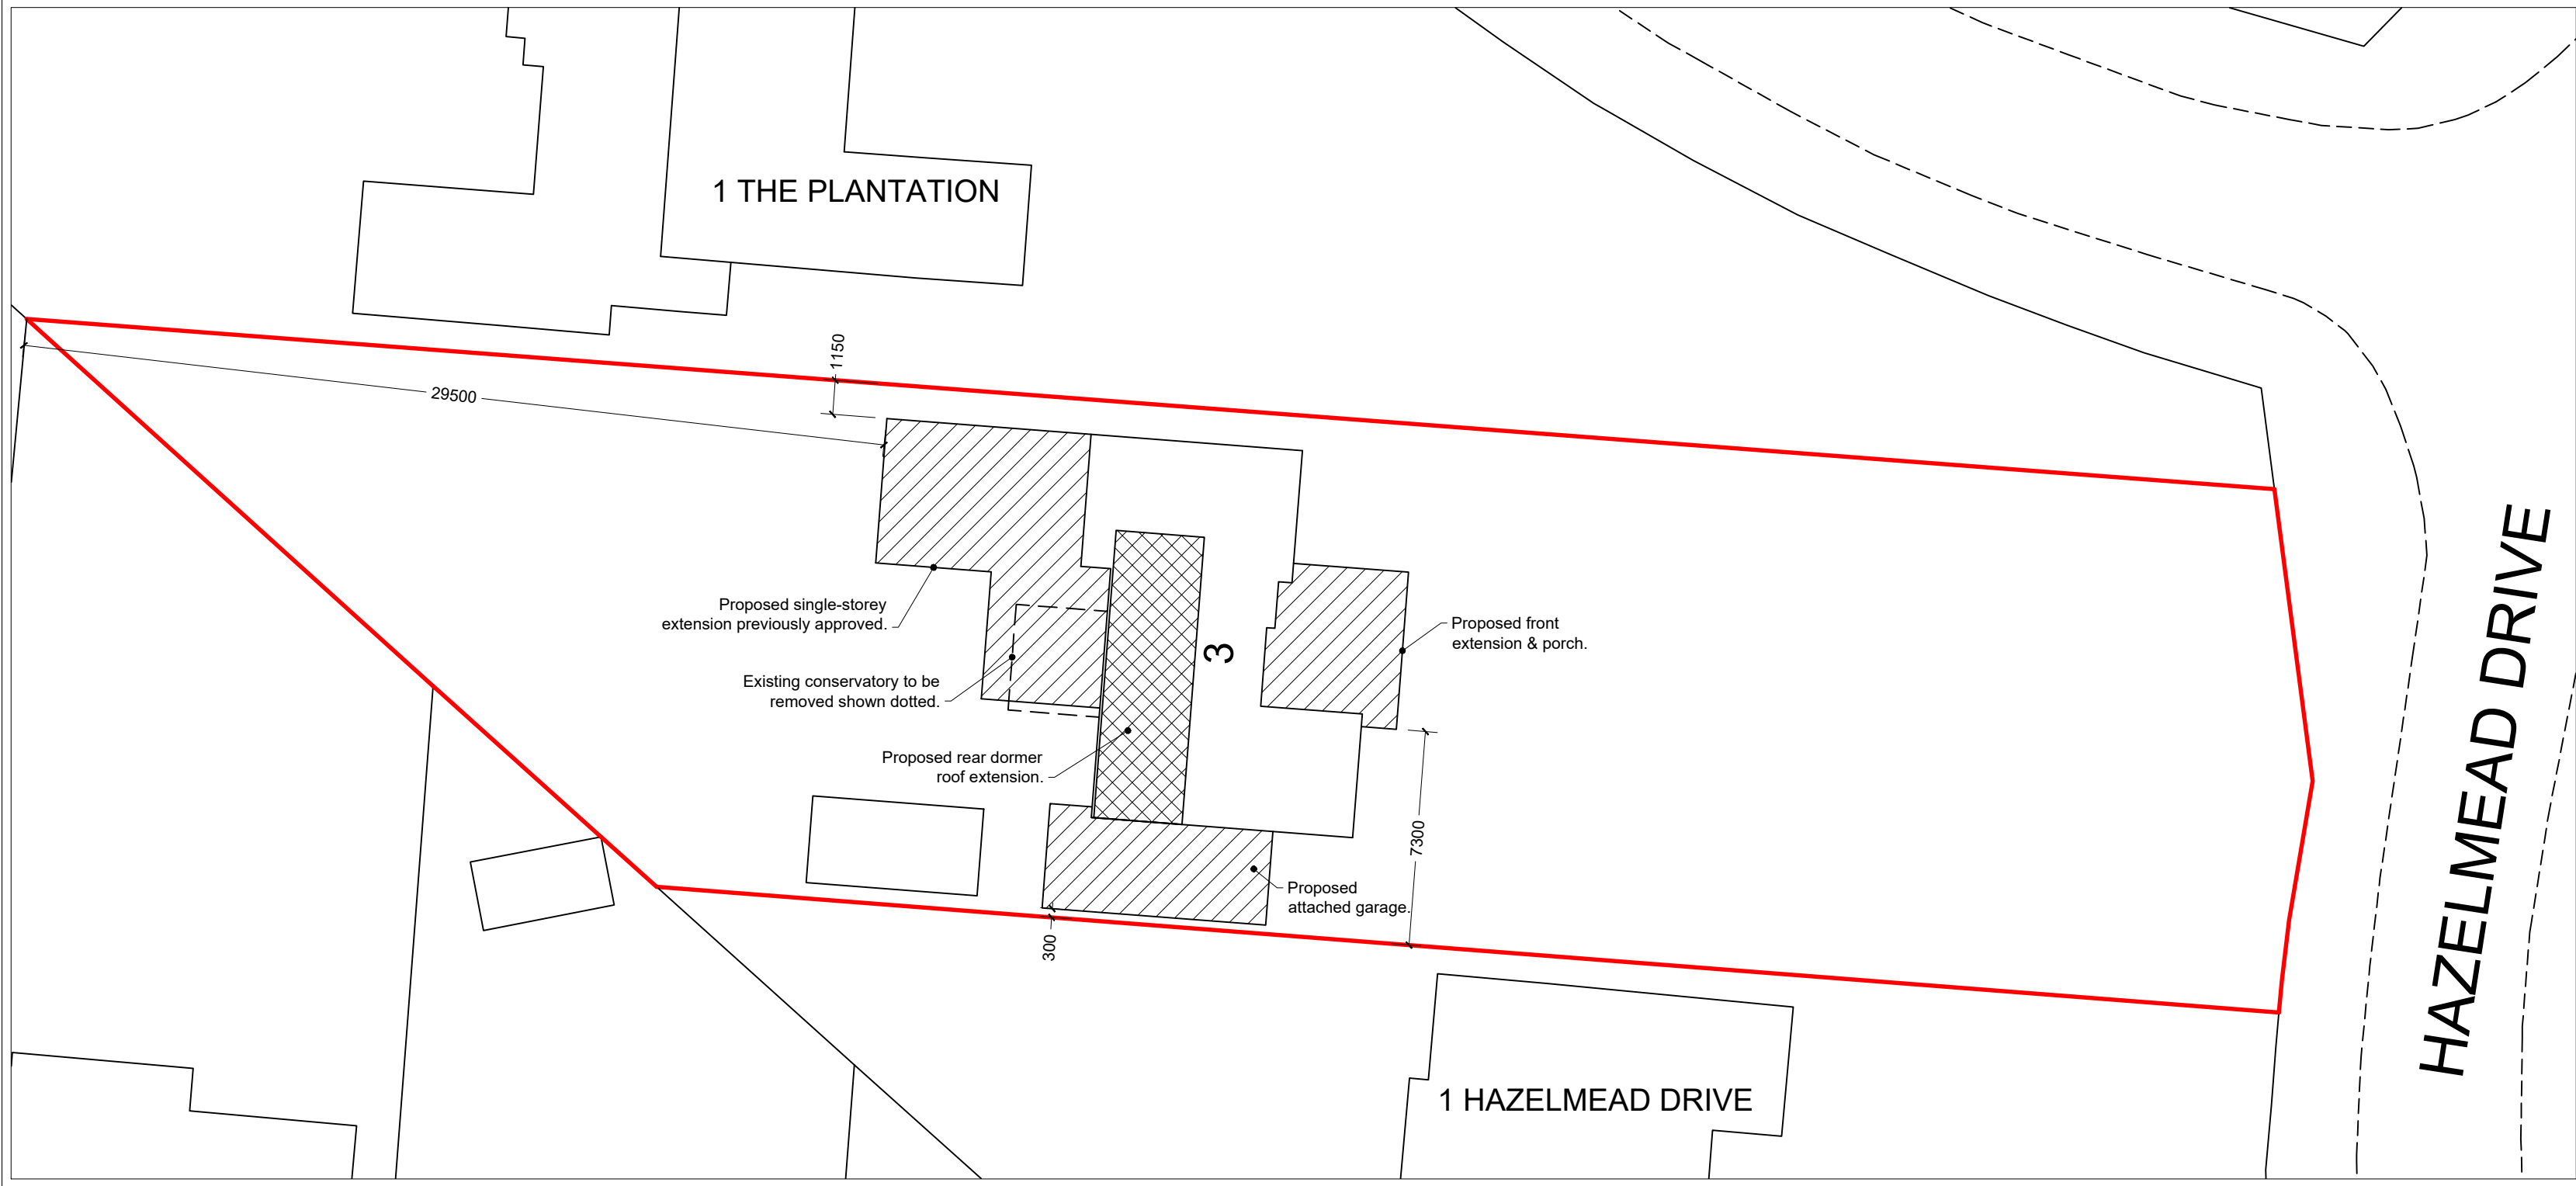

J	Kitchen windows reinstated, internal garage door removed.	25.04.22
H	Dormer / gable cladding & porch design revised, roof plan added.	13.04.22
G	Dormer / gable cladding revised, bathroom rooflight added.	12.04.22
F	Front extension added, loft conversion revised to suit.	11.04.22
E	Garage extension added, loft conversion revised to suit.	29.03.22
D	South gable removed, first floor arrangement revised.	18.01.22
C	Extension enlarged, glazing revised, FF bathroom enlarged.	25.10.21
B	Stair relocated, arrangement revised to suit.	21.10.21
A	Arrangement revised to Client comments.	20.10.21
Rev:	Description:	Date:

HORIZON DESIGN

ARCHITECTURAL TECHNOLOGY

Horizon Design Limited

4 High View

Worthing BN13 3DQ

01903 205868

www.horizon-design.co.uk

Client:
Mr Jones & Miss Osborne

Project:
Extensions and Alterations to:
3 Hazelmead Drive
East Preston
Littlehampton
West Sussex, BN16 1LB

Drawing title:
Proposed Plans & Elevations.

Scale:
1:100 @ A1

Date:
15.10.21

Drawing number:
3084-02

Drawn:
KWF

Revision:
J