


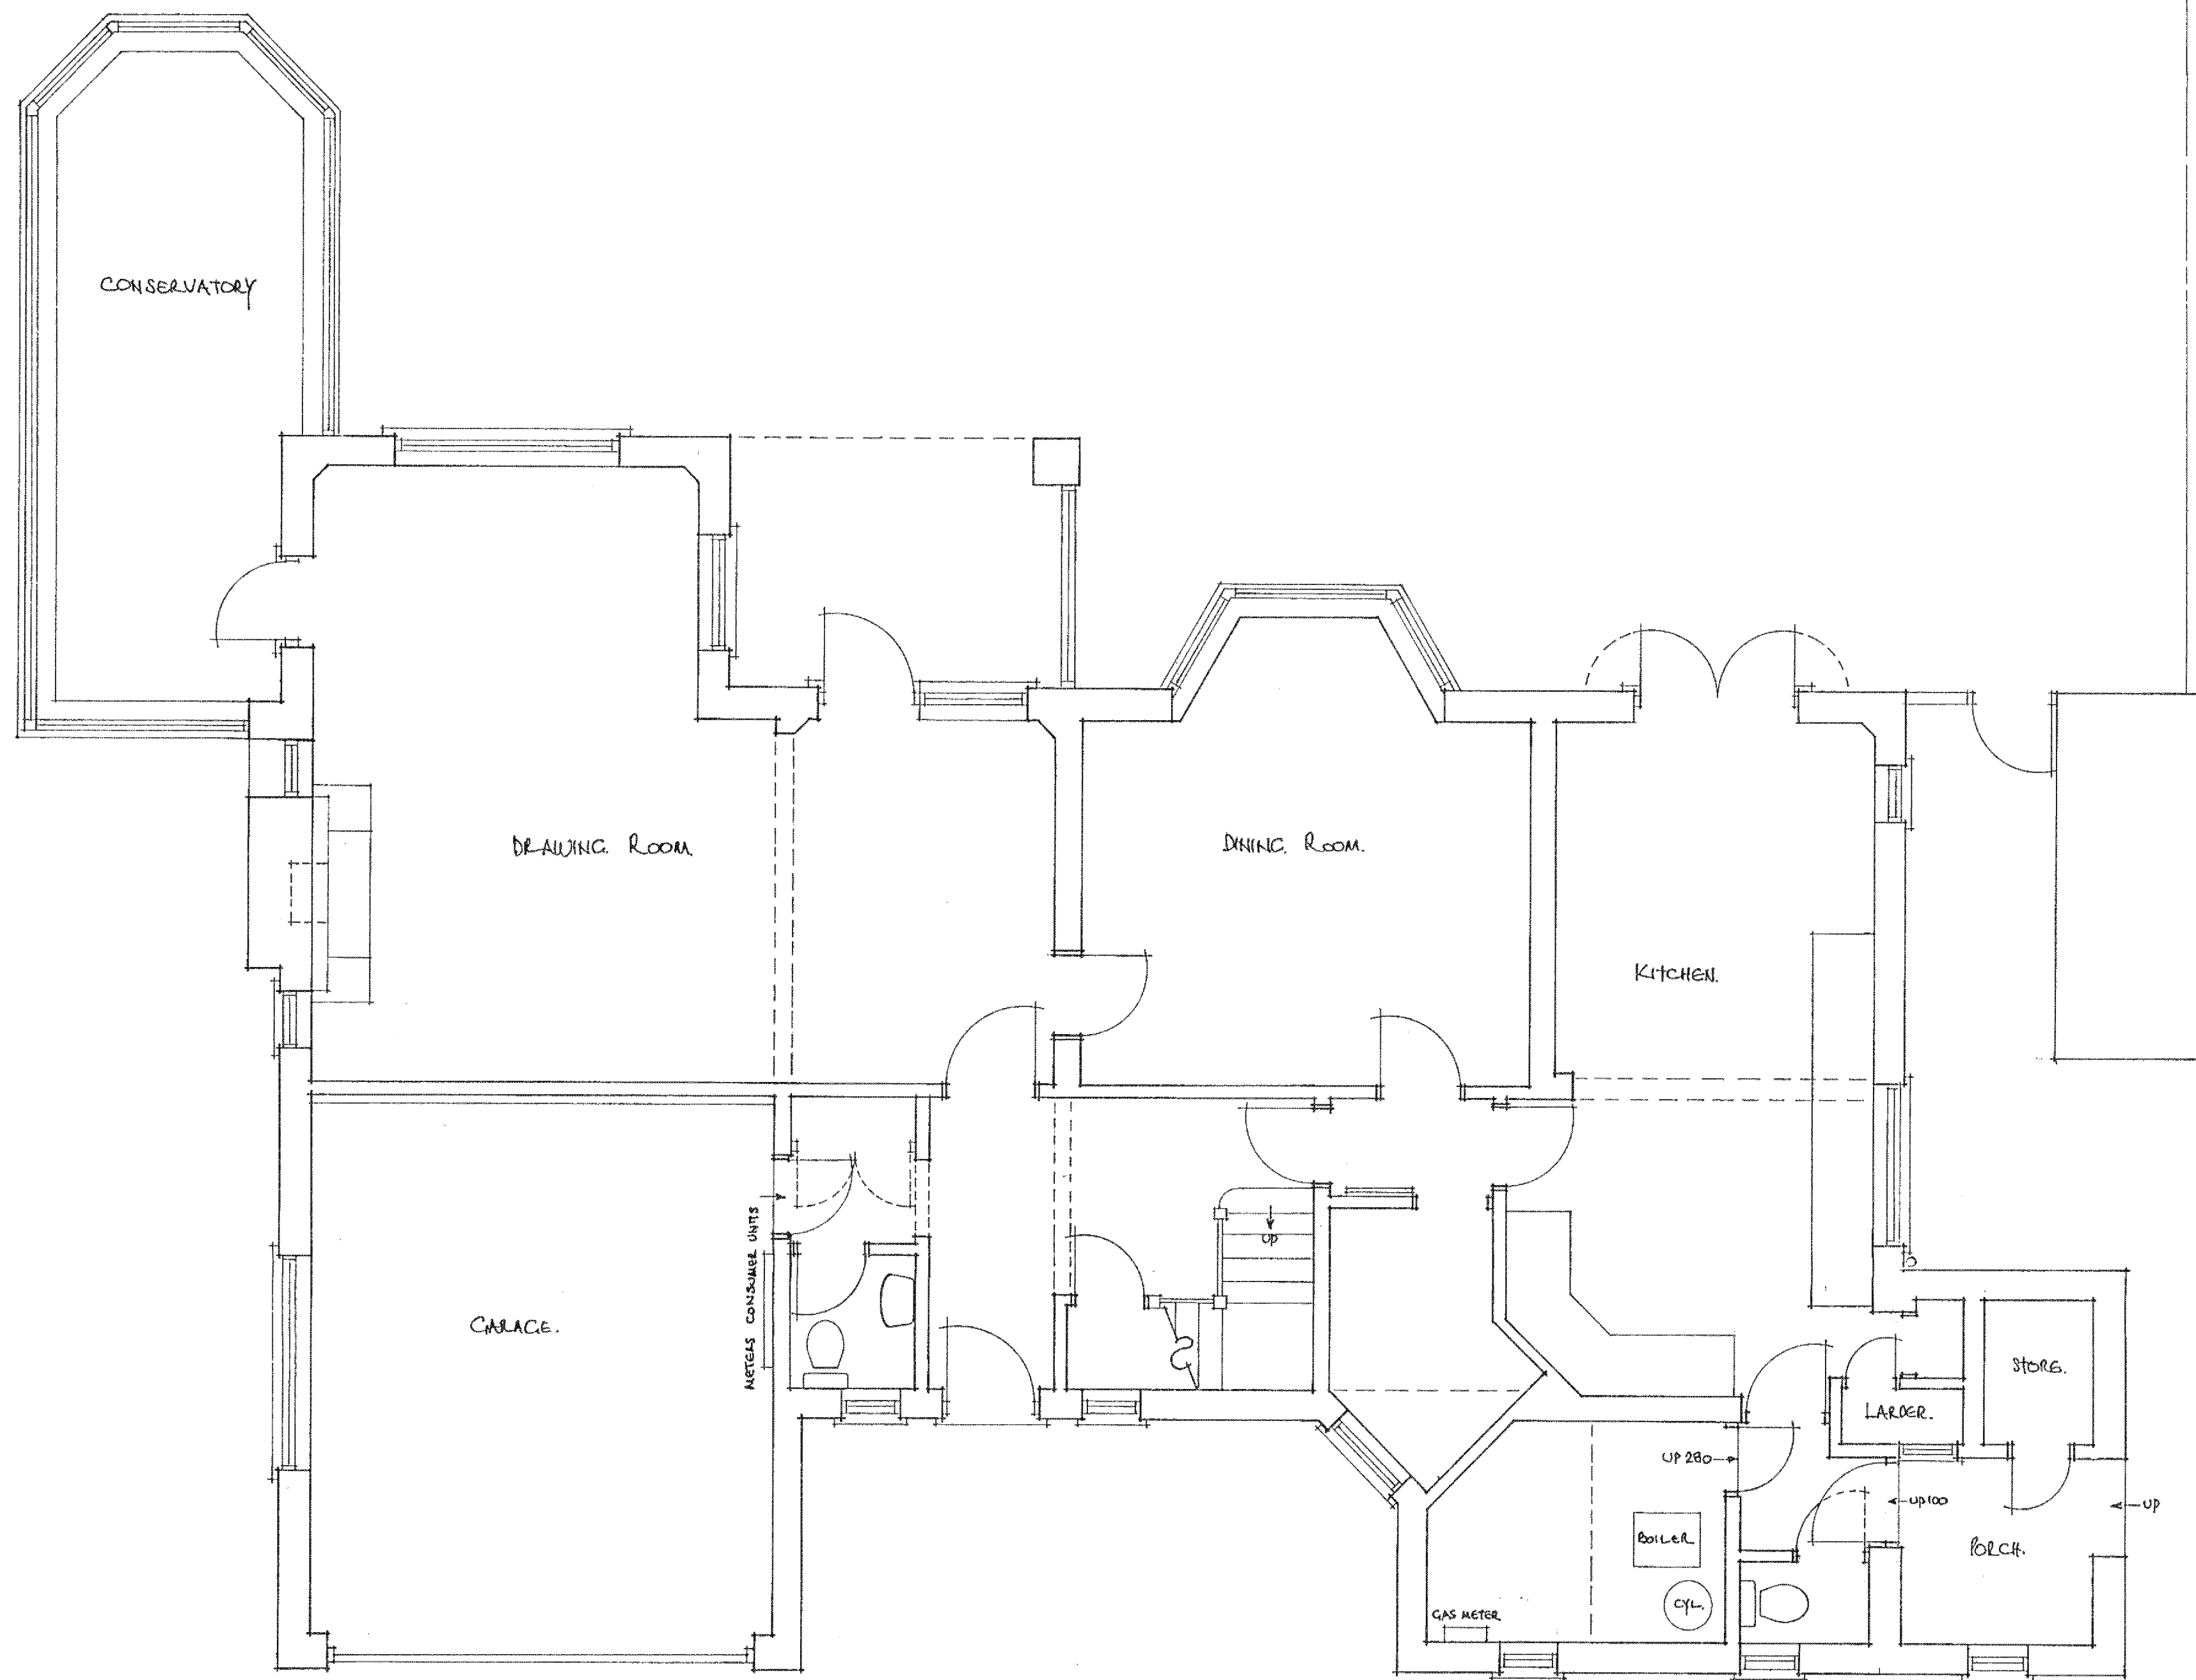

GALLIC HOUSE, TAMARISK WAY, EAST PRESTON, WEST SX

CHRISTINA YOUNG

(GROUND FLOOR PLANS ~ AS EXISTING)

SCALE 1:50

MARCH 2013. No. 84/13/01.

Clive fish

BUILDING & DESIGN CONSULTANT
CENARTH
17 NIMBUS CLOSE
BEAUMONT PARK
LITTLEHAMPTON,
WEST SUSSEX
BN17 6RX

TEL:- (01903.) 732 942

MAINT. BY:- C. R. FISH.