


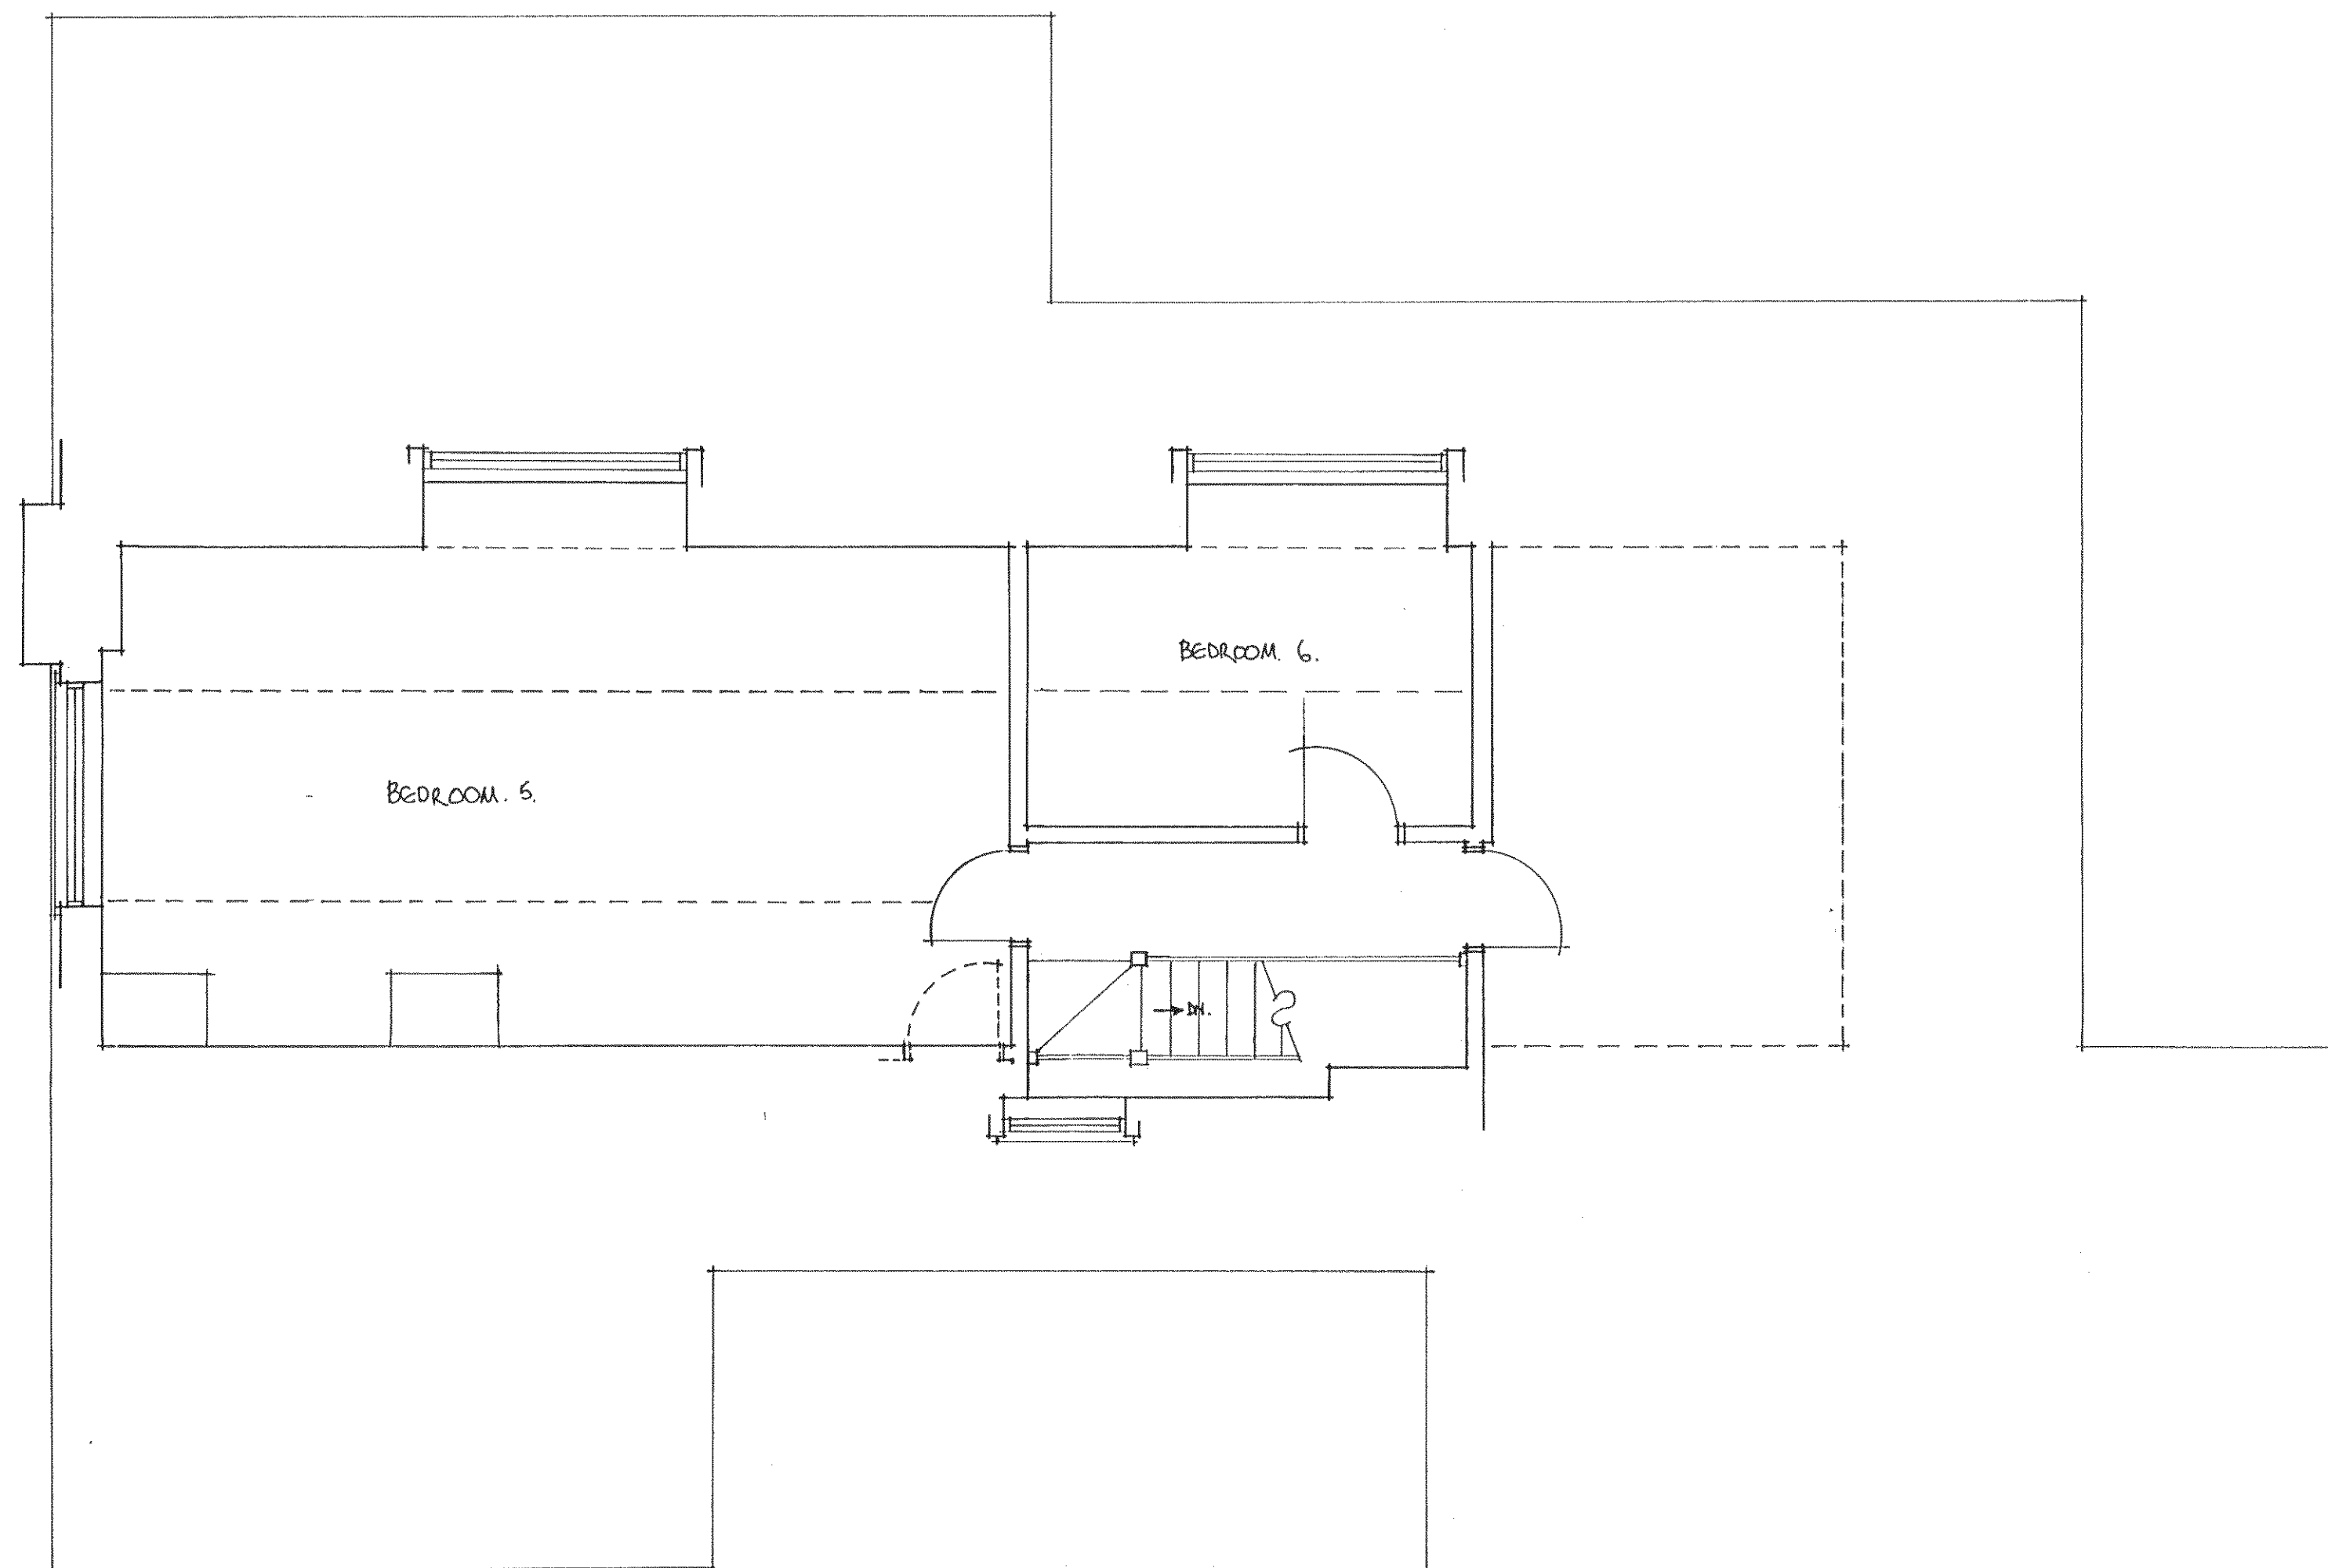

GALLIC HOUSE, TAMARISK WAY, EAST PRESTON, WEST SX

CHRISTINA YOUNG

(SECOND FLOOR PLANS ~ AS EXISTING)

SCALE 1:50

MARCH 2013 No. 84/13/03.

Clive fish

BUILDING & DESIGN CONSULTANT
CENARTH
17 NIMBUS CLOSE
BEAUMONT PARK
LITTLEHAMPTON
WEST SUSSEX
BN17 6RX.

TEL:- (01903) 732942

DRAWN BY:- C.L. FISH.