


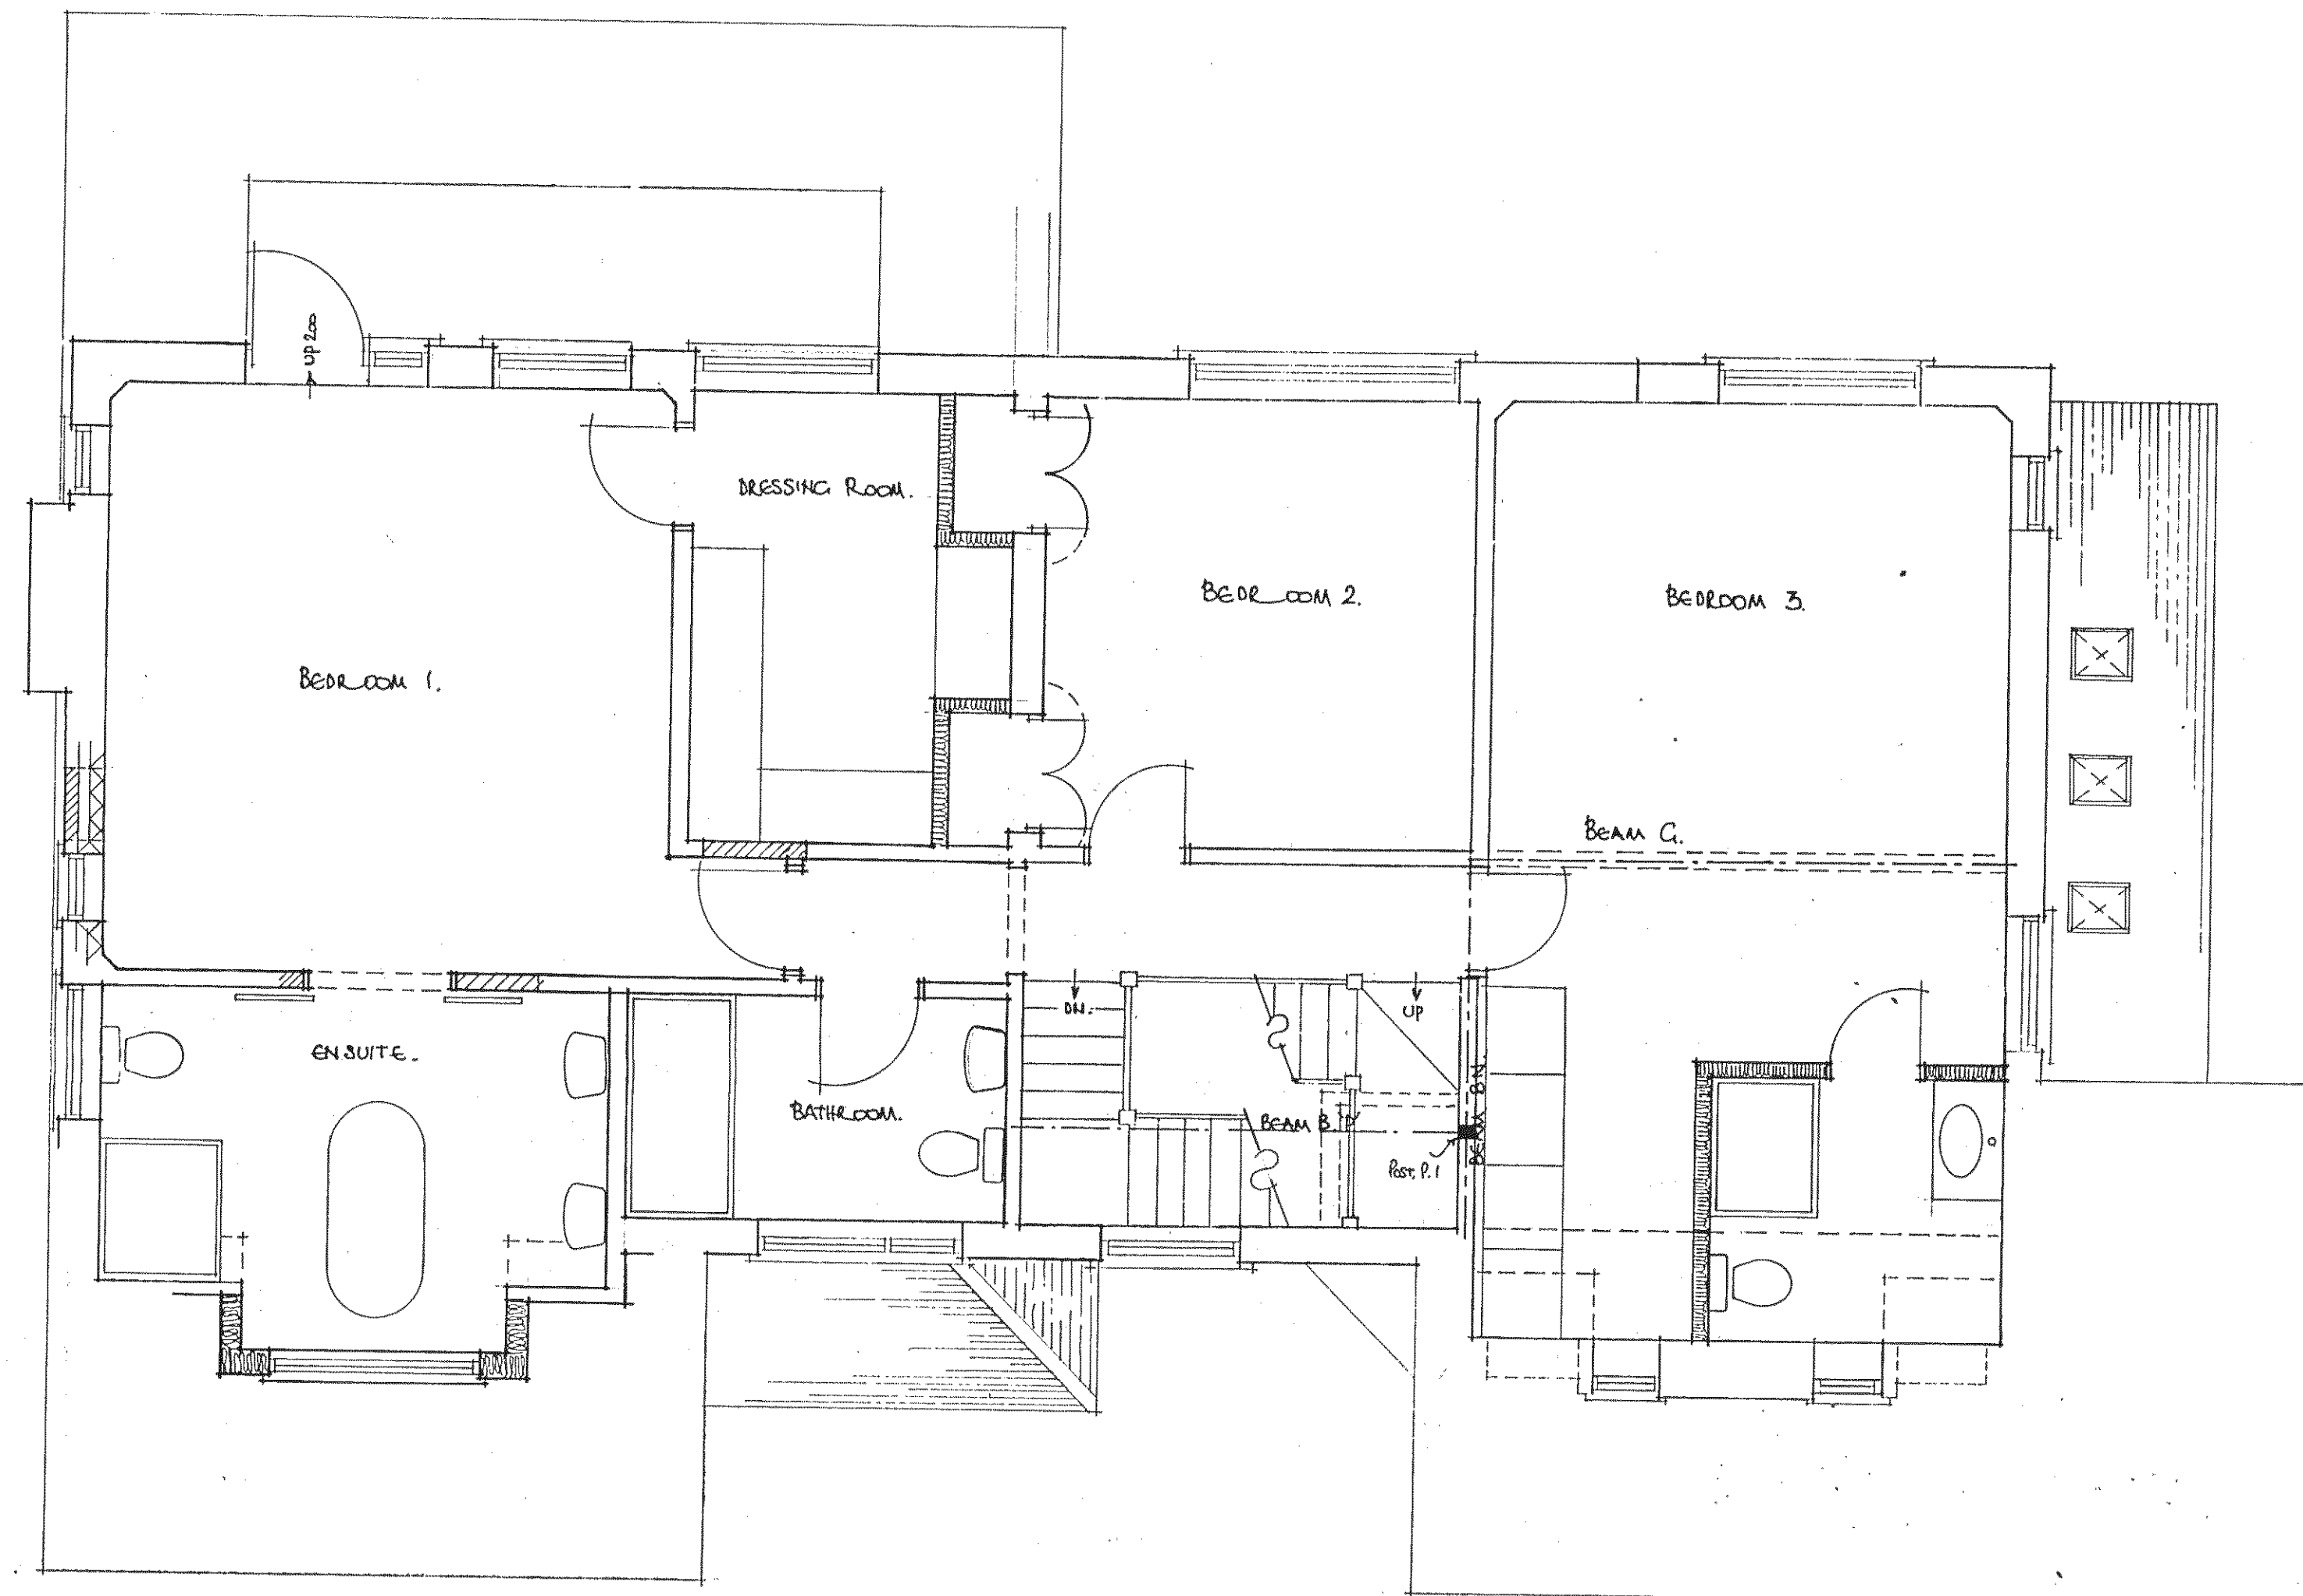

GALLIC HOUSE, TAMARISK WAY, EAST PRESTON, WEST SX

(FIRST FLOOR PLANS ~ AS PROPOSED.)

SCALE 1:50

MARCH 2013 No. 8/13/08

**Clive fish**

BUILDING & DESIGN CONSULTANT  
CEWORTH  
17 NIMBUS CLOSE  
BERMONT PARK  
LITTLE HAMPTON,  
WEST SUSSEX  
BN17 6RX

TEL:- (01903.) 732942.

DRAWN BY:- C.R.FISH.