


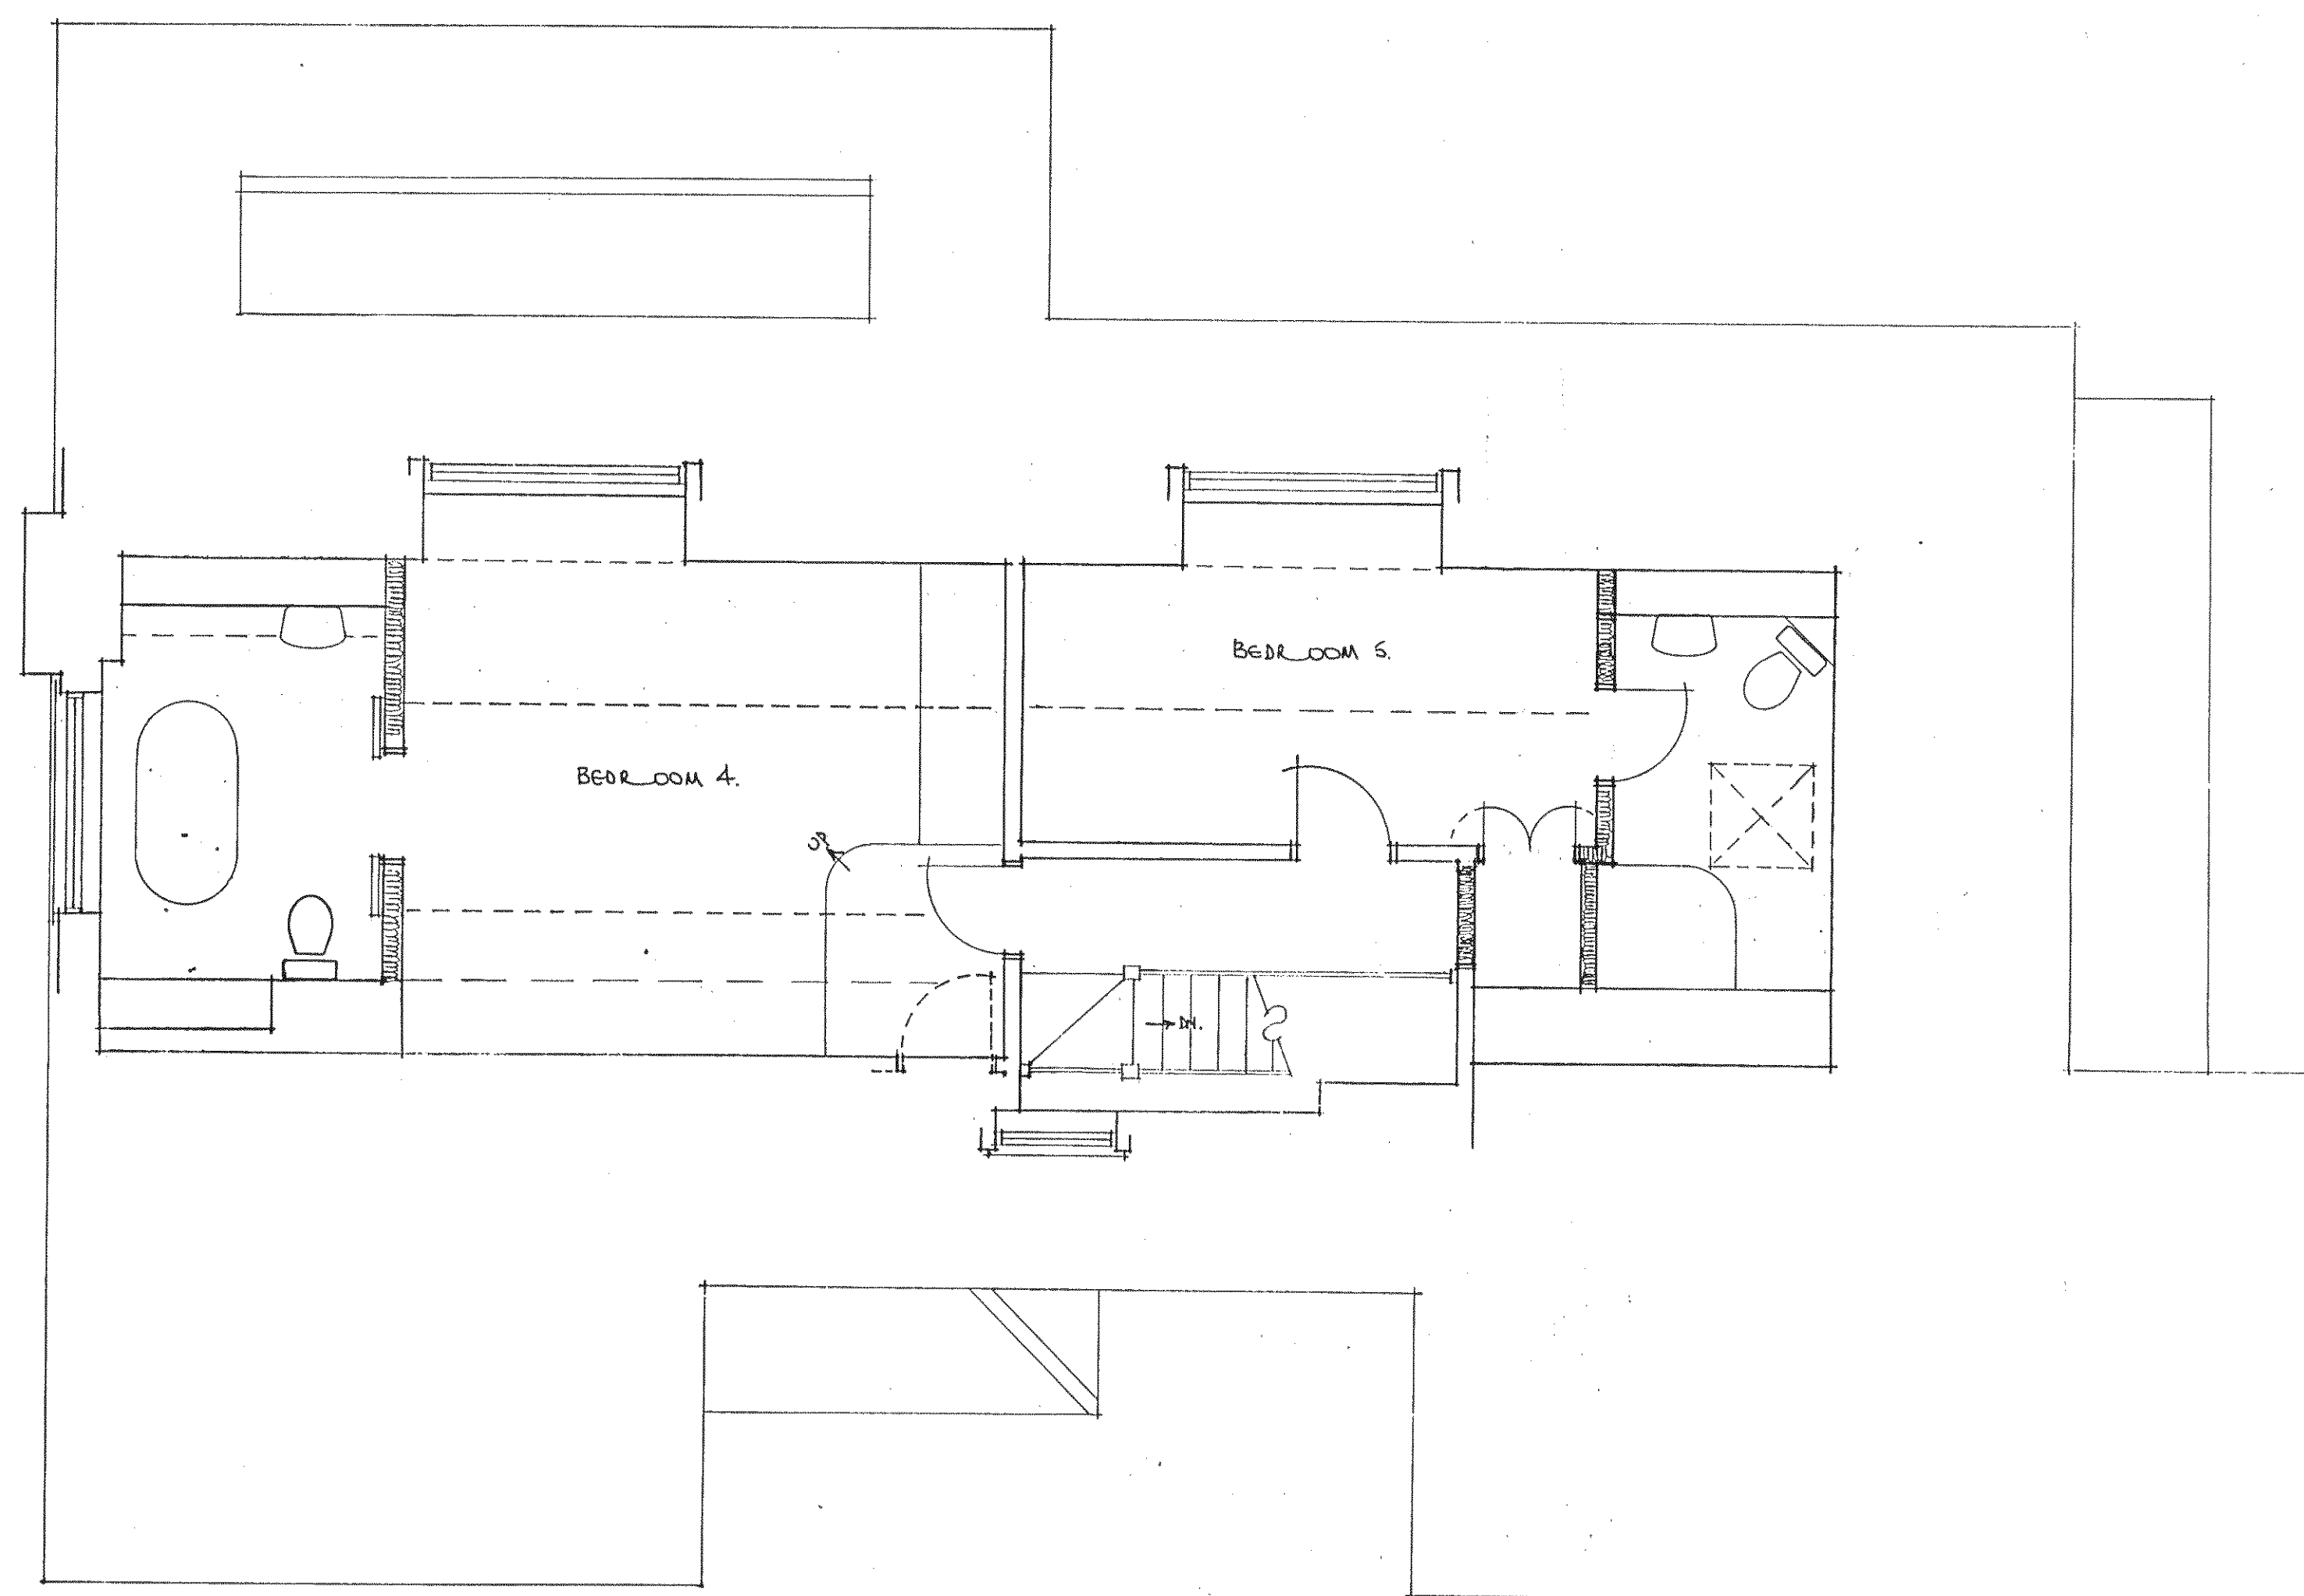

GALLIC HOUSE, TAMARISK WAY, EAST PRESTON, WEST SX.

CHRISTINA YOUNG.

(SECOND FLOOR PLANS ~ AS PROPOSED.)

SCALE 1:60

MARCH 2013 No. 87/13/09.

Clive fish

BUILDING & DESIGN CONSULTANT
CENARTH
17 NIMBUS CLOSE
BEAUMONT PARK
LITTLEHAMPTON
WEST SUSSEX
BN17 6RX

TEL:- (01903) 732942

DRAWN BY:- C.R. FISH