


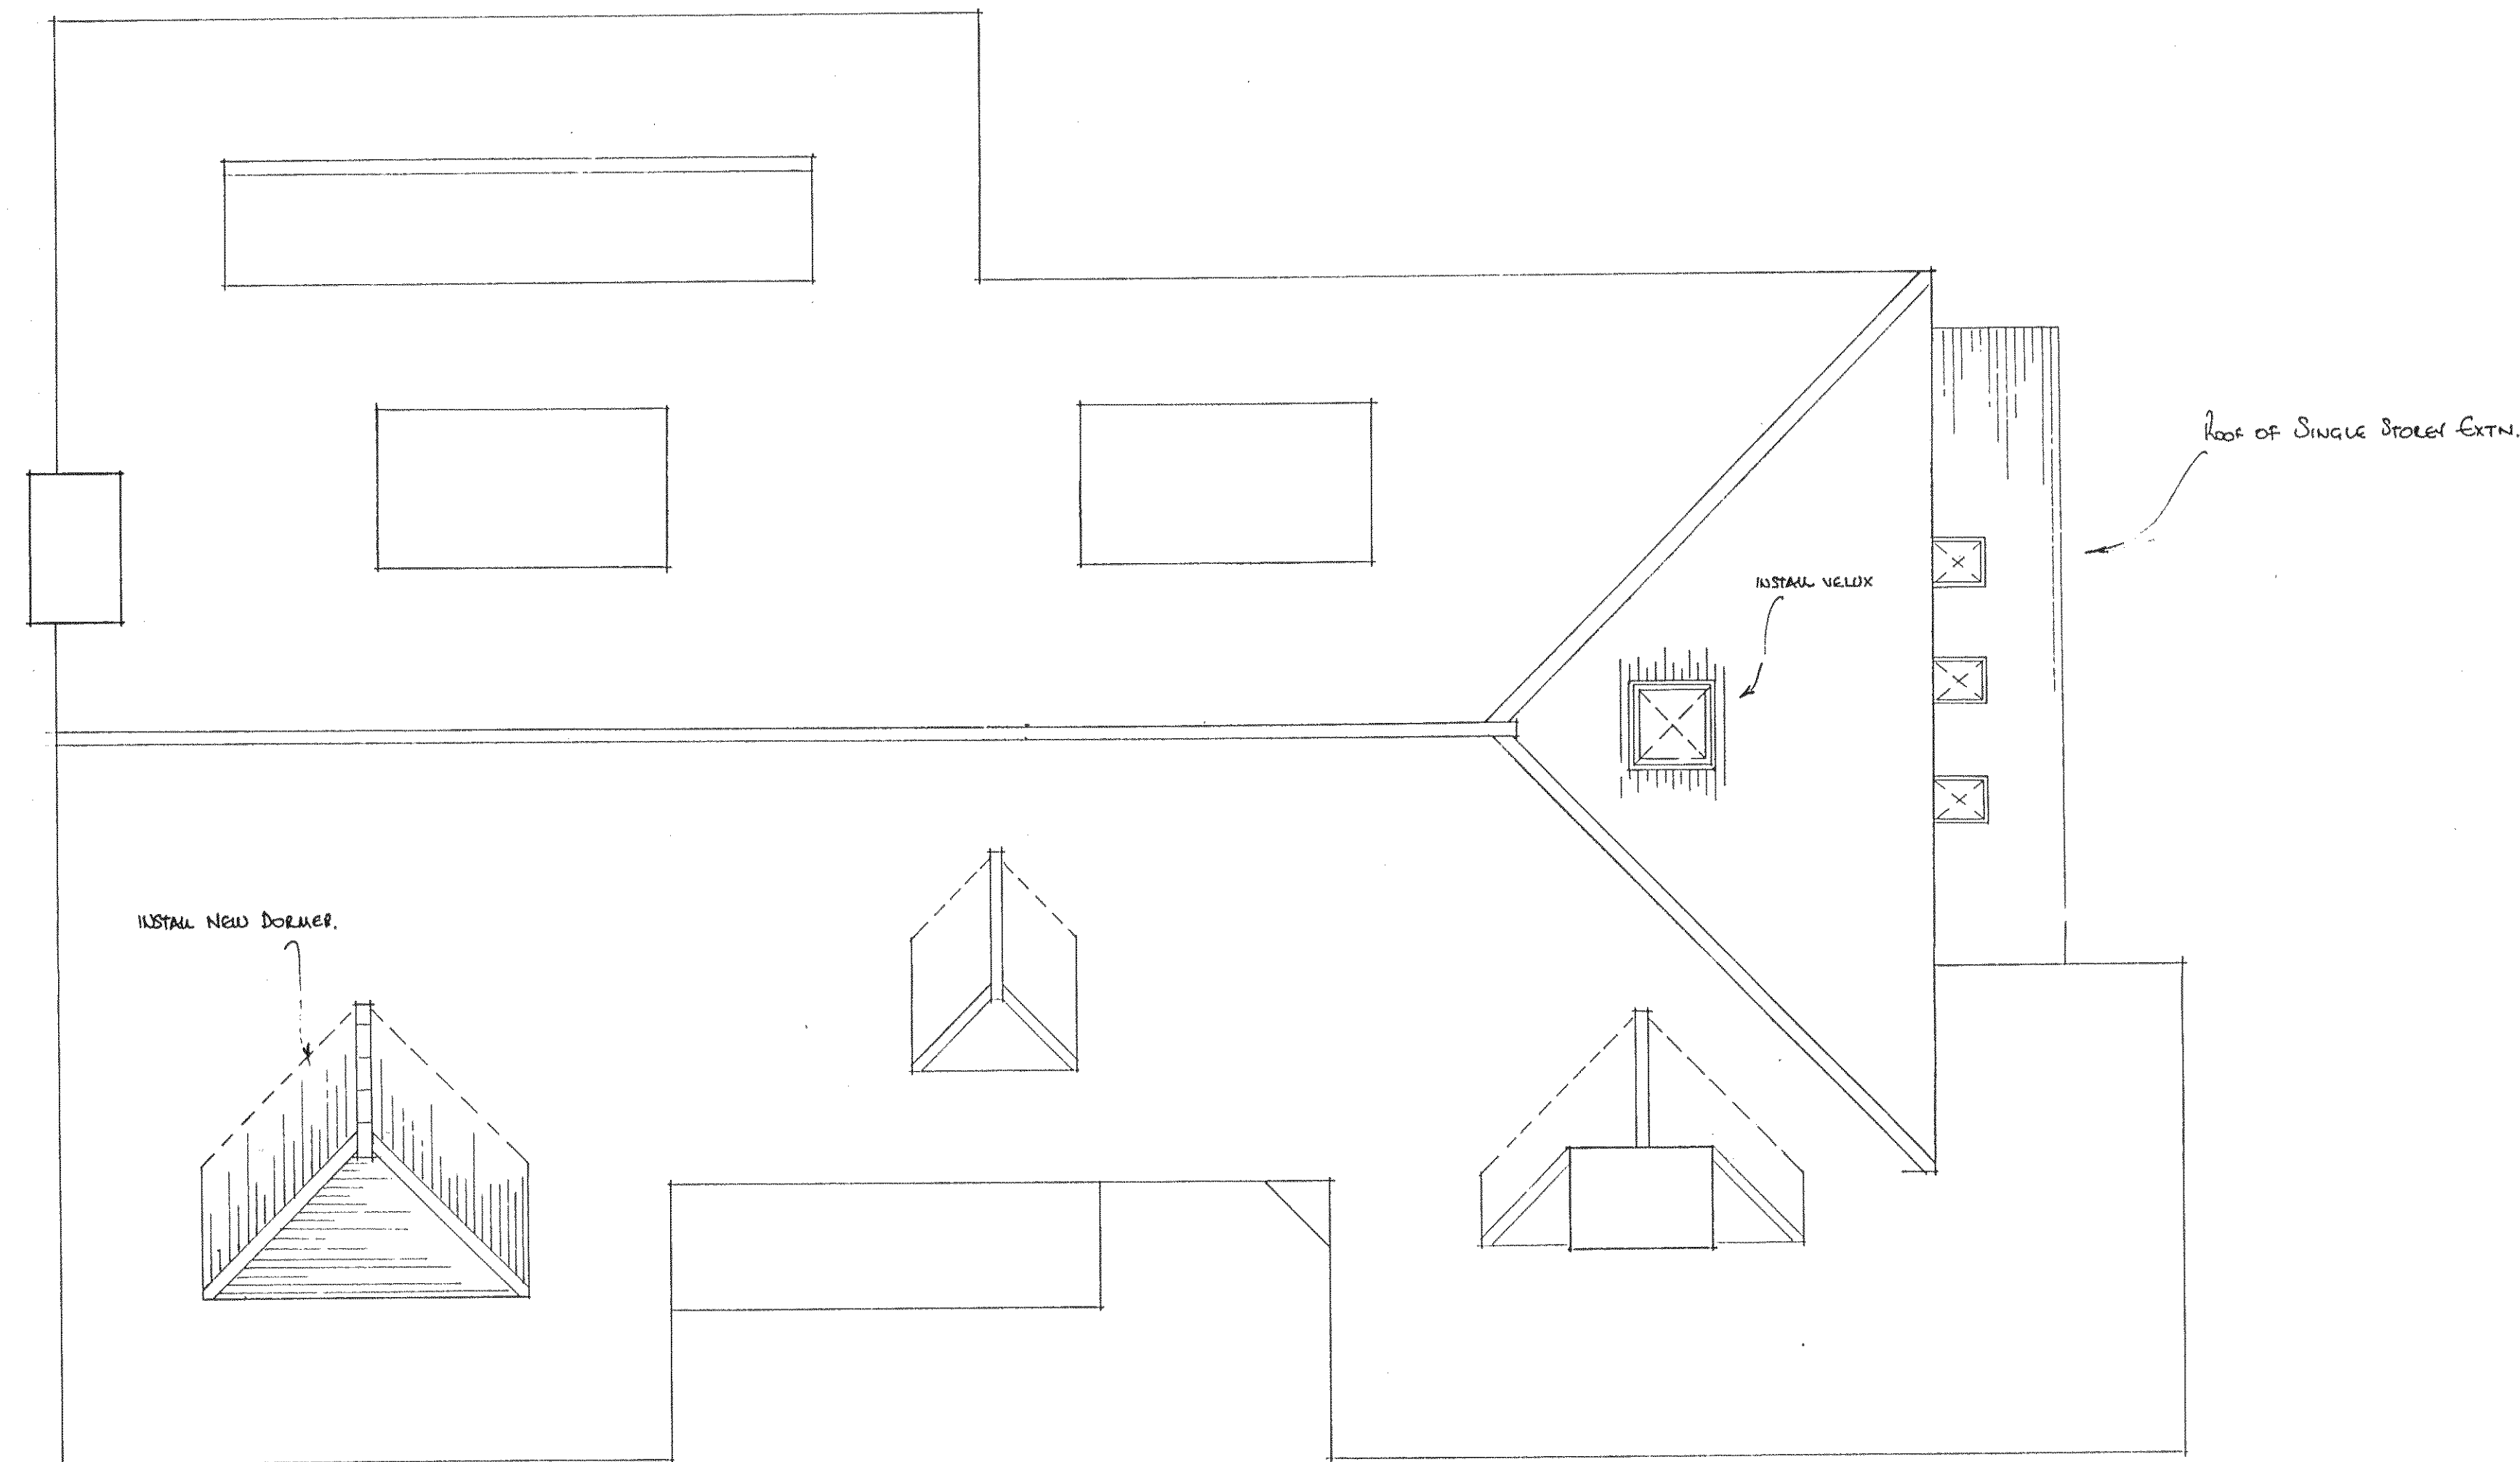

GALLIC HOUSE, TAMARISK WAY, EAST PRESTON, WEST SX

CHRISTINA YOUNG

(ROOF PLANS ~ AS PROPOSED)

SCALE 1:50

MARCH 2013 NO. 84/13/10

Clive fish

BUILDING & DESIGN CONSULTANT
CENTRAL
17 NIMBUS CLOSE
BEAUMONT PARK
LITTLEHAMPTON
WEST SUSSEX
BN17 6RX

TEL: - (01903) 732942

DRAWN BY: - C.F. FISH