

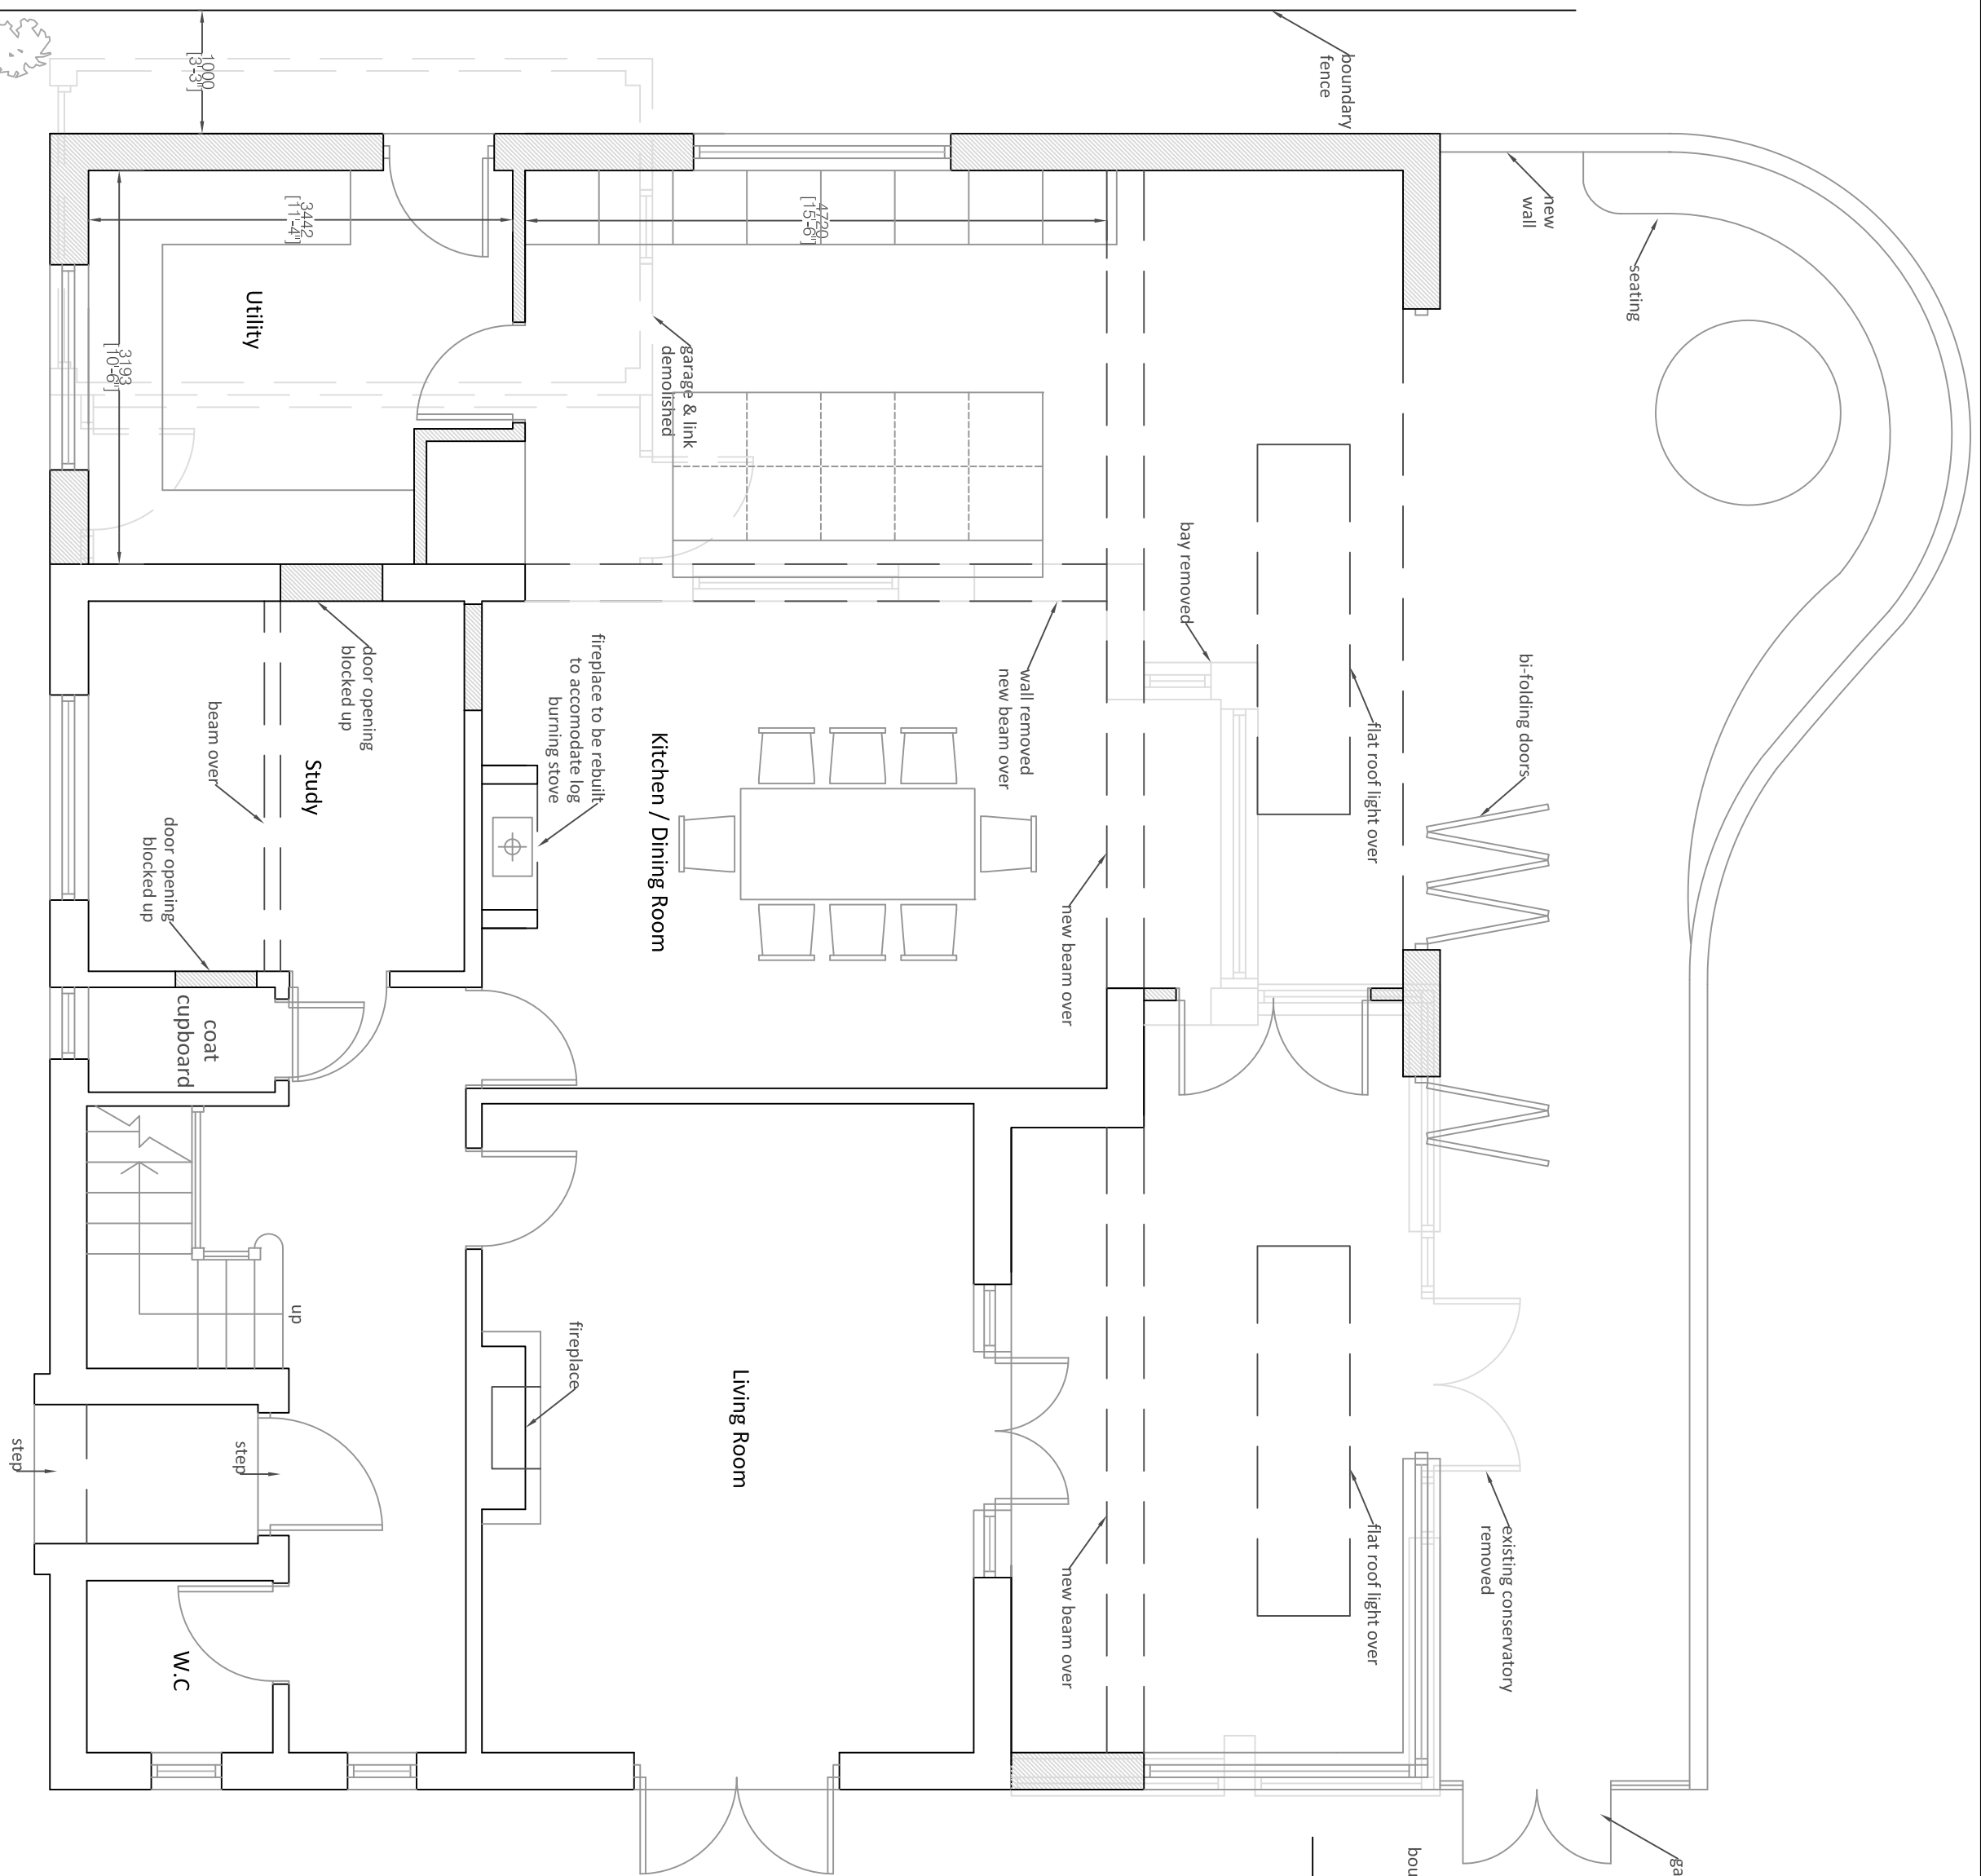


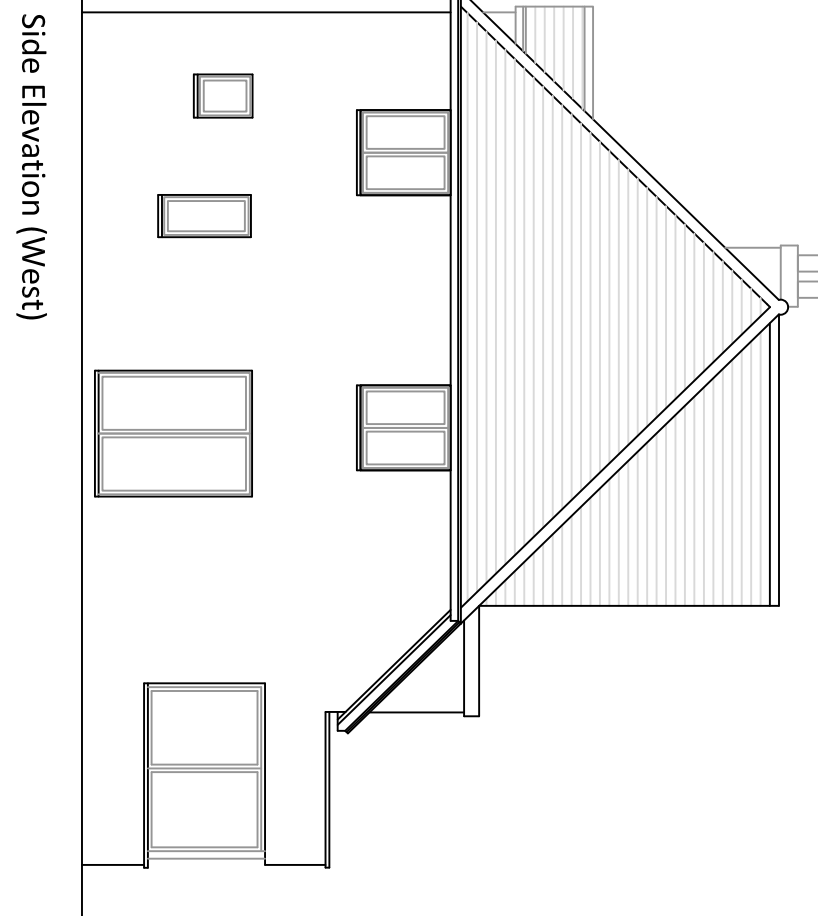


Plans (1:50)

First Floor


Roof Plan (1:100)

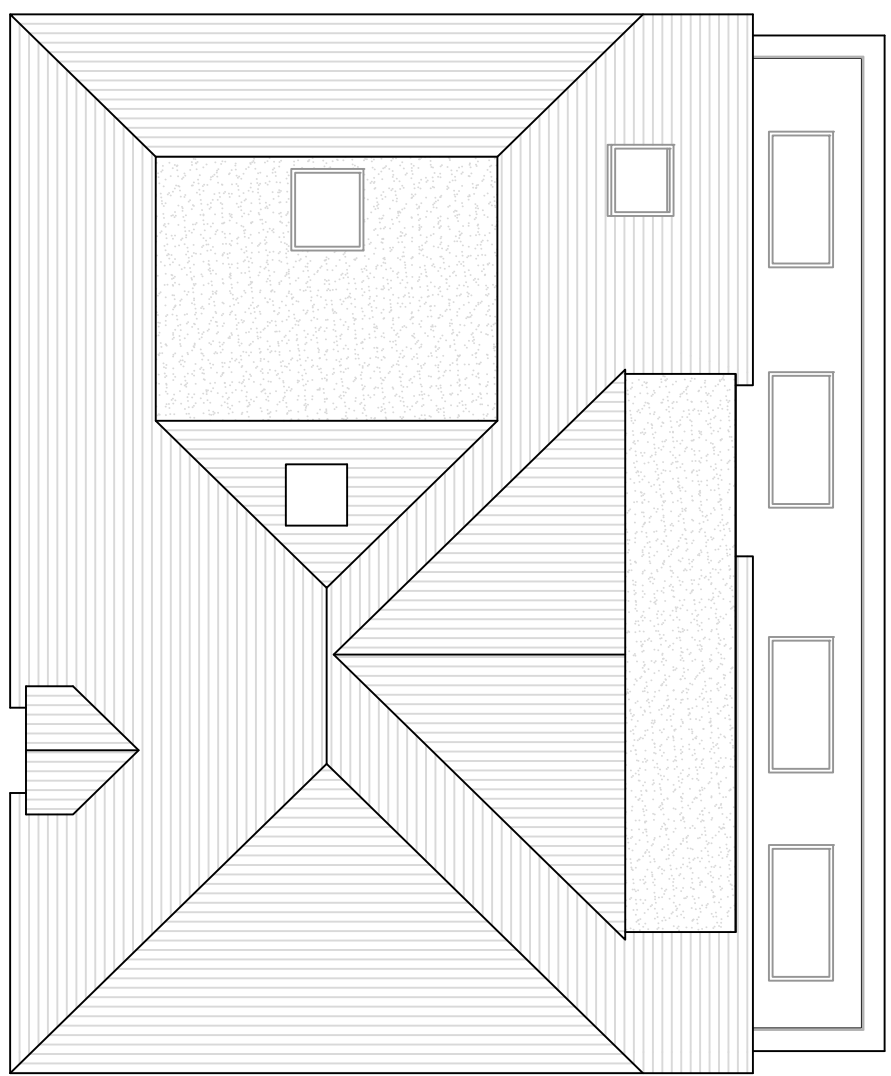


Site Block Plan (1:500)

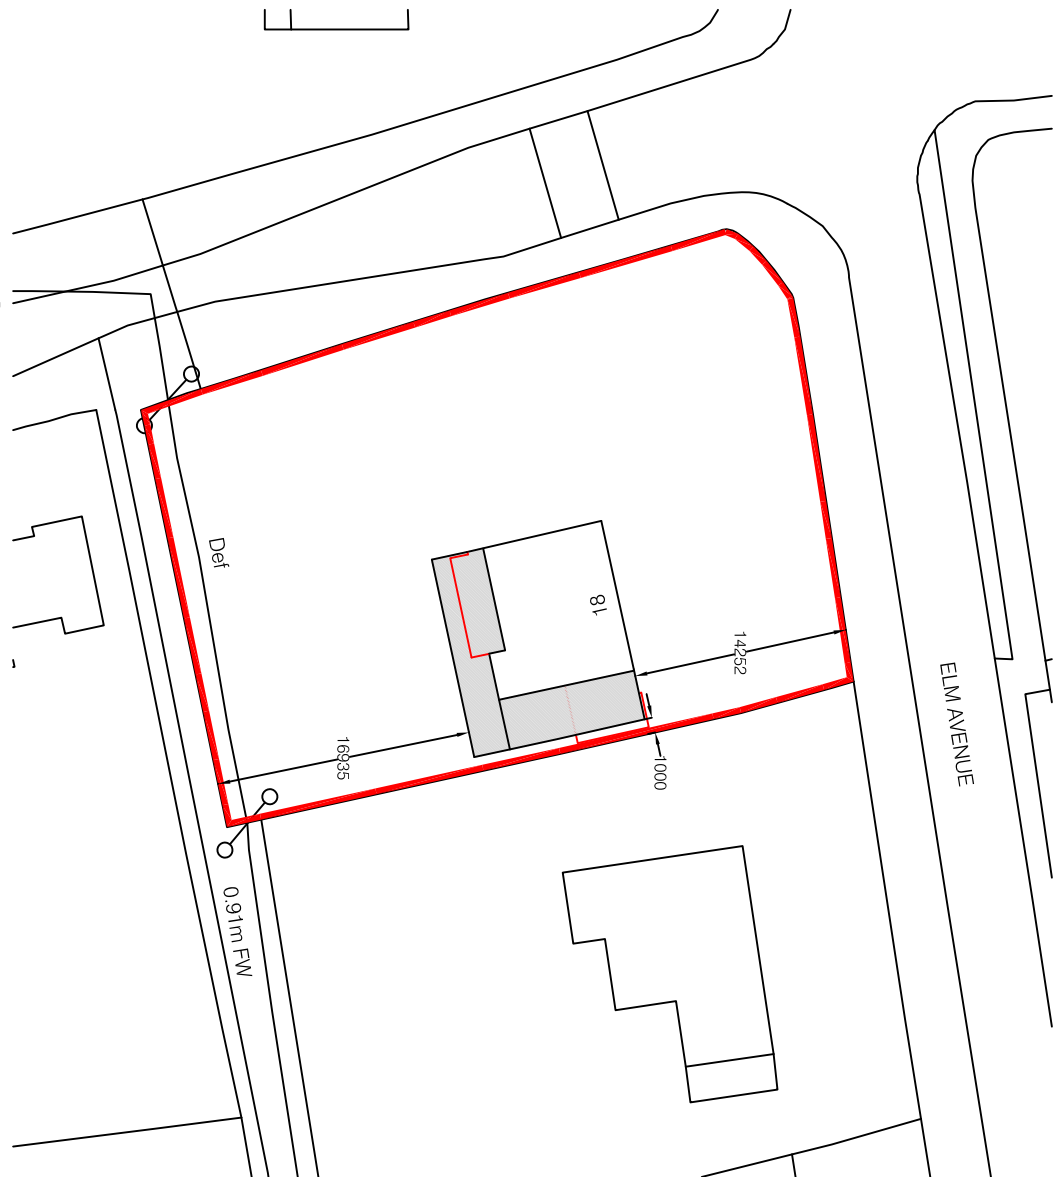



Front Elevation (North)

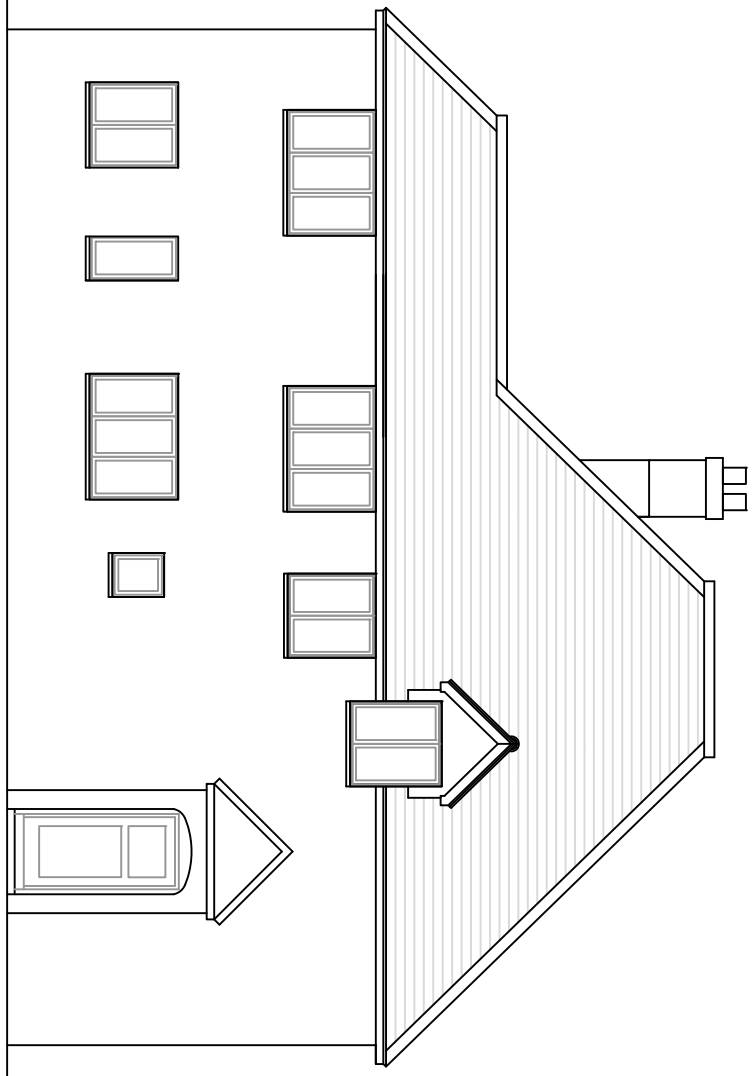


Side Elevation (East)

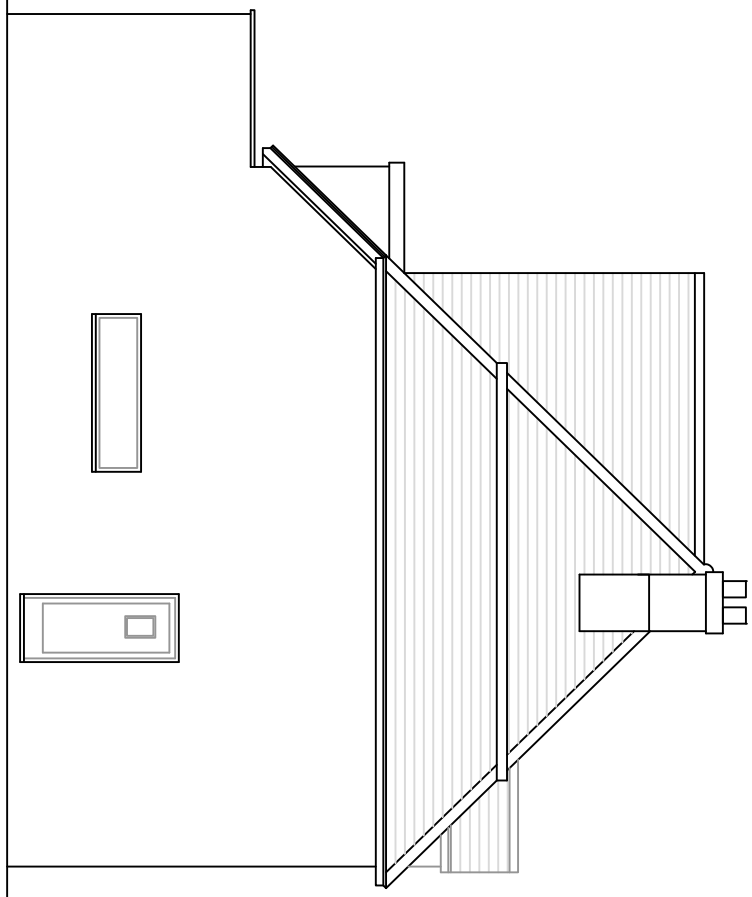

Rear Elevation (South)

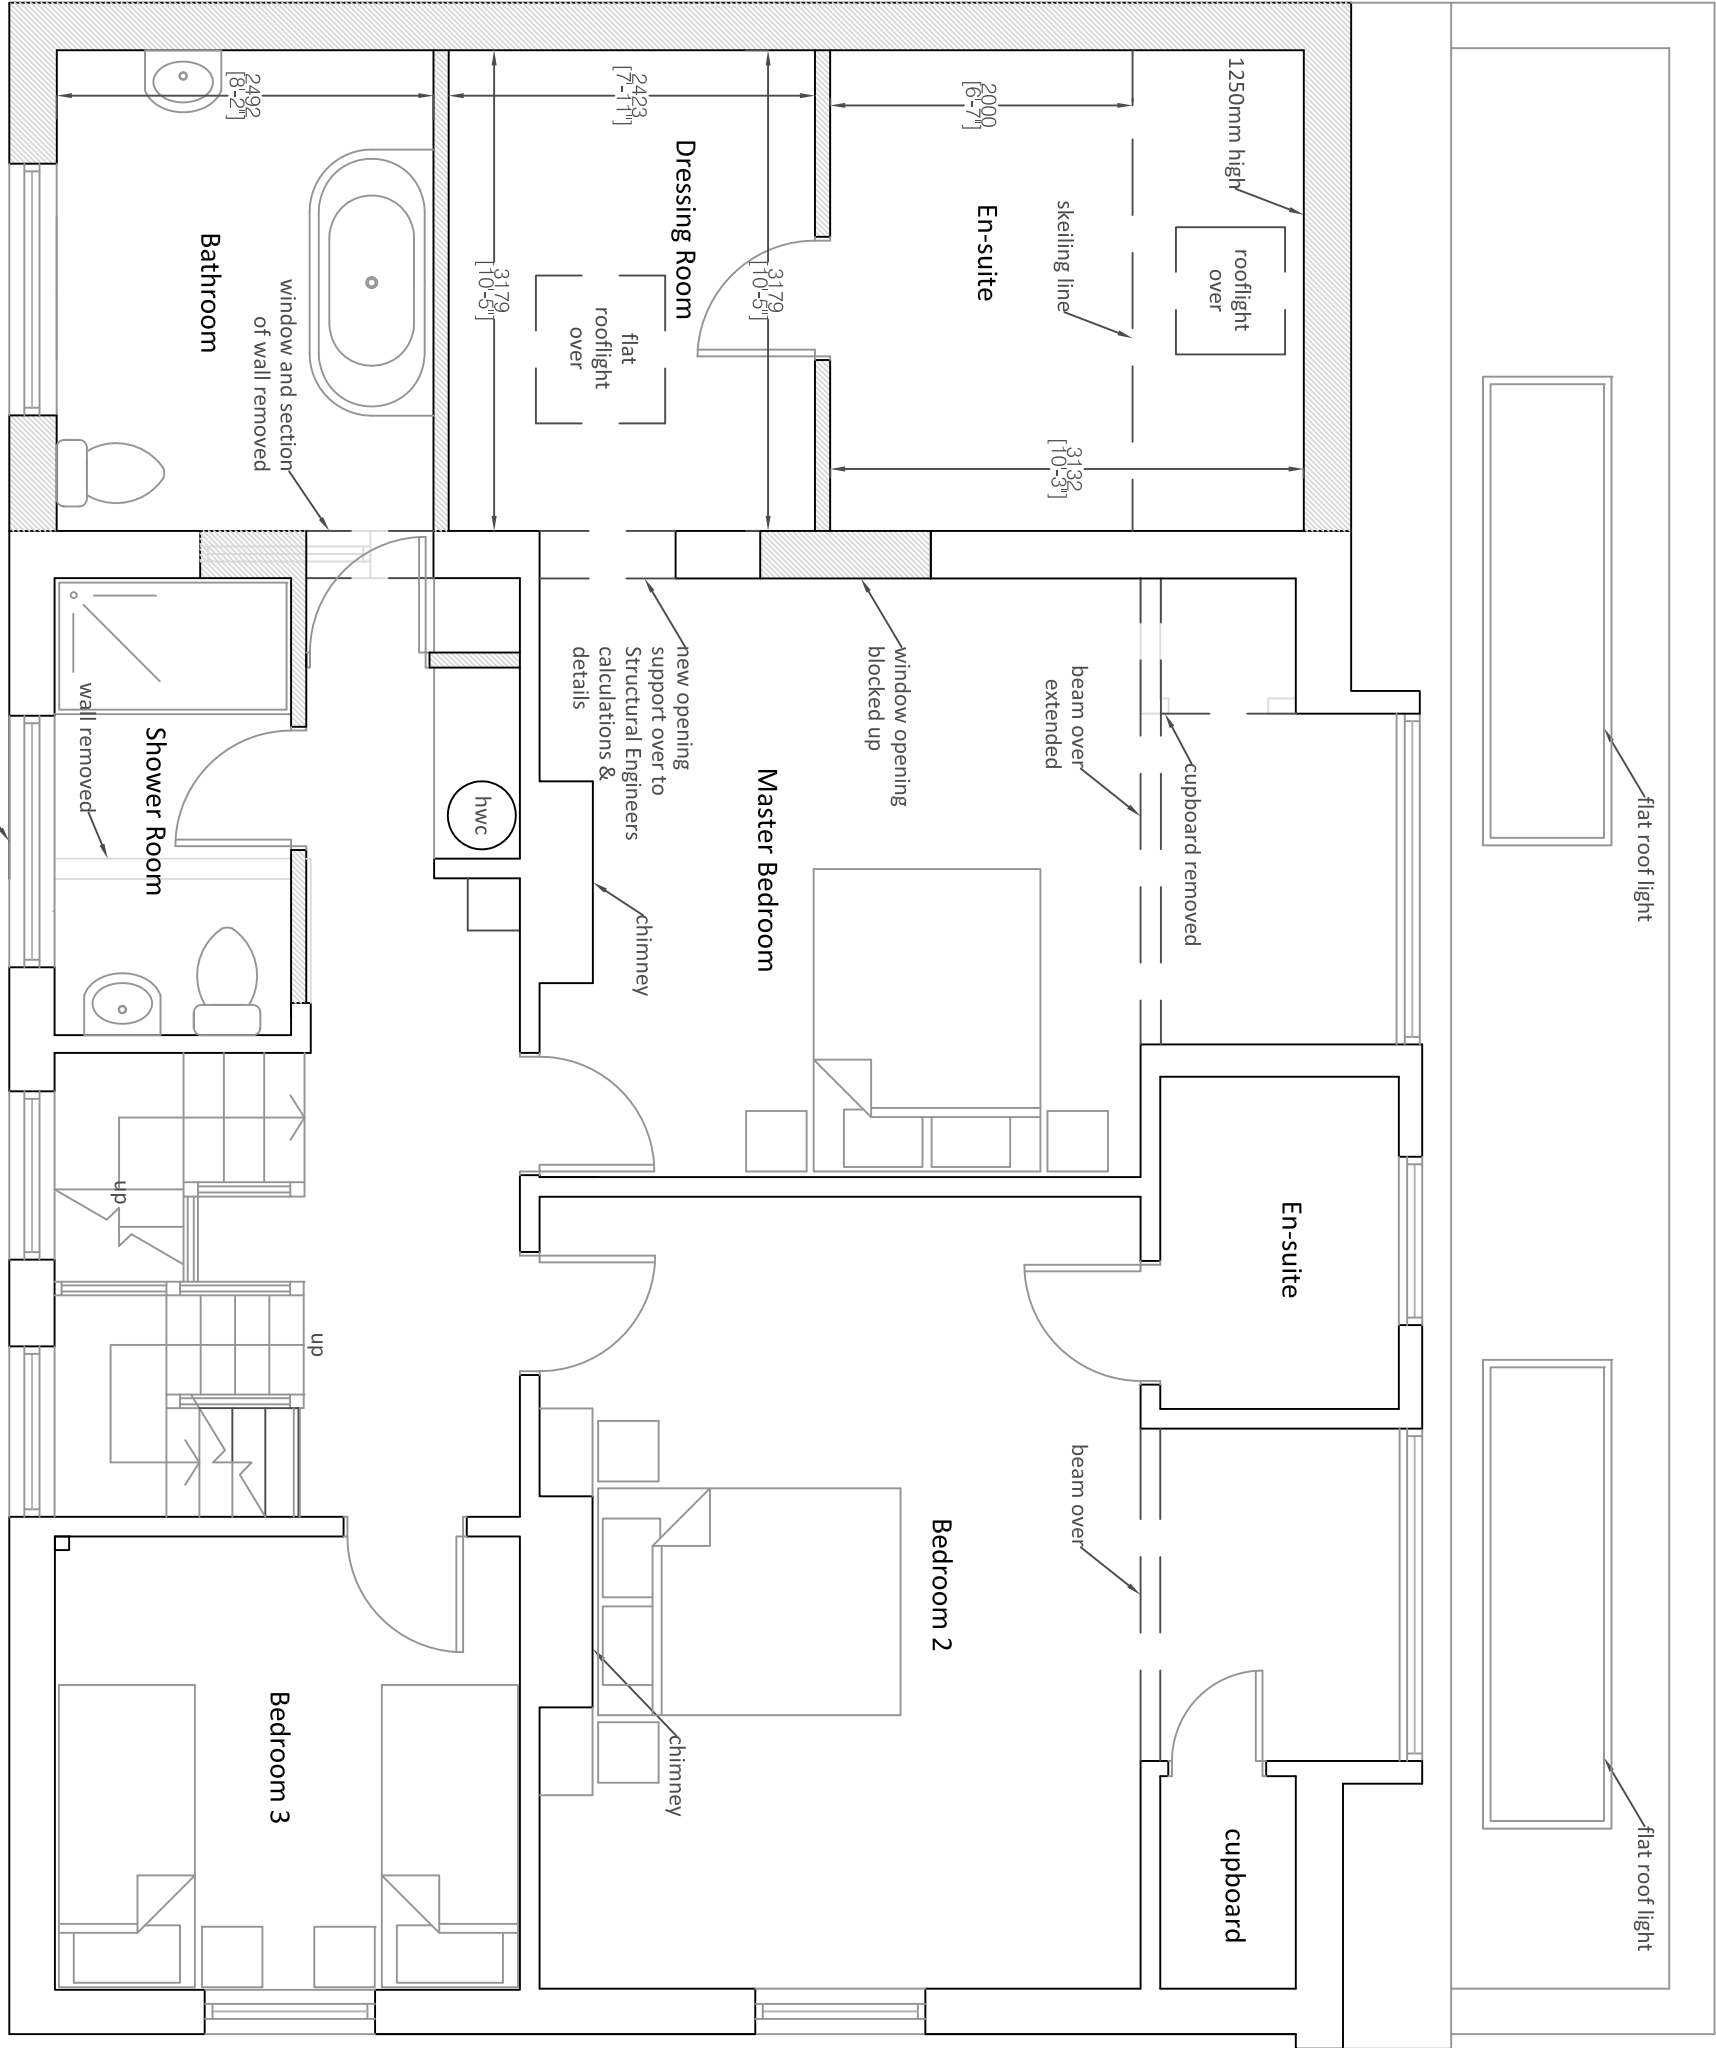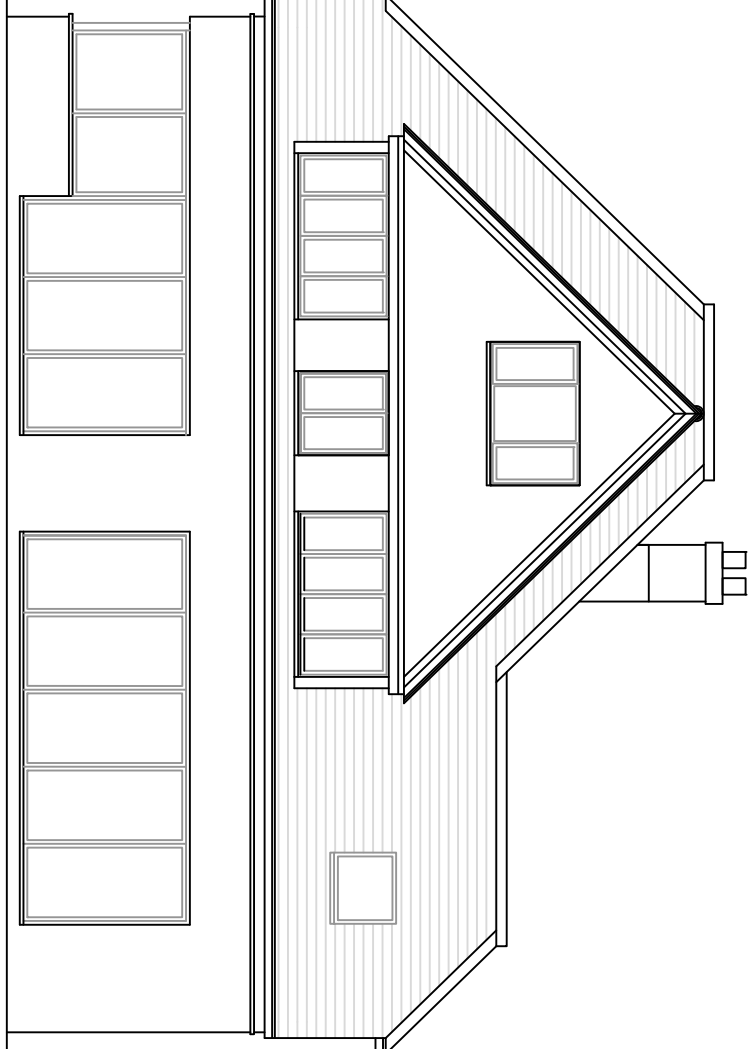

First Floor

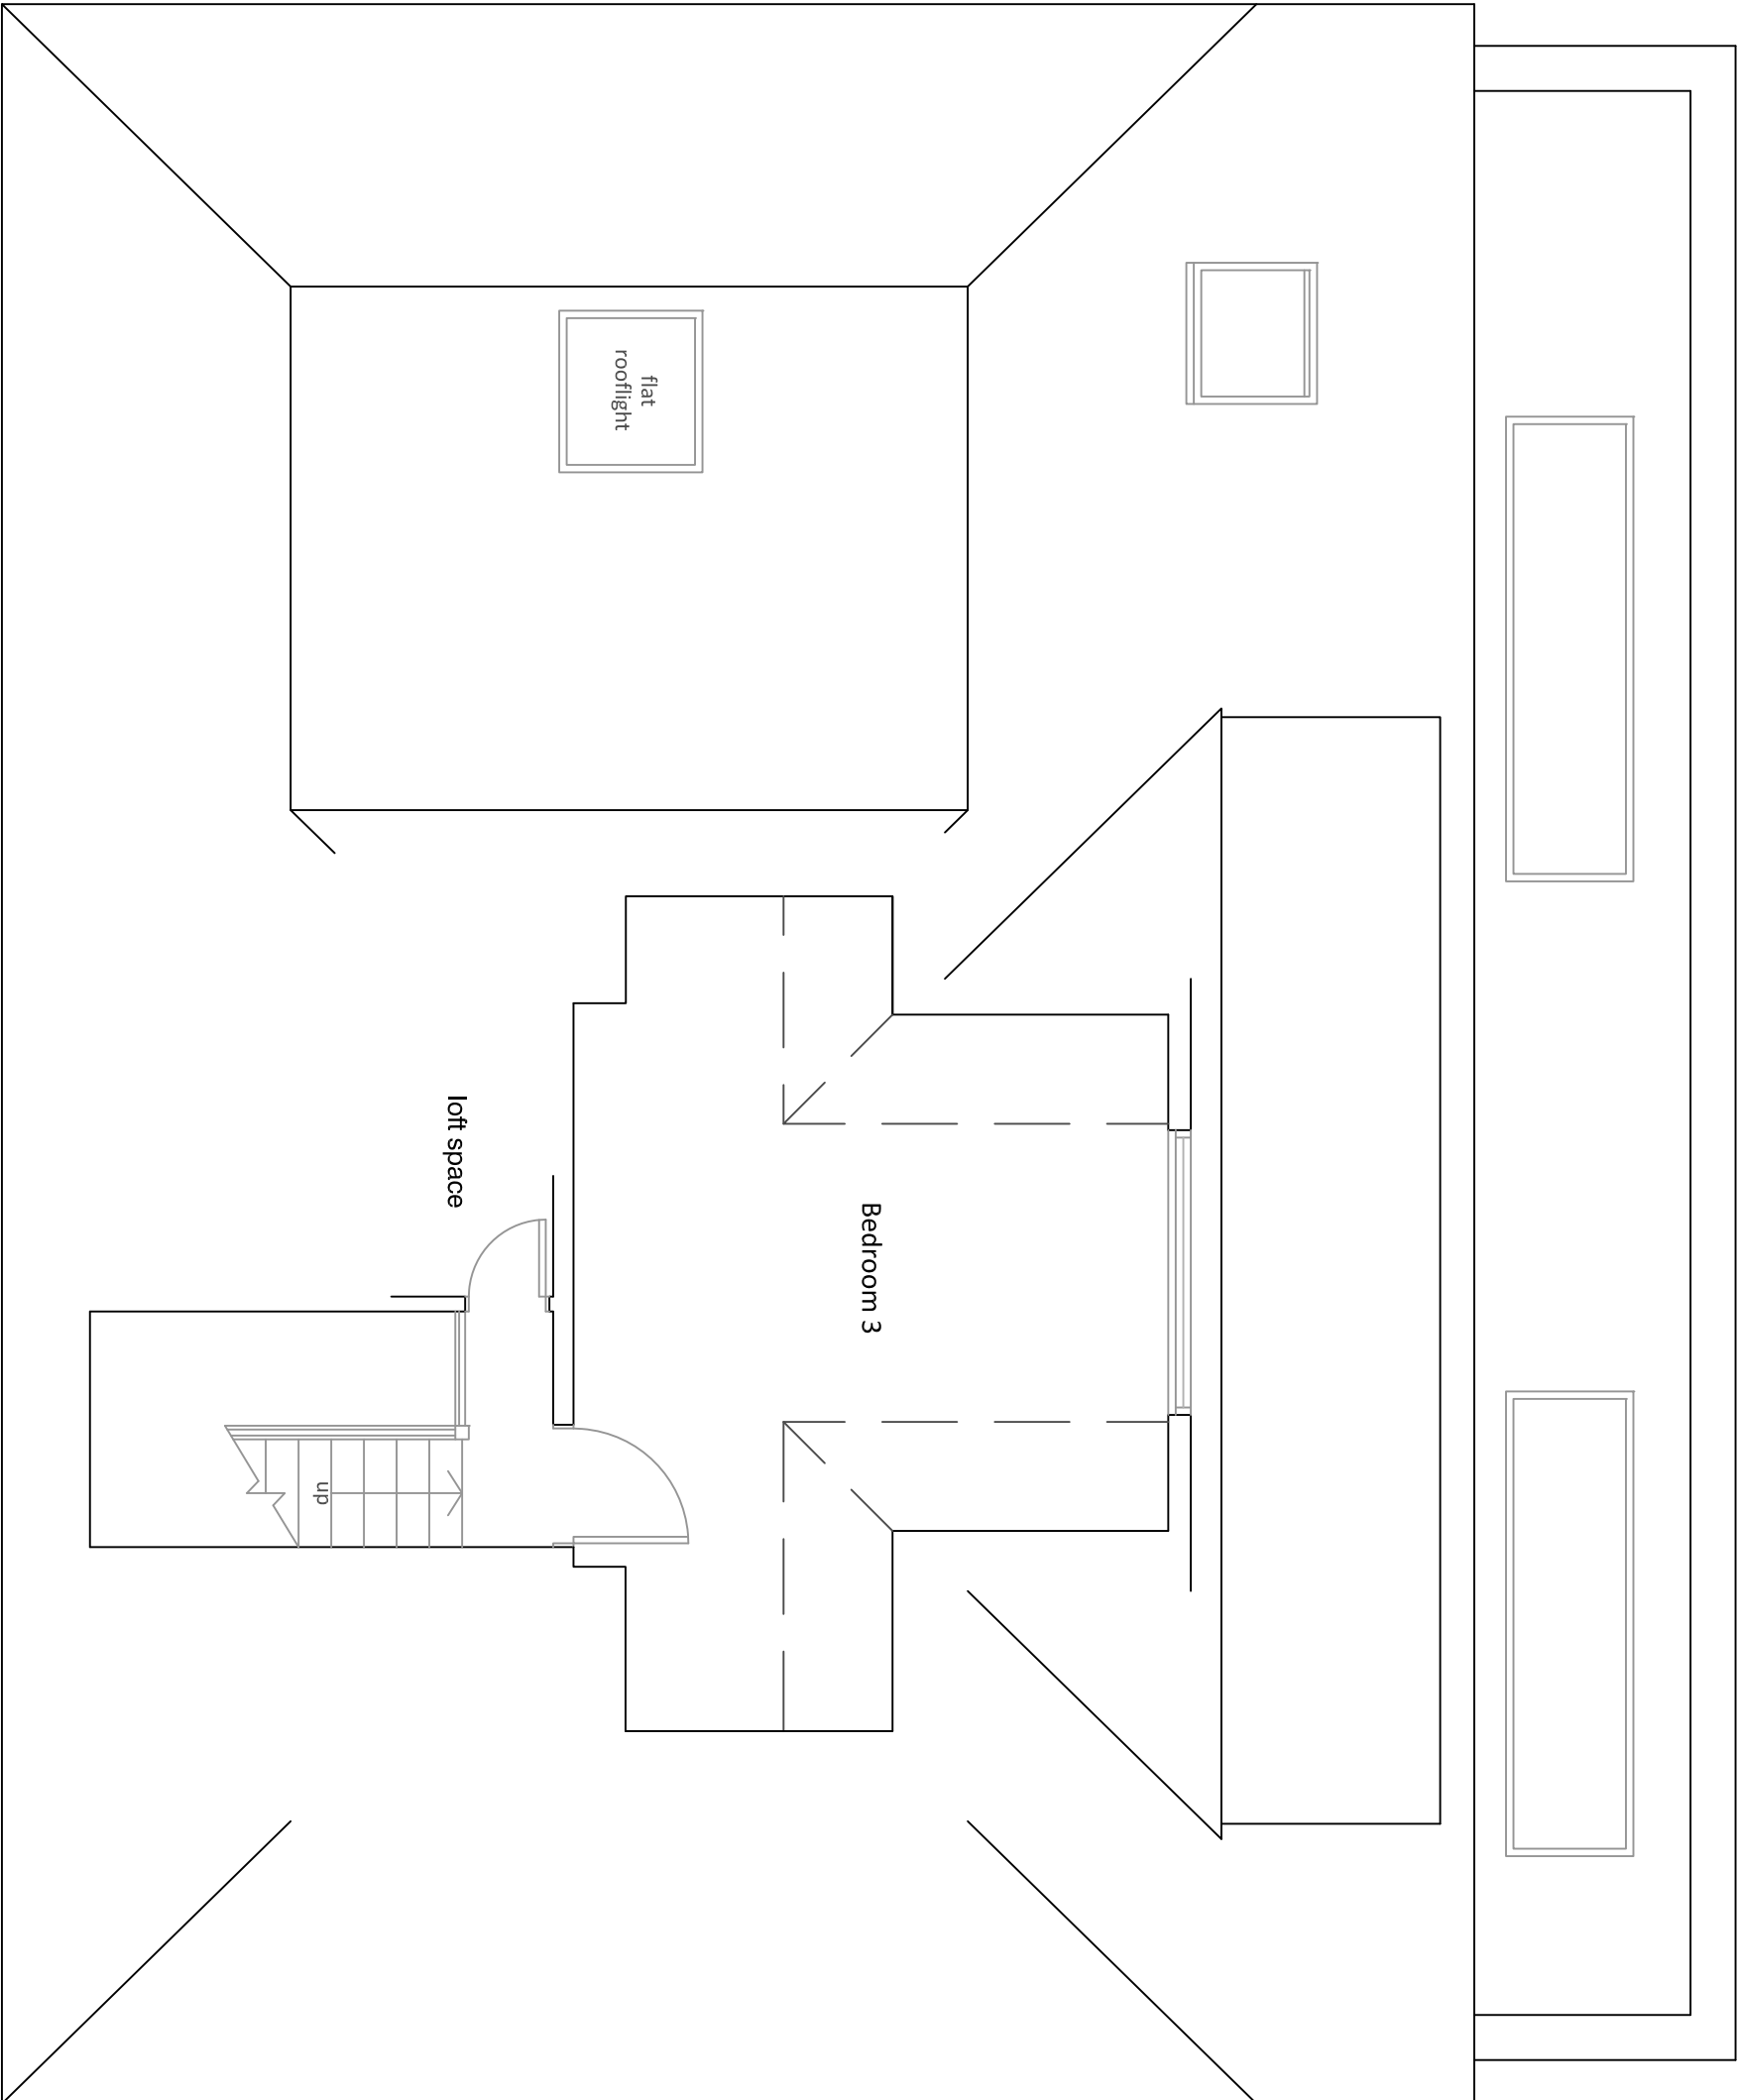

Second Floor

Revisions		By
Rev	Description	
c	Client Amendments	LW
b	Amendments following meeting LW	
a	Amendments following meeting LW	

All drawings to be checked on file prior to printing. The drawing is the copyright of Inspired Design Studio Ltd. and may not be copied, altered or reproduced in any way without written authority.

Inspired Design Studio Limited

Client: Mr & Mrs Warren

Project Address: 18 Elm Avenue East Preston West Sussex

Drawing Title: Proposed Floor Plans, Elevations, Roof Plan & Site Block Plan

Drawing Number: 927.02.C

Scale: As stated printed @ A1

Date: 26.06.2014