

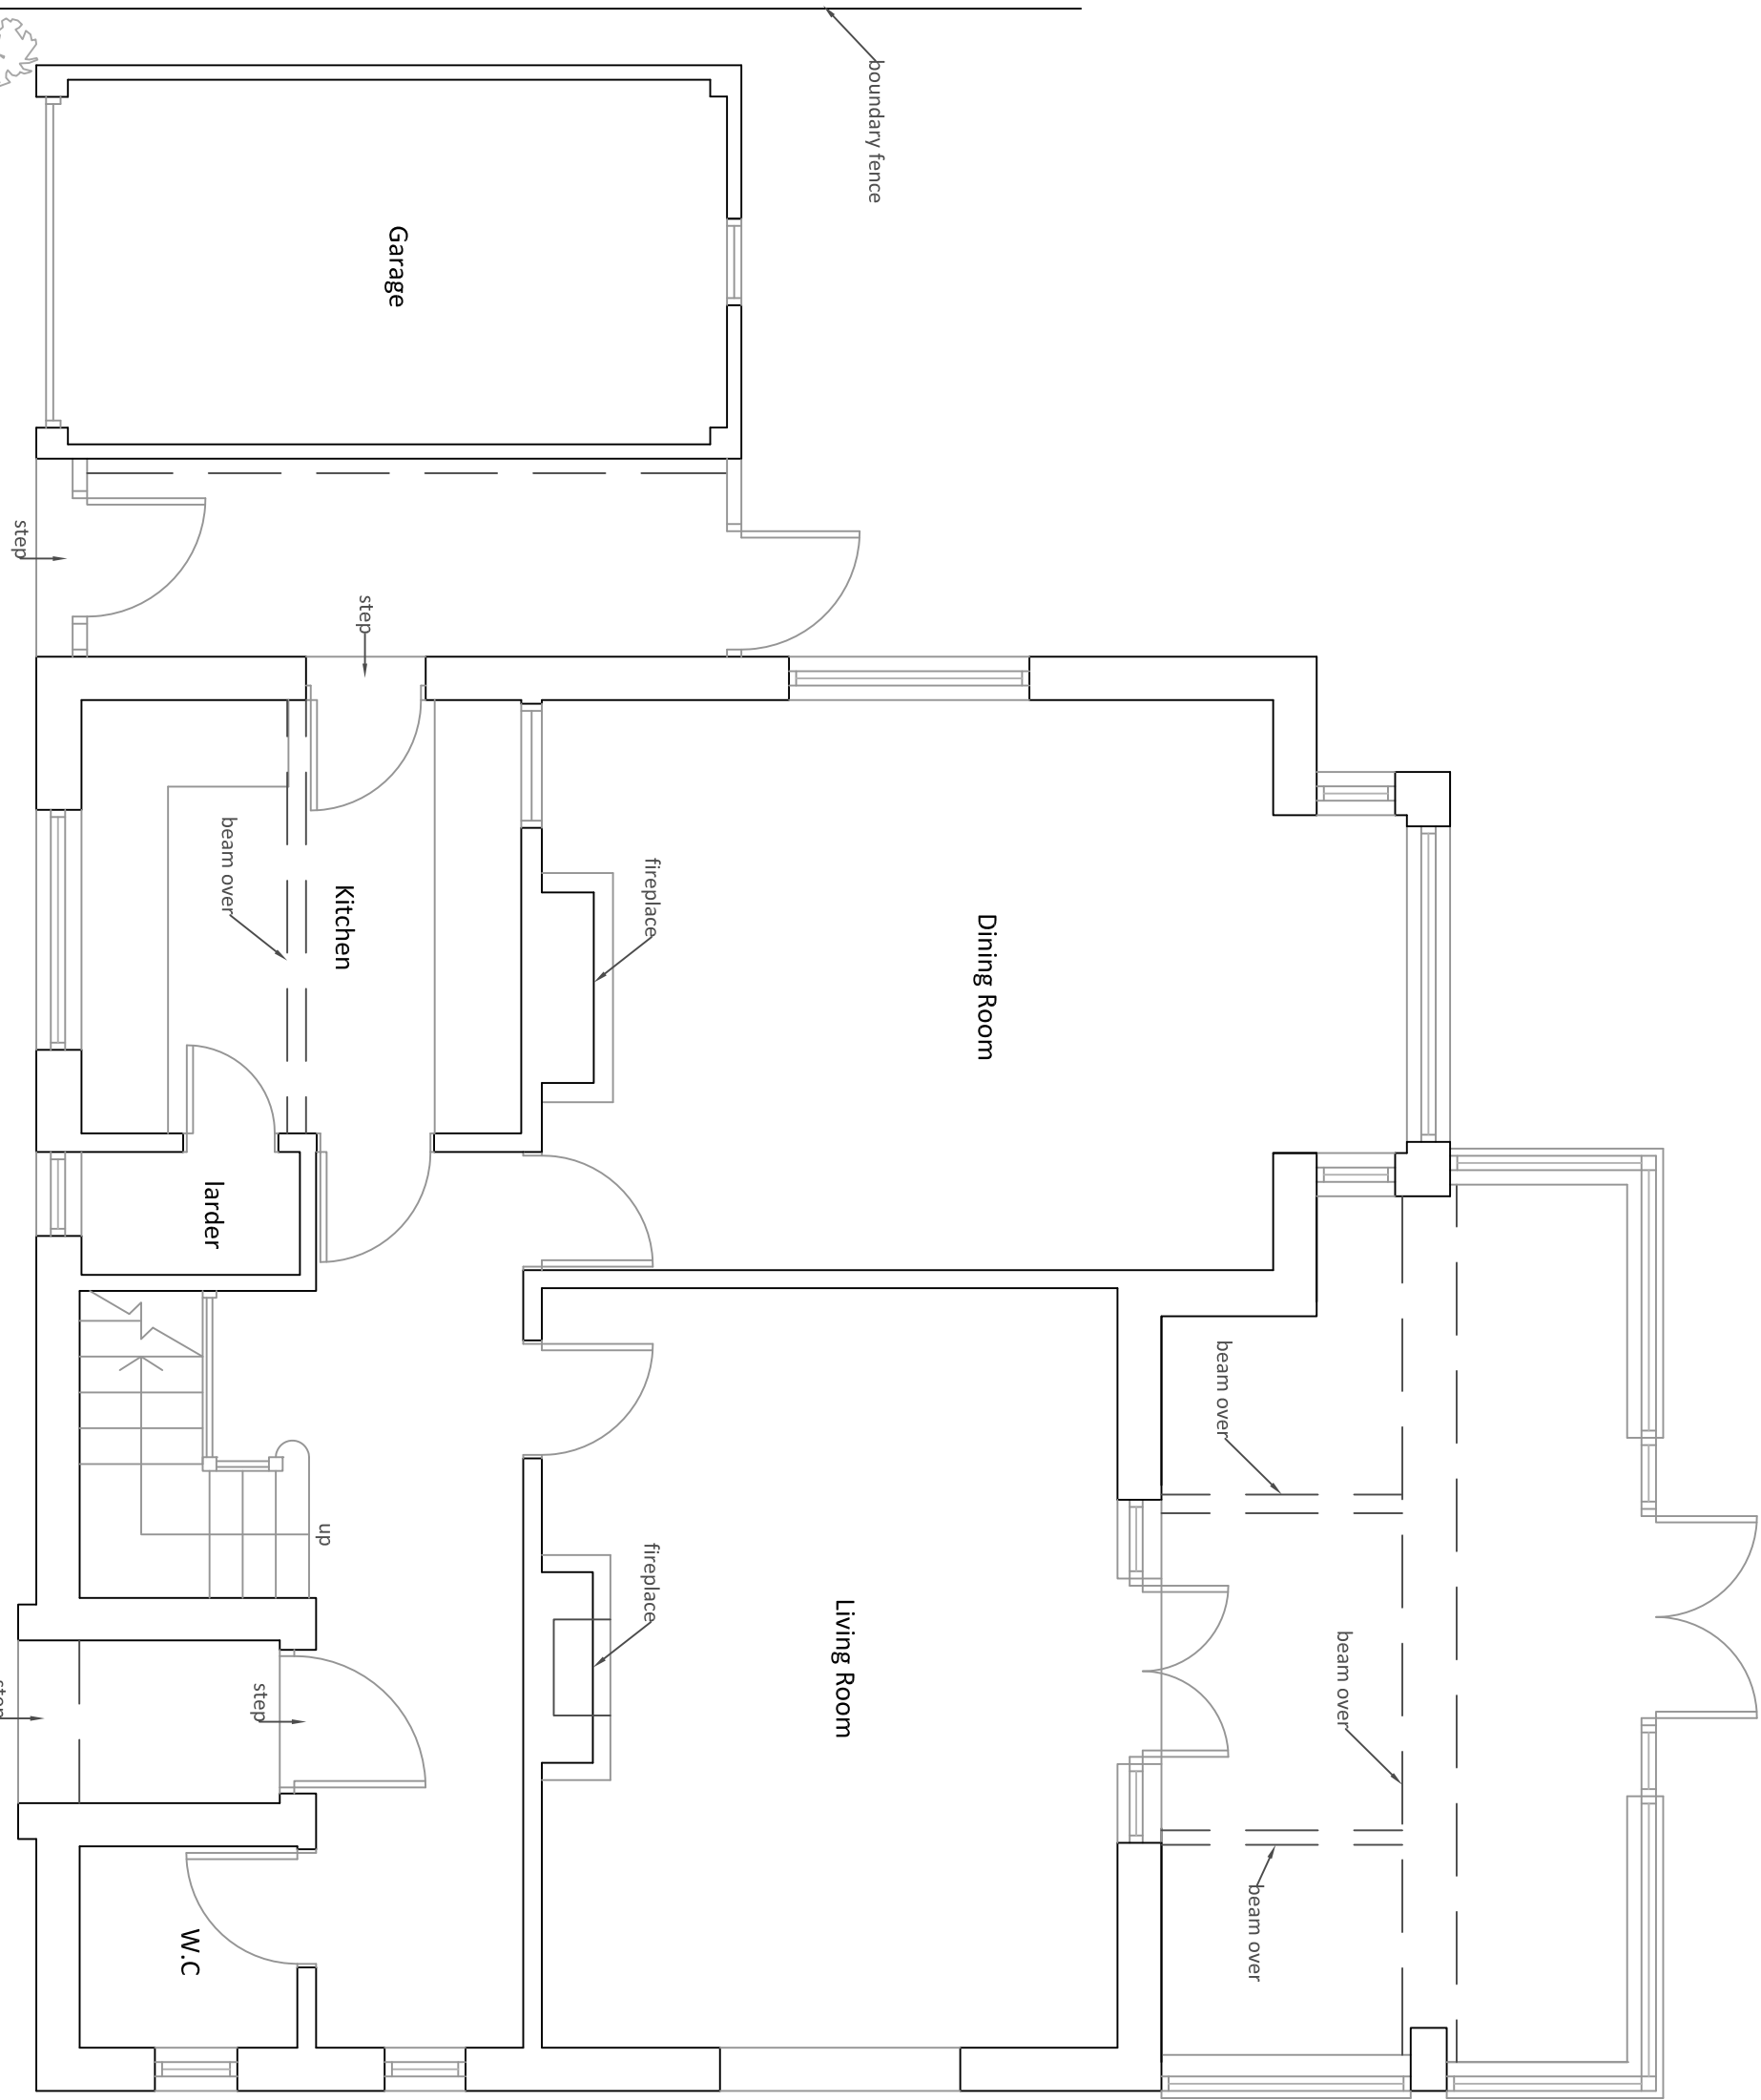


Front Elevation (North)
Side Elevation (East)
Elevations (1:100)

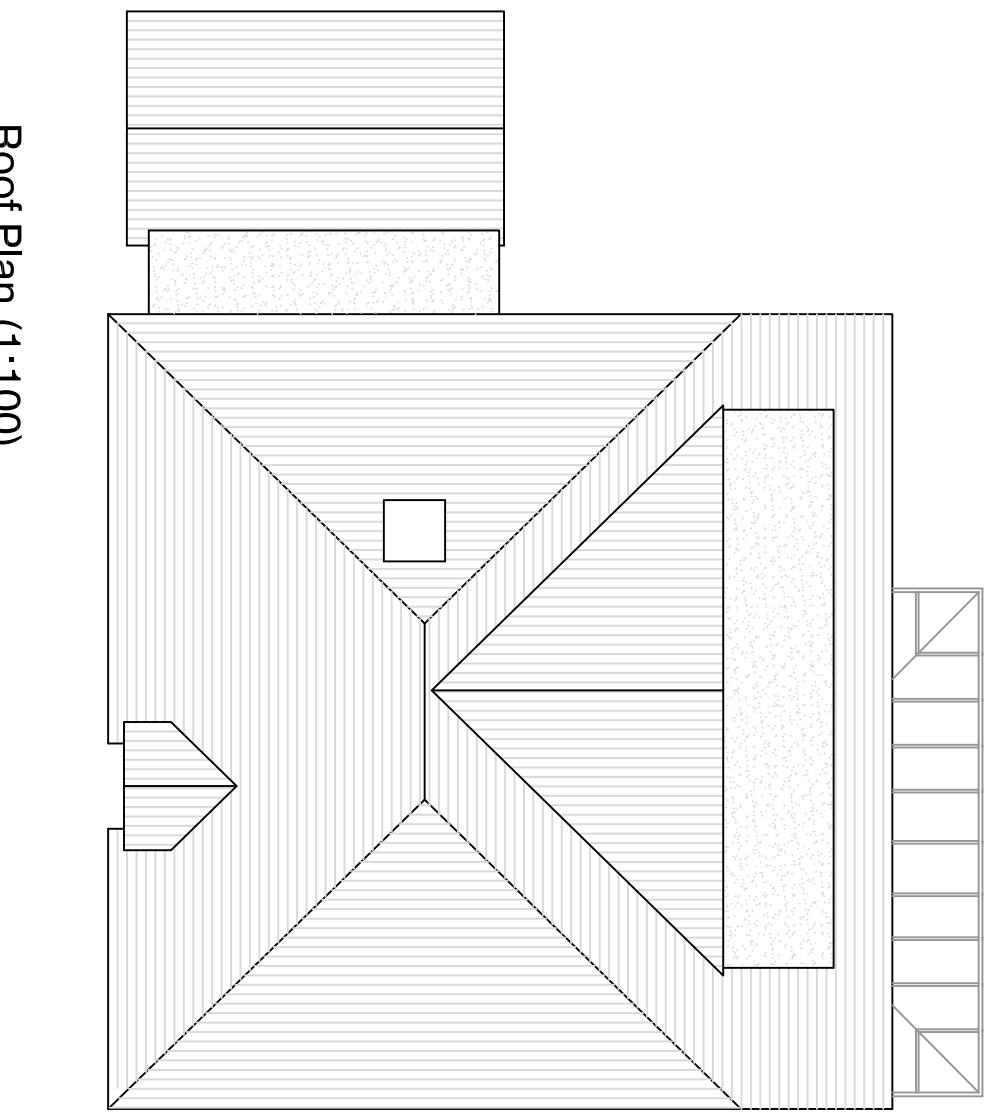

Plans (1:50)

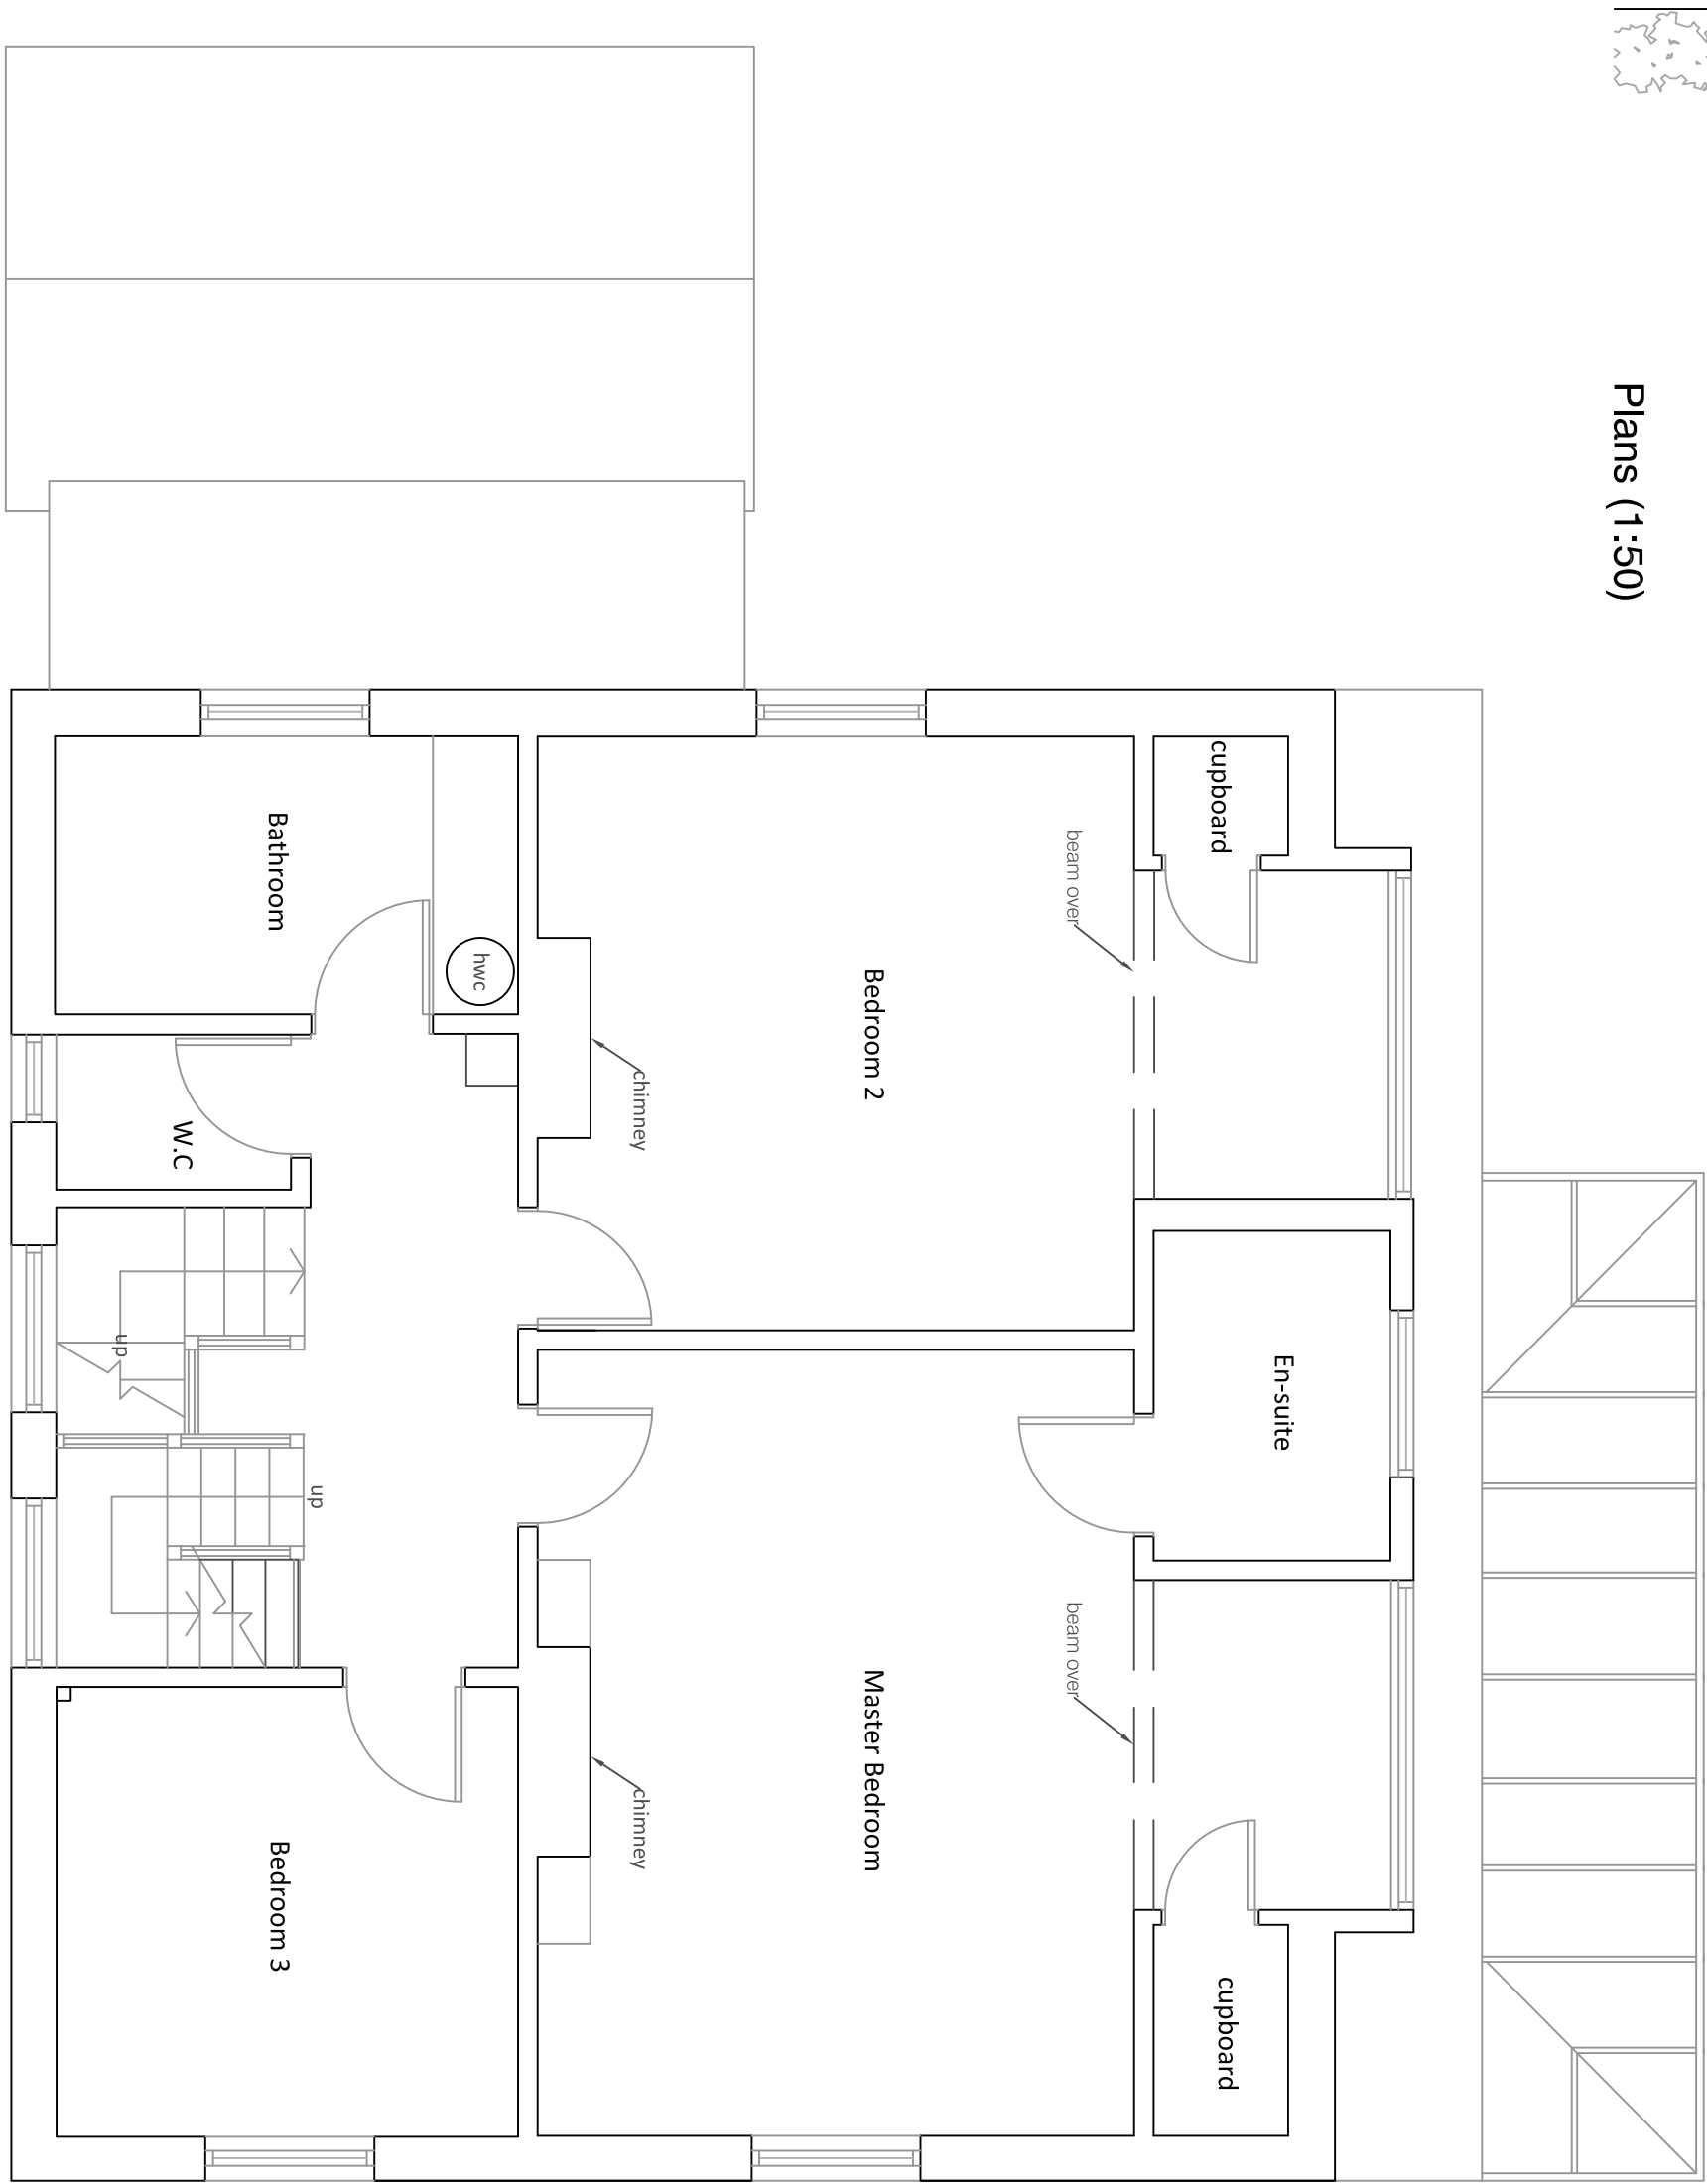

Roof Plan (1:100)



Site Location Plan (1:1250)

Revisions	
Rev	Description

All drawings to be checked on site prior to construction.
The drawings are the property of
Inspired Design Studio Ltd.
and may not be copied, altered or reproduced
in any way without written authority.



Client:	M & Mrs Warren
Project Address:	18 Elm Avenue East Preston West Sussex
Drawing Title:	Existing Floor Plans, Elevations, Roof Plan & Site Location Plan
Drawing Number:	921.01
Scale:	As stated printed @ A1
Date:	26.06.2014