

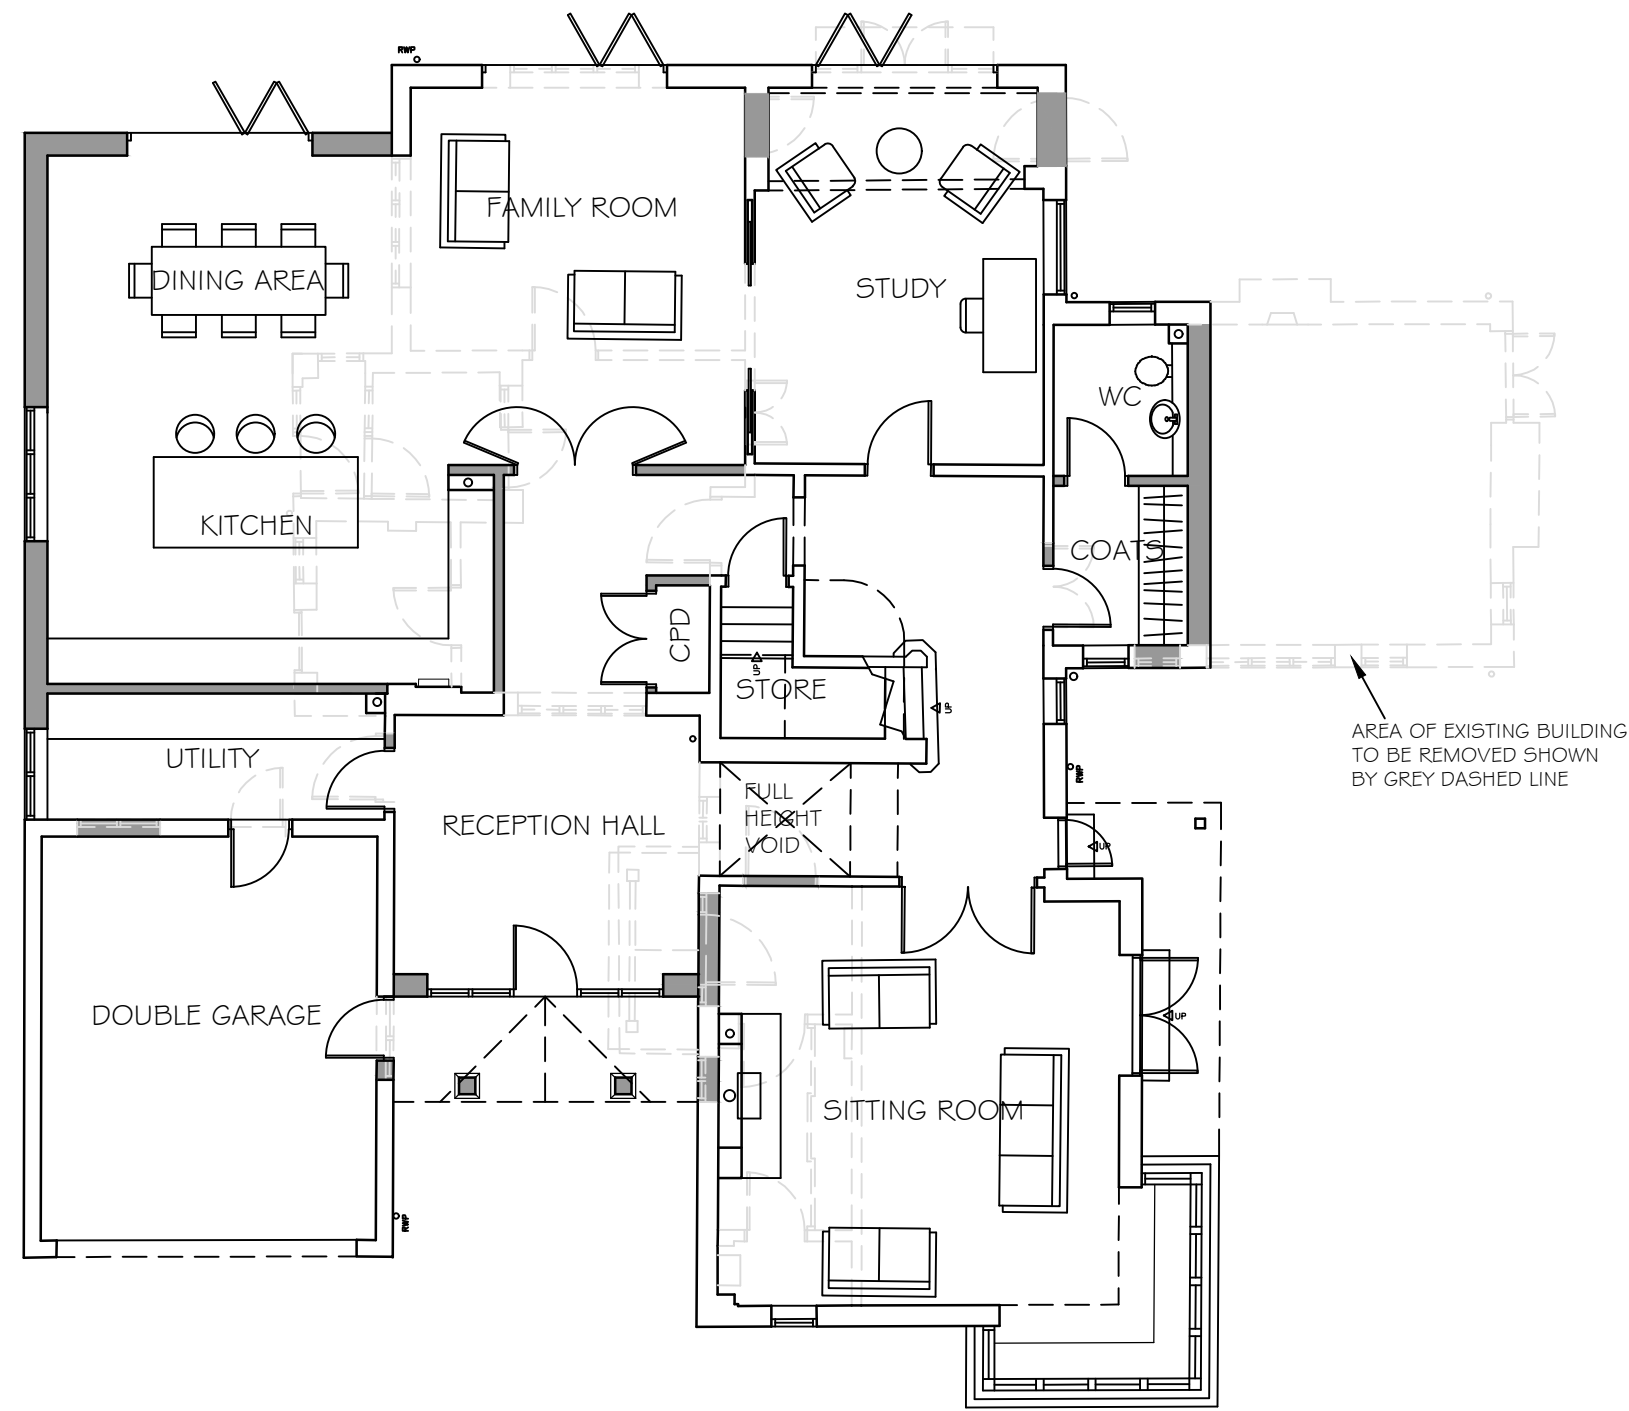



NOTES
WRITTEN DIMENSIONS TO BE TAKEN IN PREFERENCE TO SCALE.
THIS DRAWING IS TO BE READ IN CONJUNCTION WITH ALL OTHER
DOCUMENTS RELATING TO THIS PROJECT.
ANY DISCREPANCIES ARE TO BE REFERRED IMMEDIATELY TO THE
PROJECT DESIGNER.
THIS DRAWING IS COPYRIGHT AND SHOULD NOT BE USED OR
REPRODUCED WITHOUT PERMISSION.
IT IS THE CONTRACTOR'S RESPONSIBILITY TO ENSURE COMPLIANCE
WITH THE BUILDING REGULATIONS.

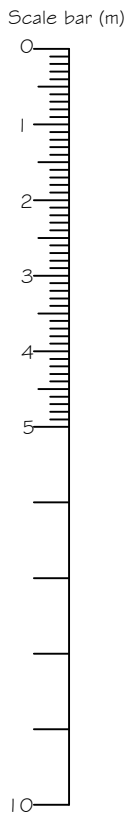


PROPOSED GROUND FLOOR PLAN

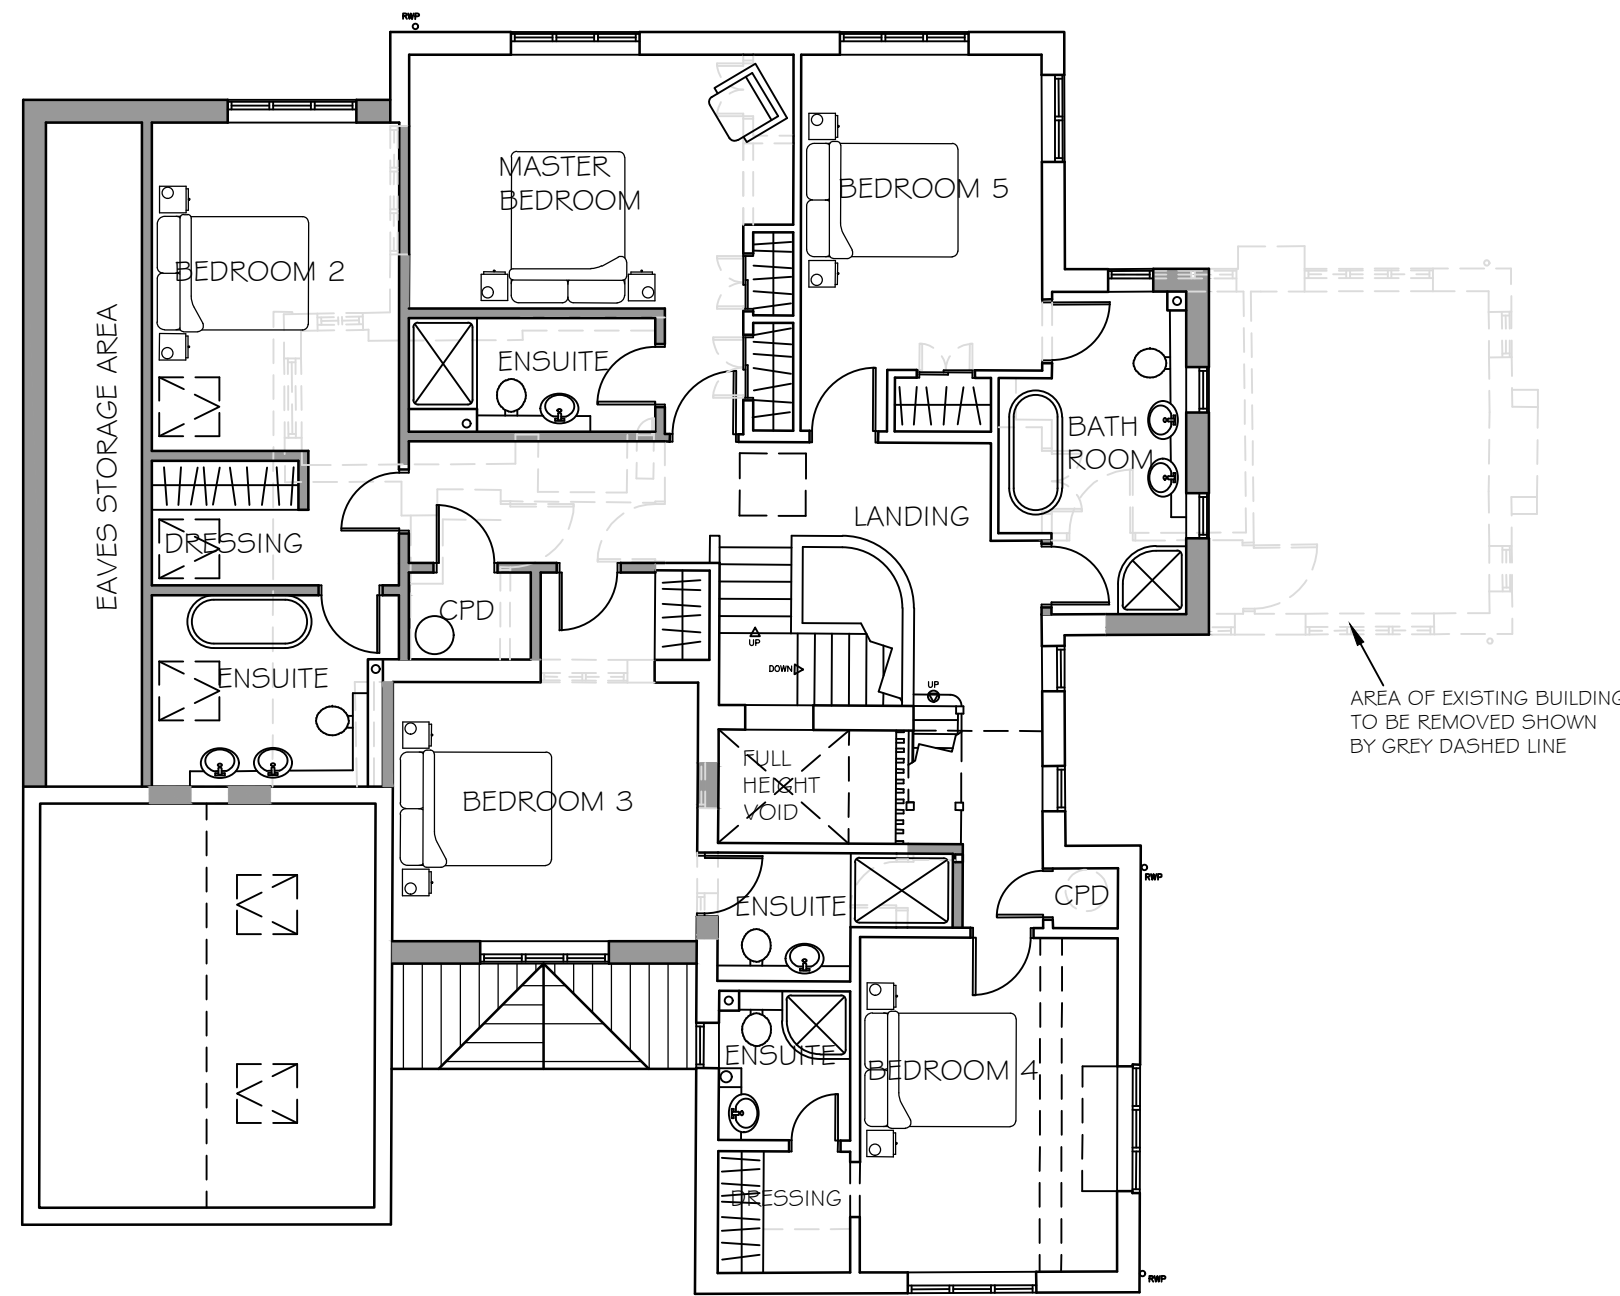

PROPOSED FIRST FLOOR PLAN

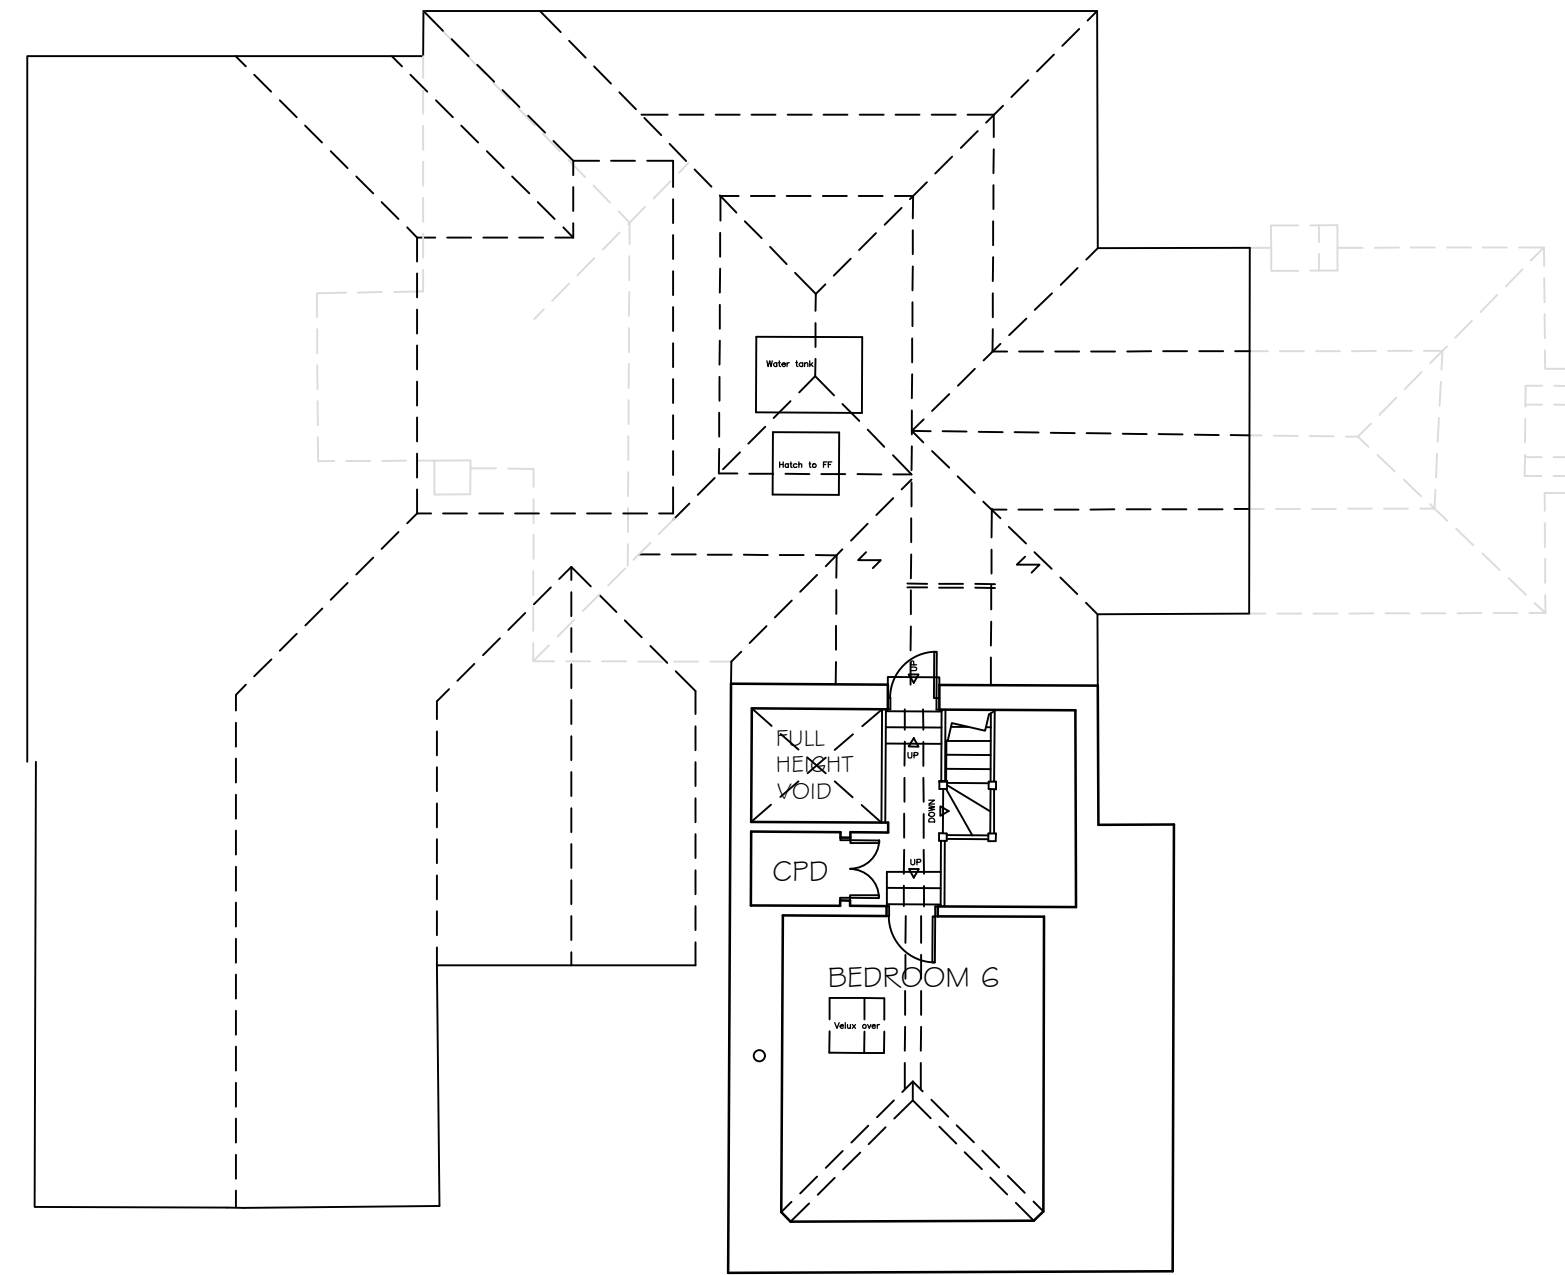

PROPOSED SECOND FLOOR PLAN

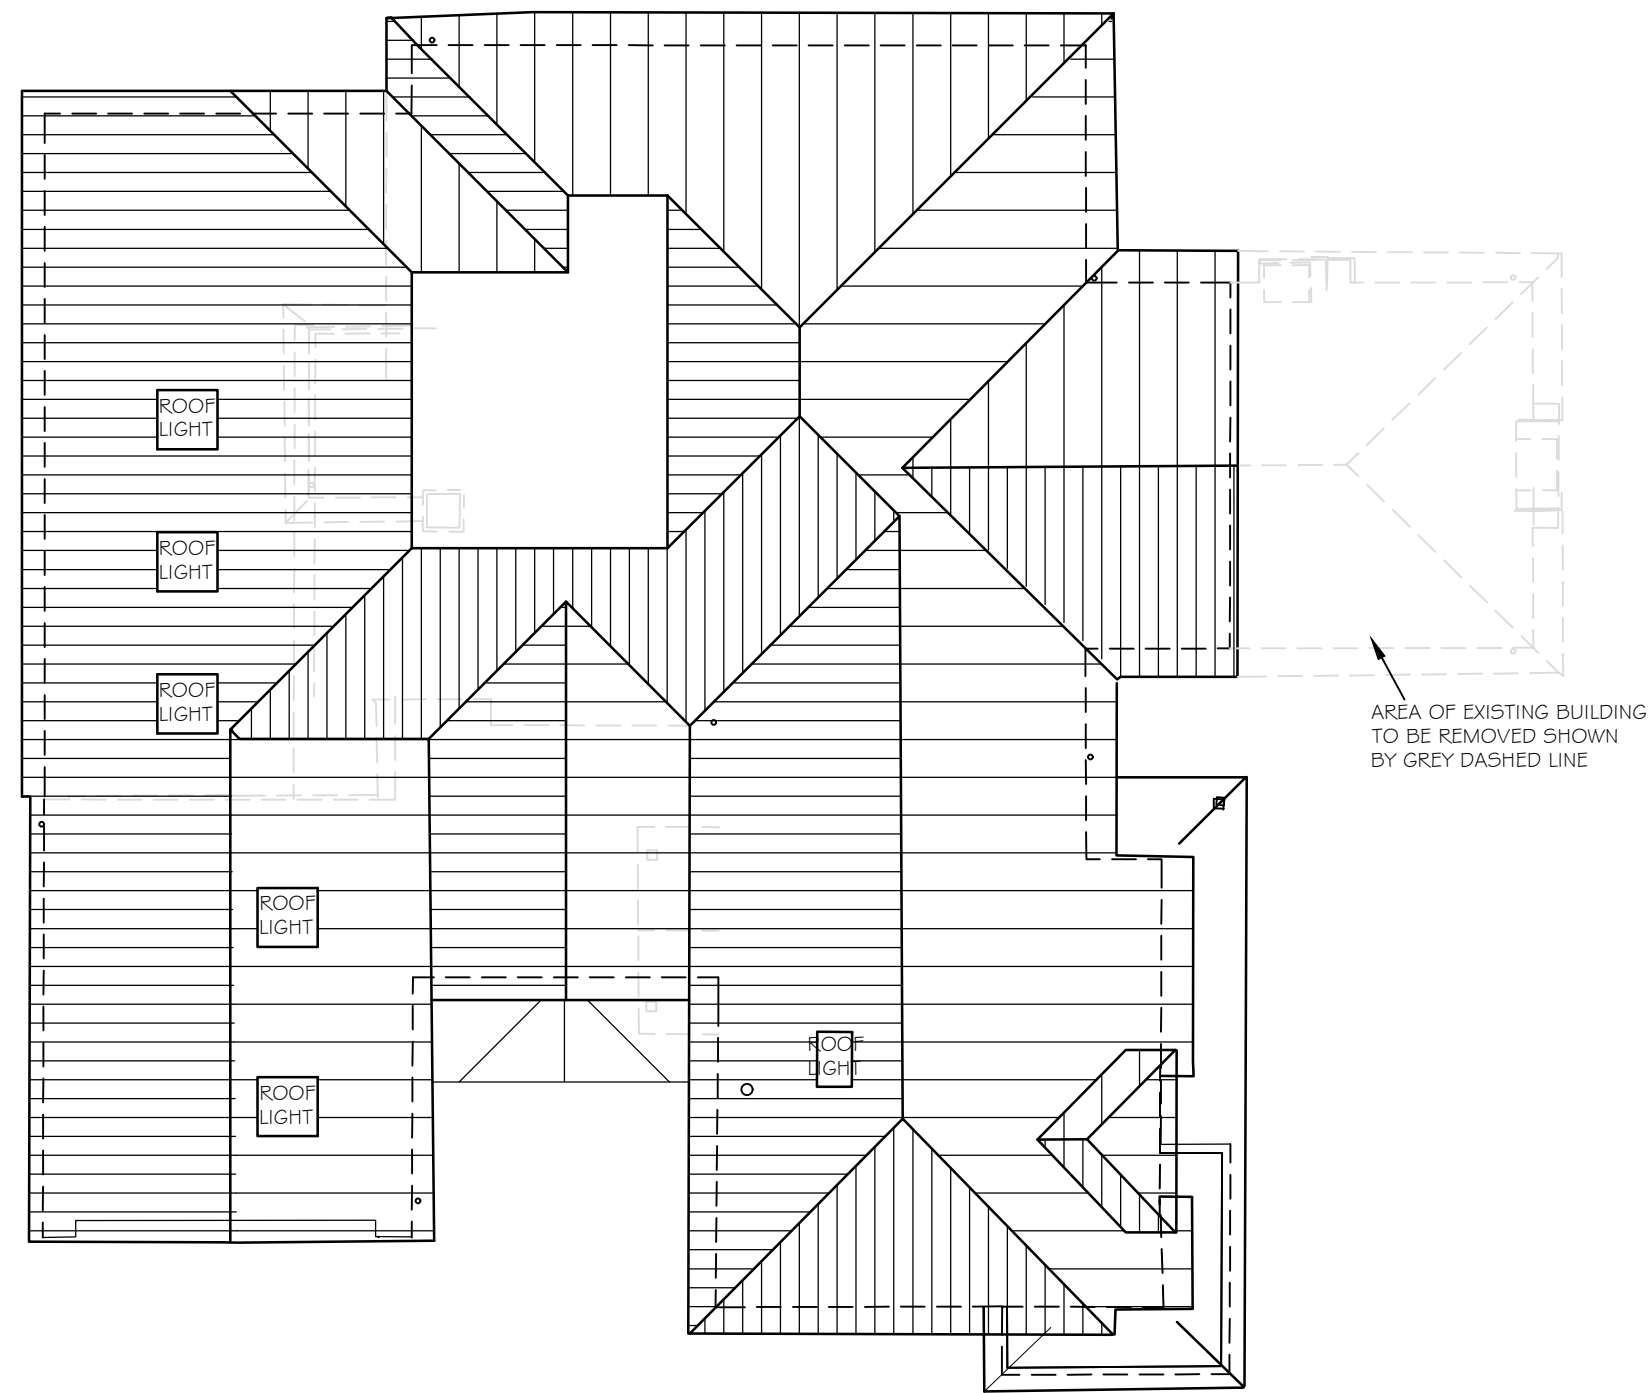

PROPOSED ROOF PLAN

REV.	DESCRIPTION	DATE
1	PROJECT 45 THE RIDINGS EAST PRESTON WEST SUSSEX BN16 2TW	
2	DRAWING TITLE PROPOSED FLOOR PLANS & ROOF PLAN	
3	CLIENT MRS J B SHULMAN	
4	SCALE 1:100 @A1	DRAWN BY FLB
5	DWG NO 935/PO5	DATE APR 20
6	REV. -	